


All dimensions and levels to be checked on site by contractor prior to preparation of shop drawings and commencement of work on site.
Dimensions MUST NOT be scaled from this drawing.

This drawing is to be read in conjunction with all relevant consultants and/or specialist's drawings/documents and any discrepancies or variations are to be notified to the Architect before the affected work commences.


All works on site are to be carried out fully in accordance with current CDM regulations and recommendations, current Building Regulations, British Standards and Codes of Practice as appropriate.




EXISTING REAR ELEVATION
1 : 100

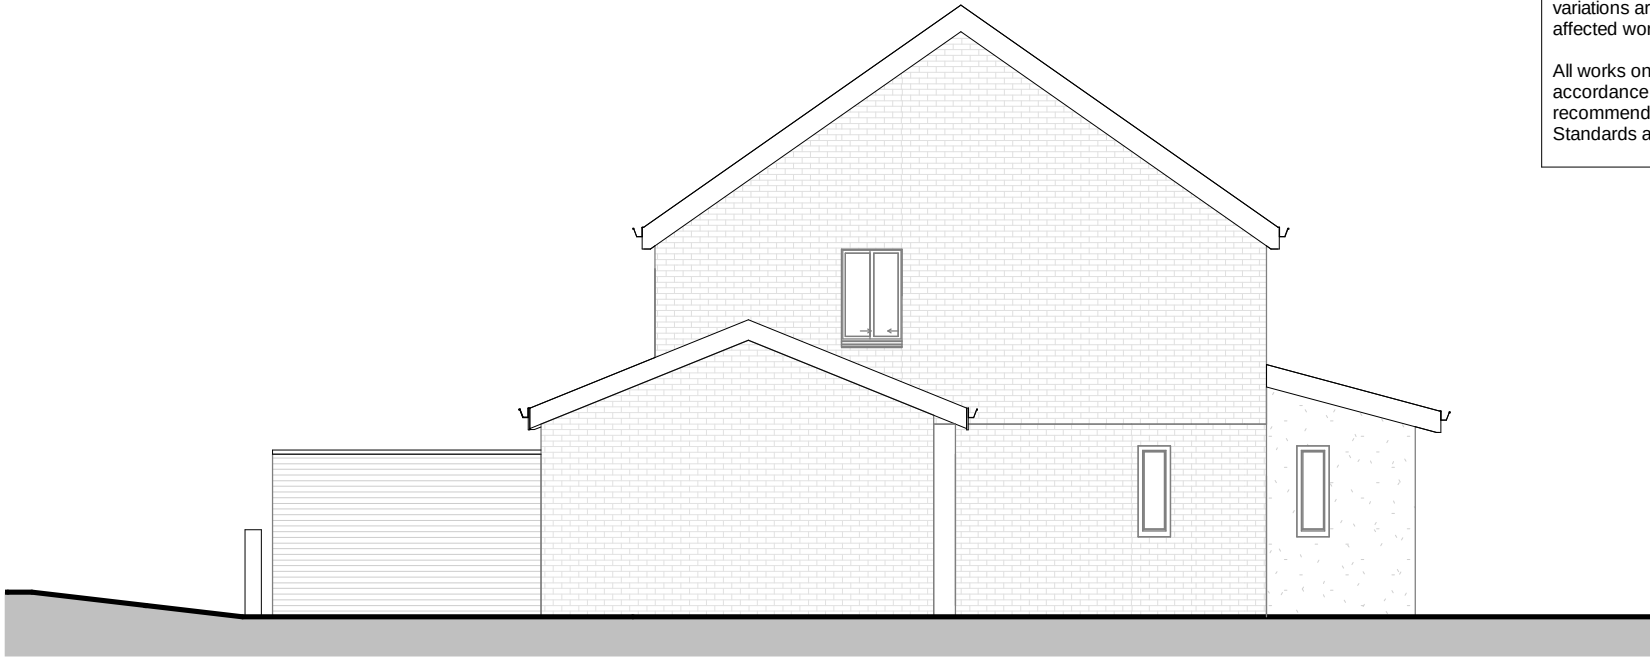

EXISTING SIDE ELEVATION 01
1 : 100

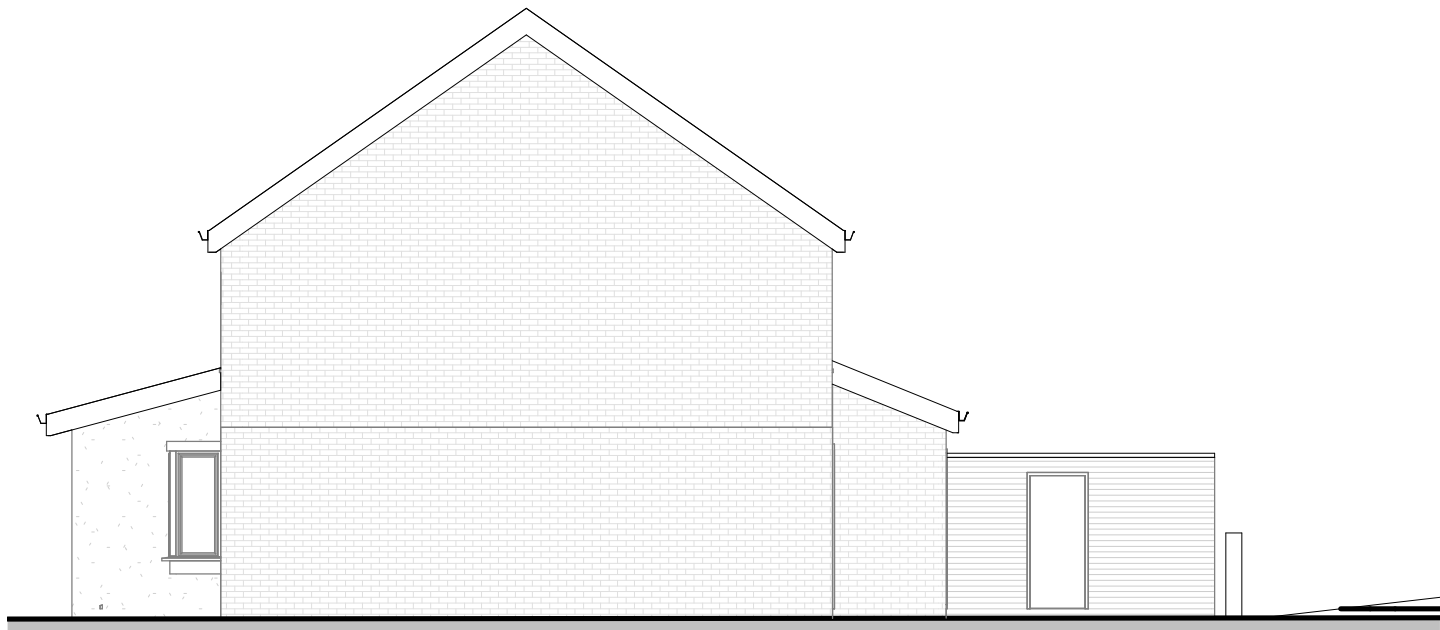

EXISTING SIDE ELEVATION 02
1 : 100

 

VISUAL SCALE 1:100 @ A3