


NOTES

© SK Design consultants - THIS DRAWING AND DESIGN REMAINS THE COPYRIGHT AND INTELLECTUAL PROPERTY OF SK CONSULTANTS AND SHALL NOT BE COPIED IN ANY FORMAT WITHOUT APPROVAL.

THIS DRAWING IS TO BE READ IN CONJUNCTION WITH ALL OTHER DRAWINGS AND DOCUMENTS PROVIDED. THE CONTRACTOR MUST CHECK ALL DIMENSIONS ON SITE BEFORE PLACING ORDERS FOR MATERIALS OR SHOP FABRICATIONS OR COMMENCING WORKS ON SITE. ANY DISCREPANCIES SHOULD BE NOTIFIED BEFORE PROCEEDING.

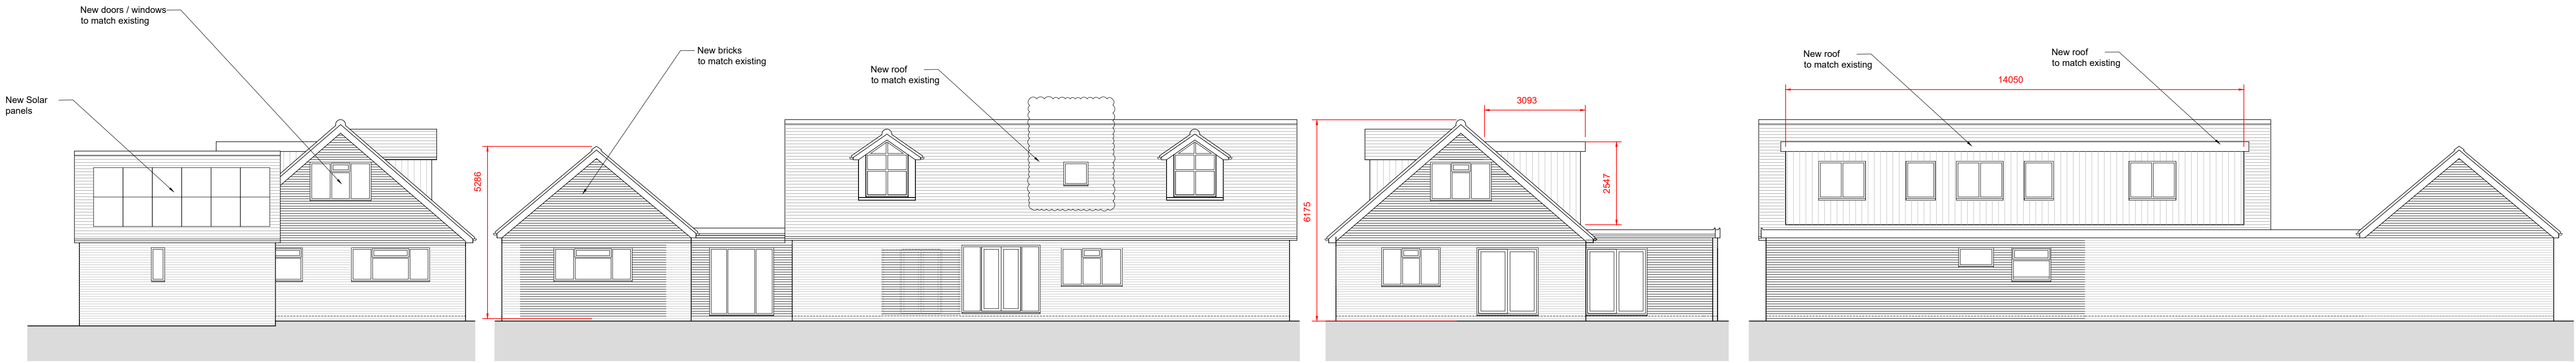


PROPOSED SOUTH ELEVATION
SCALE 1 : 100


PROPOSED EAST ELEVATION
SCALE 1 : 100

PROPOSED NORTH ELEVATION
SCALE 1 : 100


PROPOSED WEST ELEVATION
SCALE 1 : 100

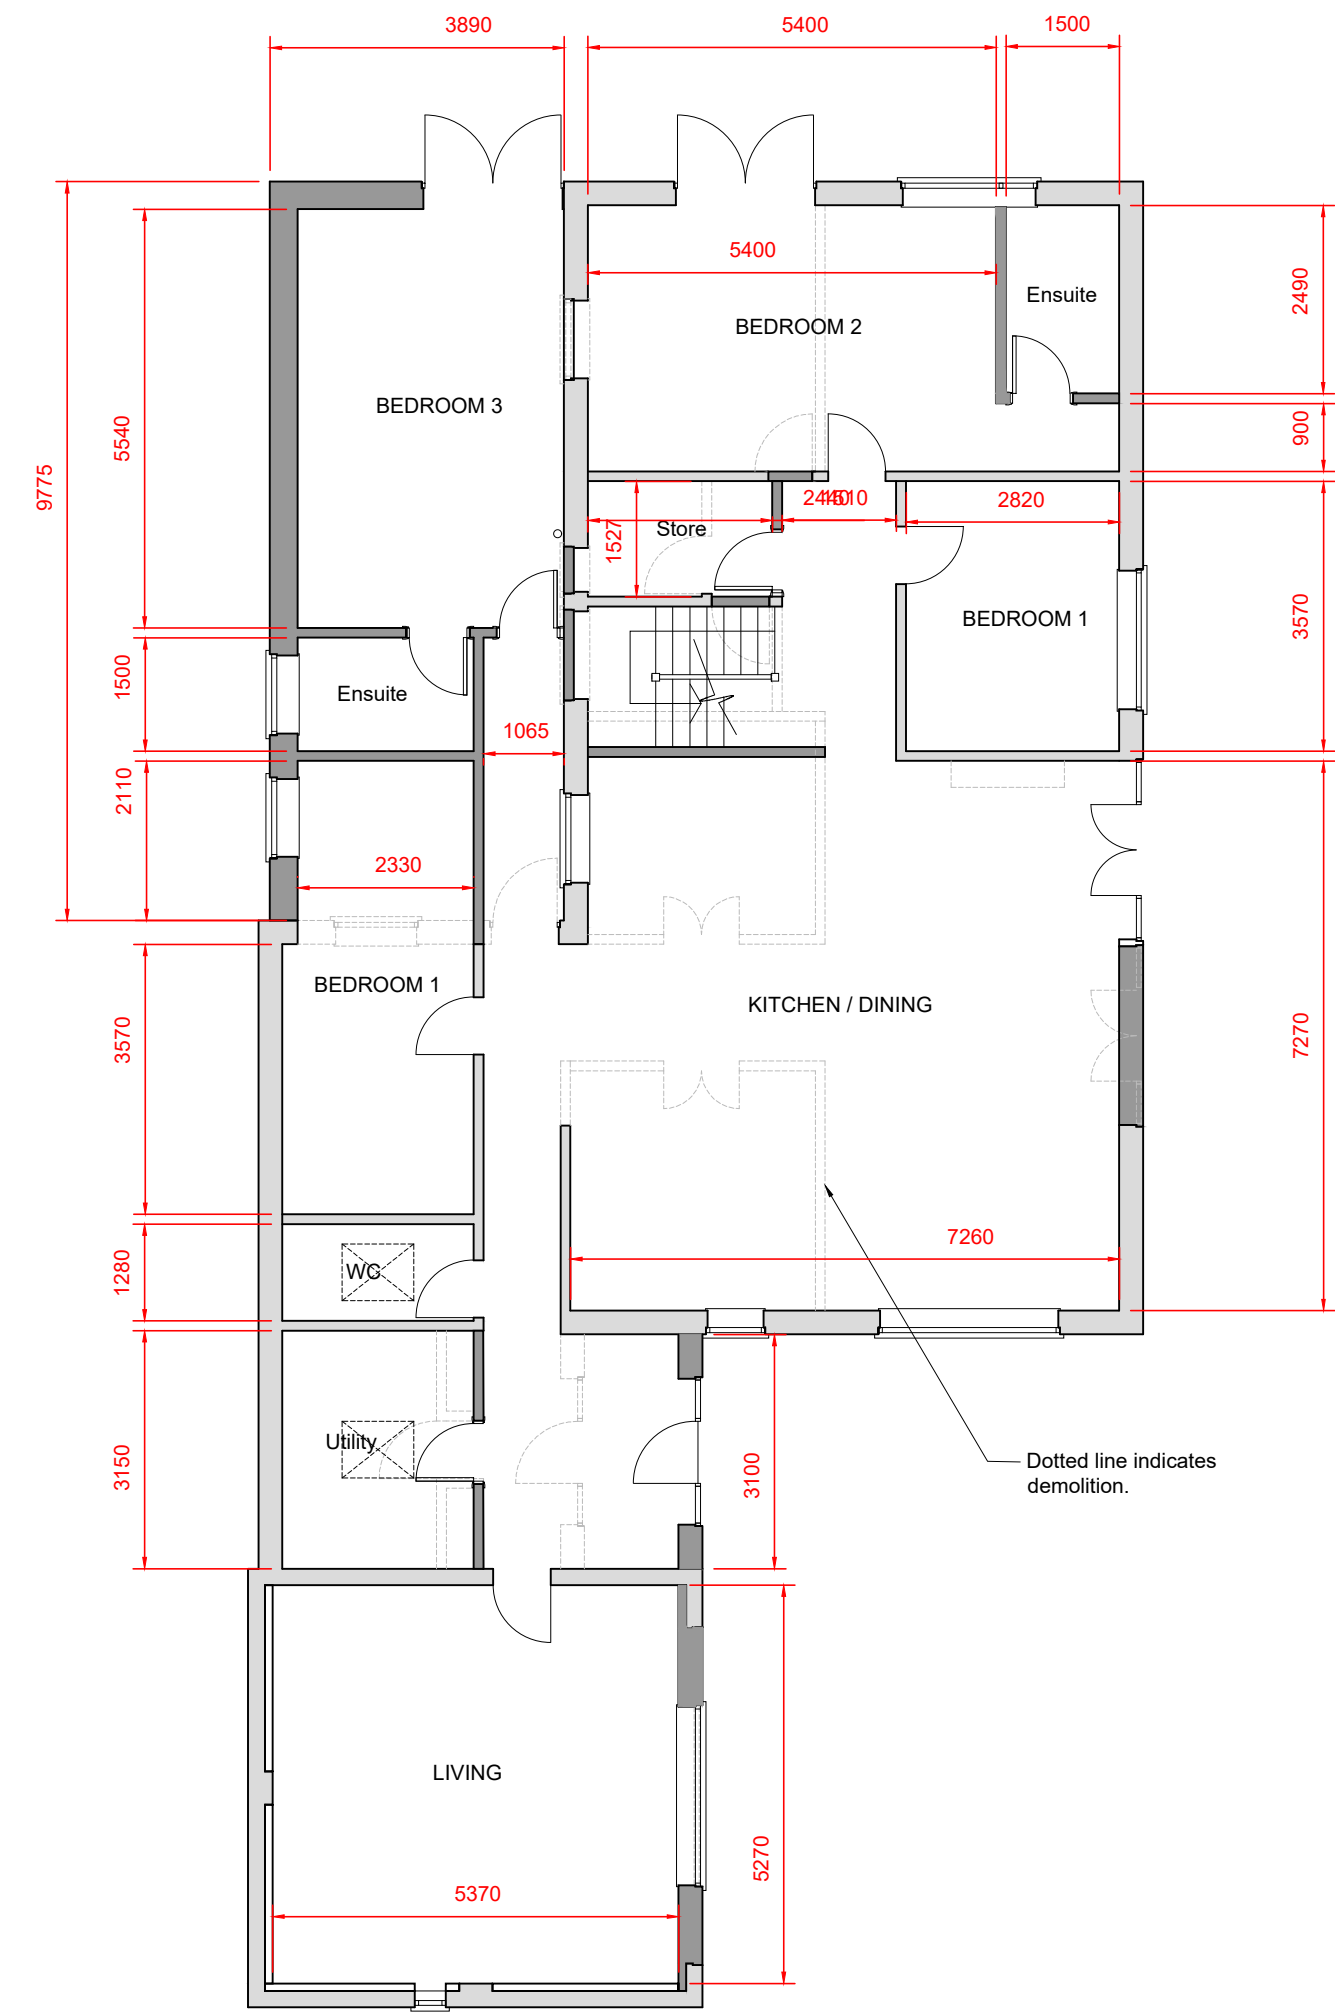

PROPOSED GROUND FLOOR PLAN
SCALE 1 : 100

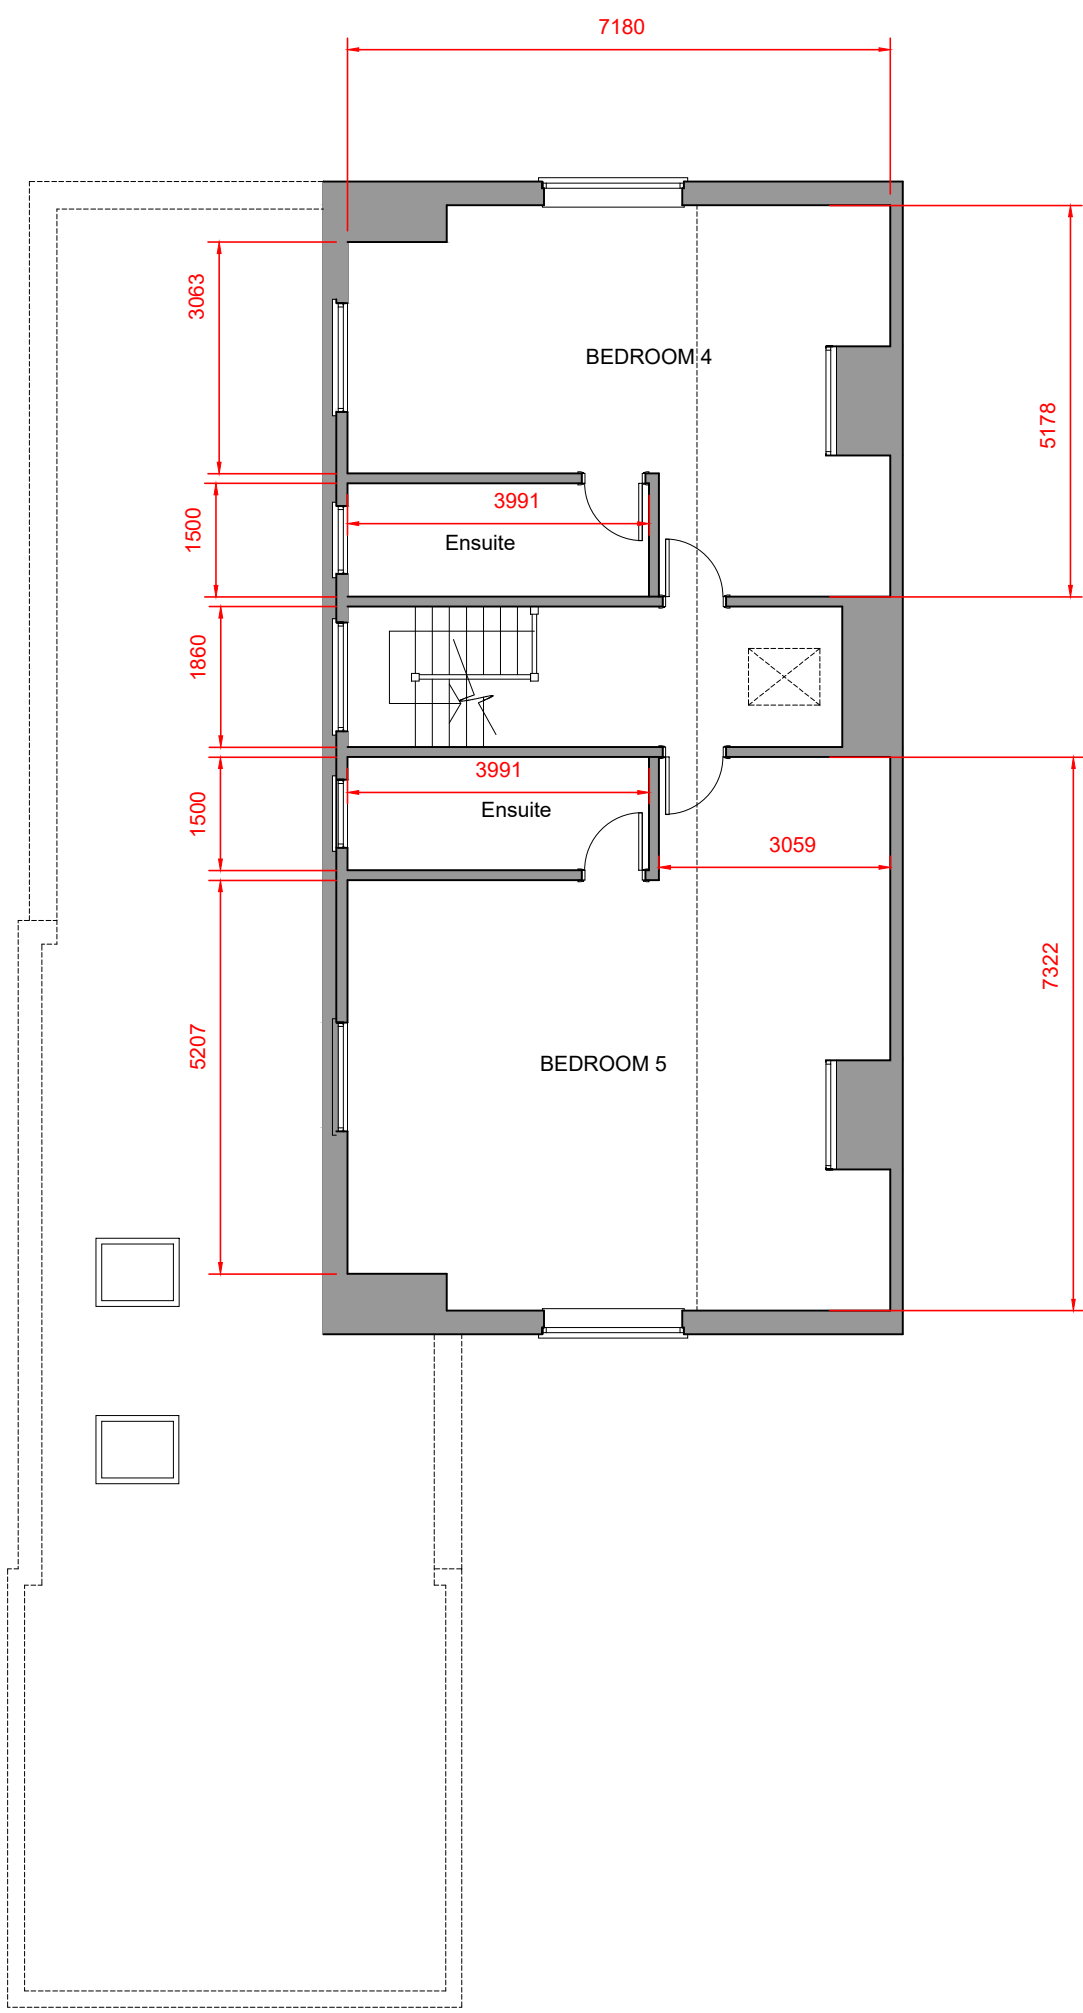

PROPOSED FIRST FLOOR PLAN
SCALE 1 : 100

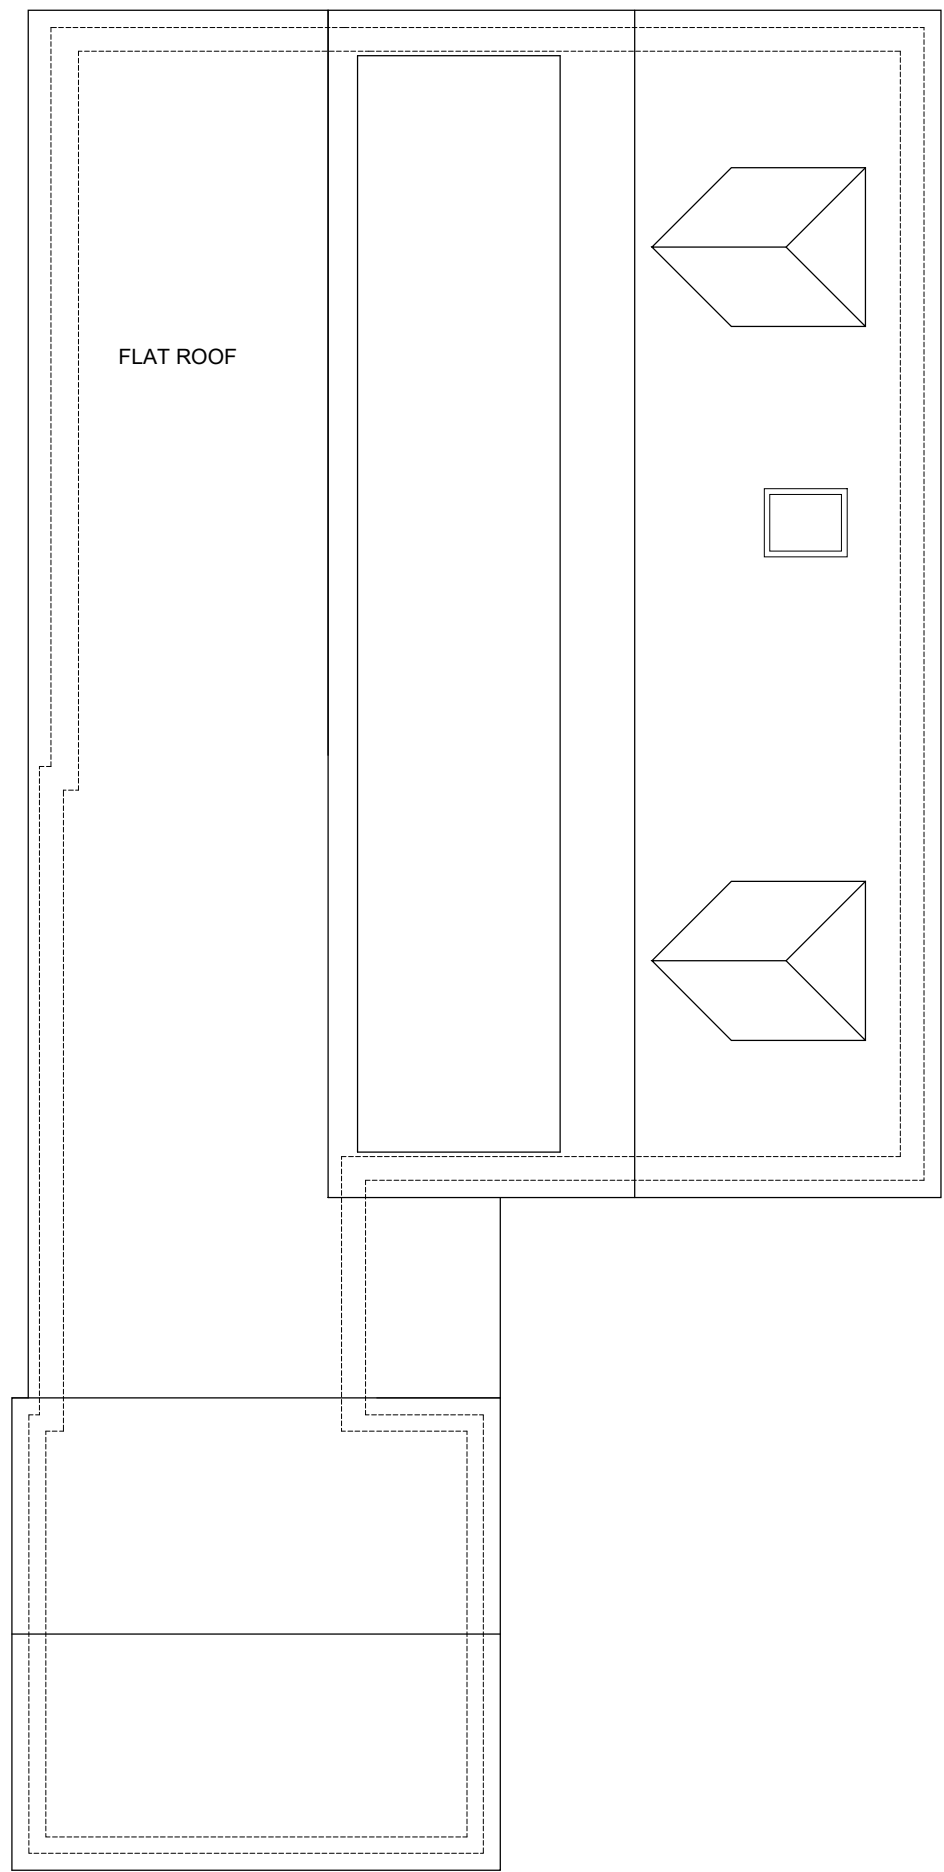

PROPOSED ROOF PLAN
SCALE 1 : 100

A 20.09.2024 Added as per Planners advice SK

SK Design Consultants
22 Netley close
Caversham
Reading RG4 6SR
Tel : 07821111602

Client:
Mr Venkata Rao Kommineni

Project:
Single storey side/ rear extension and a roof alterations to accommodate rooms upstairs.

Location:
7 Lane End Close, Shinfield, Reading, RG2 9AS

Drawing Title:
PROPOSED PLANS AND ELEVATIONS

Date:
JUL 2024

Sheet Size:
A1

Drawn:
SK

Drawing No:
P1551-03

Revision:
.