




Front Elevation

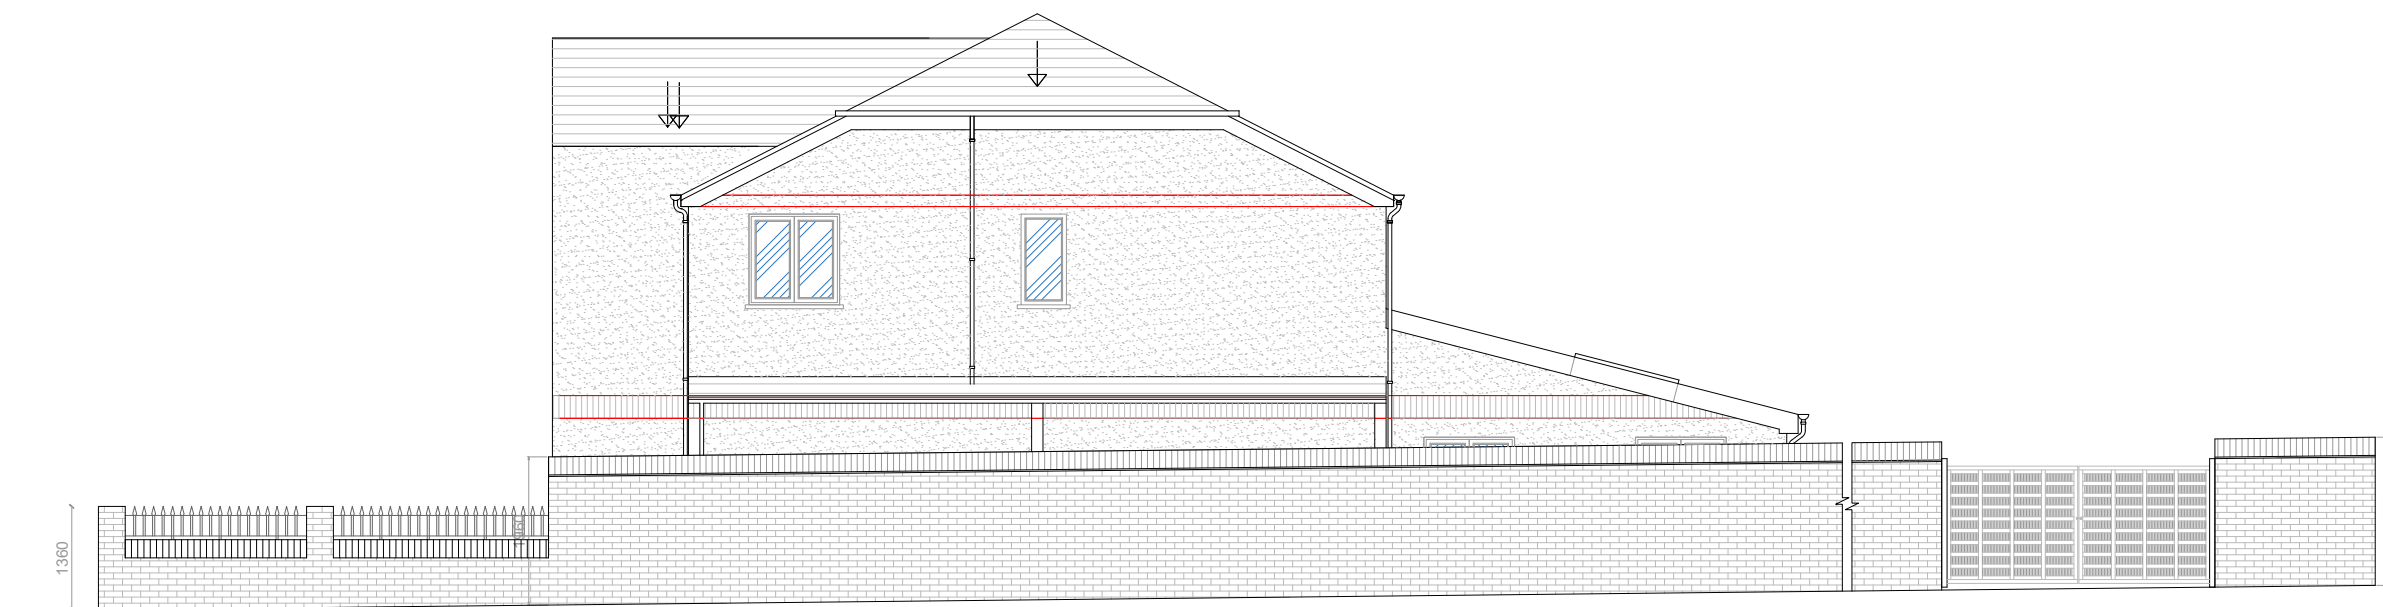

Right Side Elevation



- Notes
1. All materials to match existing unless otherwise noted.
 2. Do not scale for the construction purposes.
 3. The contractor must verify all dimension on site prior to commencement of works.
 4. This document is copyright of the originator and must be treated as confidential.

Project
20 Culver Lane,
Reading, RG6 2DT

Drawing title
Proposed walls -
streetscene

Drawing no
18

Rev
B

Scale
1:100 @ A3

Date
May 2026



1 Right Plan
1rightplan@gmail.com
07955 449 285