




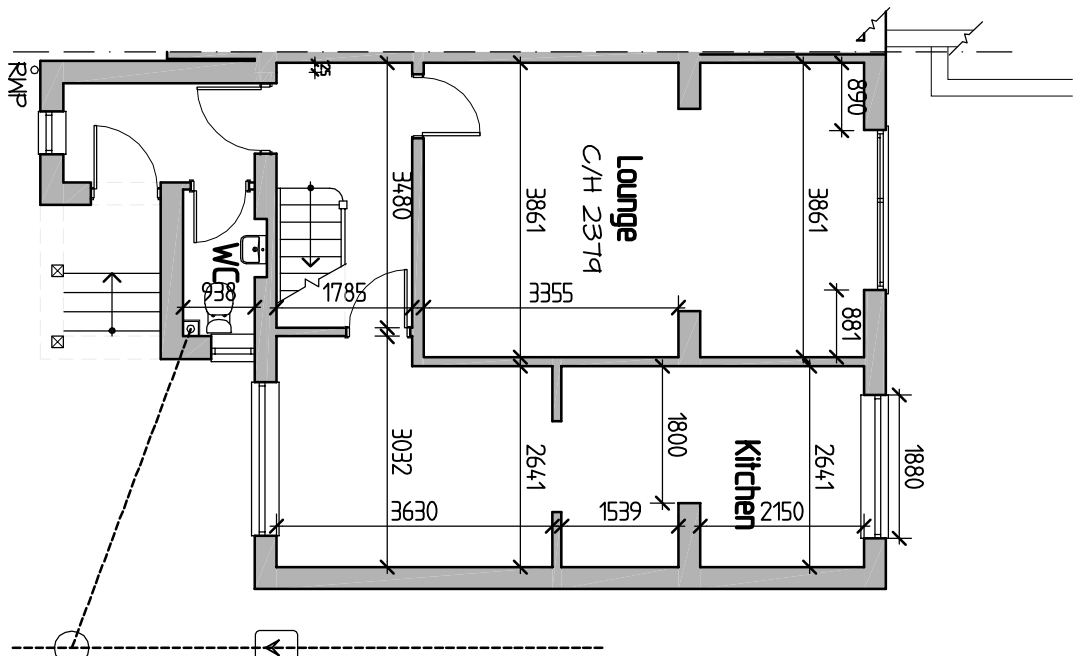


0 1 2 3 Metres
SCALE BAR @ 1-100
Existing Ground Floor plan

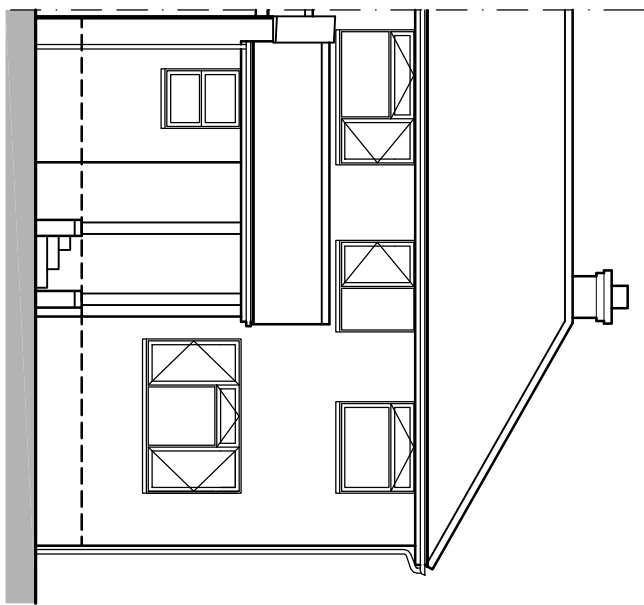


0 1 2 3 Metres
SCALE BAR @ 1-100
Existing Front Elevation

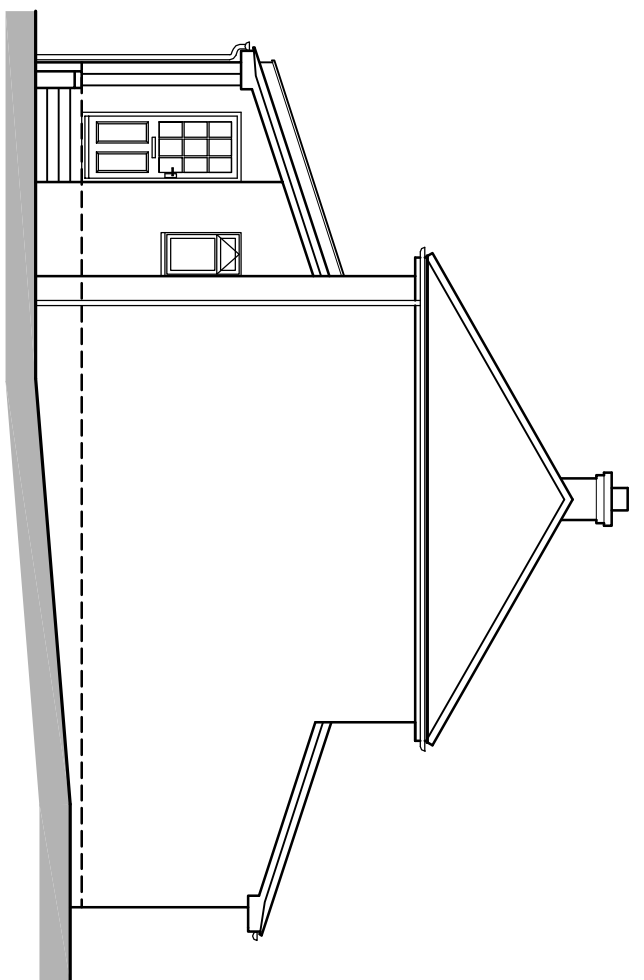


0 1 2 3 Metres
SCALE BAR @ 1-100
Existing Side Elevation

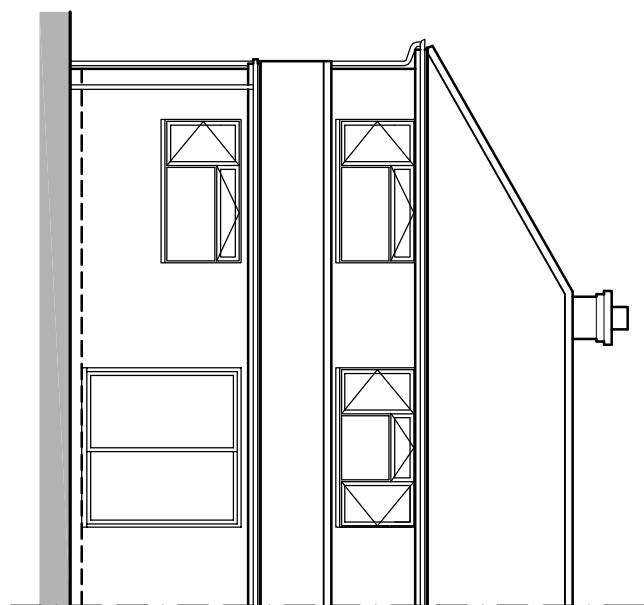

0 1 2 3 Metres
SCALE BAR @ 1-100
Existing Rear Elevation

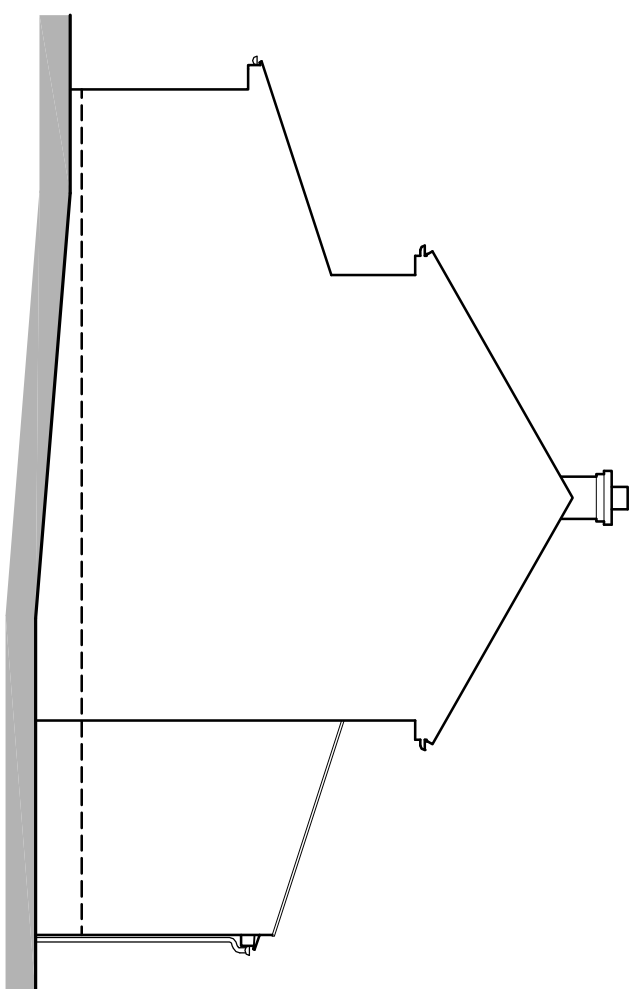

0 1 2 3 Metres
SCALE BAR @ 1-100
Existing Side Elevation

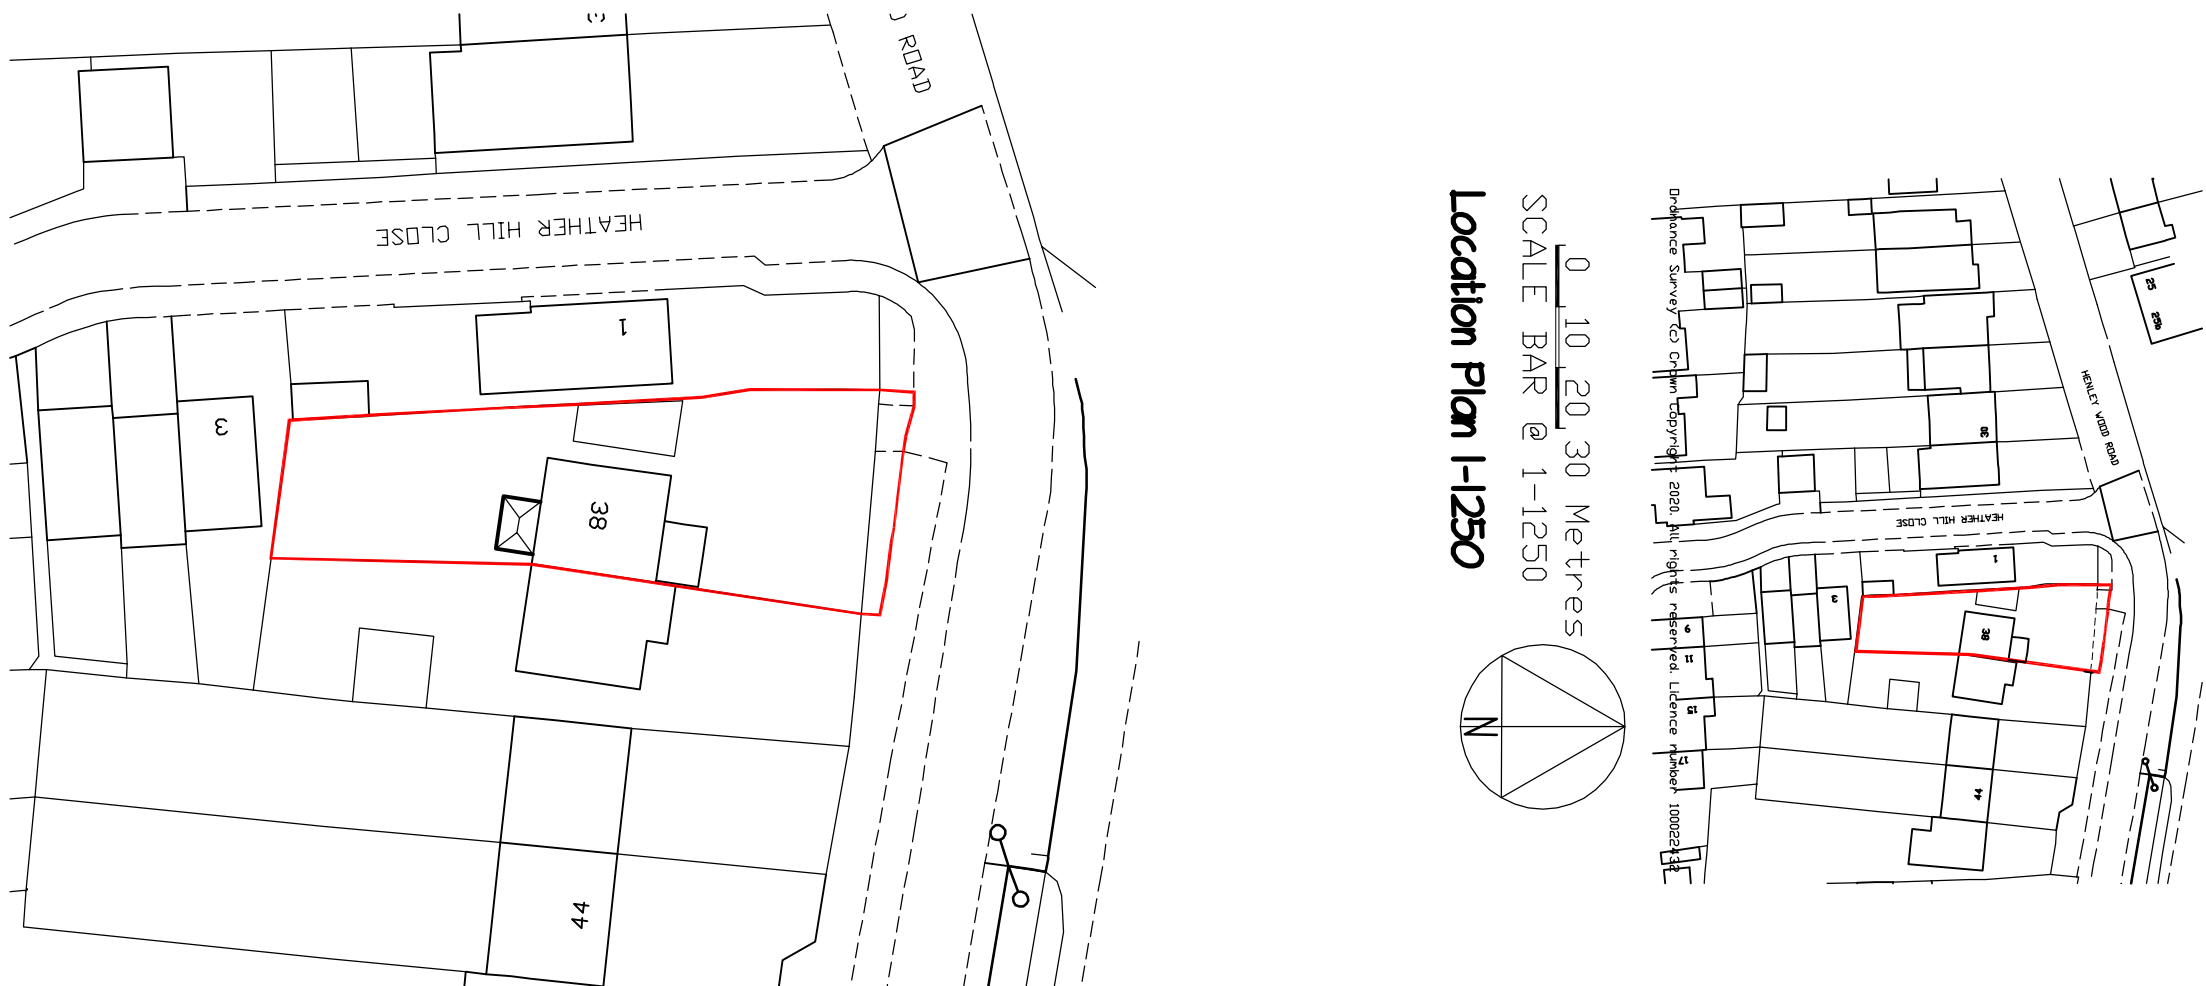

0 10 20 30 Metres
SCALE BAR @ 1-1250
Location Plan 1:1250


WINDOWS & DOORS: Windows & Doors generally to match existing in appearance with min. Where applicable, double glazed units to meet Energy Saving Trust (EST) minimum. Any glazing at critical locations must conform to safe breakage as defined in BS 6206 : 1991.

PART P ELECTRICAL SAFETY:-
All Electrical works to meet the requirements of Part P (Electrical Safety) must be designed, installed, inspected and tested by a person competent to do so. The person carrying out the work should be satisfied that Part P has been complied with. This may require an appropriate BS 1671 electrical installation certificate to be issued for the work by a person competent to do so.


Client to agree the number of socket requirements. Consumer unit to be upgraded as required. Cables & sockets to be protected by BS1363 13A 125mm Type B RCD. Earthing level. Consumer units to be mounted with switches between 1350-1450 above FFL.

VENTILATION:- All ventilation systems to be in accordance with requirements of AD Part F.


Conservatory unit to be replaced and subject to requirement replaced.

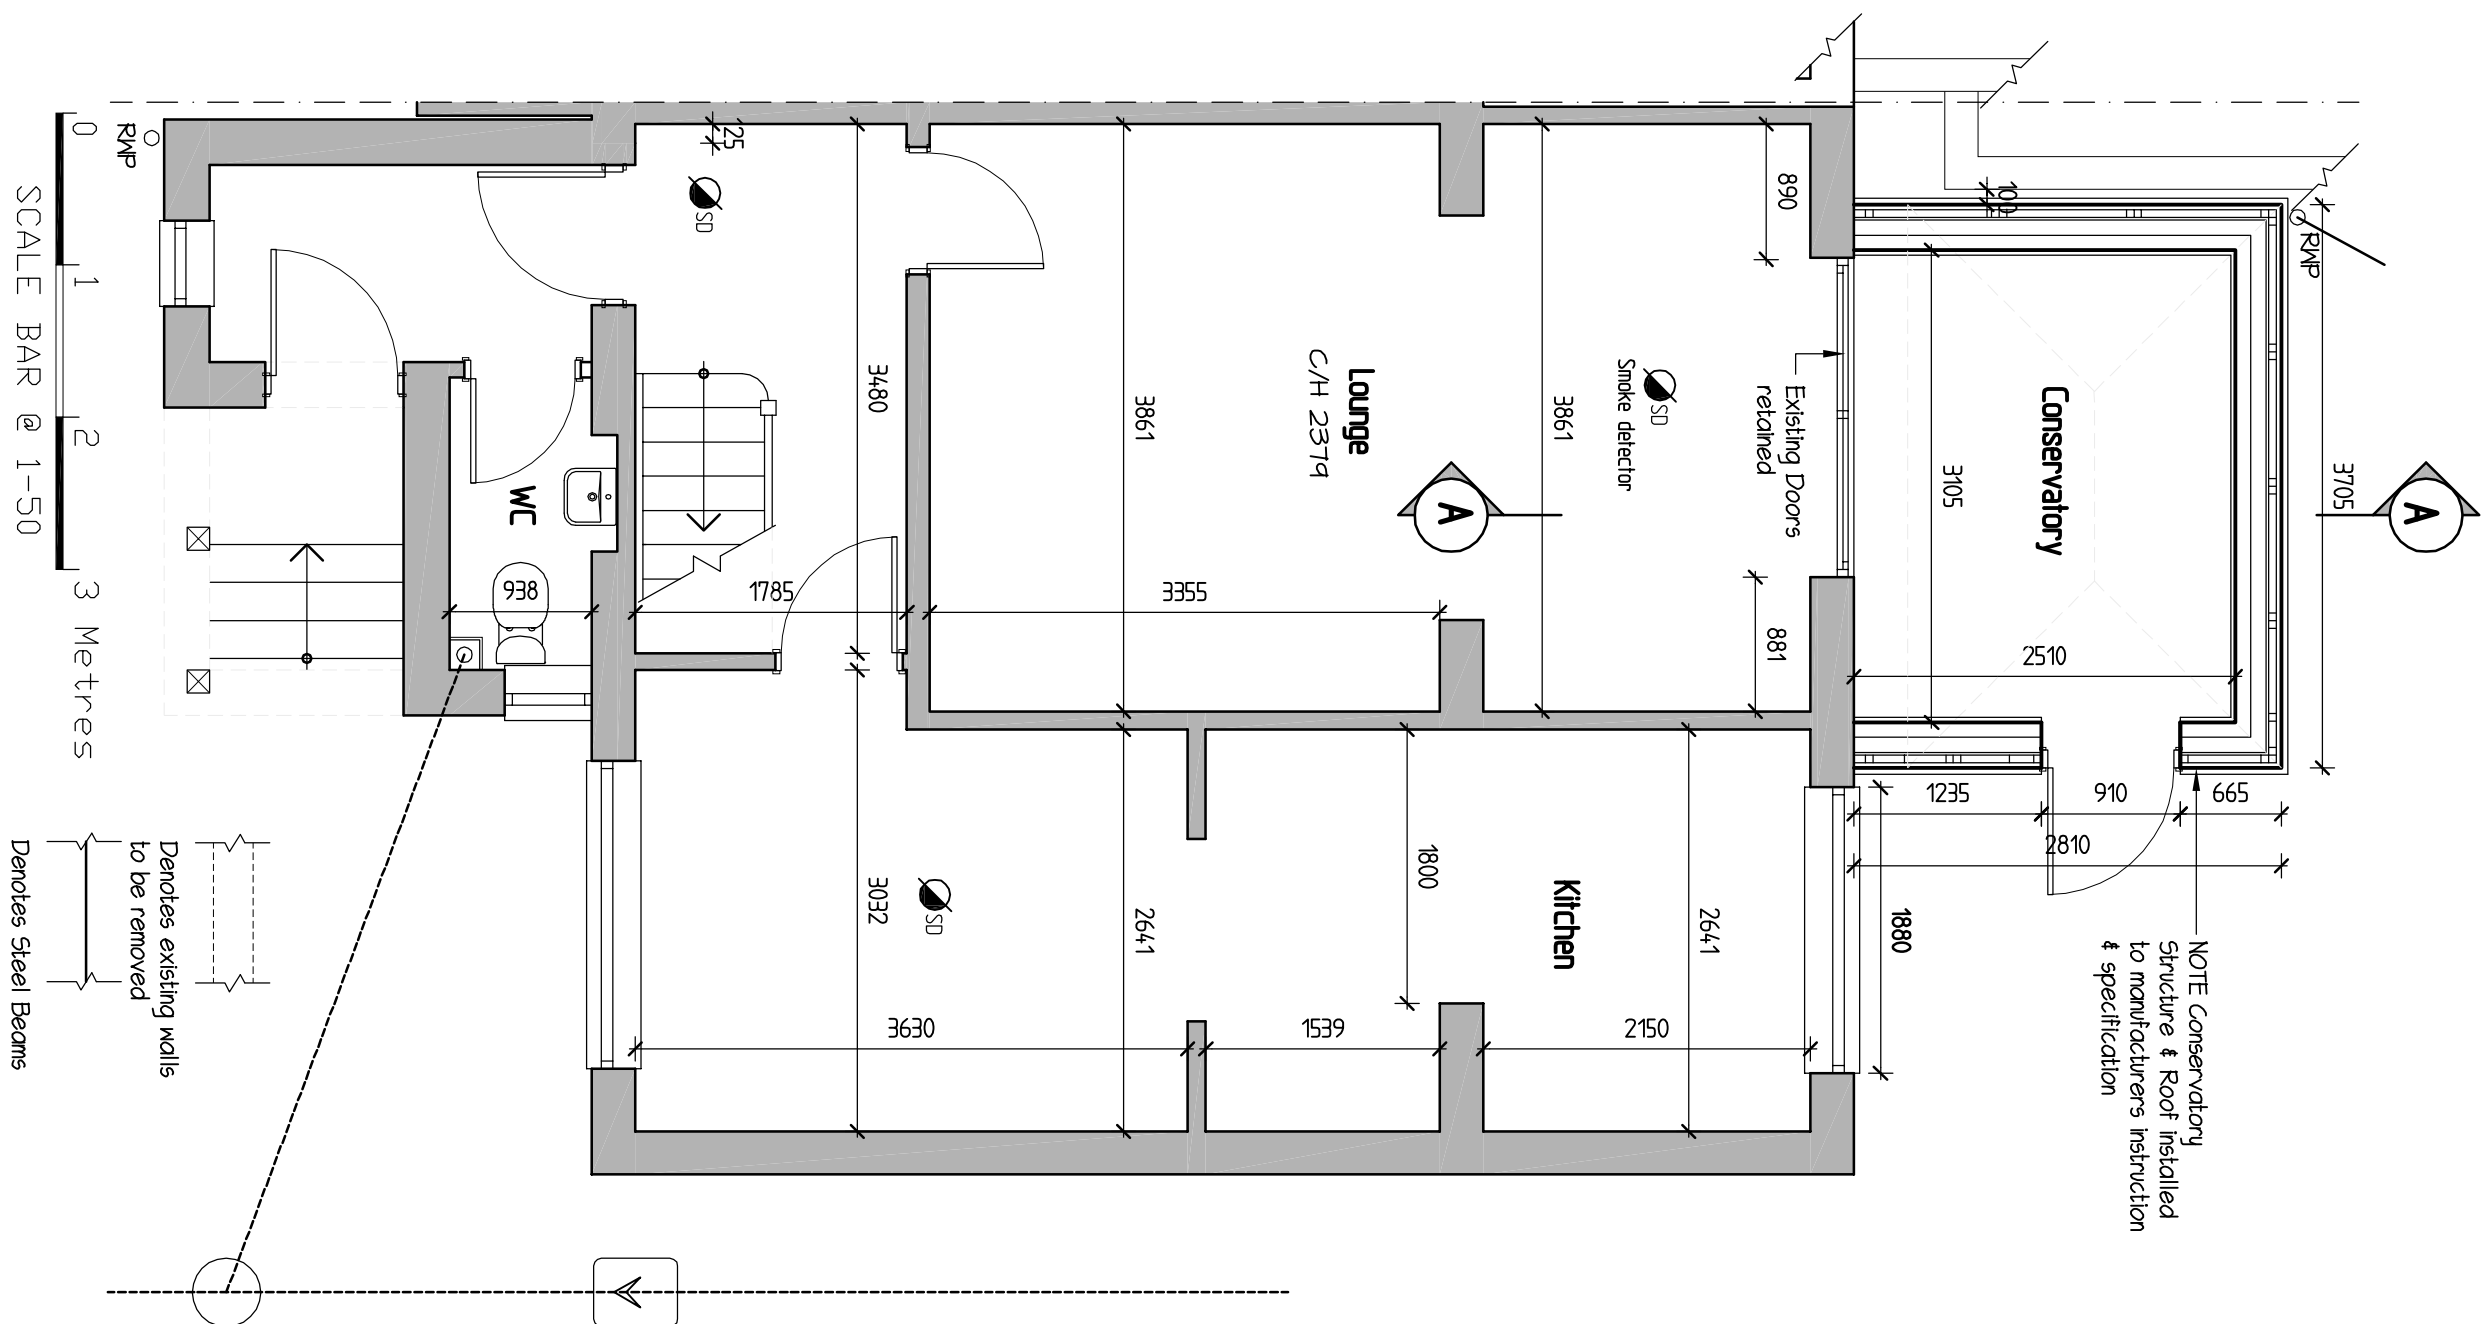


0 1 2 3 Metres
SCALE BAR @ 1-50
Proposed Floor Plan

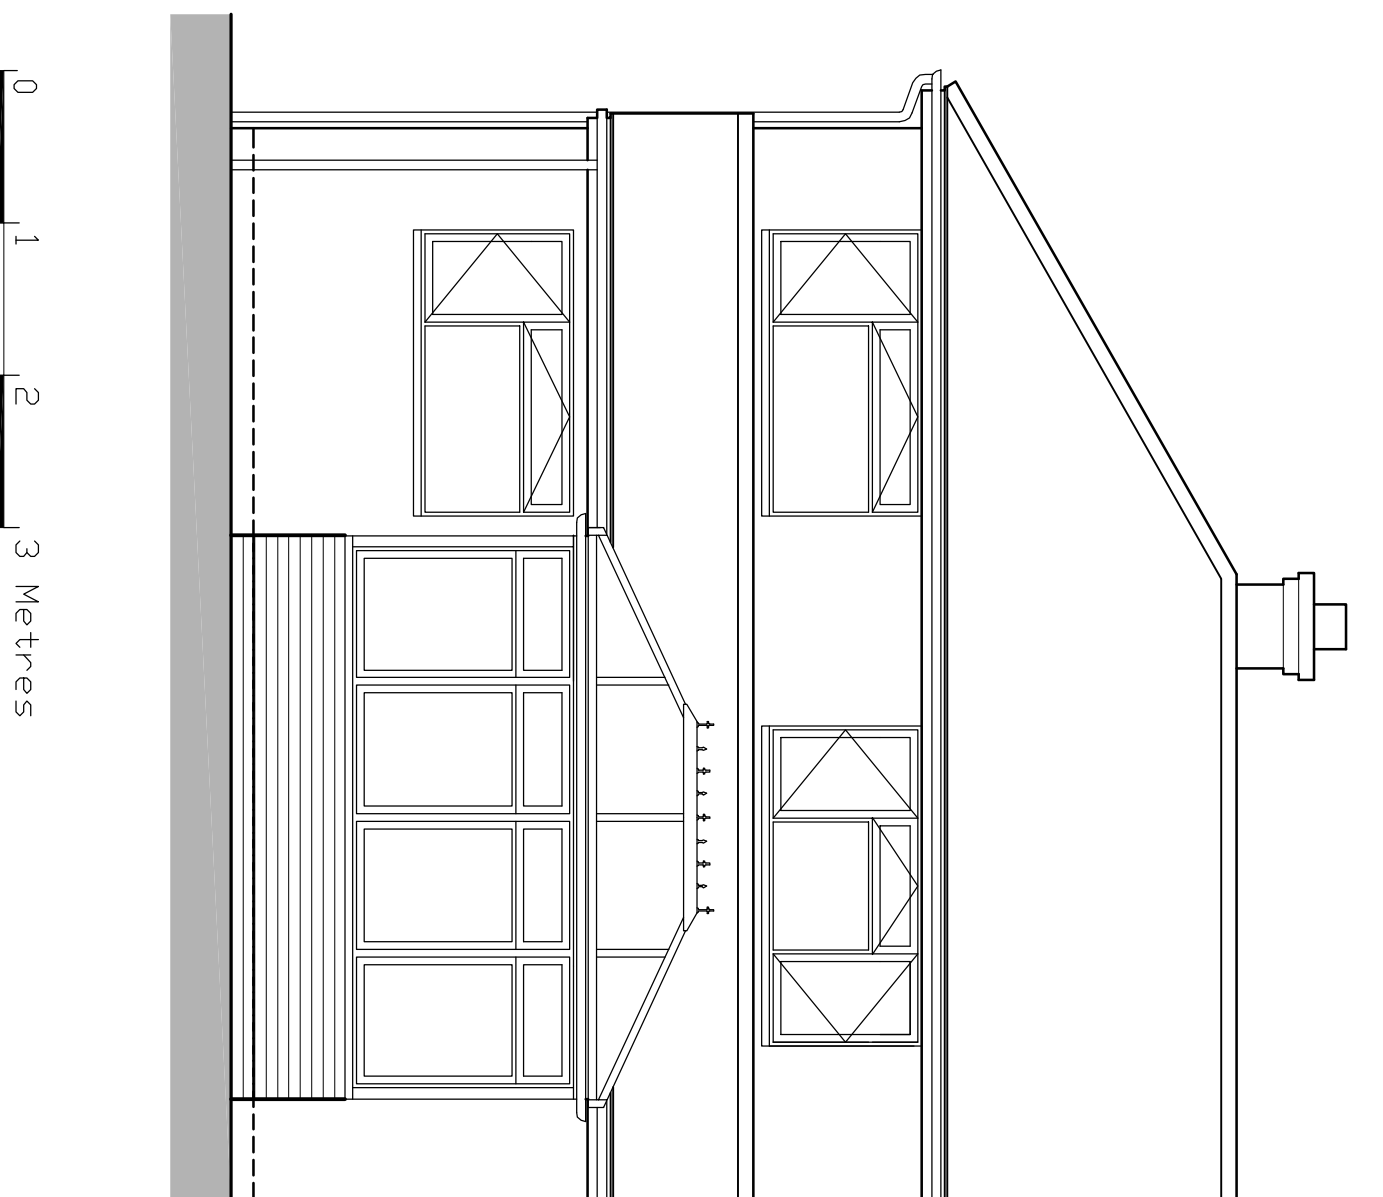


0 1 2 3 Metres
SCALE BAR @ 1-50
Proposed Rear Elevation

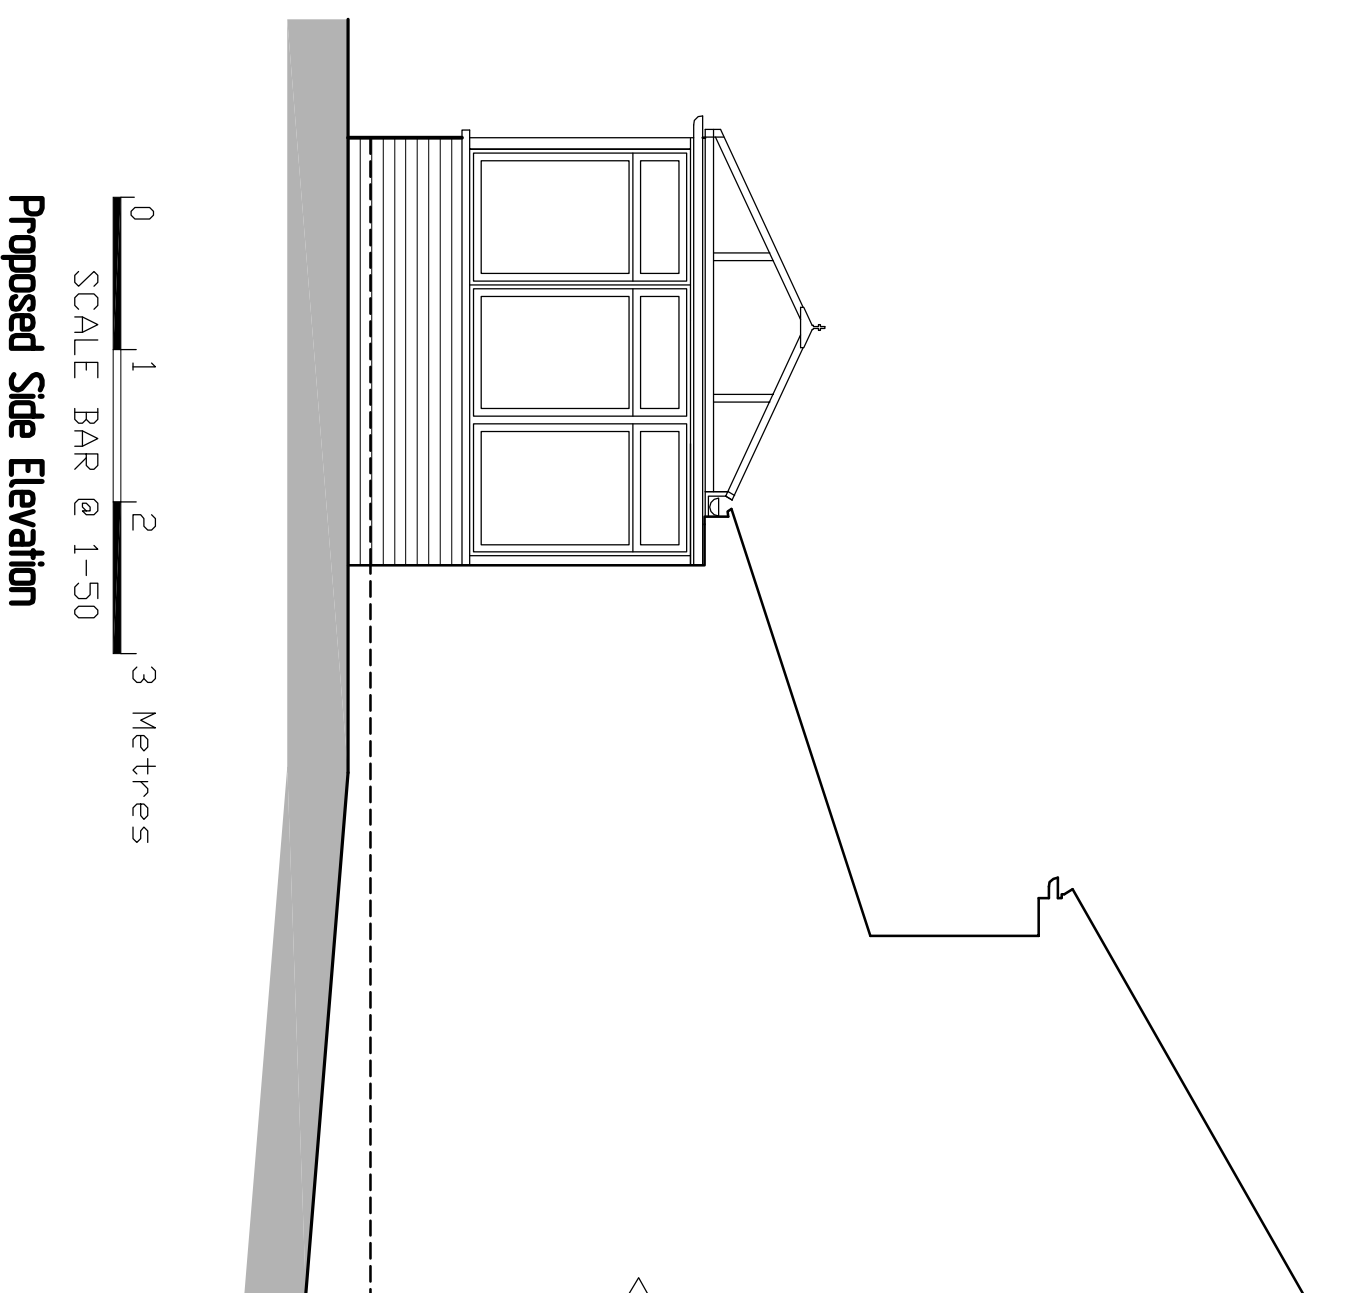

0 1 2 3 Metres
SCALE BAR @ 1-50
Proposed Side Elevation

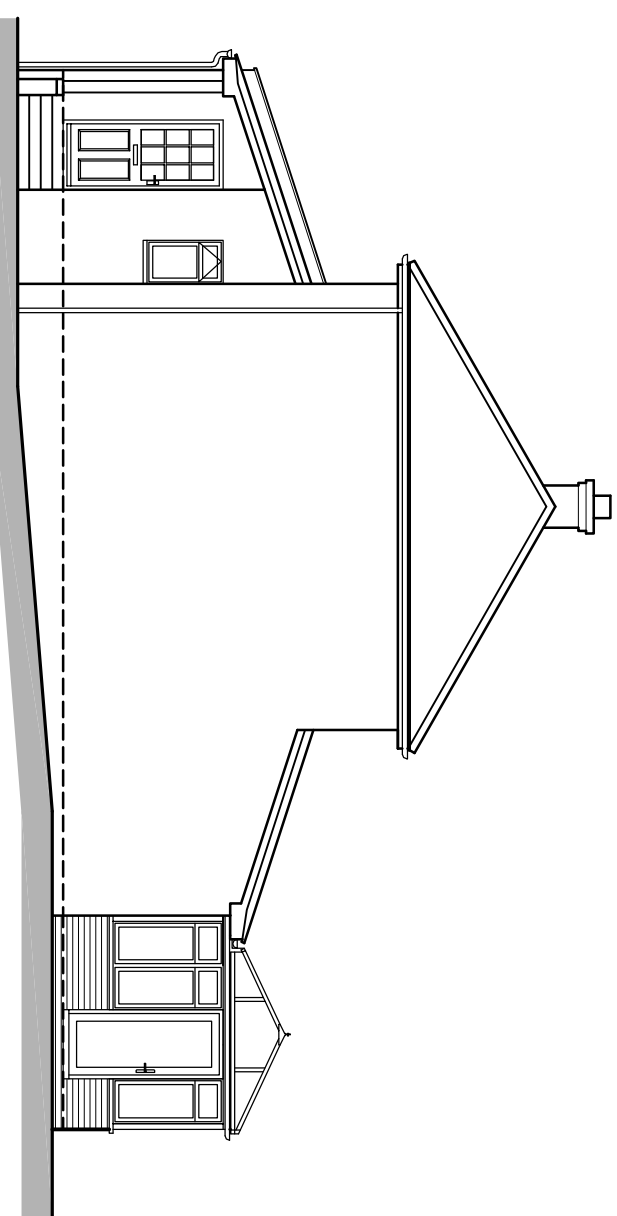

0 1 2 3 Metres
SCALE BAR @ 1-100
Proposed Side Elevation

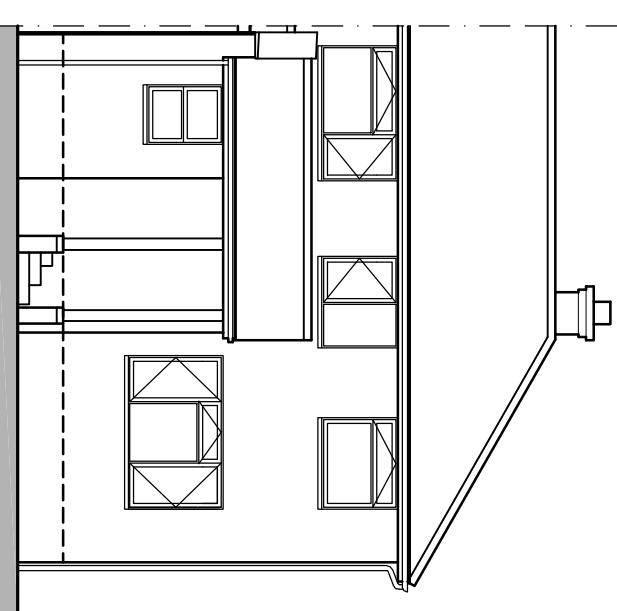

0 1 2 3 Metres
SCALE BAR @ 1-100
Proposed Front Elevation (Unchanged)

REVISIONS		Date
Rev.	Description	
A	Proposed Conservatory added	15-06-2026
B	Clients updates added	18-06-2026
C	Elevations updated	18-6-2026

GREG FARRELL
Building & Design Consultant
greg@gregfarrell.co.uk
43 Woodrow Way,
Tilbury, Reding,
Berk RG20 4NU
Tel & Fax: 0118 941 6240
Mobile: 07967 009862

Mr. & Mrs. Bacon
38 Henley Wood Road
Earley, Wokingham, RG6 7EE

Proposed Conservatory

SCALE 1:50 1:100 DATE June 2026 DRAWING No. C