


SCALE - 1:100
0 1.0 2.0 3.0 4.0 5.0 6.0 7.0 8.0 9.0 10.0 [m]

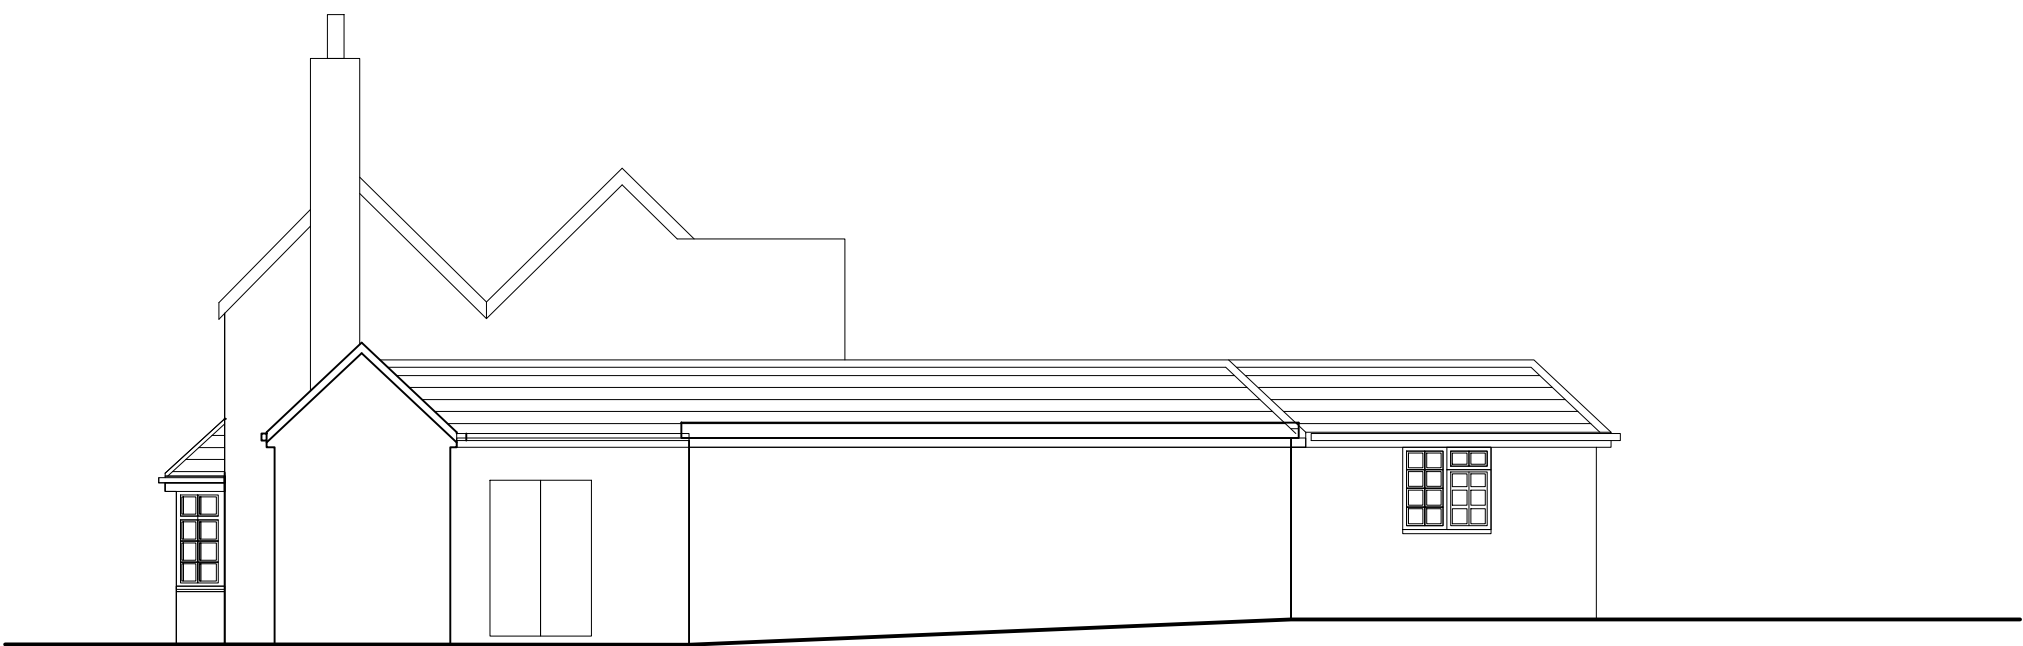


EXISTING WEST ELEVATION
SCALE - 1:100



EXISTING SOUTH ELEVATION
SCALE - 1:100



EXISTING NORTH ELEVATION
SCALE - 1:100

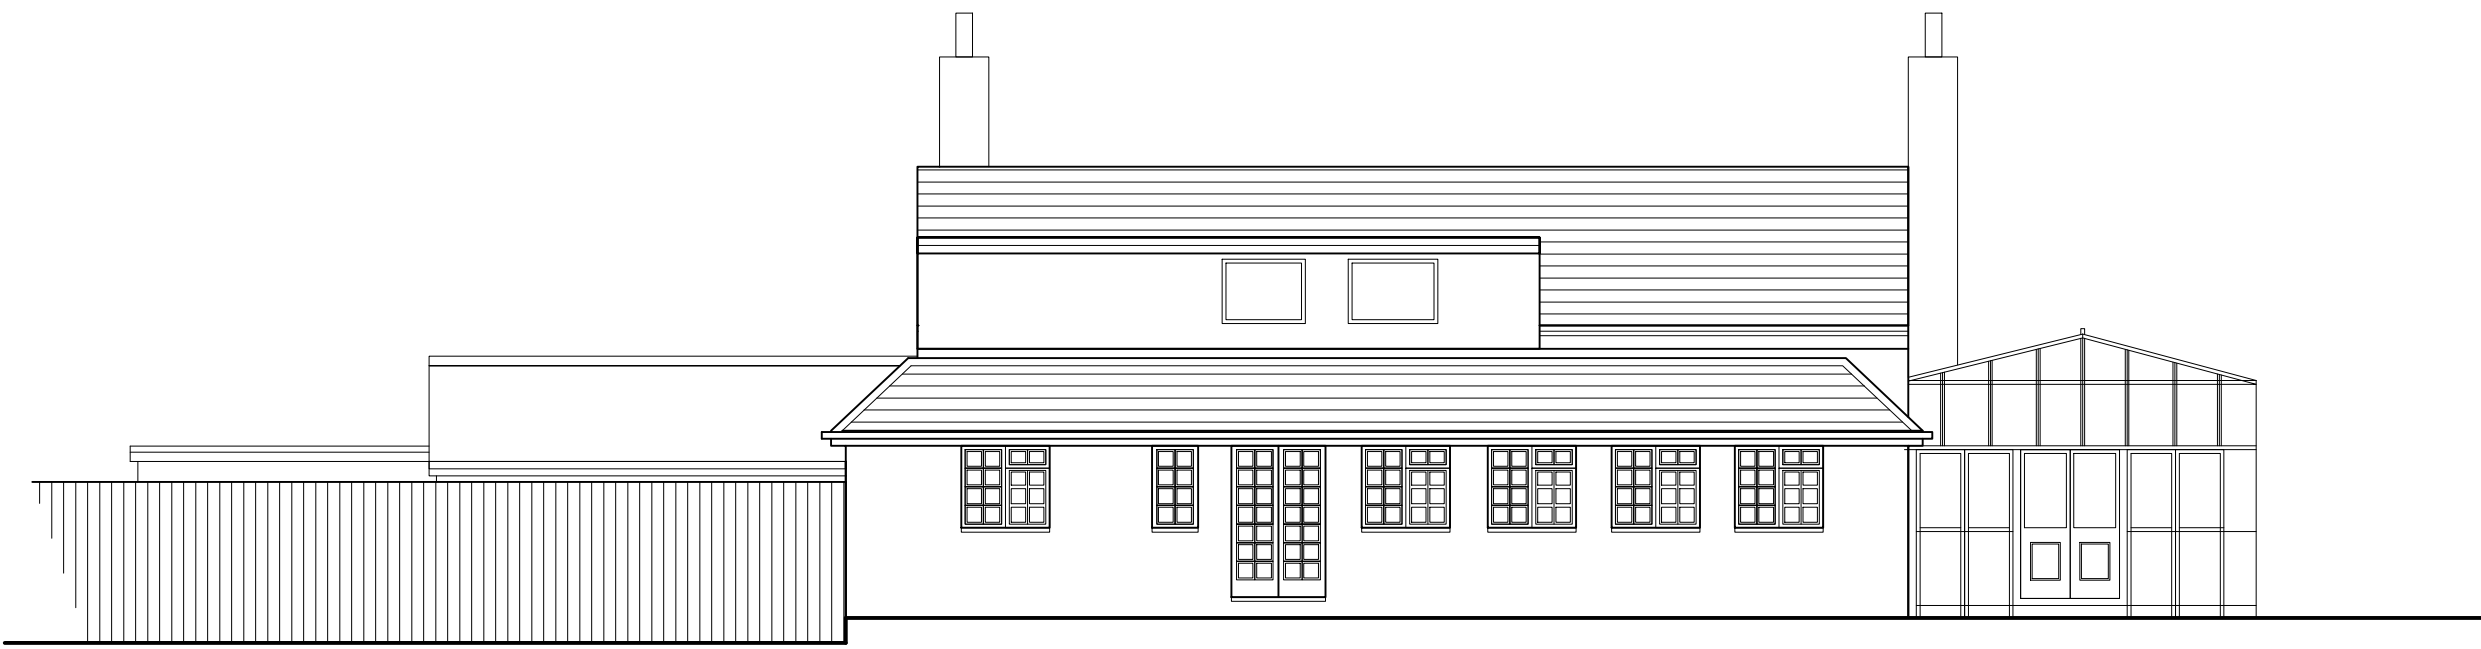


EXISTING EAST ELEVATION
SCALE - 1:100

EXISTING CONSERVATORY
REMOVED SHOWN DOTTED.



PROPOSED WEST ELEVATION
SCALE - 1:100

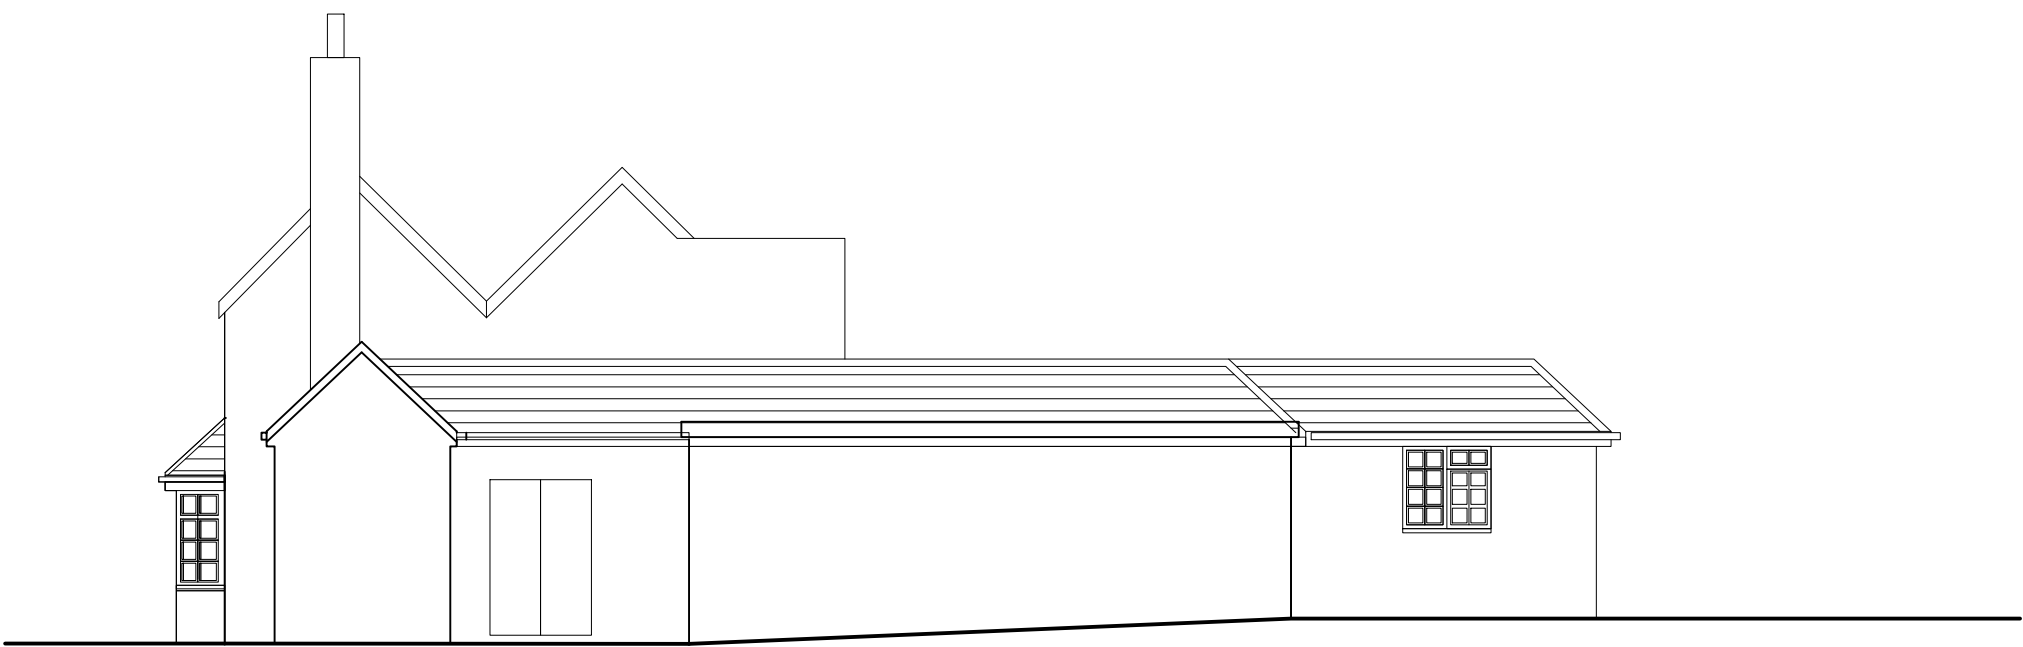


PROPOSED SOUTH ELEVATION
SCALE - 1:100

EXISTING CONSERVATORY
REMOVED SHOWN DOTTED.




PROPOSED NORTH ELEVATION
SCALE - 1:100

FORM NEW OPEN SIDED TIMBER
PERGOLA WITH SHEET METAL
ROOF.

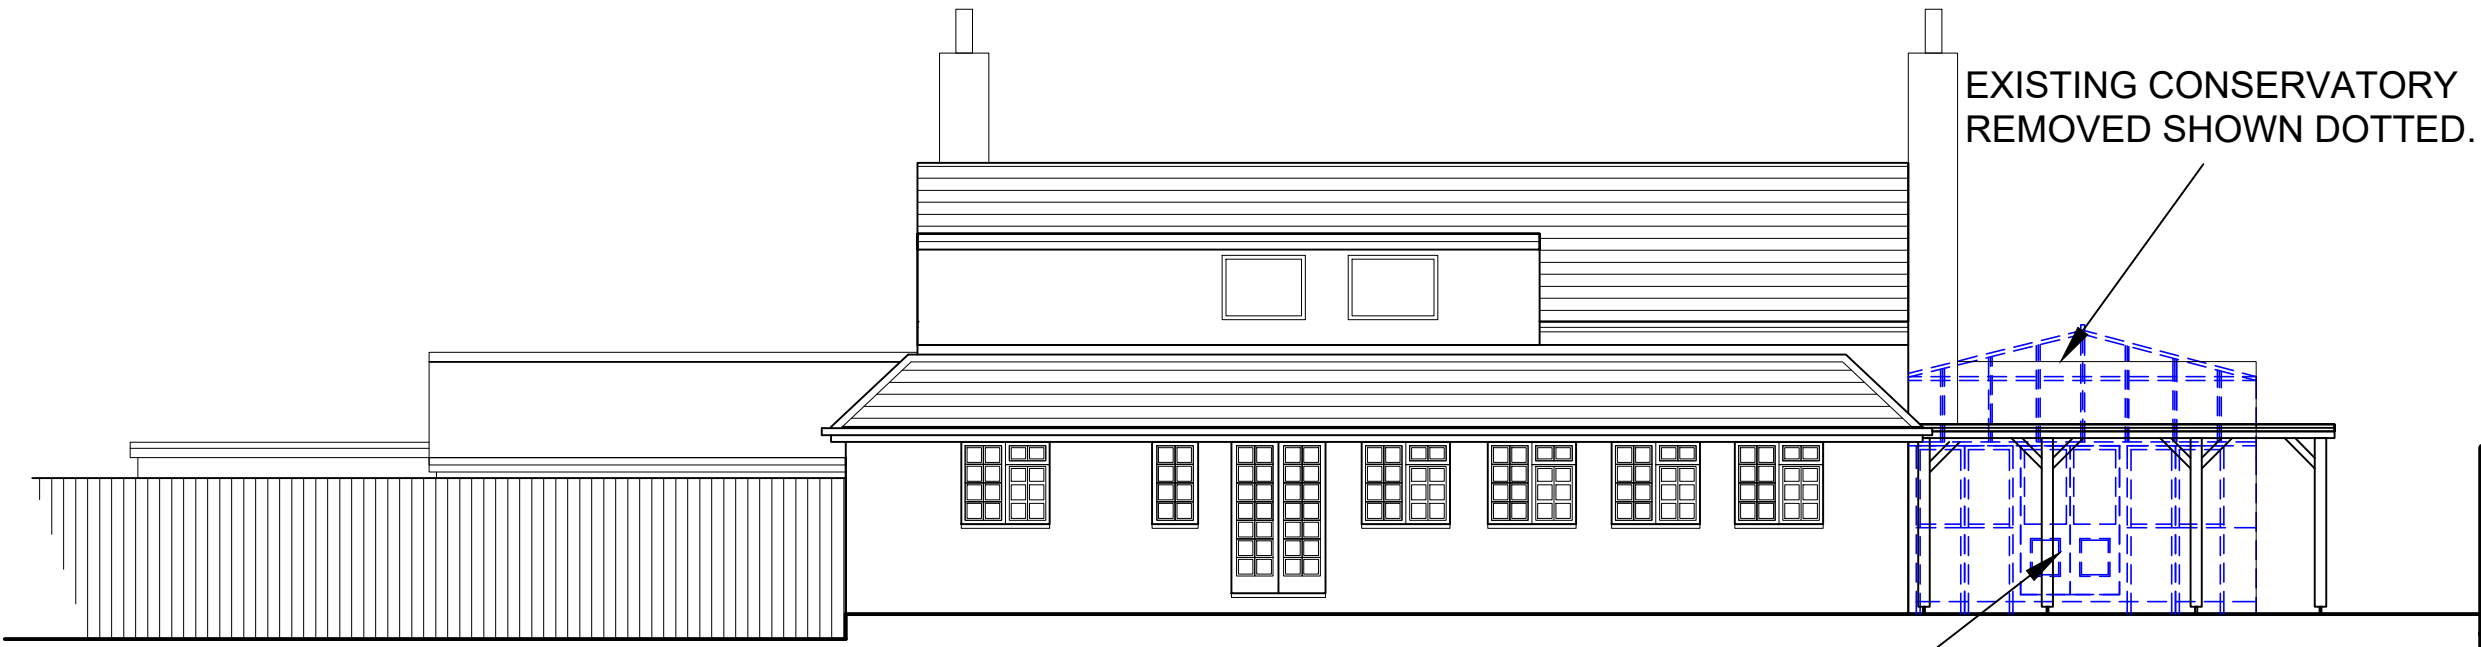

PROPOSED EAST ELEVATION
SCALE - 1:100

FORM NEW OPEN SIDED TIMBER
PERGOLA WITH SHEET METAL
ROOF.

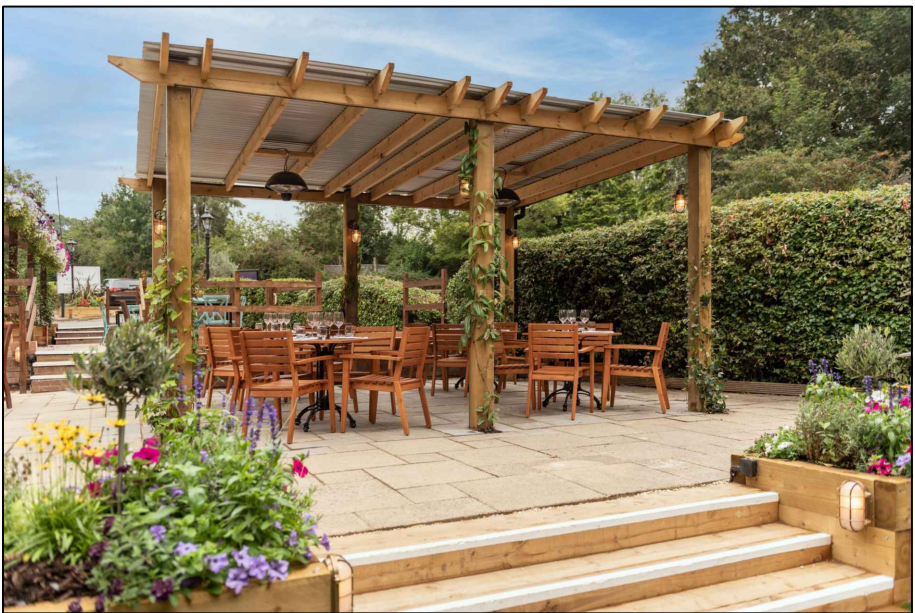

PROPOSED DESIGN INTENT

NOTE:

The Contractor is to check and verify all building and site dimensions, levels and sewer invert levels at connection points before work starts. This drawing must be read with and checked against any structural or other specialist drawings provided.
The Contractor is to comply in all respects with the current Building Regulations whether or not specifically stated on these drawings. This drawing is not intended to show details of foundation or ground conditions. Each area of ground relied upon to support the structure depicted must be investigated by the Contractor and suitable methods of foundation be provided.

PLANNING
A1 PRINT

Rev.		By	Date
------	--	----	------

Hollington
AGENCY LTD
E-mail : ben@hollington-architects.co.uk Tel. 07974 763424

Site
THE TWO POPLARS
118 Finchampstead Road, Wokingham, RG41 2NU

Title EXISTING & PROPOSED ELEVATIONS			
Project Manager/ Checked	Drawn By BH	Scale 1:100@A1	Date 09.10.24
Arch./Des.	Drawing Number 24:63/ 104	Rev. .	