



DEVELOPMENTS IN DESIGN LTD

WWW.DEVELOPMENTSINDESIGN.CO.UK
TEL.01344 641286

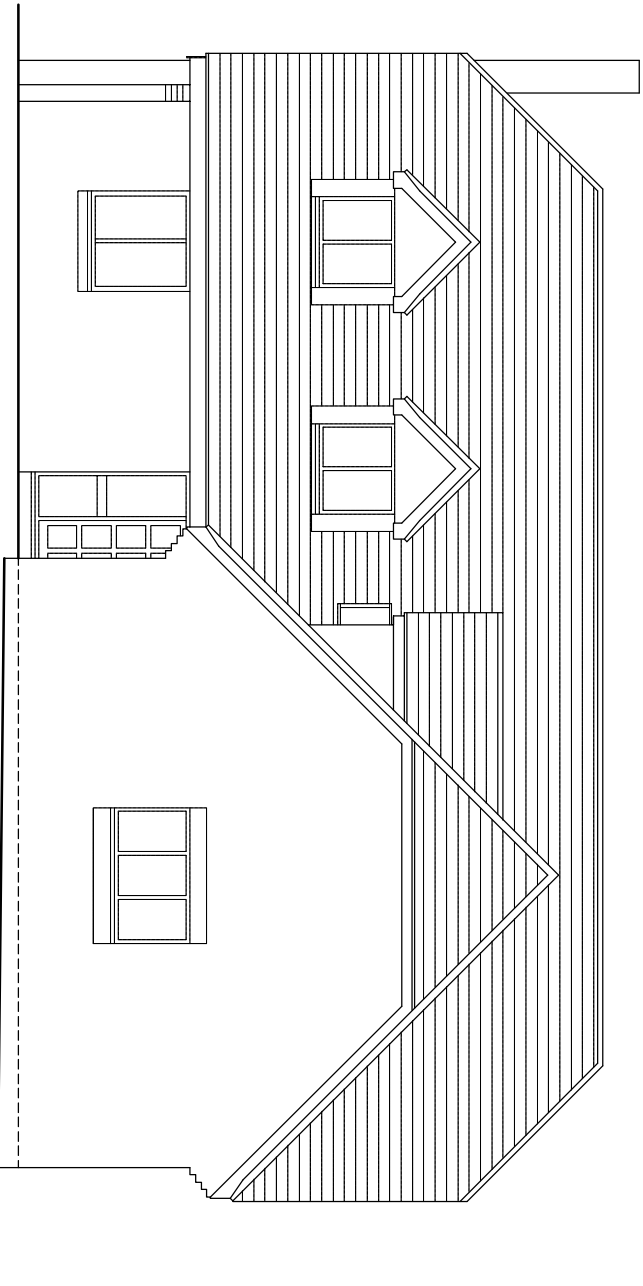


EXISTING FRONT ELEVATION

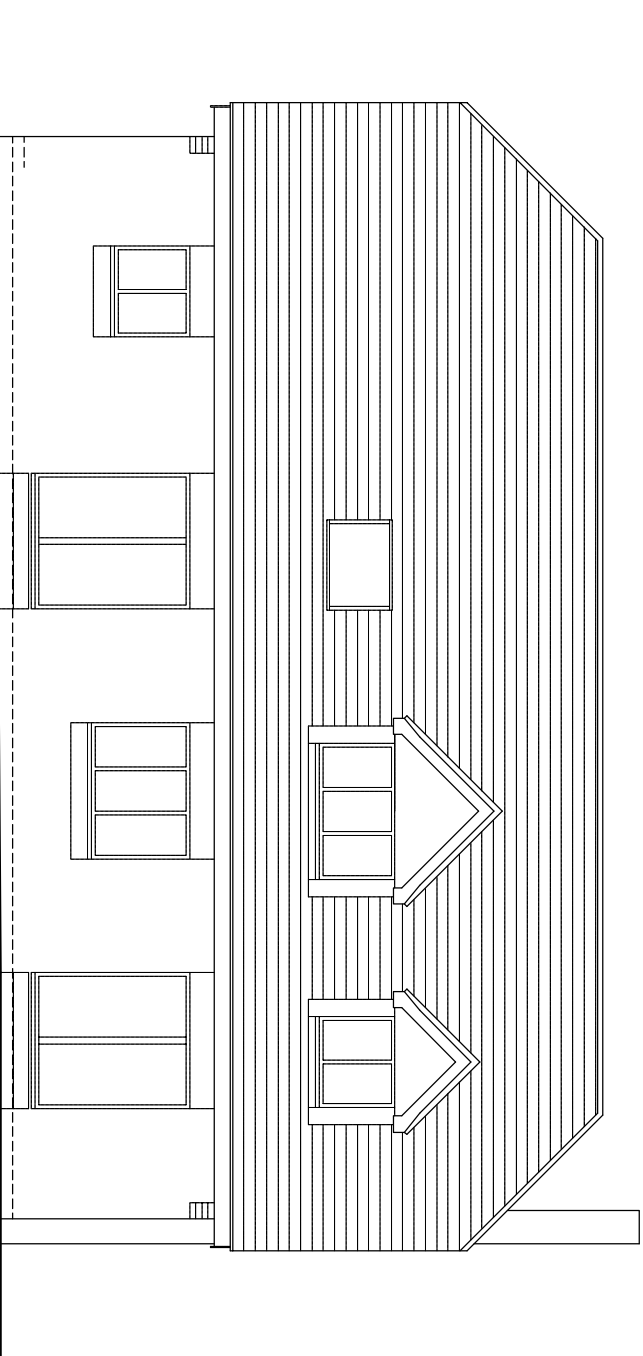


EXISTING REAR ELEVATION

ROOF TILES, DARK RED INTERLOCKING TILE
DORMERS CLAD WITH DARK READ PLAIN TILES
BRICKWORK, RED/BROWN MIX FACING BRICK
BRICK FEATURE OVER WINDOWS
ALL GUTTERING AND DOWNPIPES BLACK PLASTIC
WINDOWS BROWN WOOD
ALL EXTERNAL TIMBER PAINTED BROWN

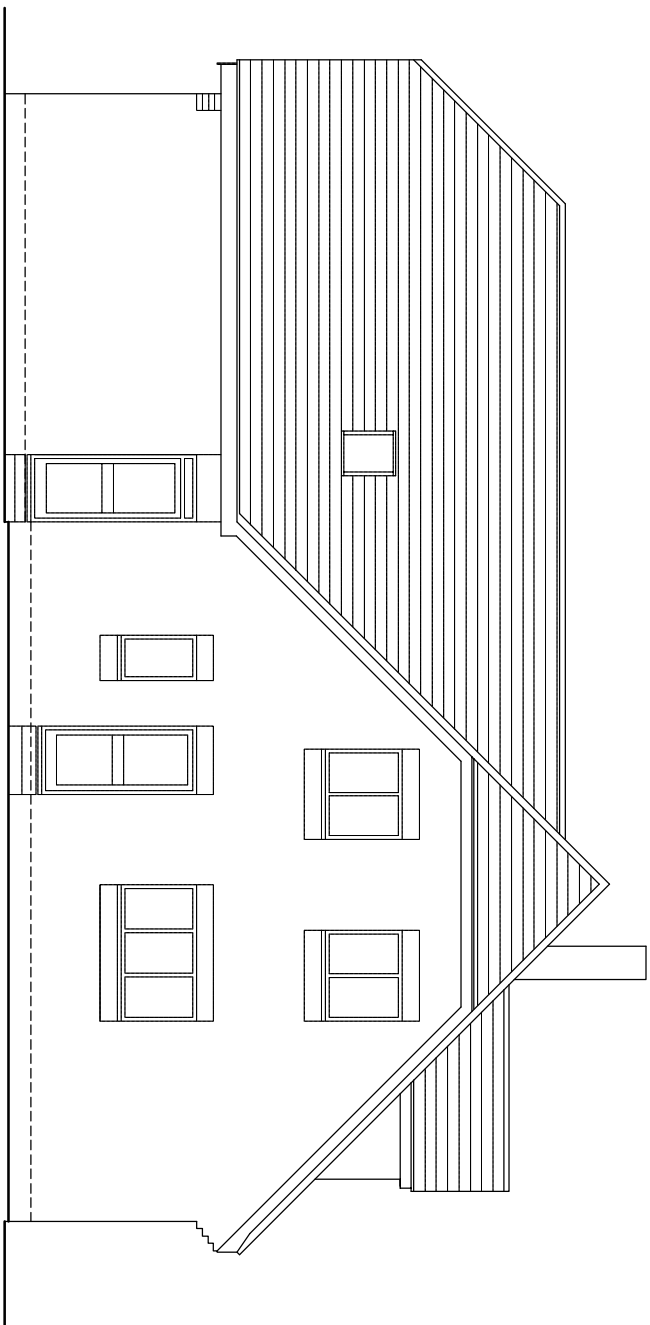


EXISTING SIDE ELEVATION

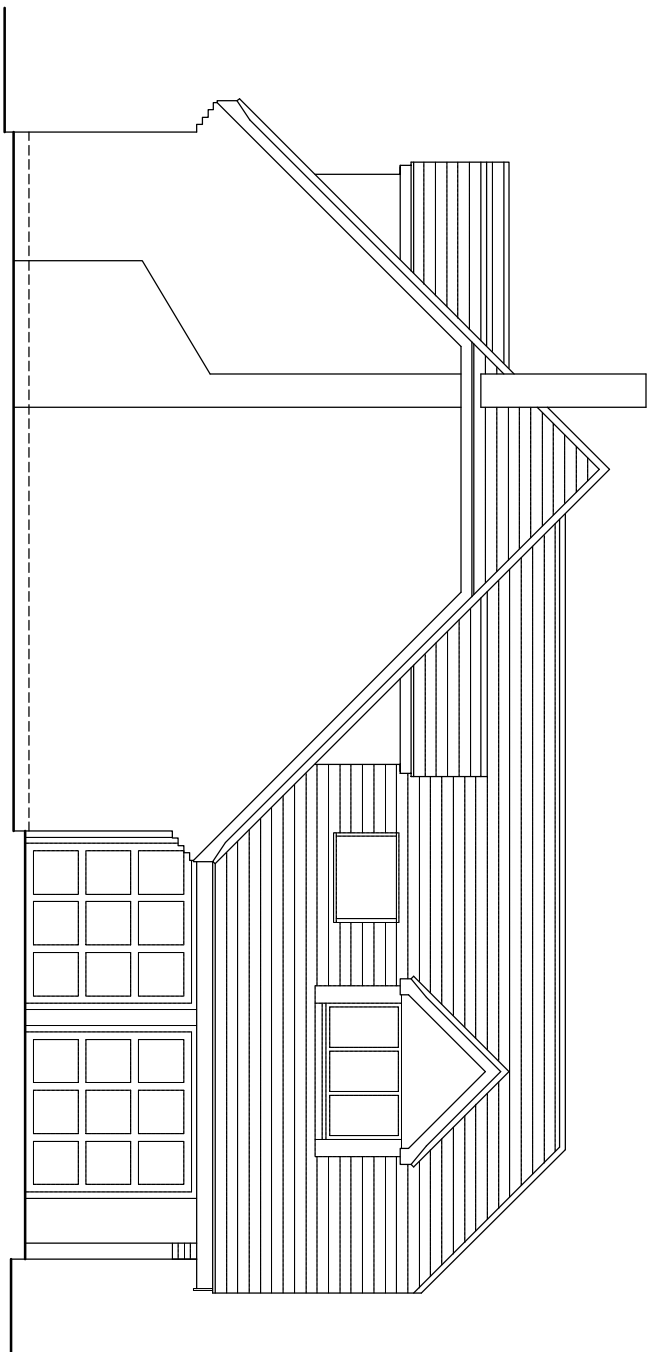

EXISTING SIDE ELEVATION

PROPOSED EXTENSION AND CONVERSION WORK

 

DRAWING NO. KL.001
DATE 15.1.25
SCALE 1:100

MR AND MRS RICH

KINGS LAKE HOUSE HOLLY BUSH RIDE FINCHAMPSTEAD BERKS RG40 3QR