



DEVELOPMENTS IN DESIGN LTD

WWW.DEVELOPMENTSINDESIGN.CO.UK
TEL.01344 641286

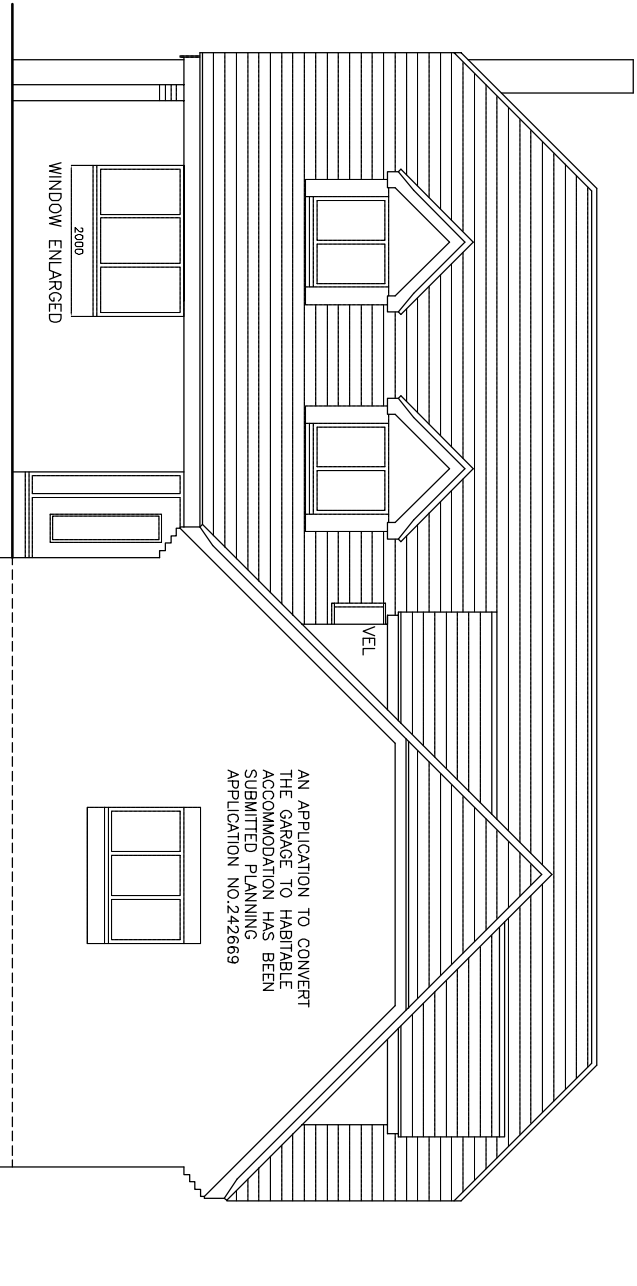


PROPOSED FRONT ELEVATION

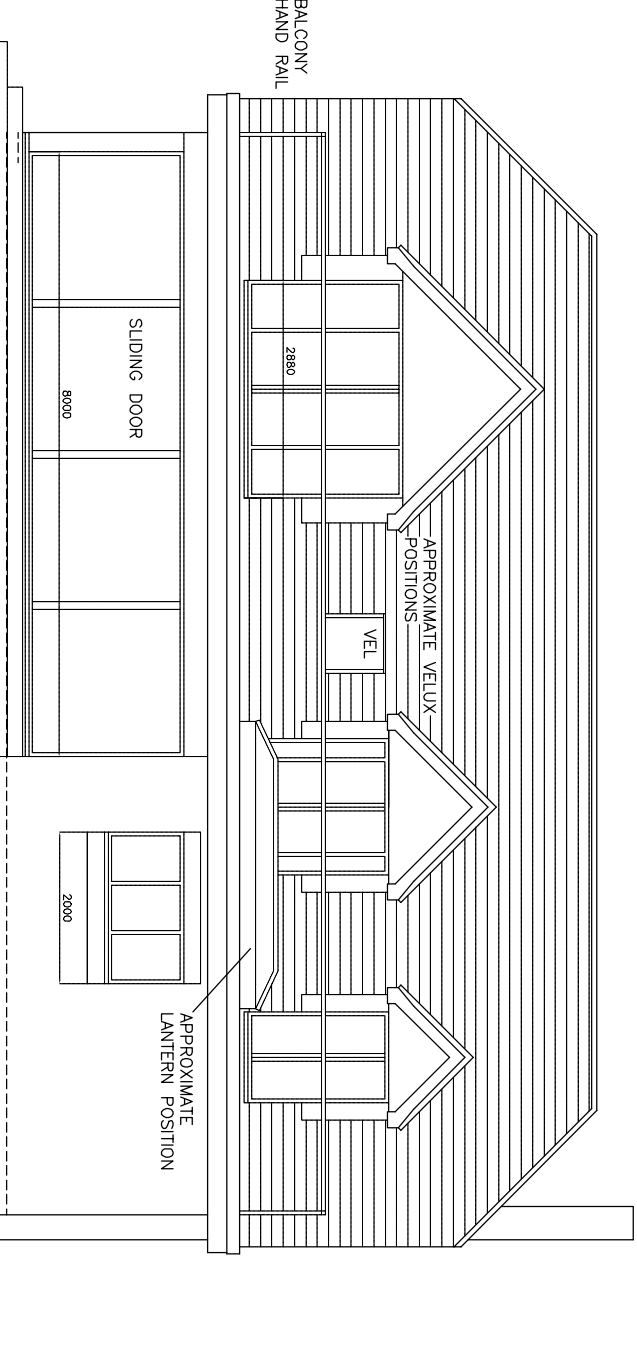


PROPOSED REAR ELEVATION

ROOF TILES, DARK RED INTERLOCKING TILE
DORMERS CLAD WITH BLACK PANELS
BRICKWORK, RED/BROWN MIX FACING BRICK
BRICK FEATURE OVER WINDOWS
ALL GUTTERING AND DOWNPIPES BLACK PLASTIC
WINDOWS BLACK UPVC
EXTERNAL TIMBER CLAD WITH BLACK UPVC

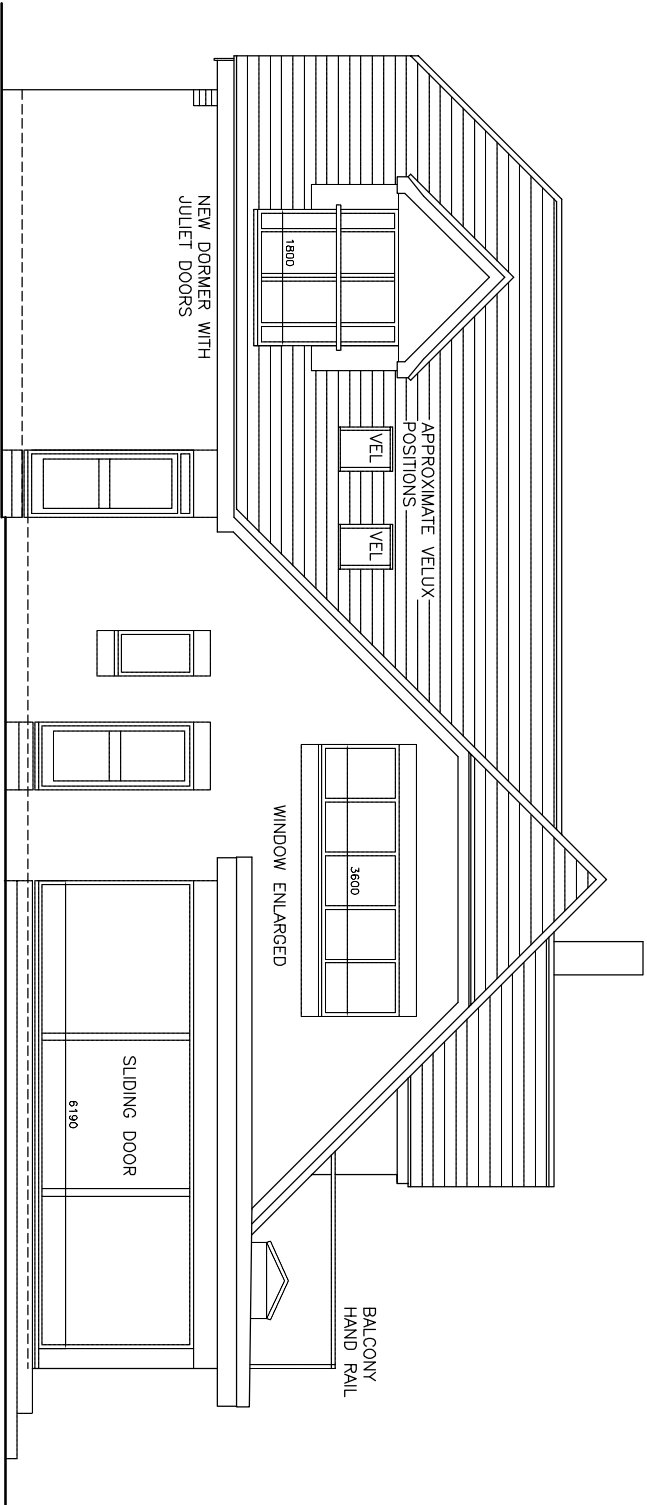

PROPOSED SIDE ELEVATION

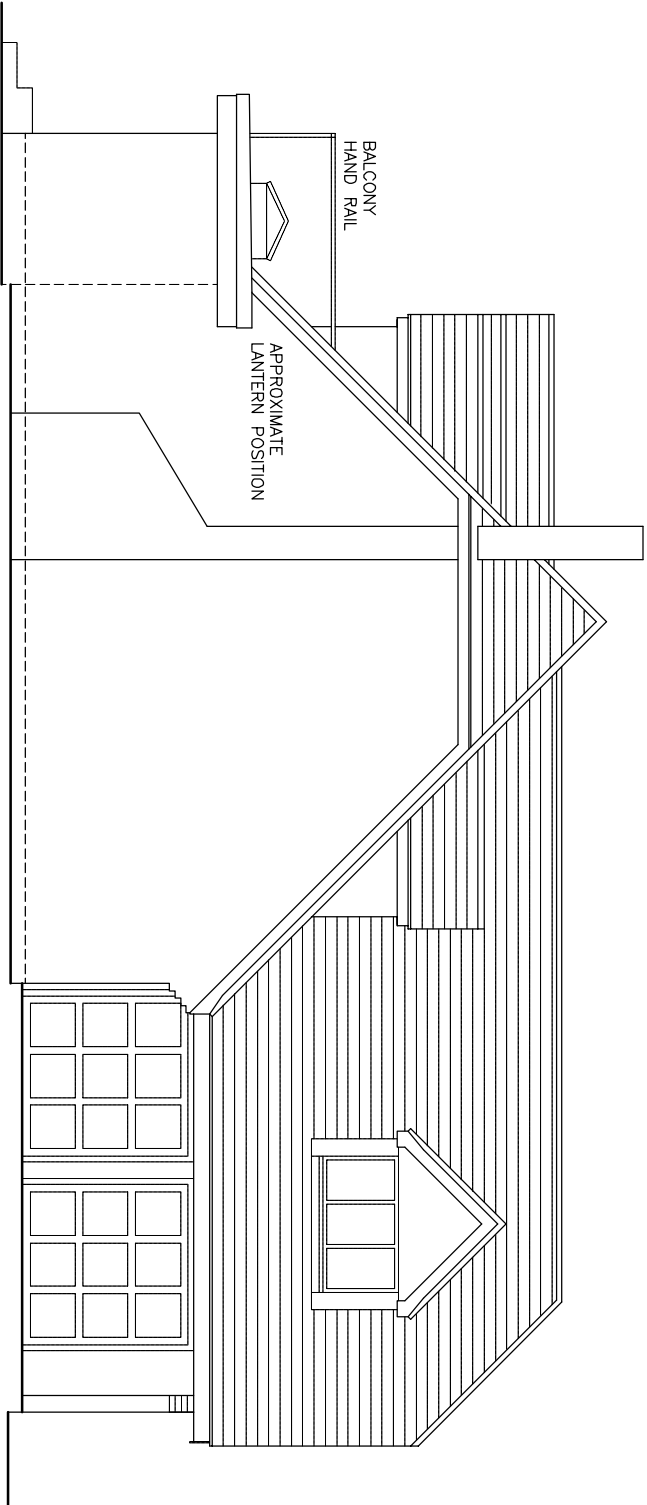

PROPOSED SIDE ELEVATION

PROPOSED EXTENSION AND CONVERSION WORK



DRAWING NO. KL.002
DATE 15.1.25
SCALE 1:100

MR AND MRS RICH

KINGS LAKE HOUSE HOLLY BUSH RIDE FINCHAMPSTEAD BERKS RG40 3QR