



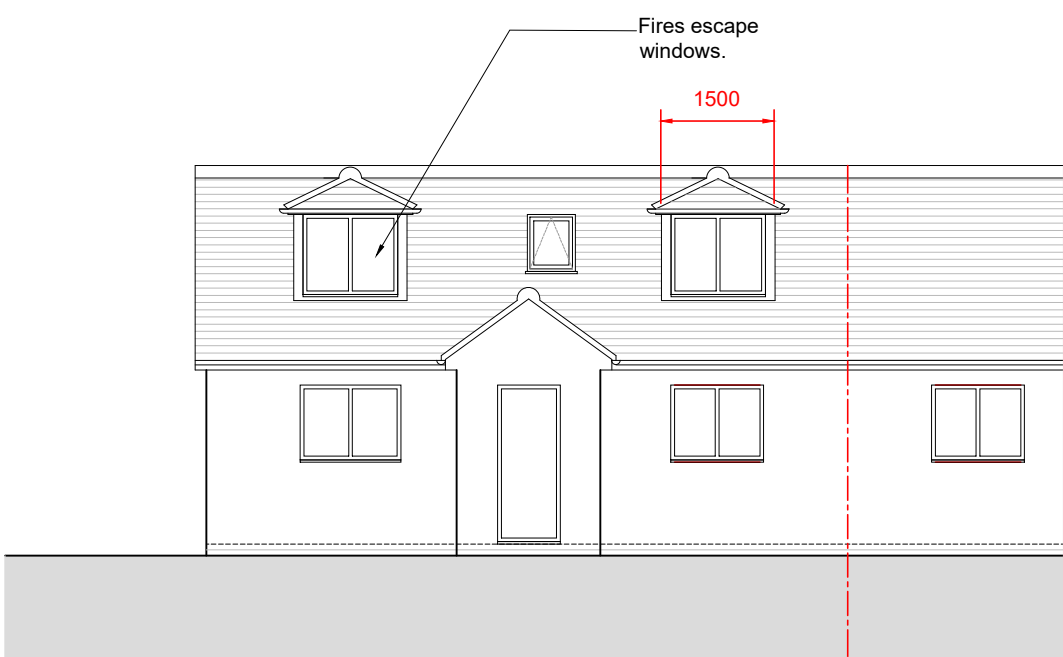

PROPOSED SOUTH ELEVATION
SCALE 1 : 100

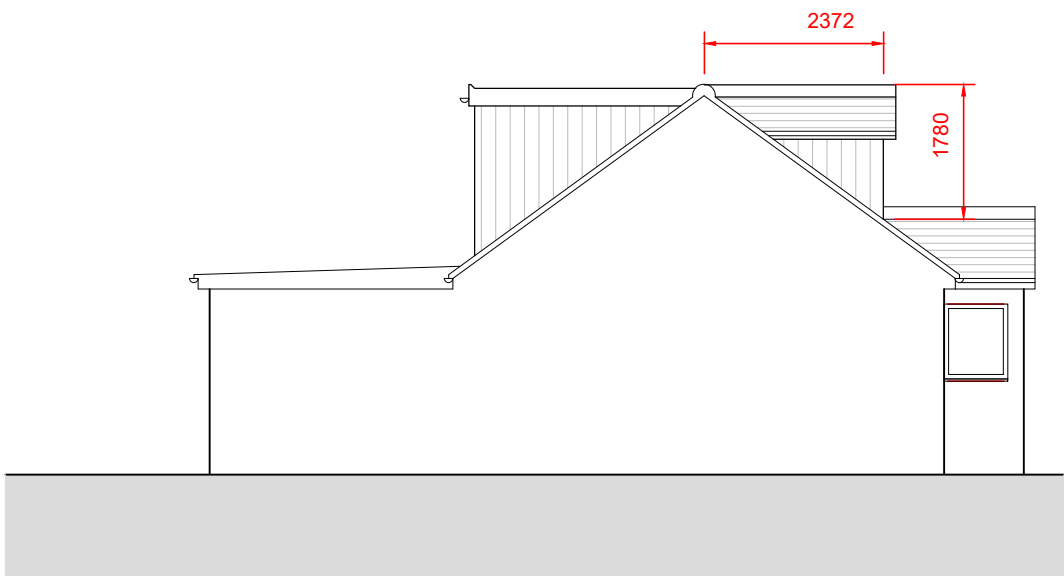


PROPOSED NORTH ELEVATION
SCALE 1 : 100


Volume of dormer V1= W xH x L/2
8.1 x 2.2 x 2.9/2 = 25.8 m³

Volume of dormer V2 (2)= W xH x L/2
1.5 x 1.8 x 2.4/2 =3.3+ 3.3 m³


Total Volume= V1+ V2+V3 = 25.8+3.3+3.3 = 32.4 m³

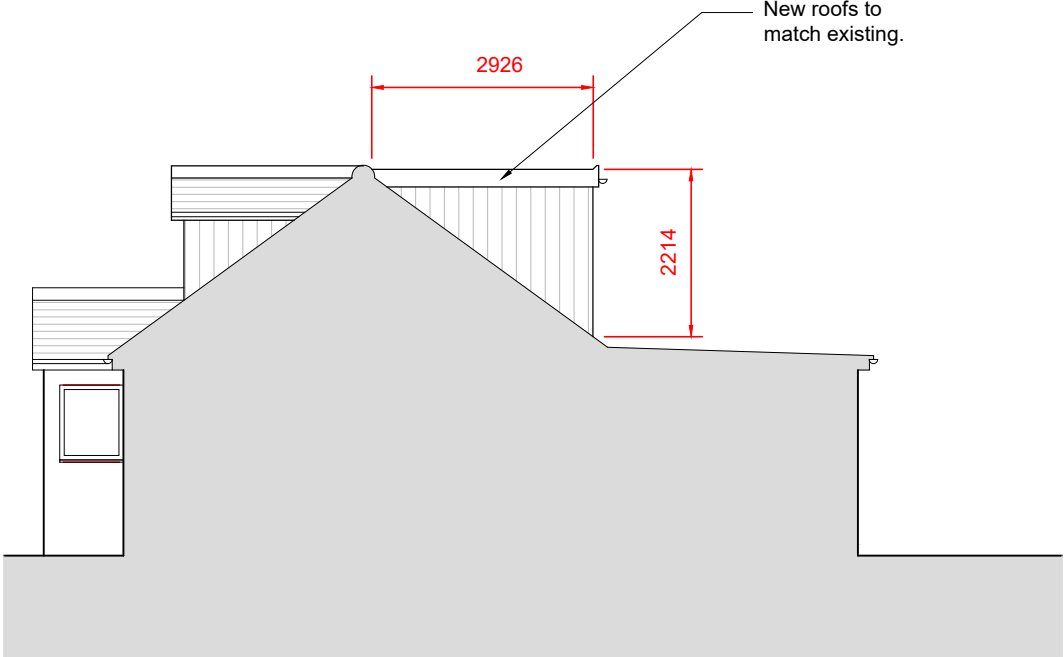


PROPOSED EAST ELEVATION
SCALE 1 : 100

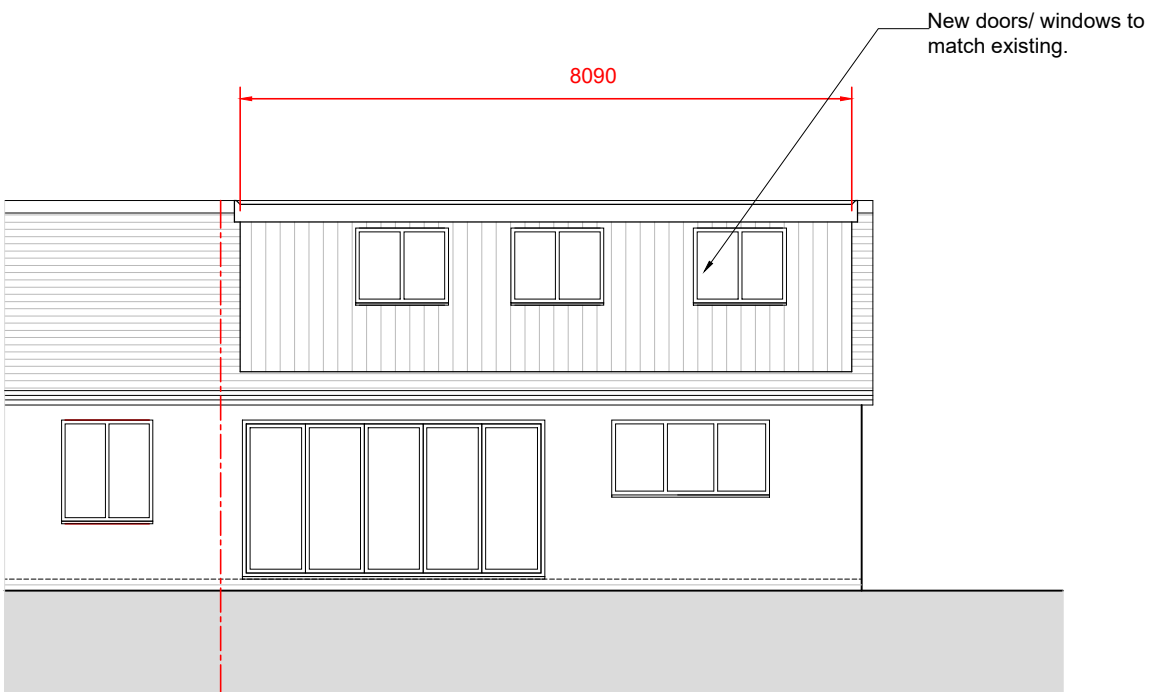

PROPOSED NORTH ELEVATION
SCALE 1 : 100

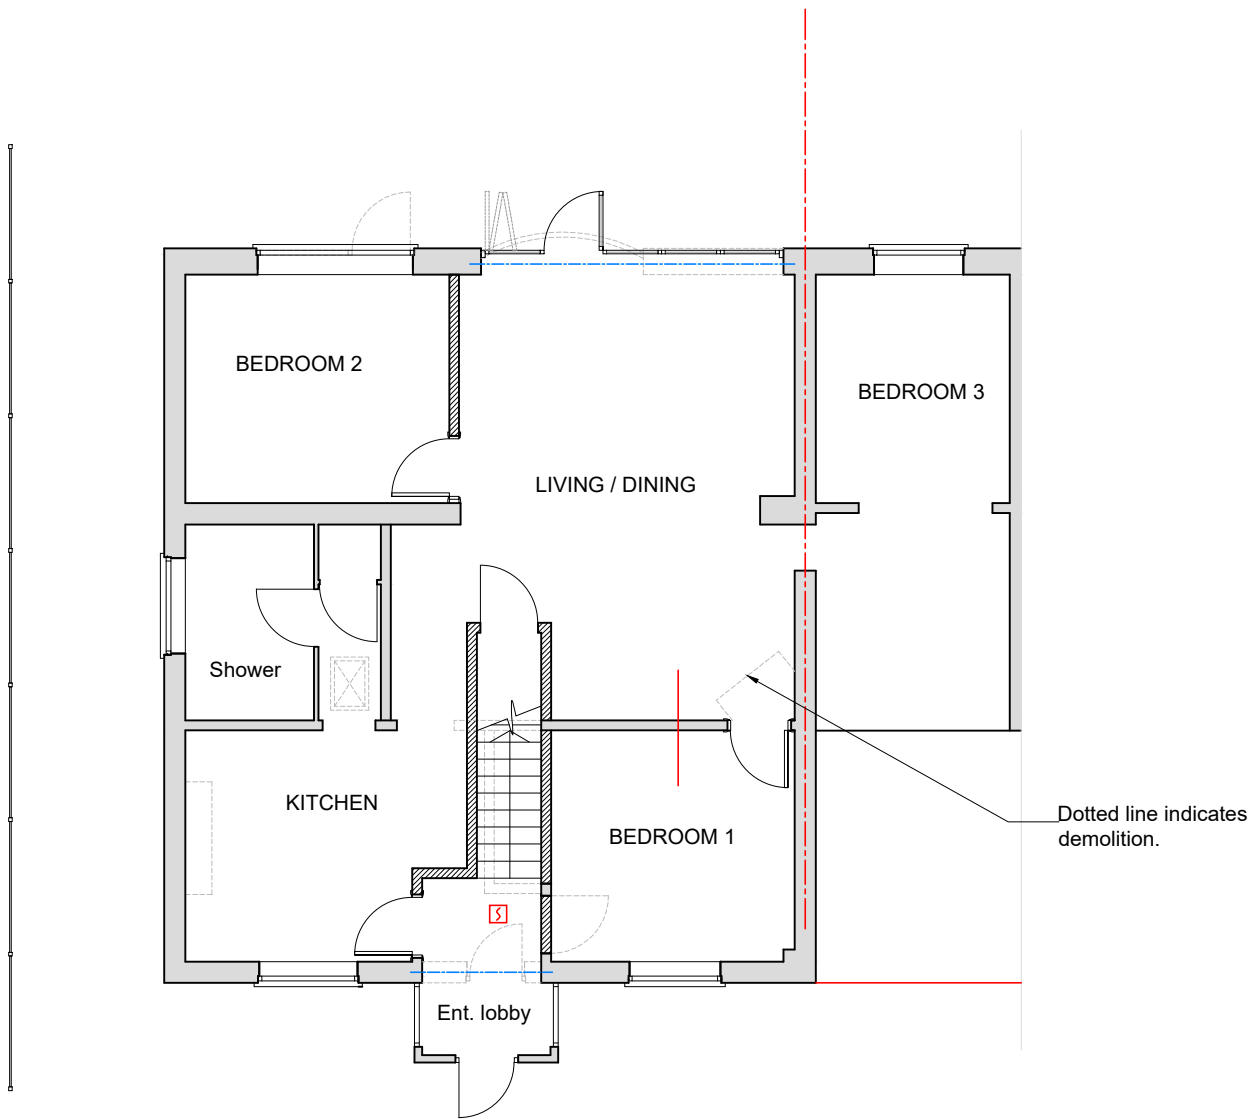

PROPOSED GROUND FLOOR PLAN
SCALE 1 : 100

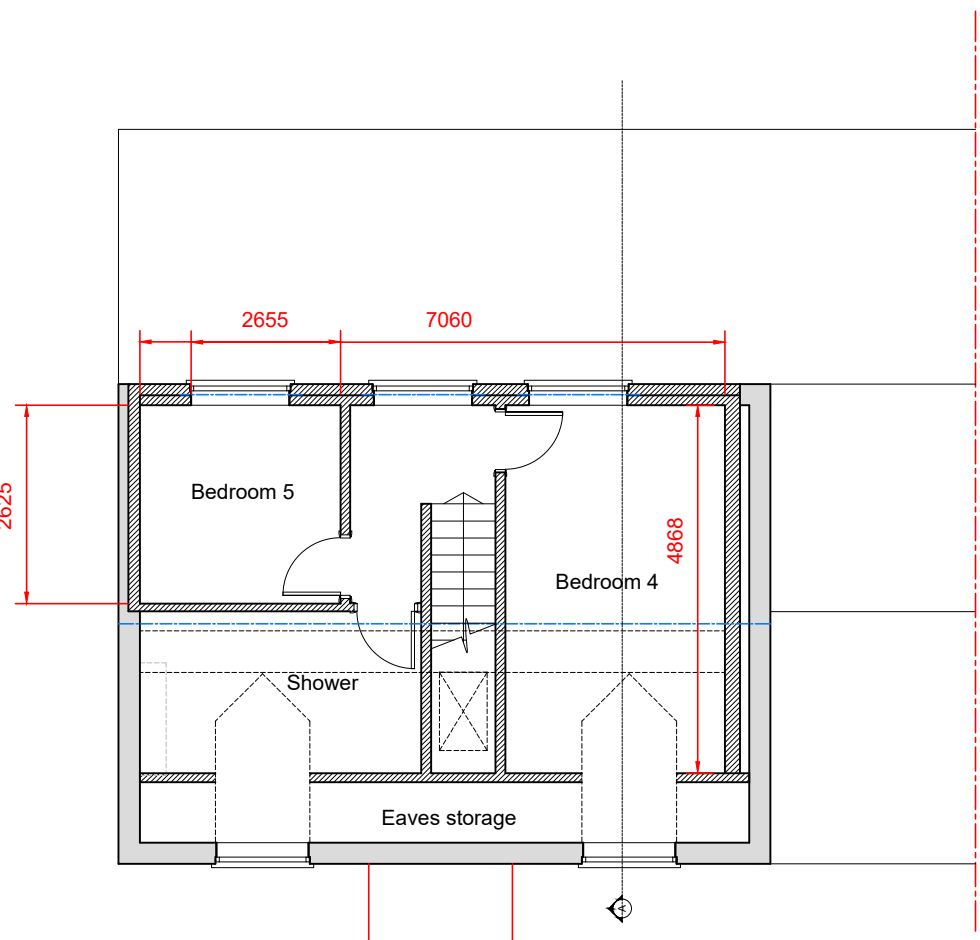

PROPOSED LOFT PLAN
SCALE 1 : 100

NOTES

© SK Design consultants - THIS DRAWING AND DESIGN REMAINS THE COPYRIGHT AND INTELLECTUAL PROPERTY OF SK CONSULTANTS AND SHALL NOT BE COPIED IN ANY FORMAT WITHOUT APPROVAL.

THIS DRAWING IS TO BE READ IN CONJUNCTION WITH ALL OTHER DRAWINGS AND DOCUMENTS PROVIDED. THE CONTRACTOR MUST CHECK ALL DIMENSIONS ON SITE BEFORE PLACING ORDERS FOR MATERIALS OR SHOP FABRICATIONS OR COMMENCING WORKS ON SITE. ANY DISCREPANCIES SHOULD BE NOTIFIED BEFORE PROCEEDING.

SK Design Consultants
22 Netley close
Caversham
Reading RG4 6SR
Tel : 07821111602

Client:
Mr SANJEEV KAKAR

Project:
Loft conversion

Location:
365 Wokingham Road, Earley, READING, RG6 7EH

Drawing Title:
PROPOSED PLANS AND ELEVATIONS

Date: SEP 2025 Sheet Size: A1 Drawn: SK

Drawing No: P1648-03 Revision: .

