

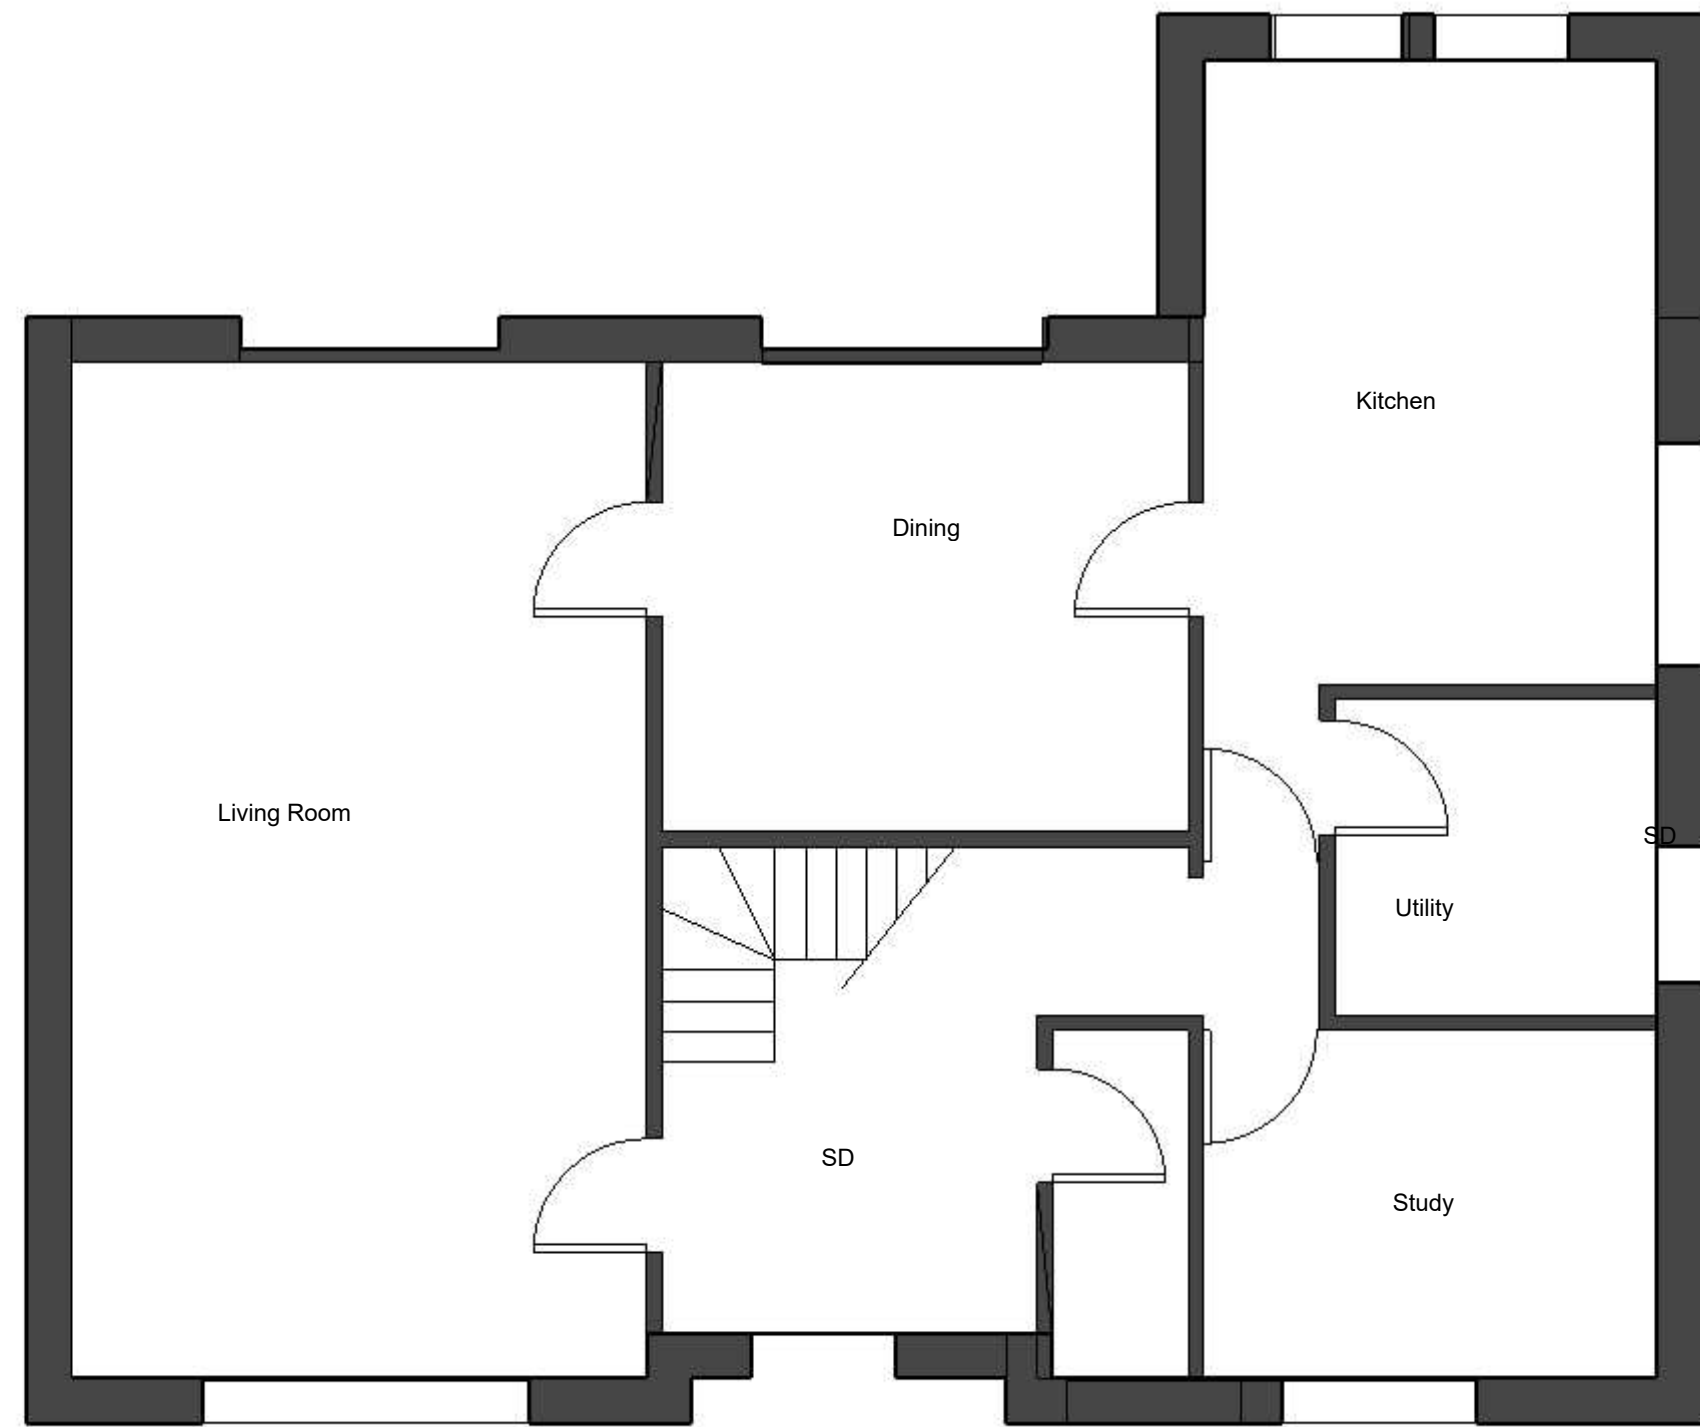


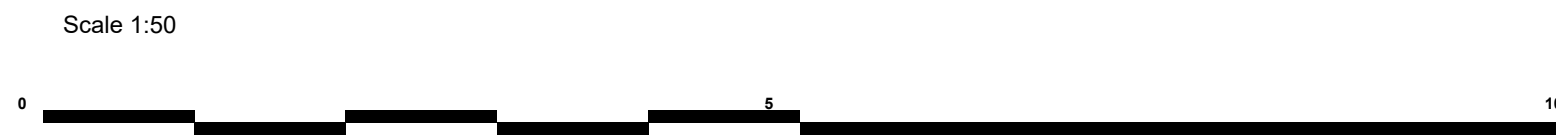

Existing

Ground Floor Plan

A.1

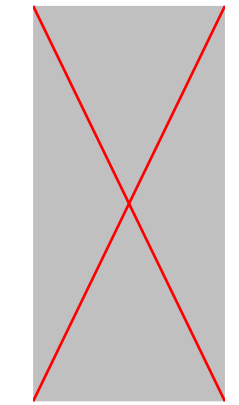


ICAL Consultants
Trilliums
Ashmore Green
Thatcham
Berkshire
RG18 9ER
www.icost.co.uk
07769 650780

CLIENT
Mr and Mrs Kinsella
46 East Park Farm
Charvil
RG10 9UL

PROJECT
Loft Conversion
PROJECT NO.
245.170

ISSUE
MM.DD.YY
DRAWN BY
NH, MB

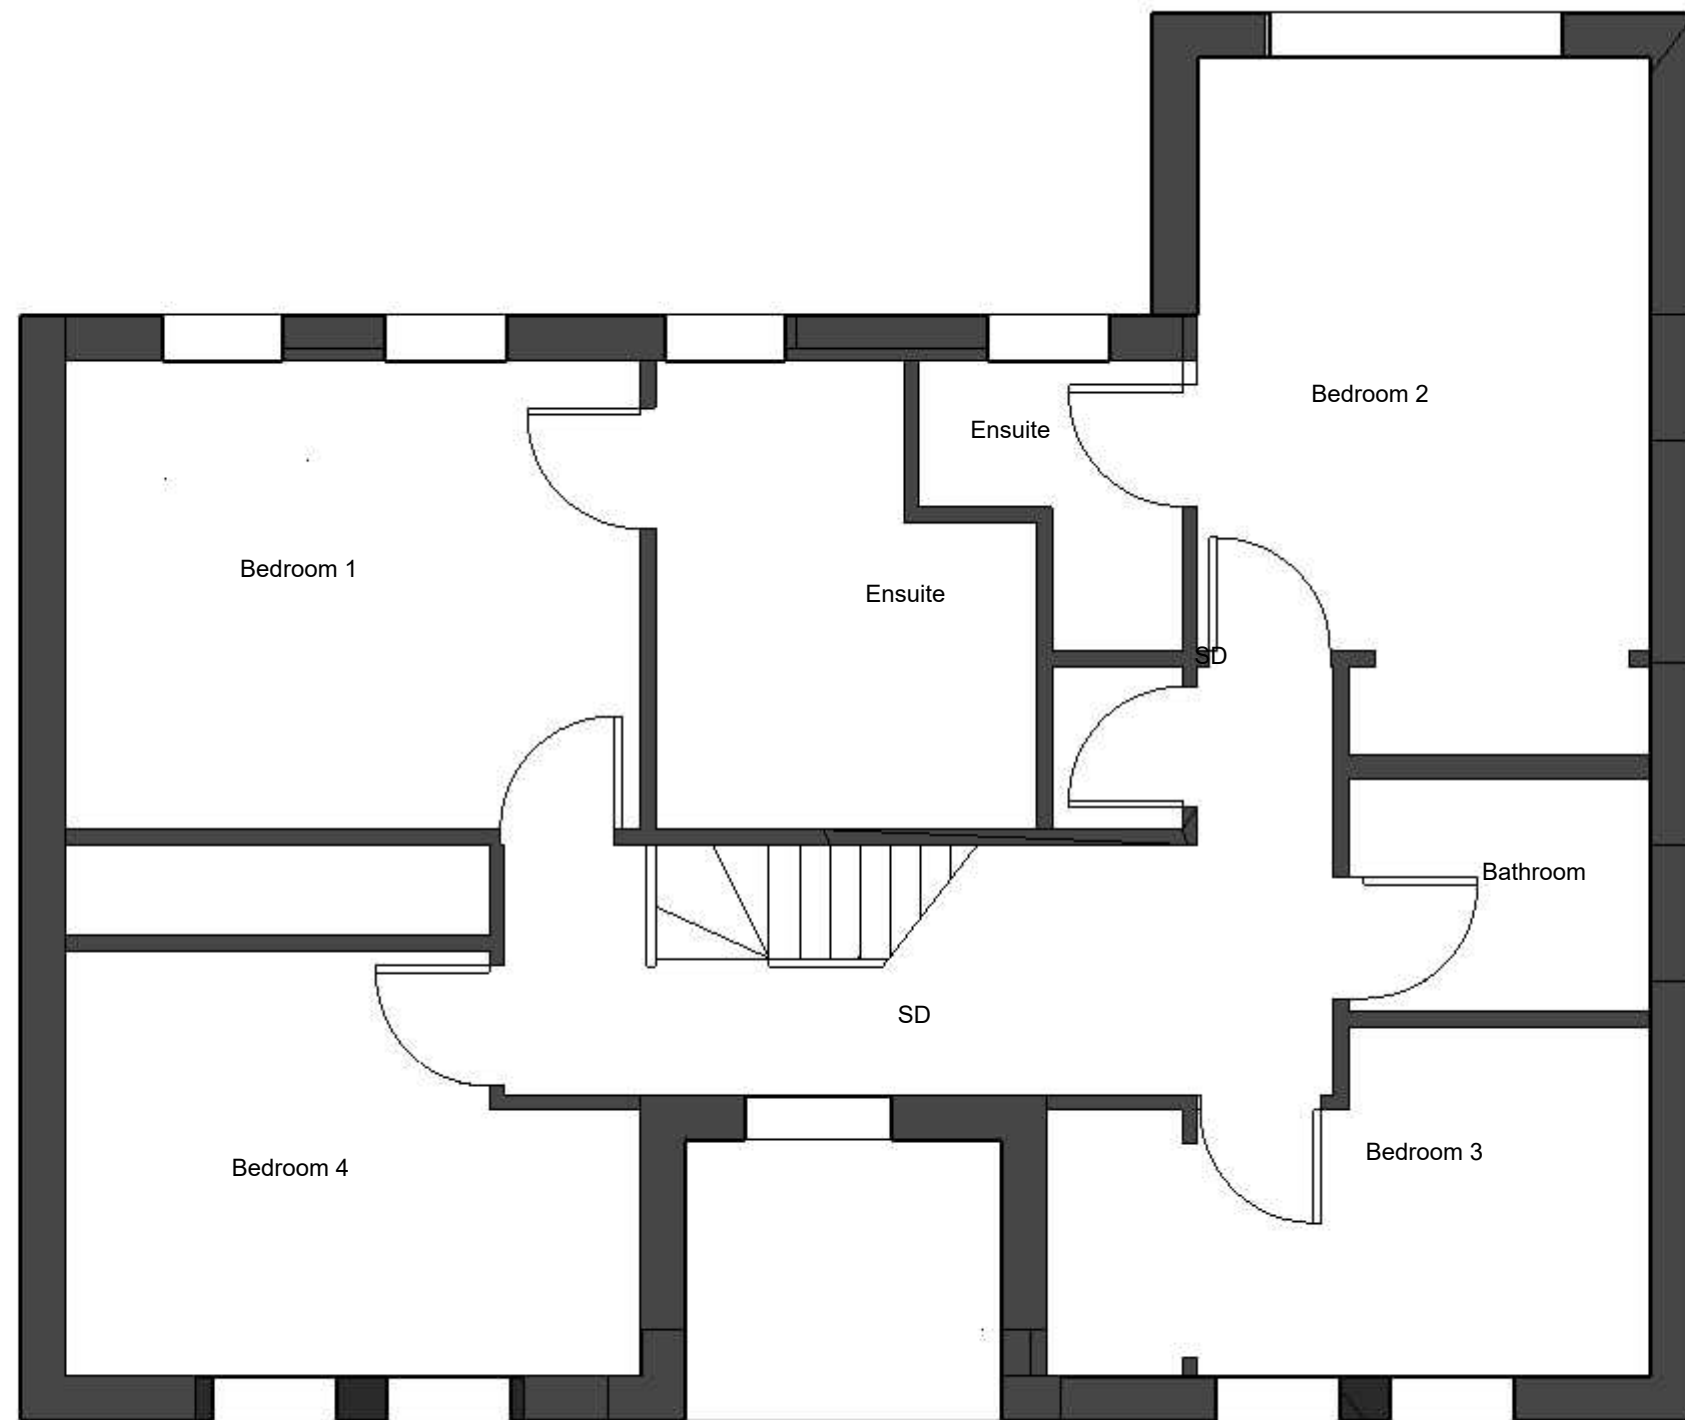


Scale 1:50



Existing

First Floor
Plan

A.1


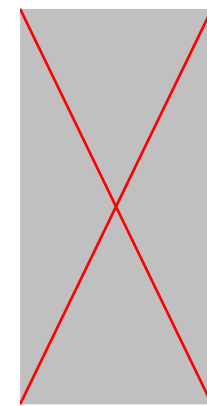


ICAL Consultants
Trilliums
Ashmore Green
Thatcham
Berkshire
RG18 9ER
www.icost.co.uk
07769 650780


CLIENT
Mr and Mrs Kinsella
46 East Park Farm
Charvil
RG10 9UL

PROJECT
Loft Conversion
PROJECT NO.
245.170

ISSUE
MM.DD.YY
DRAWN BY
NH, MB

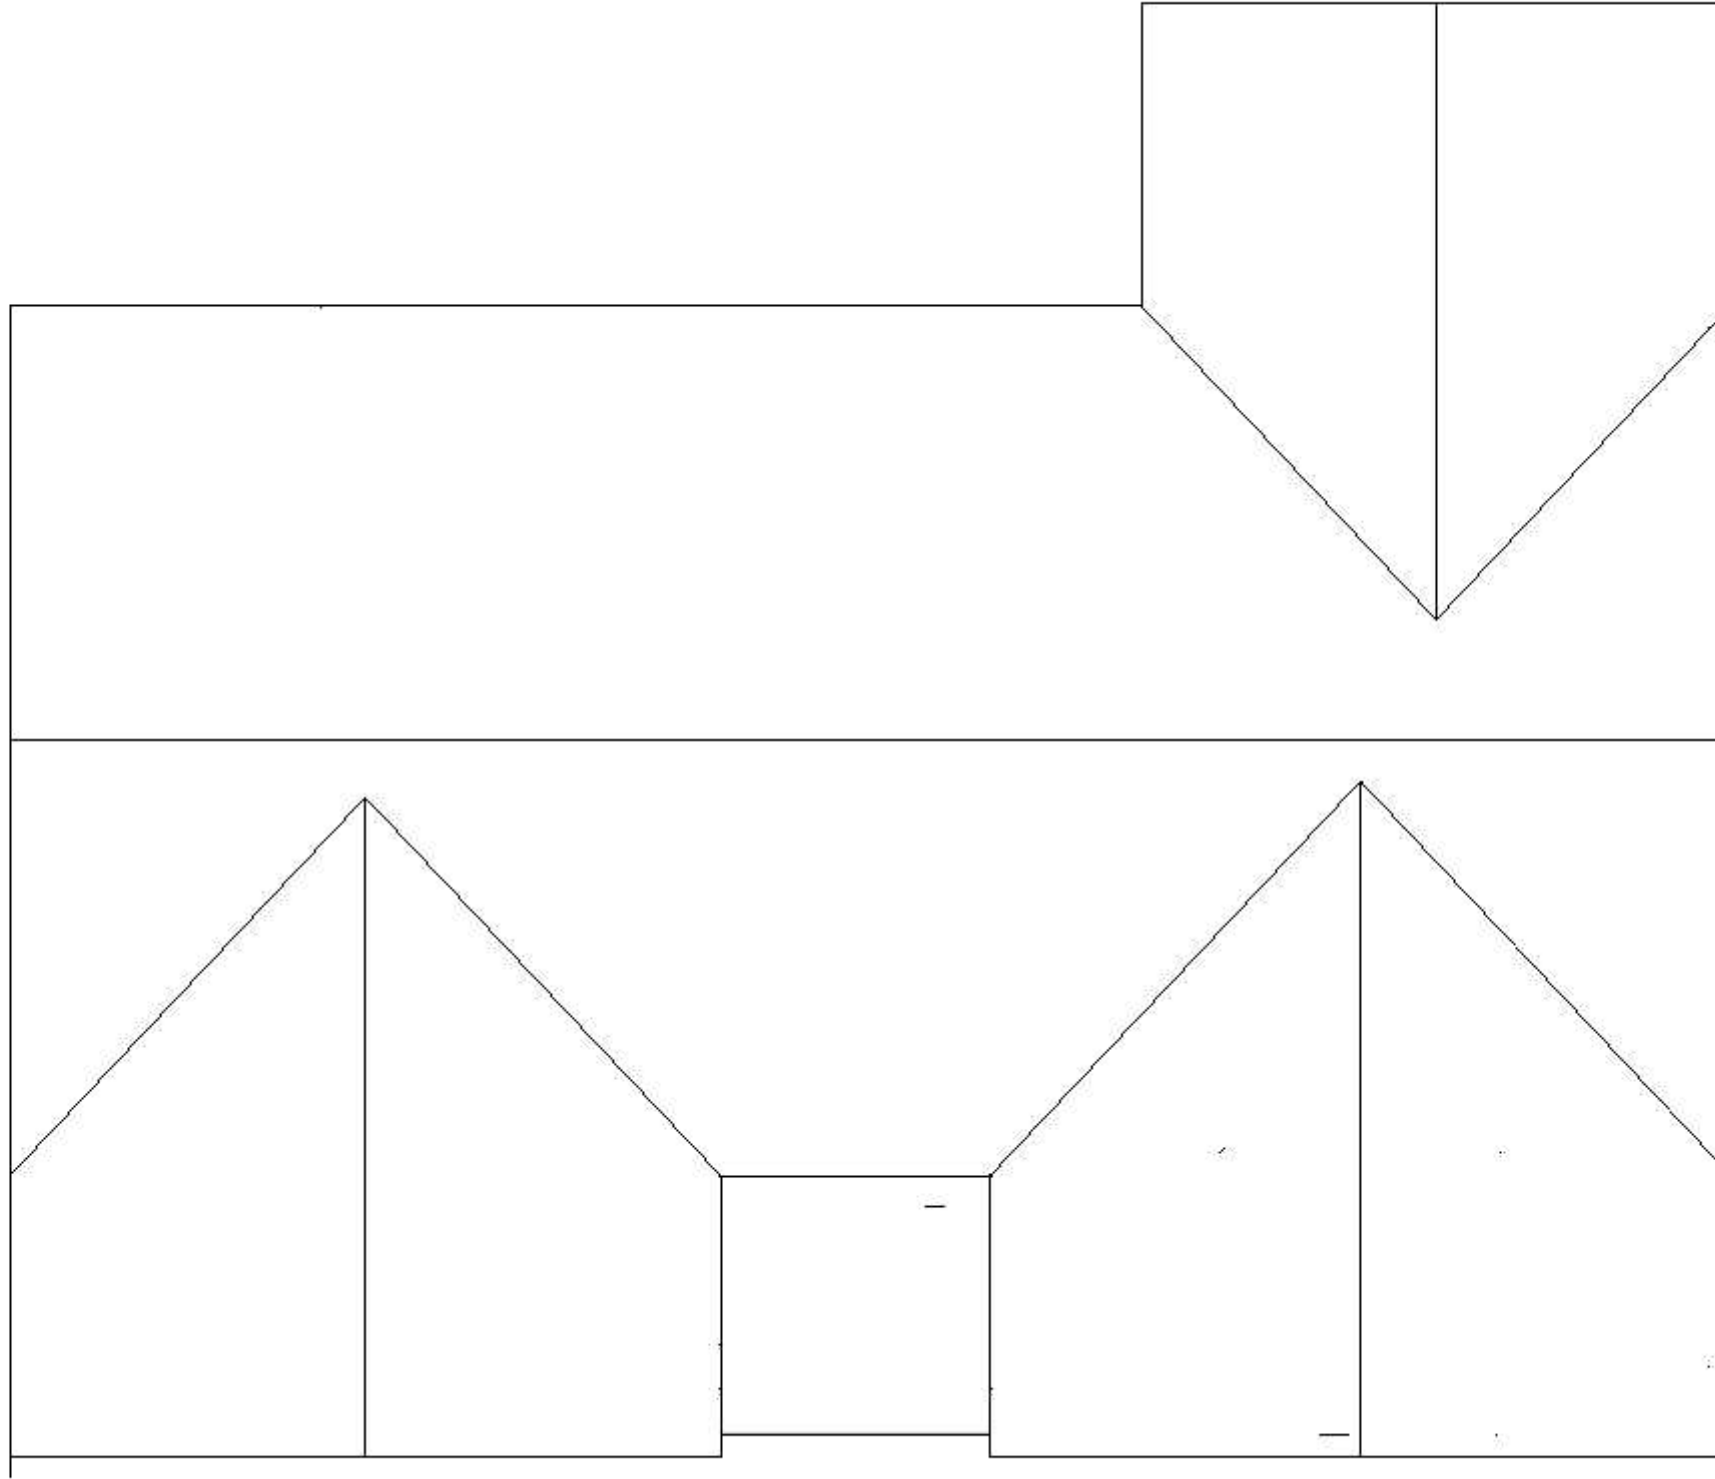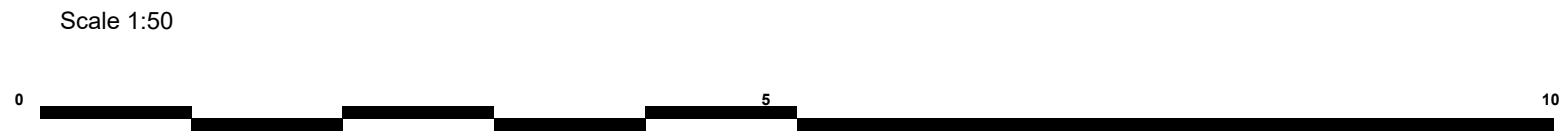

Existing


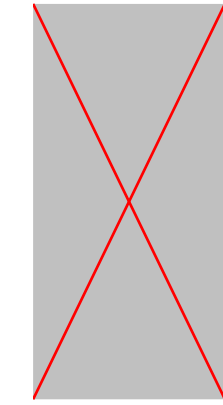


ICAL Consultants
Trilliums
Ashmore Green
Thatcham
Berkshire
RG18 9ER
www.icost.co.uk
07769 650780


CLIENT
Mr and Mrs Kinsella
46 East Park Farm
Charvil
RG10 9UL

PROJECT
Loft Conversion
PROJECT NO.
245.170

ISSUE
MM.DD.YY
DRAWN BY
NH, MB

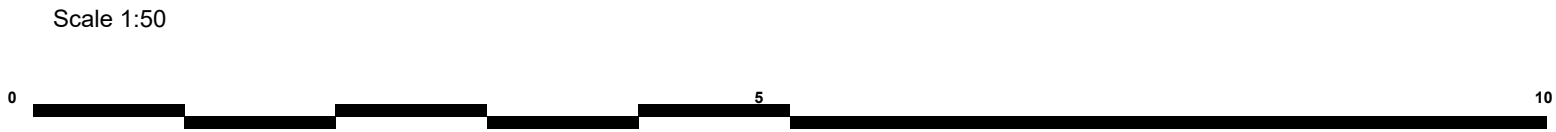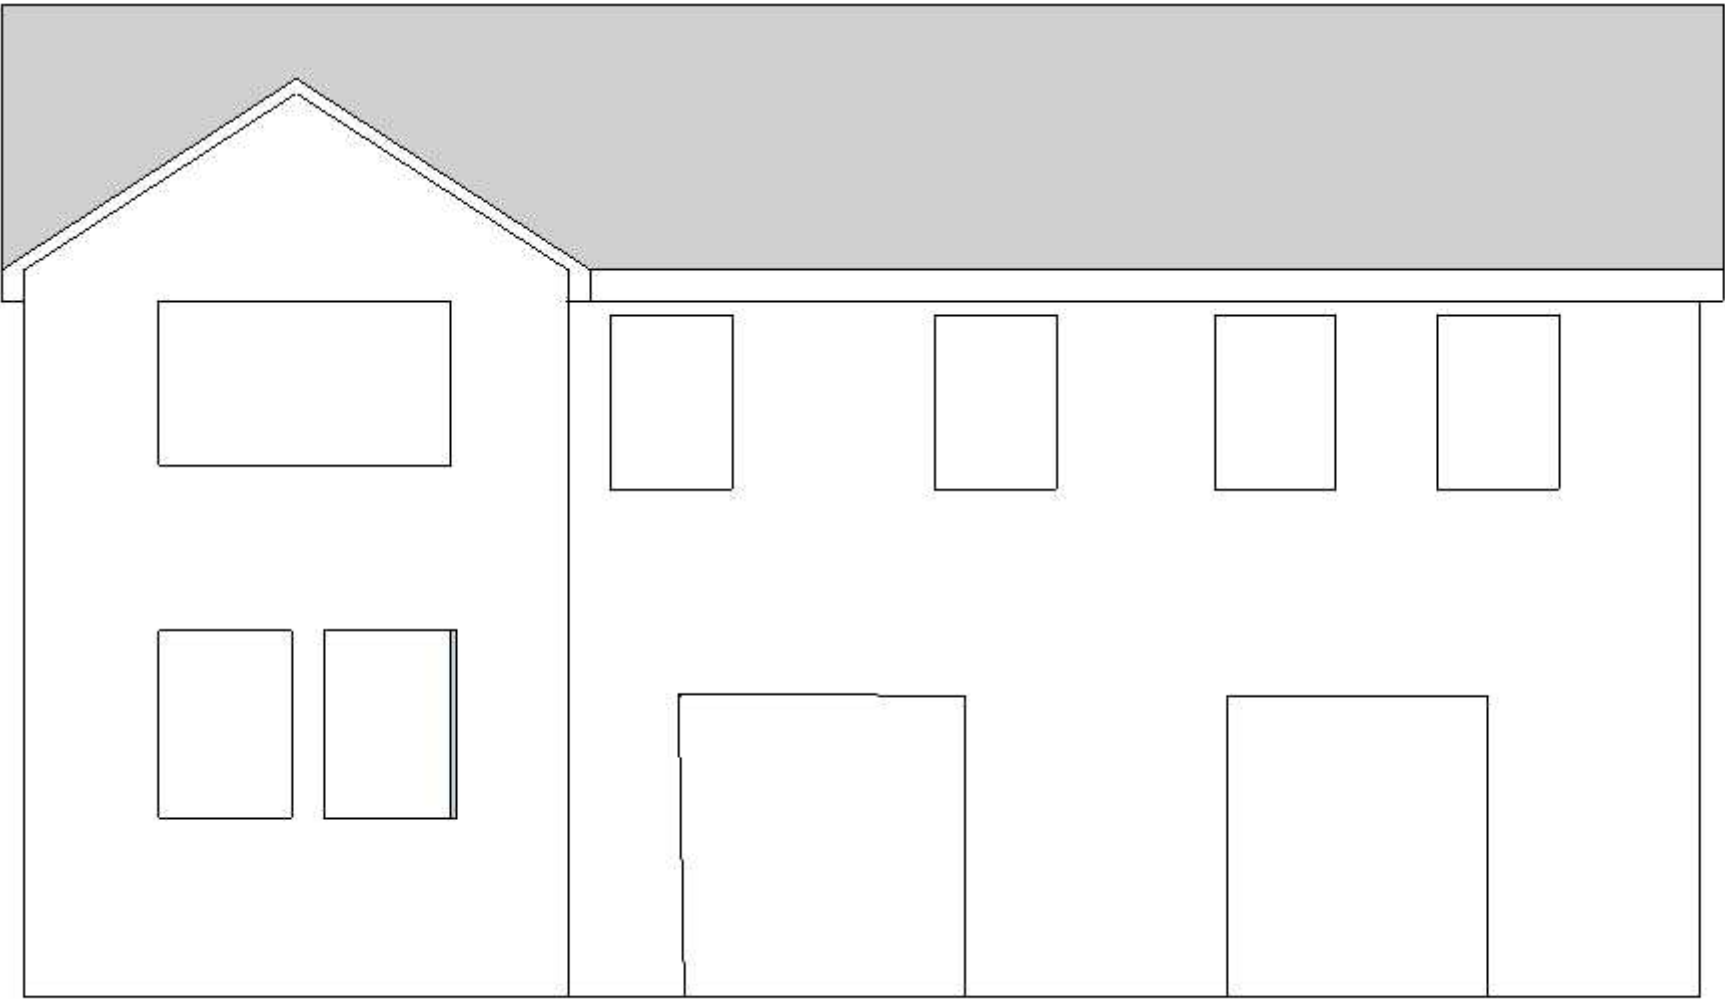

Existing

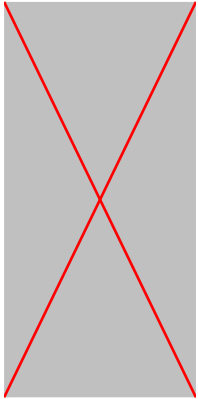


ICAL Consultants
Trilliums
Ashmore Green
Thatcham
Berkshire
RG18 9ER
www.icost.co.uk
07769 650780


CLIENT
Mr and Mrs Kinsella
46 East Park Farm
Charvil
RG10 9UL

PROJECT
Loft Conversion
PROJECT NO.
245.170

ISSUE
MM.DD.YY
DRAWN BY
NH, MB

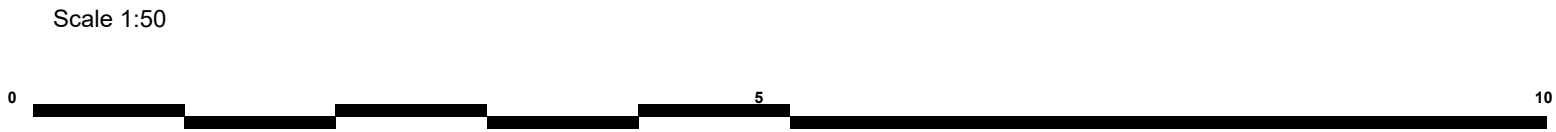

Existing

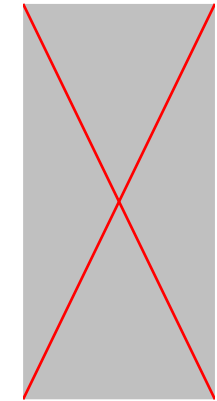


ICAL Consultants
Trilliums
Ashmore Green
Thatcham
Berkshire
RG18 9ER
www.icost.co.uk
07769 650780


CLIENT
Mr and Mrs Kinsella
46 East Park Farm
Charvil
RG10 9UL

PROJECT
Loft Conversion
PROJECT NO.
245.170


ISSUE
MM.DD.YY
DRAWN BY
NH, MB

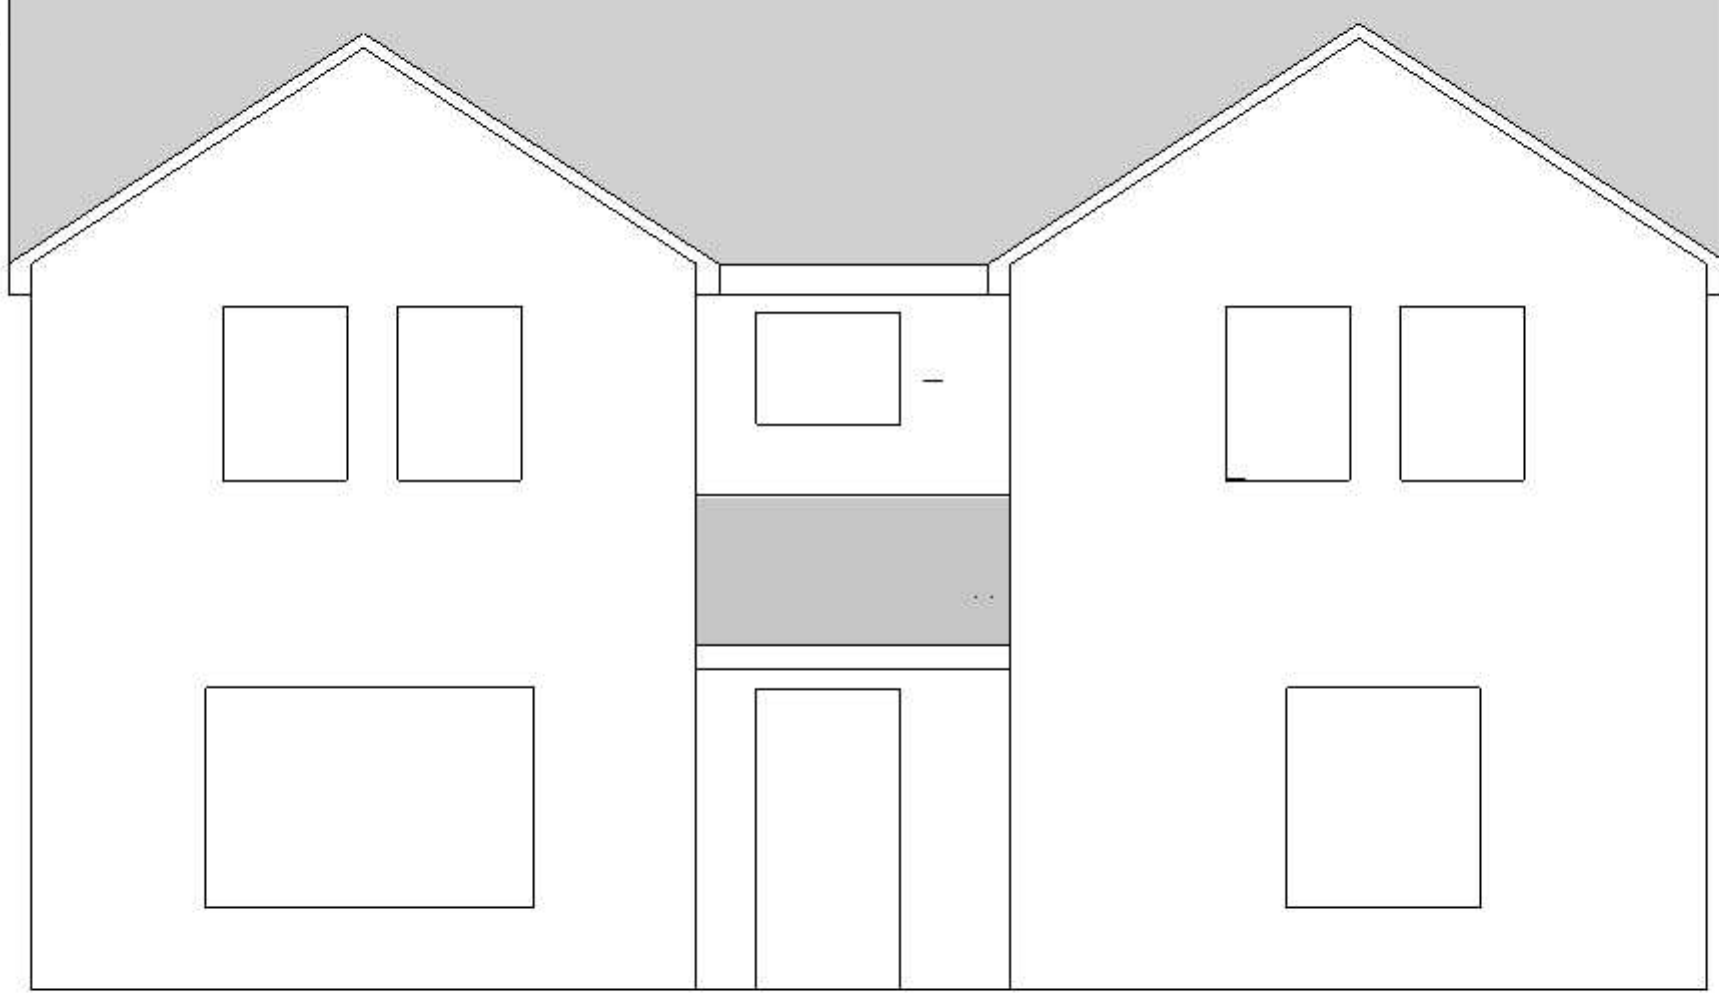

Scale 1:50

 

Existing

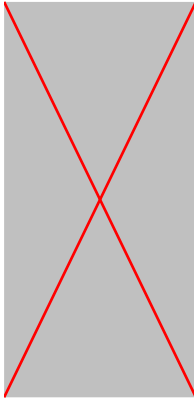

ICAL Consultants
Trilliums
Ashmore Green
Thattham
Berkshire
RG18 9ER
www.icost.co.uk
07769 650780


CLIENT
Mr and Mrs Kinsella
46 East Park Farm
Charvil
RG10 9UL

PROJECT
Loft Conversion
PROJECT NO.
245.170


ISSUE
MM.DD.YY
DRAWN BY
NH, MB

Front Elevation


A.1

 

Scale 1:50

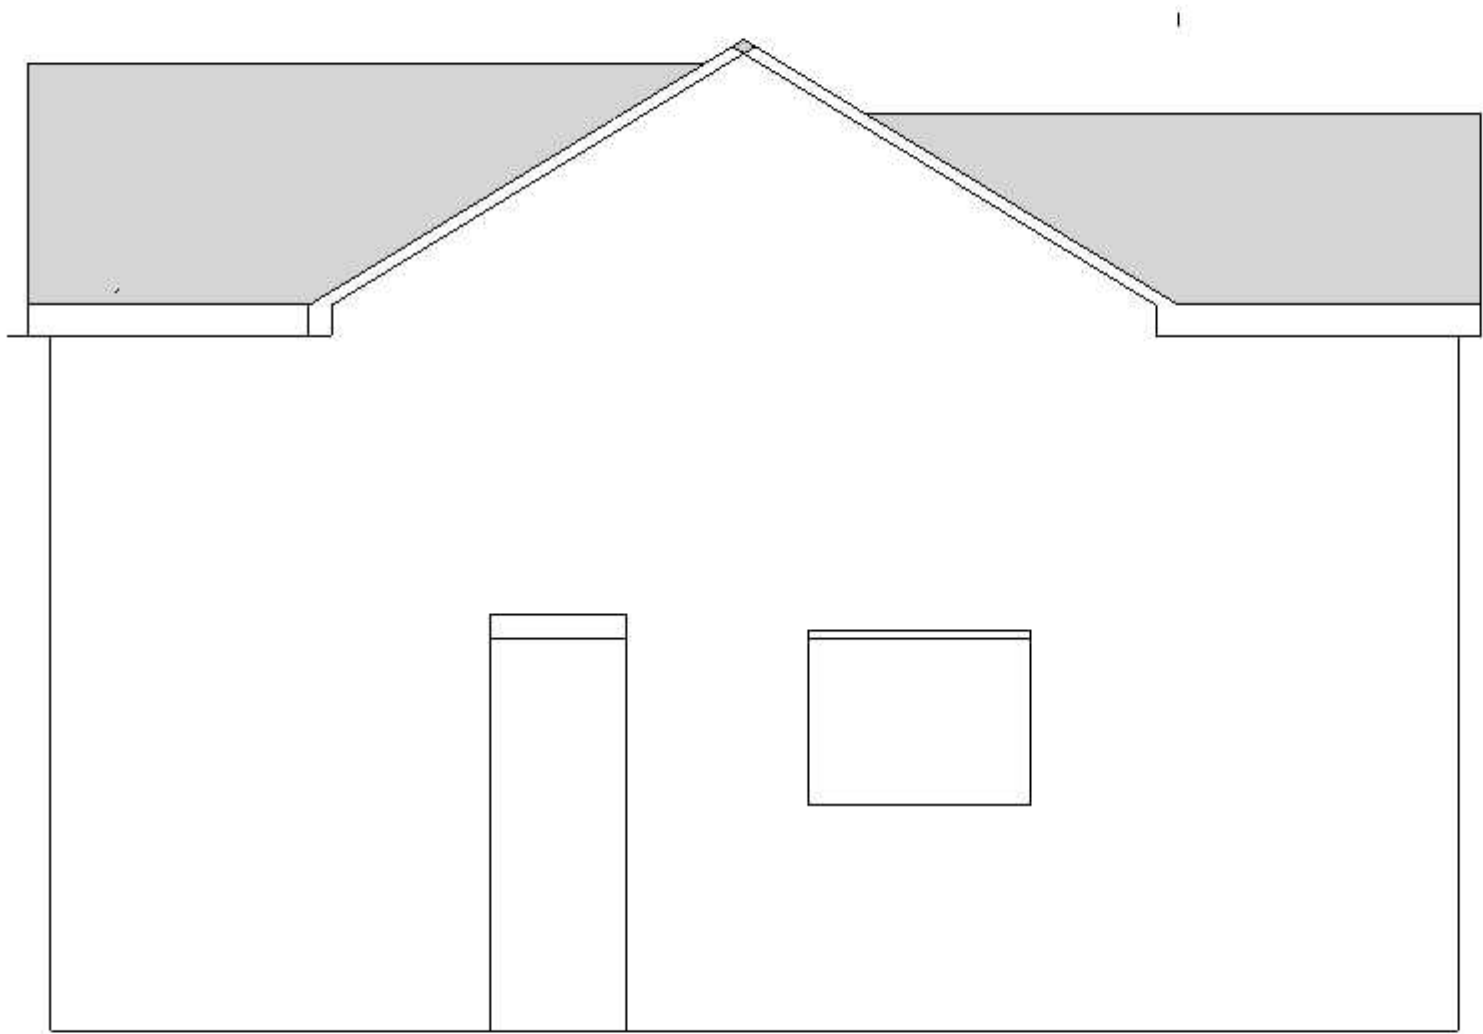

Existing

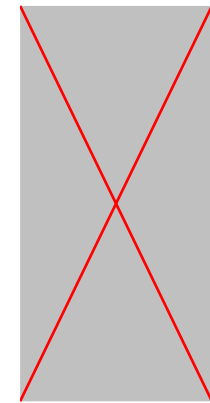

ICAL Consultants
Trilliums
Ashmore Green
Thatcham
Berkshire
RG18 9ER
www.ical.co.uk
07769 650780

CLIENT
Mr and Mrs Kinsella
46 East Park Farm
Charvil
RG10 9UL

PROJECT
Loft Conversion
PROJECT NO.
245.170

ISSUE
MM.DD.YY
DRAWN BY
NH, MB