


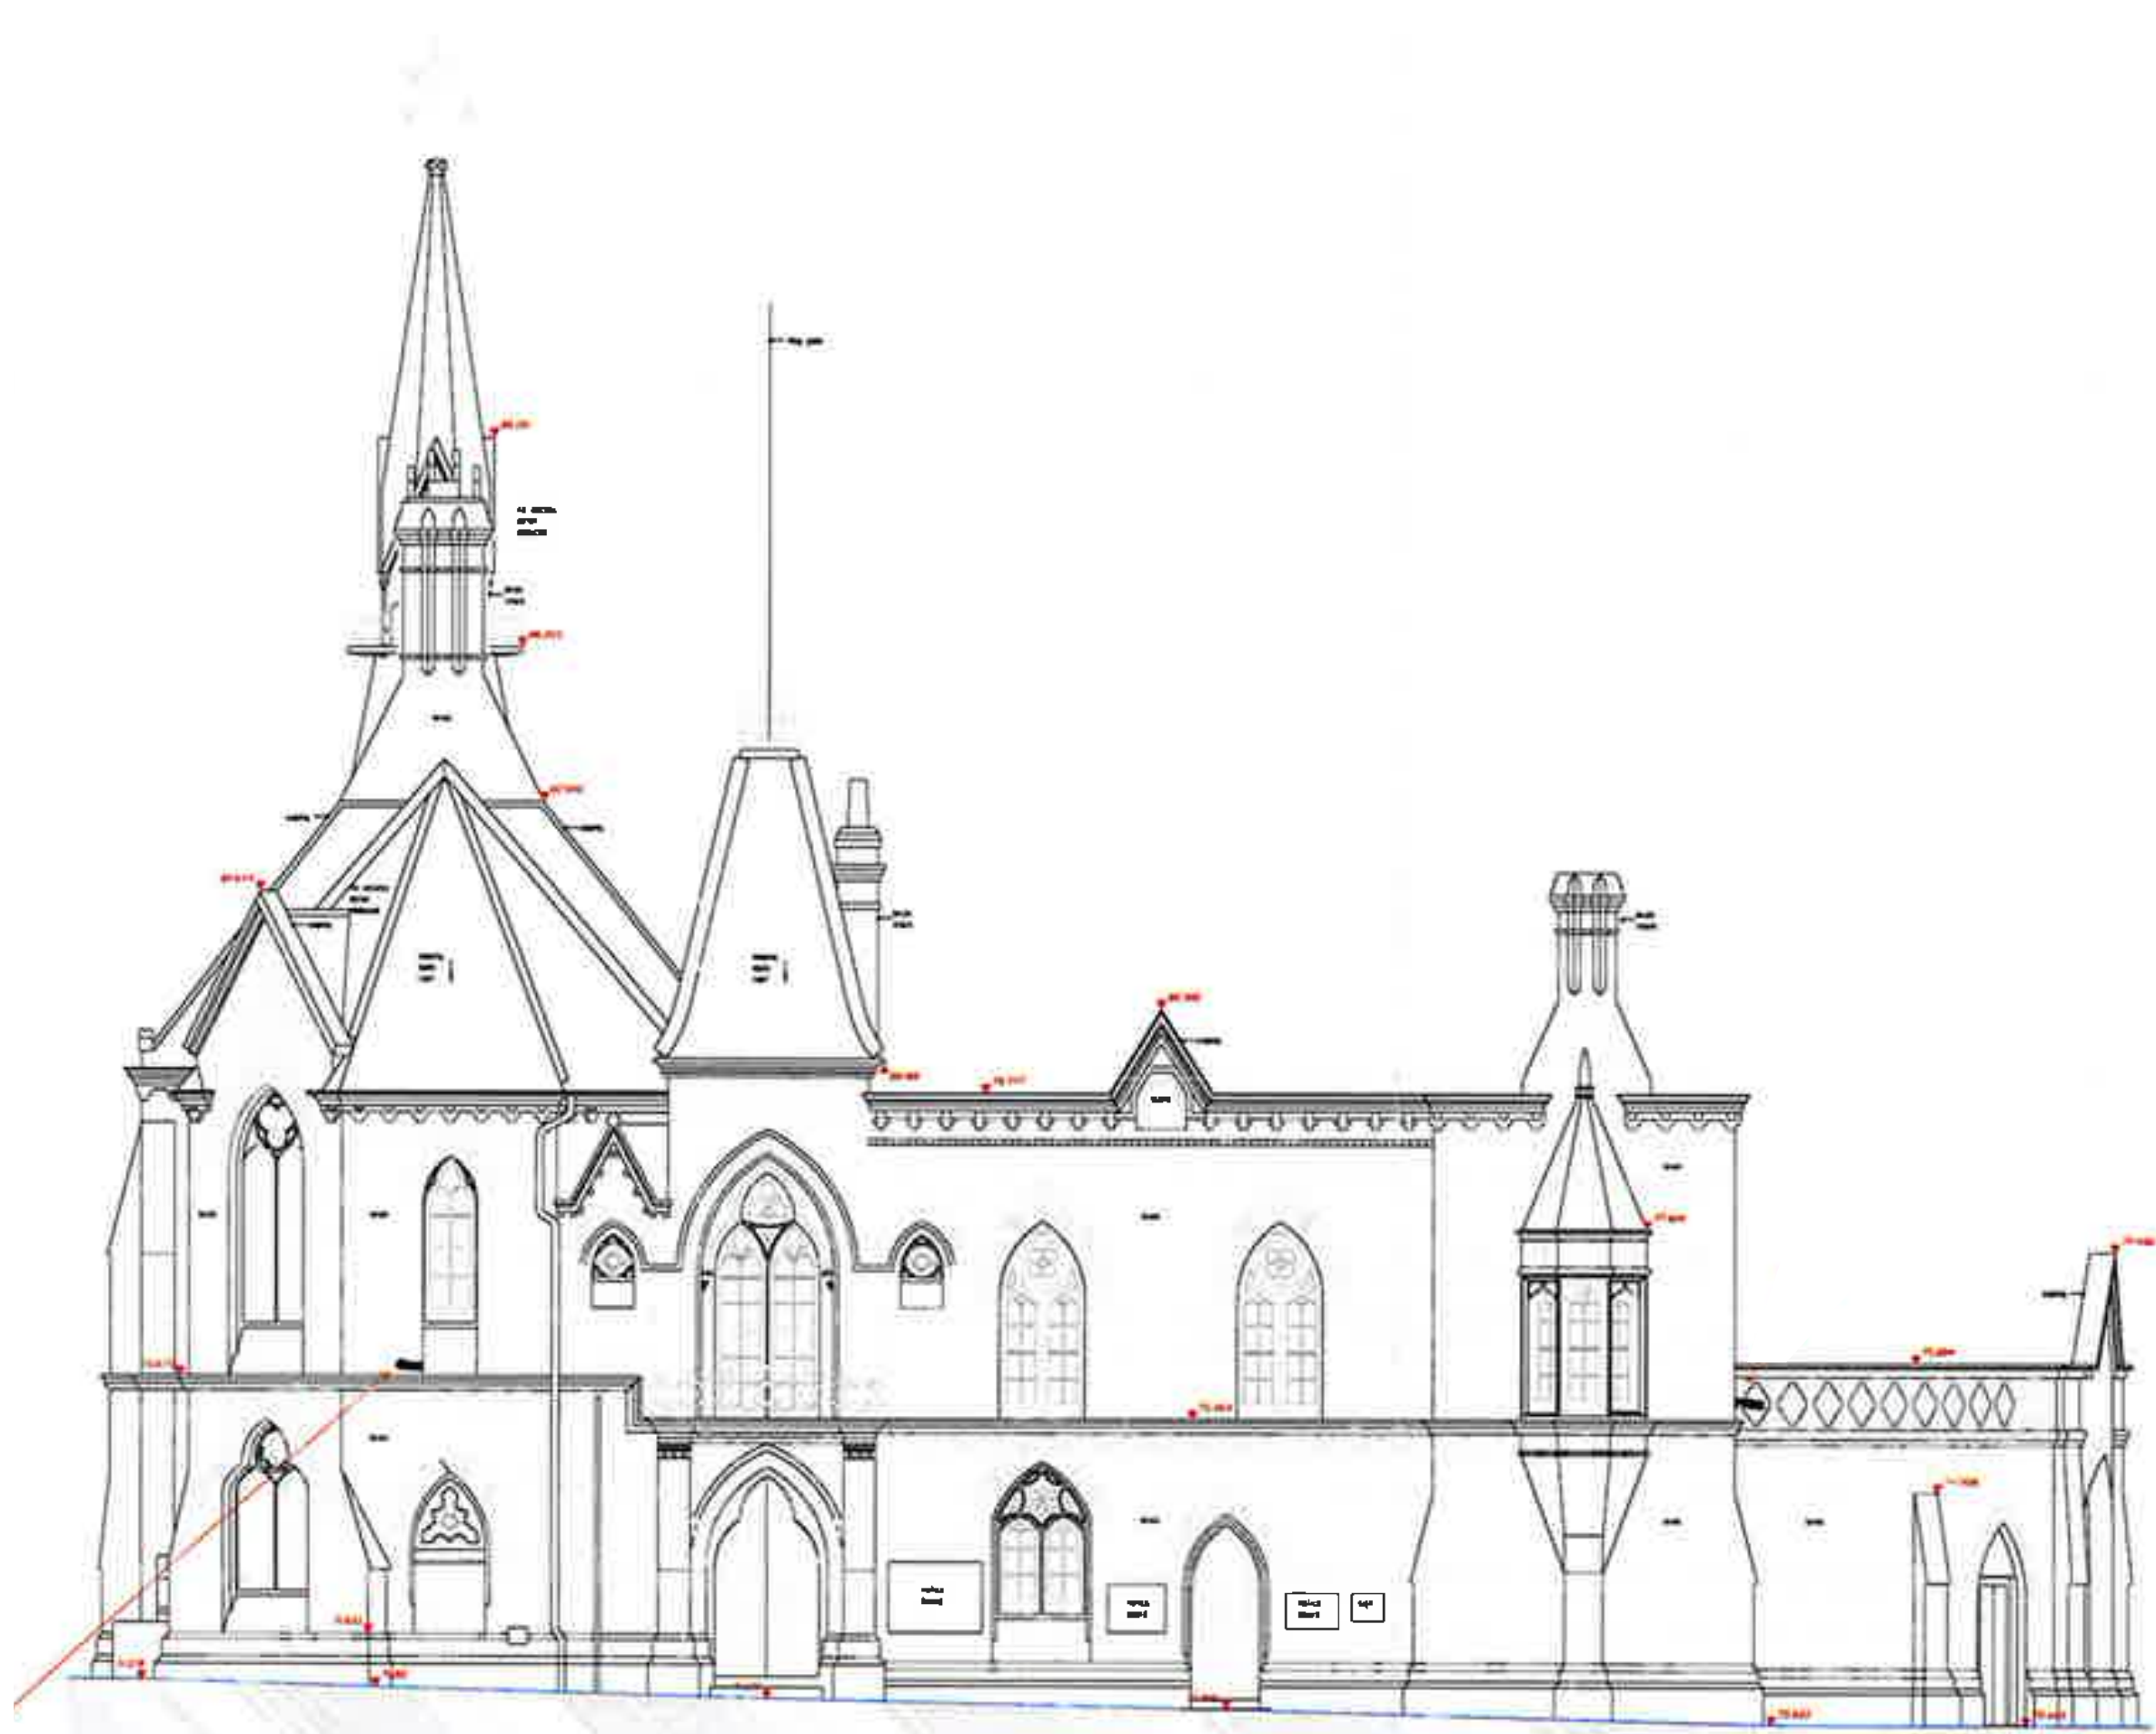

Elevation B-B - West Elevation



Elevation D-D - East Elevation




Elevation C-C - South Elevation



Terms and Conditions

Use figured dimensions. Do not scale unless for planning purposes. Check dimensions on site before work commences. In case of doubt or to report discrepancies contact WWA. The accuracy of this drawing may be reliant upon third party information. No liability will be accepted by WWA for errors in or arising from such third-party information.

© Archadia UK Ltd. This drawing is solely for the use of the intended recipient and may not be copied or reproduced without written consent except by the Planning Authority for public inspection in relation to a Planning Application and only if those copies are marked - "This copy has been made with the authority of Archadia UK Ltd pursuant to Section 47 of the Copyright Designs and Patents Act 1988 for the purposes of public inspection only and must not be copied without the prior written permission of the Copyright owner."

 

KEY / NOTES

REV	DATE	DESCRIPTION	BY	CHECKED

STATUS **PLANNING**

W W A

WEST WADDY ARCHADIA
www-studios.com

Registered in England & Wales No. 09050329

CLIENT **Honesty Group**

PROJECT **The Courtyard, Town Hall, Market Pl, Wokingham RG40 1AS**

TITLE **EXISTING ELEVATIONS 1**

DRAWN **JH** CHECKED **JH** REV.

SCALE **1:100** DATE **21/11/2025**

DOCUMENT ID
1323 - WW - B1 - 00 -DR - A - 0200