


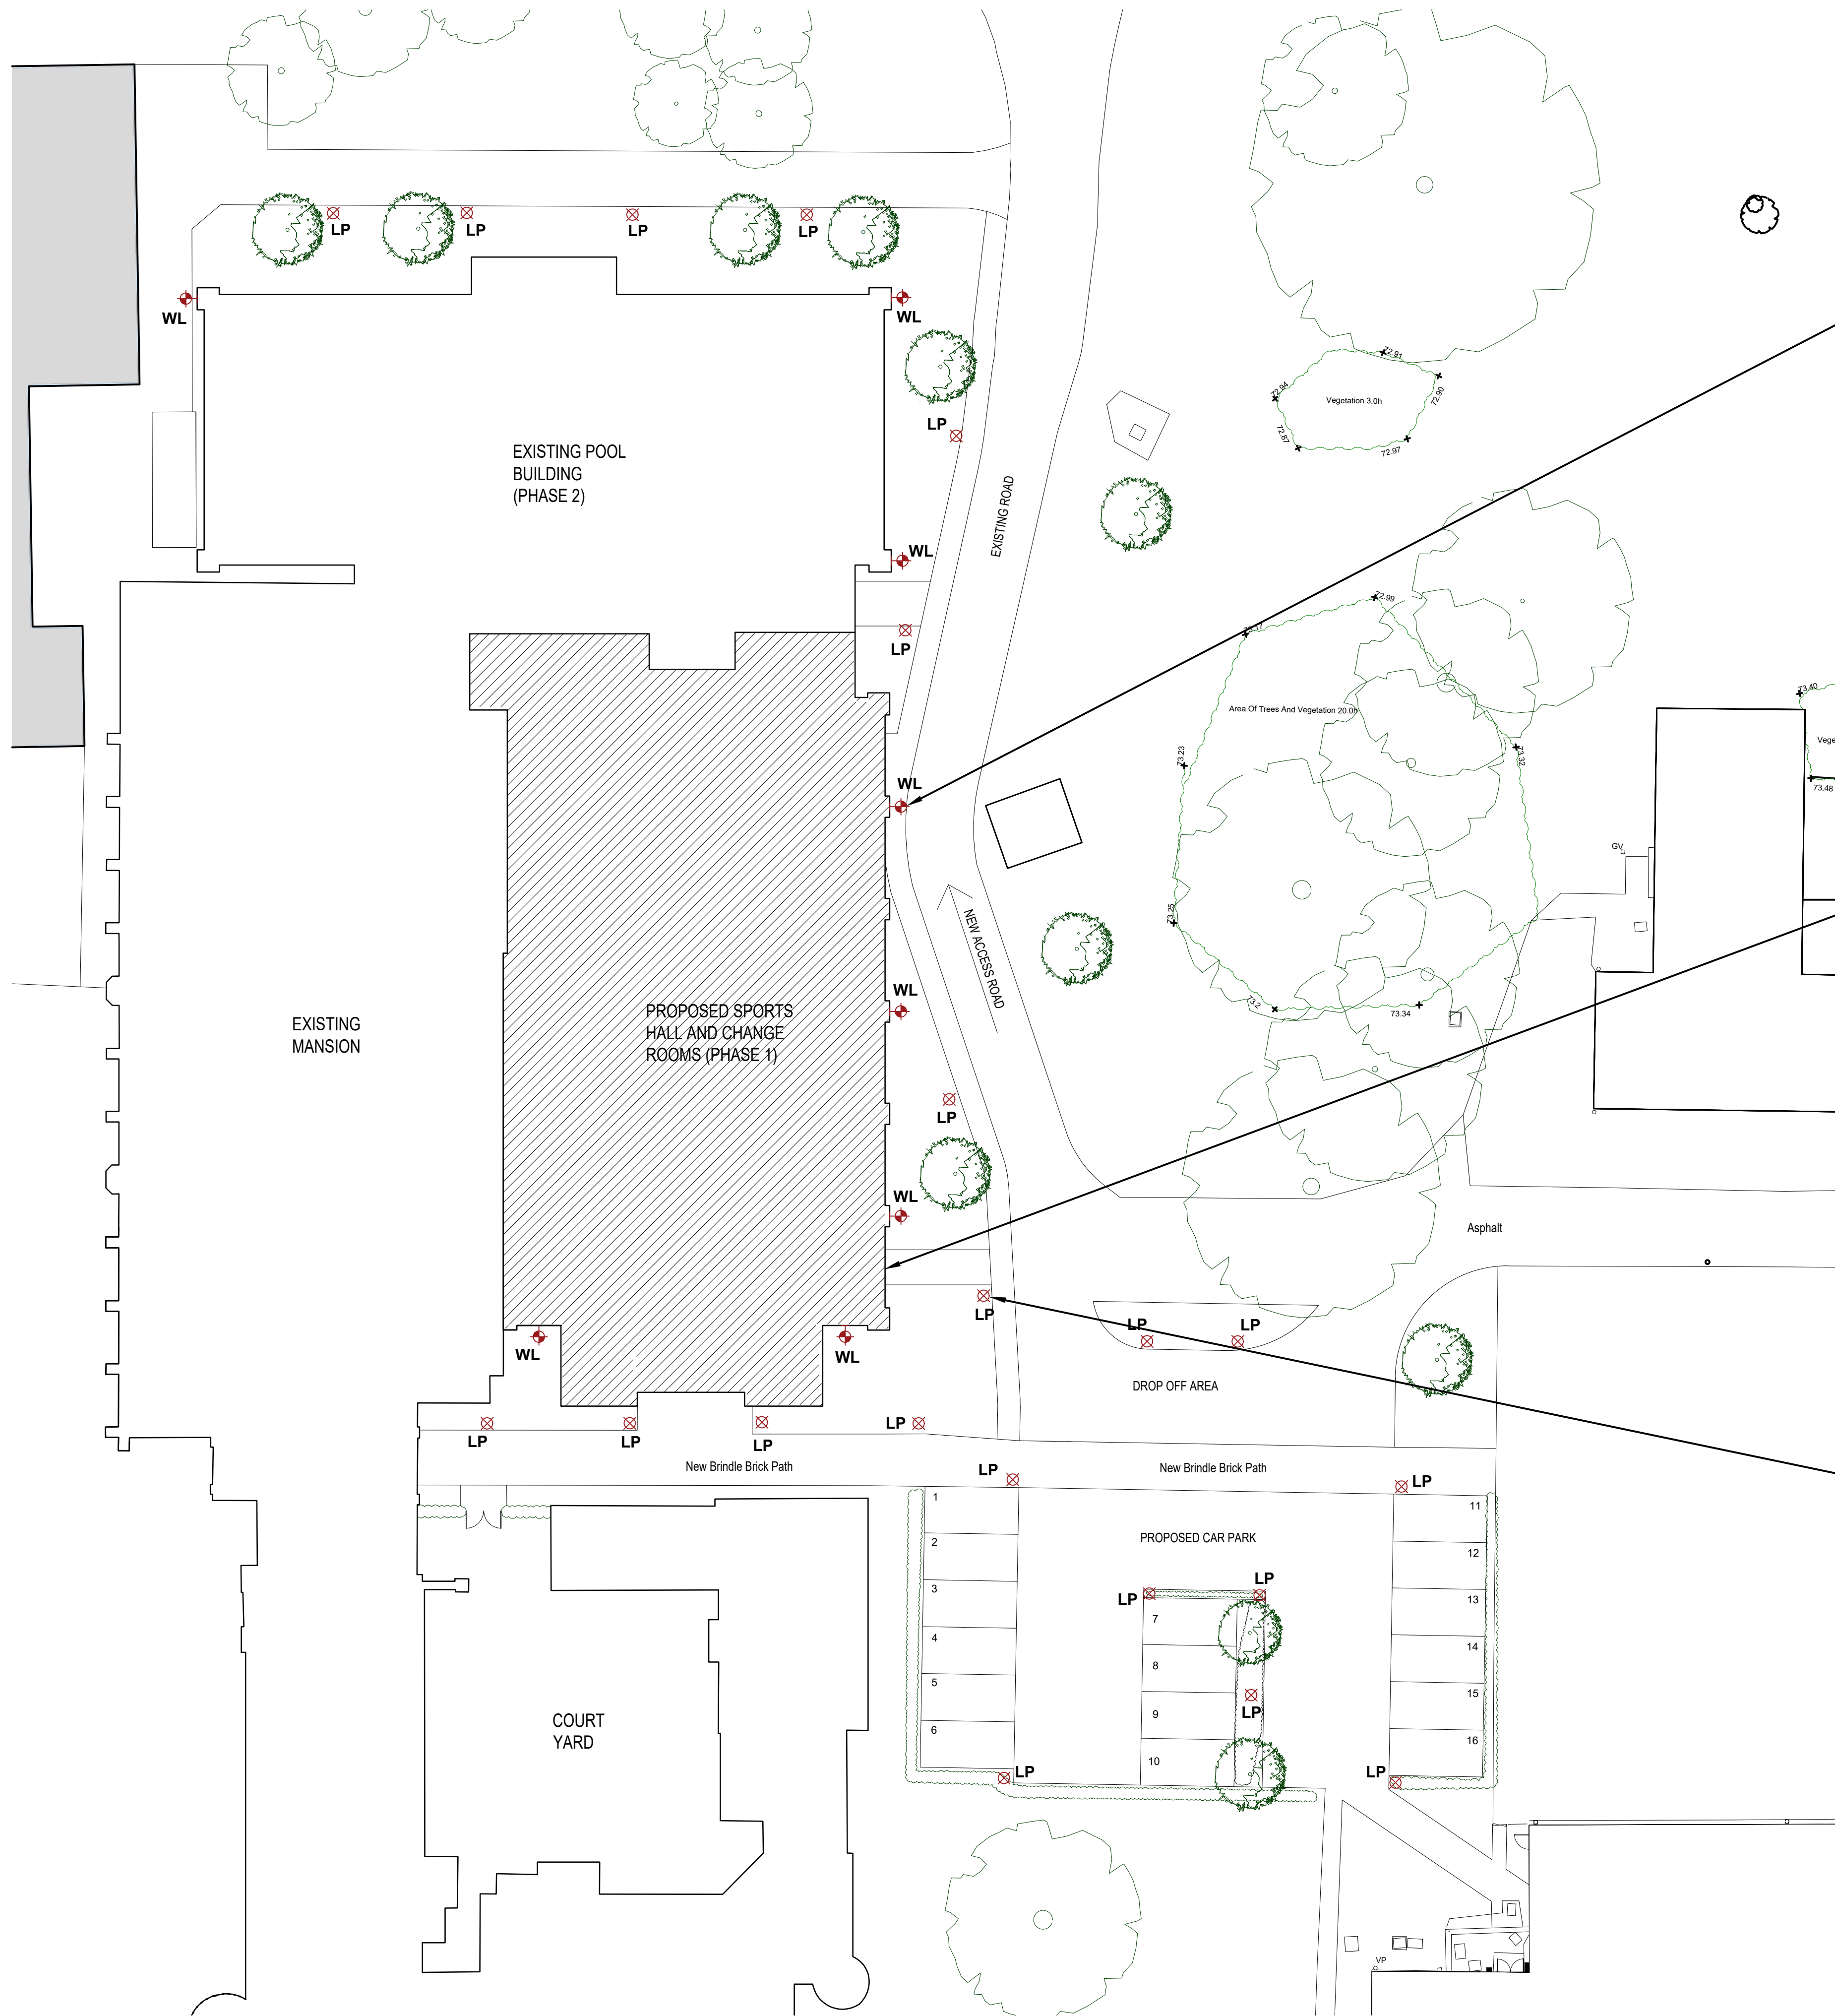

Lighting Plan 1:200



REALTA High performance
Luminaire wall light



MITRE Multi-Power Bulkhead over
escape doors (with photocell)



PASSWAY High performance bollards

REV	COMMENTS	DATE



SHAUN TANNER
ARCHITECTURE & PLANNING
www.stlarchitecture.co.uk studio@stlarchitecture.co.uk 0118 989 0808

CLIENT Reddam House (Berkshire) Ltd
PROJECT New Sports Hall at Reddam House,
Bearwood Rd, Sindlesham, Wokingham RG41 5BG
DRAWING Lighting Plan

STATUS Planning
SCALE 1:200 @ A1 DRAWN Pari CHECKED NO 3807/211 REV F
DATE Sept 25

THIS DRAWING MUST NOT BE SCALED UNLESS ISSUED FOR PLANNING PURPOSES. ALL DIMENSIONS ARE TO BE VERIFIED PRIOR TO SETTING OUT, COMMENCING WORK, OR PRODUCTION OF FABRICATION DRAWINGS. REPORT ANY DISCREPANCIES TO THE SUPERVISING OFFICER IMMEDIATELY. ©