


Notes:
This drawing is protected by copyright. No part of this document may be reproduced, altered, or transmitted in any form or by any means without permission.
Do not scale off these drawings for construction purposes.

-	-	-
Rev	Description	Date
Client: Ms A Chalker		
Drawing Title: Proposed Ground & First Floor Plan		
Project: 1 Wythe Cottages, Muddlers Lane Twyford RG10 9PR	Scale:	1:100@A3
	Date:	Feb 25
Drawing No.: 1 P02	Revision:	
	A	

Proposed Ground Floor Plan
Scale 1:100

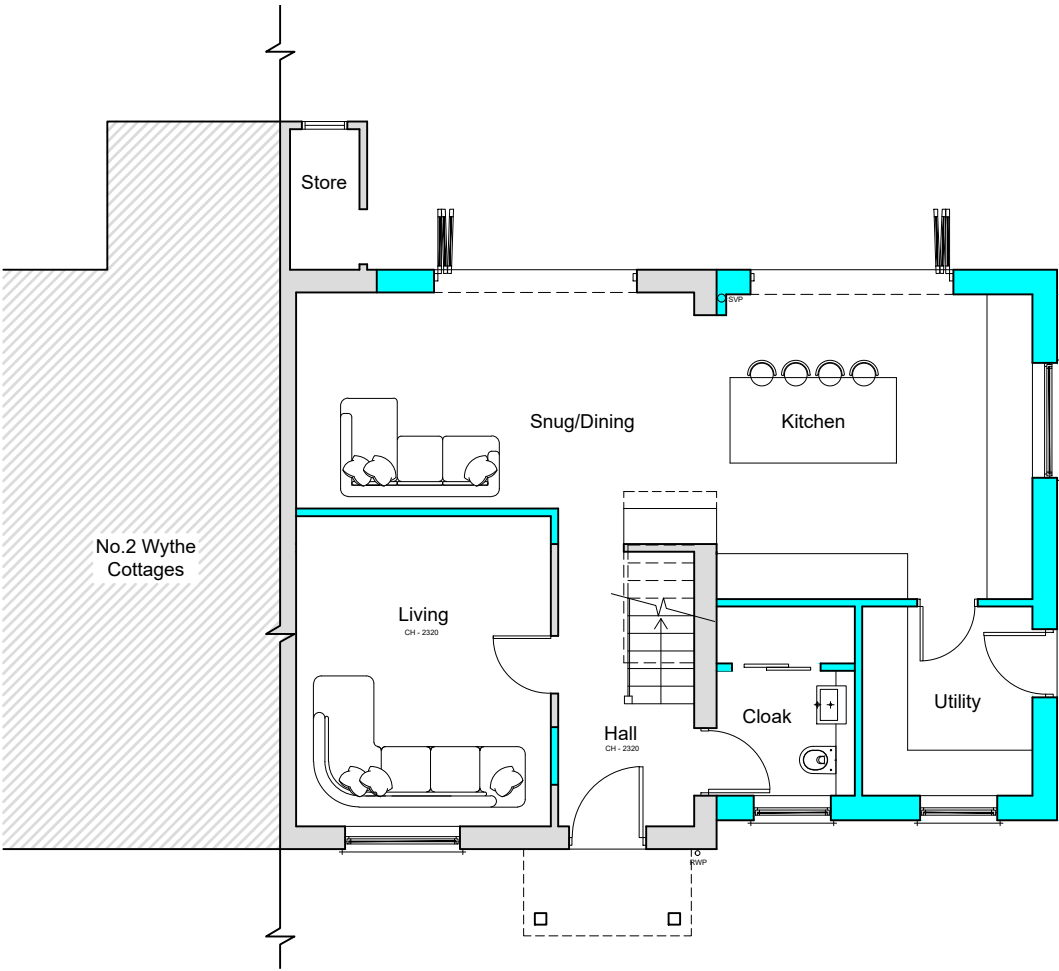

Proposed First Floor Plan
Scale 1:100

