



**Notes:**  
This drawing is protected by copyright. No part of this document may be reproduced, altered, or transmitted in any form or by any means without permission.  
Do not scale off these drawings for construction purposes.

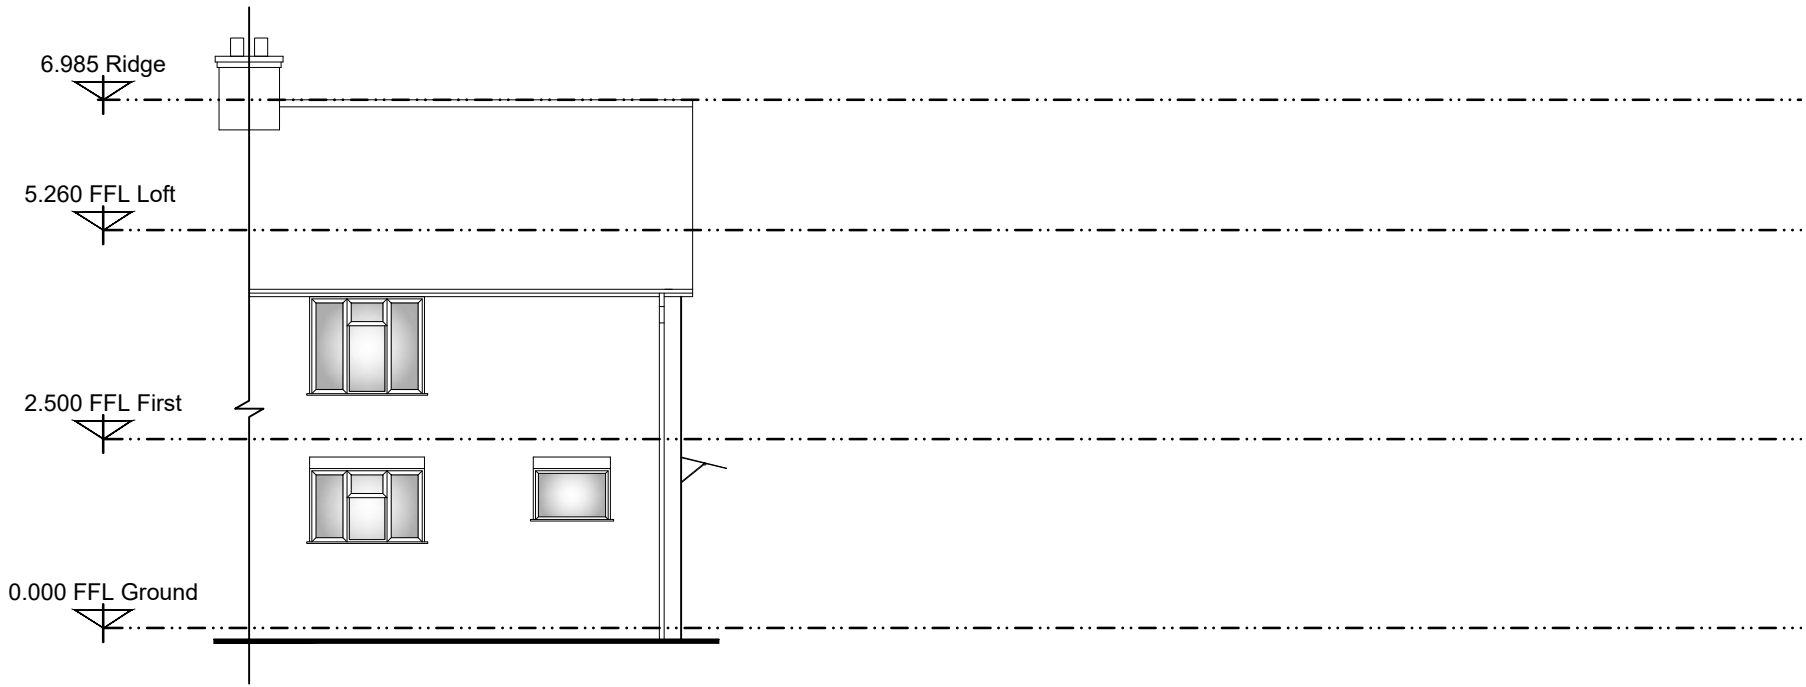

Existing West Elevation  
Scale 1:100

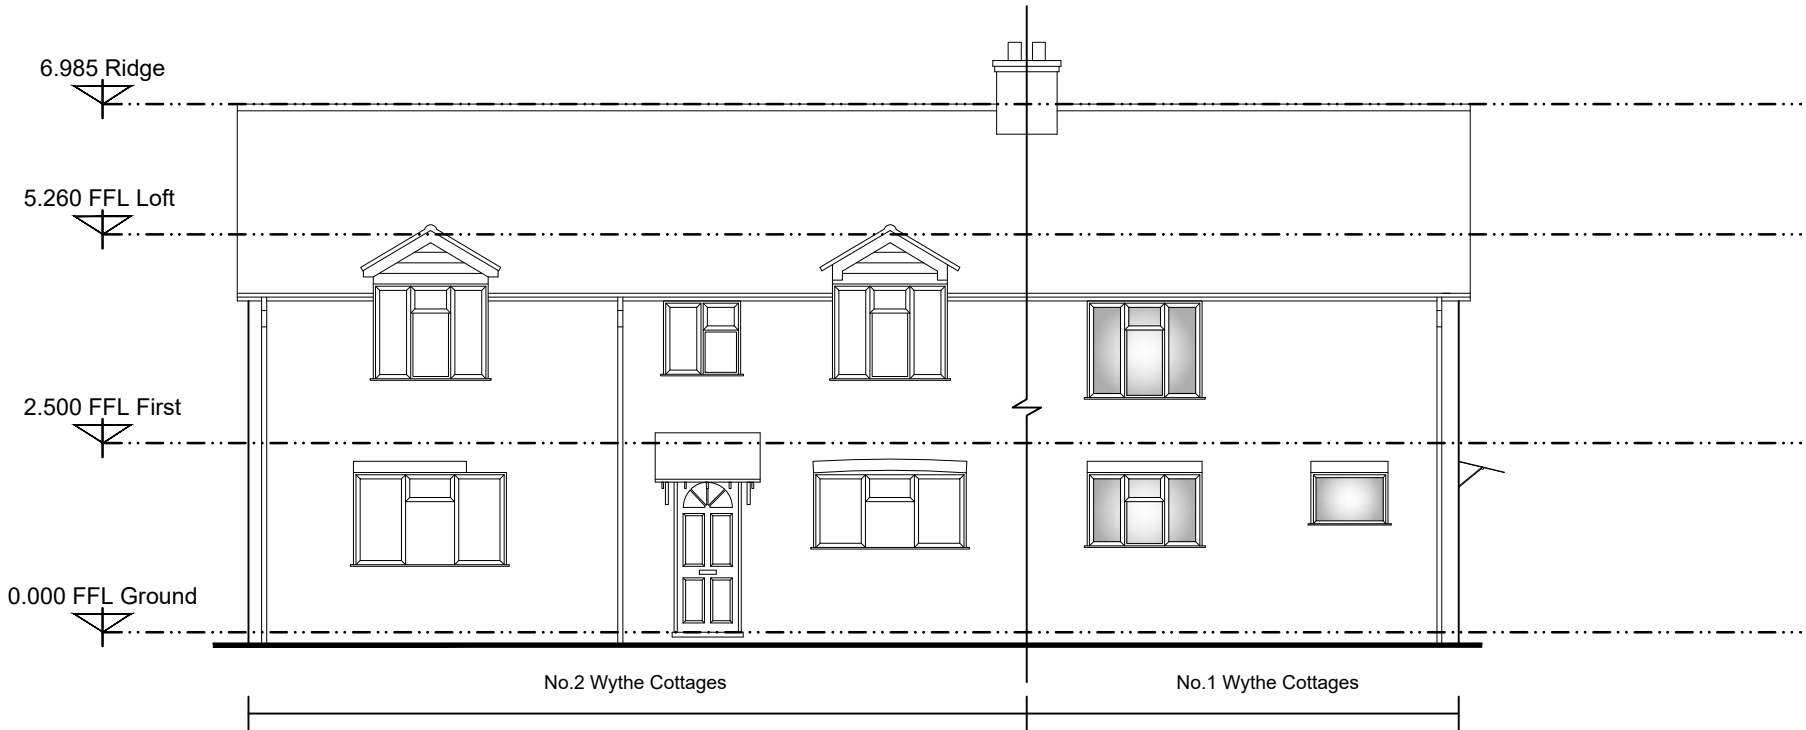

Existing Street Scene  
Scale 1:100

SCHEDULE OF MATERIALS:


WALLS:  
Facebrick stretcher bond

ROOFS:  
Interlocking concrete tile

DOORS/WINDOWS:  
White uPVC

RAINWATER GOODS:  
Black uPVC

1:100@A3

 

|                                          |                                                           |           |          |
|------------------------------------------|-----------------------------------------------------------|-----------|----------|
| B                                        | Street scene updated                                      |           | Jan 25   |
| Rev                                      | Description                                               | Date      |          |
| Client:                                  |                                                           |           |          |
| Ms A Chalker                             |                                                           |           |          |
| Drawing Title:                           |                                                           |           |          |
| Existing West Elevation and Street Scene |                                                           |           |          |
| Project:                                 | 1 Wythe Cottages,<br>Muddlers Lane<br>Twyford<br>RG10 9PR |           | Scale:   |
|                                          |                                                           |           | 1:100@A3 |
|                                          |                                                           |           | Date:    |
|                                          |                                                           | Sept 24   |          |
| Drawing No.:                             |                                                           | Revision: |          |
| 1 S05                                    |                                                           | B         |          |