

 


Notes:
This drawing is protected by copyright. No part of this document may be reproduced, altered, or transmitted in any form or by any means without permission.
Do not scale off these drawings for construction purposes.

Existing Roof Plan
Scale 1:100

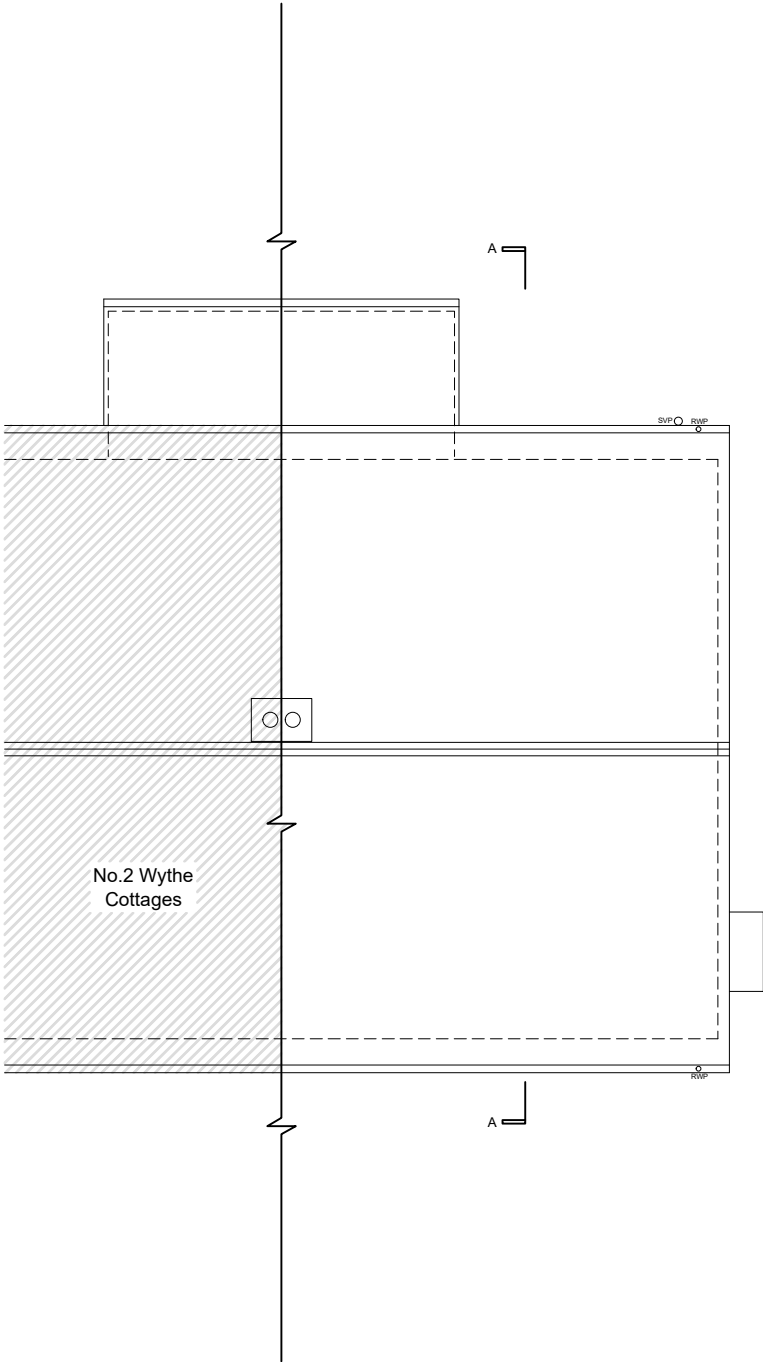

1:100@A3

 

B	Survey update	Feb 25
Rev	Description	Date
Client:		
Ms A Chalker		
Drawing Title:		
Existing Roof Plan		
Project:	1 Wythe Cottages, Muddlers Lane Twyford RG10 9PR	Scale:
		1:100@A3
		Date:
Sept 24		
Drawing No.:	Revision:	
1 S04	B	