



Notes:
This drawing is protected by copyright. No part of this document may be reproduced, altered, or transmitted in any form or by any means without permission.
Do not scale off these drawings for construction purposes.

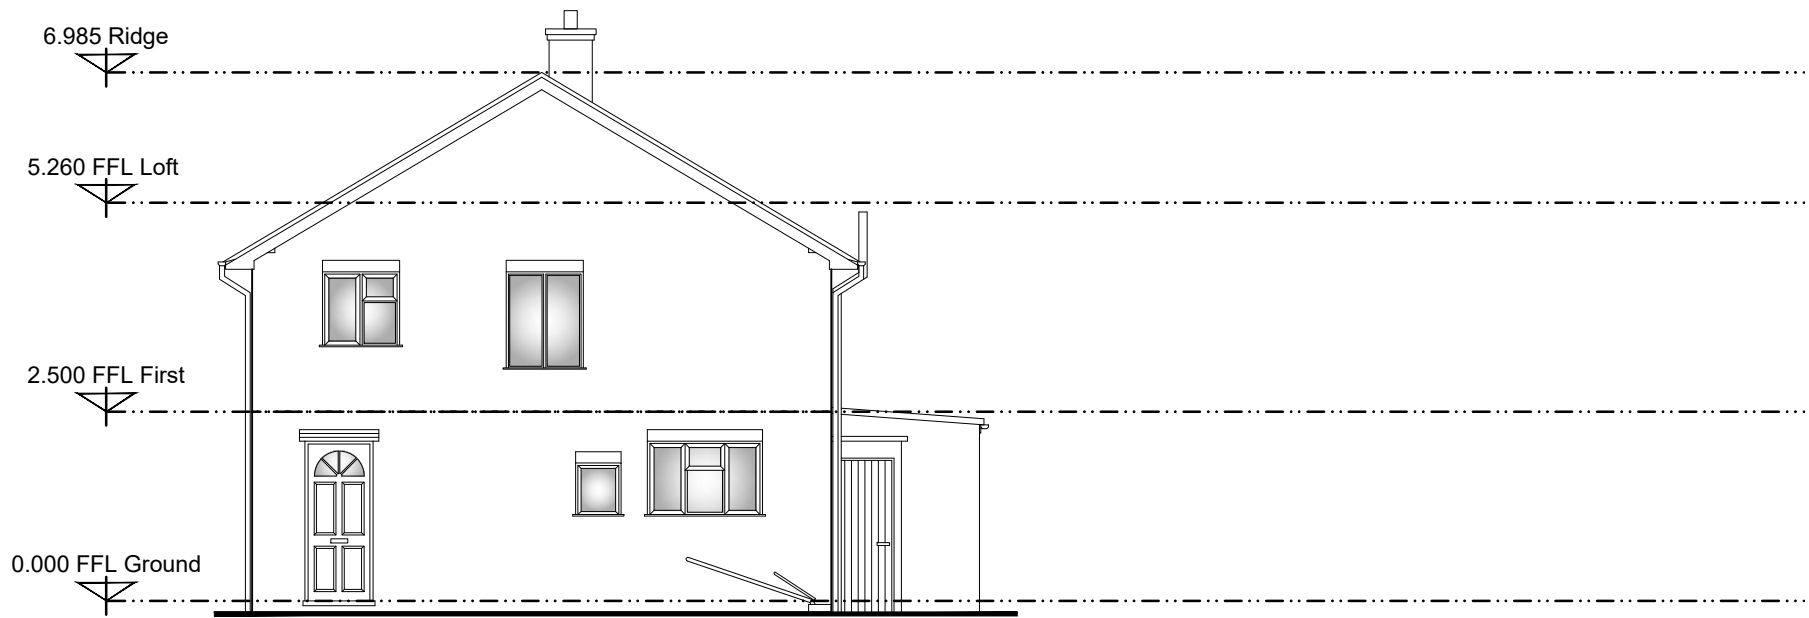

Existing South Elevation
Scale 1:100

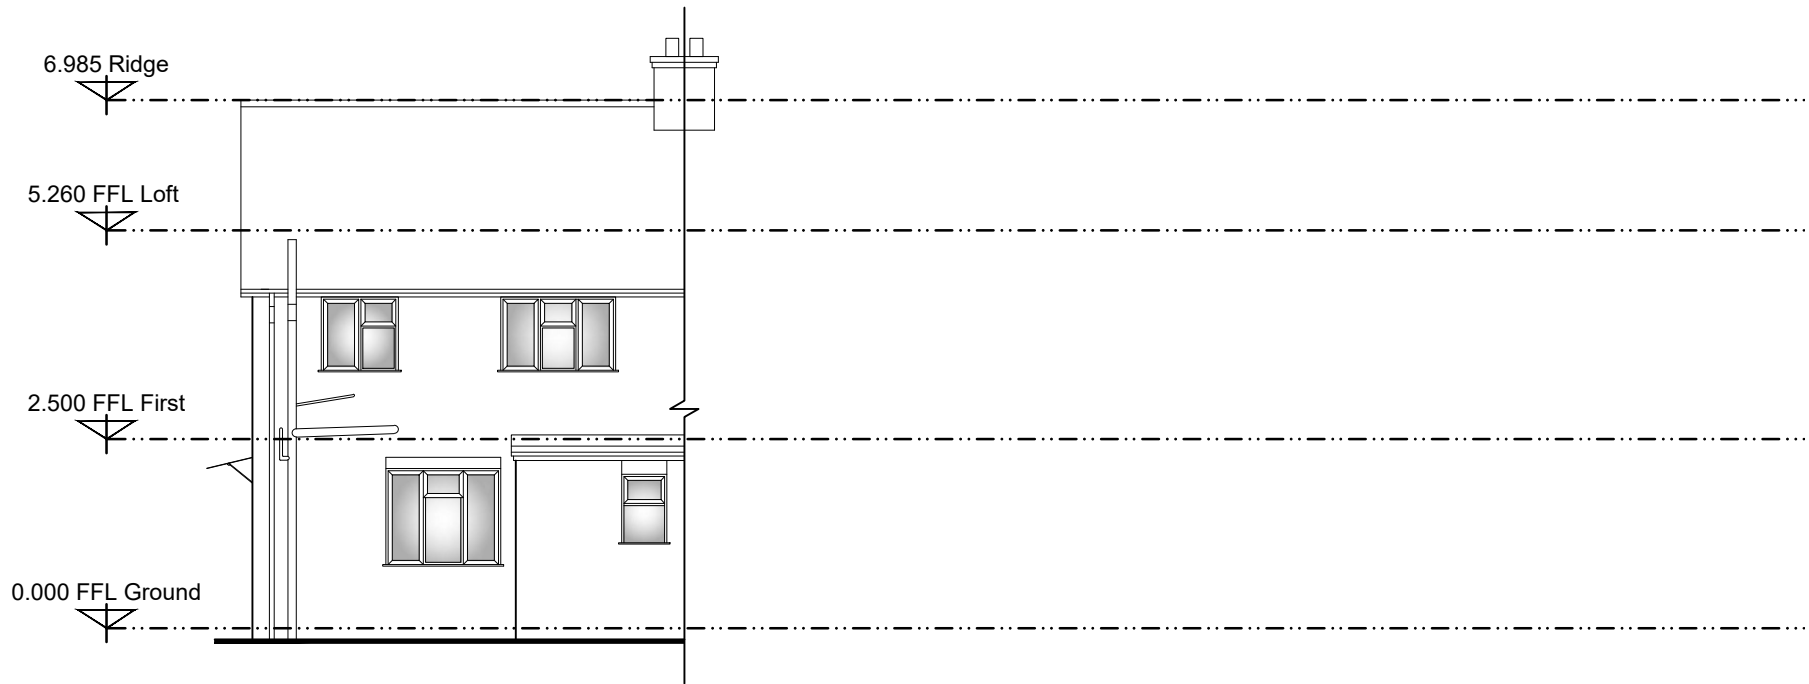

Existing East Elevation
Scale 1:100

SCHEDULE OF MATERIALS:


WALLS:
Facebrick stretcher bond

ROOFS:
Interlocking concrete tile

DOORS/WINDOWS:
White uPVC

RAINWATER GOODS:
Black uPVC

1:100@A3

 

-	-	-
Rev	Description	Date
Client: Ms A Chalker		
Drawing Title: Existing East and South Elevations		
Project: 1 Wythe Cottages, Muddlers Lane Twyford RG10 9PR	Scale: 1:100@A3	
	Date: Sept 24	
Drawing No.: 1 S06		Revision: A