


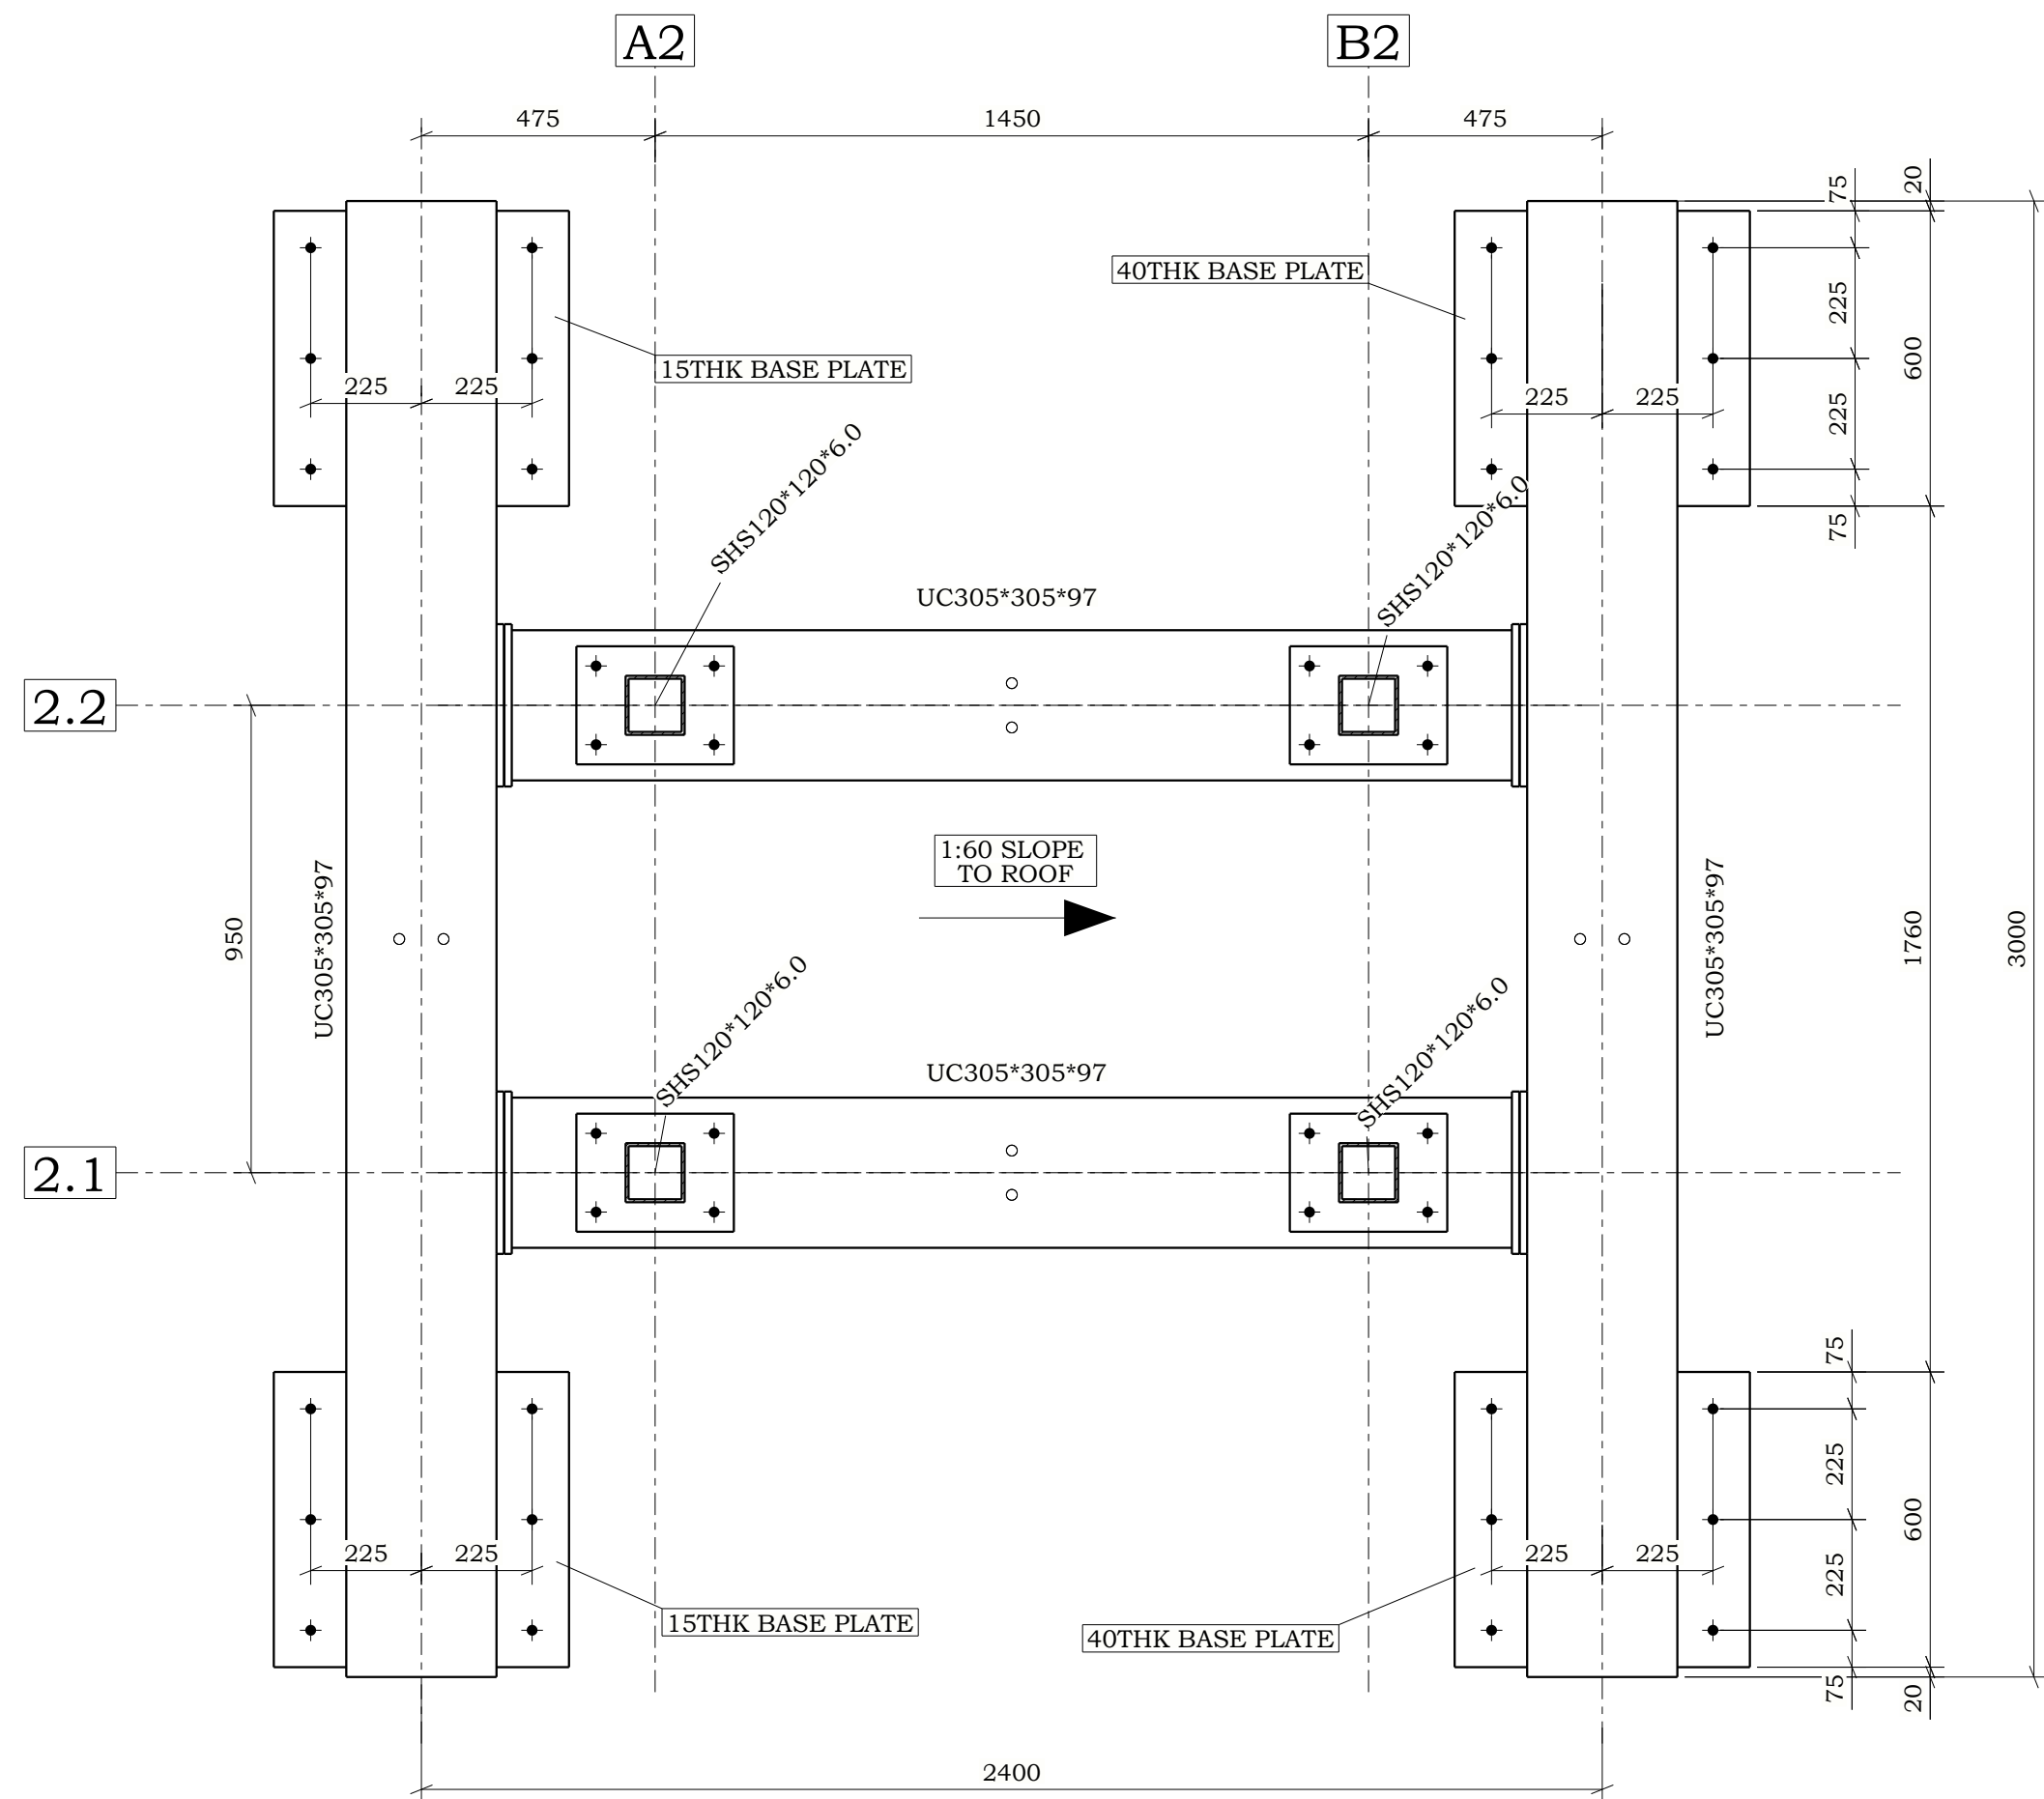
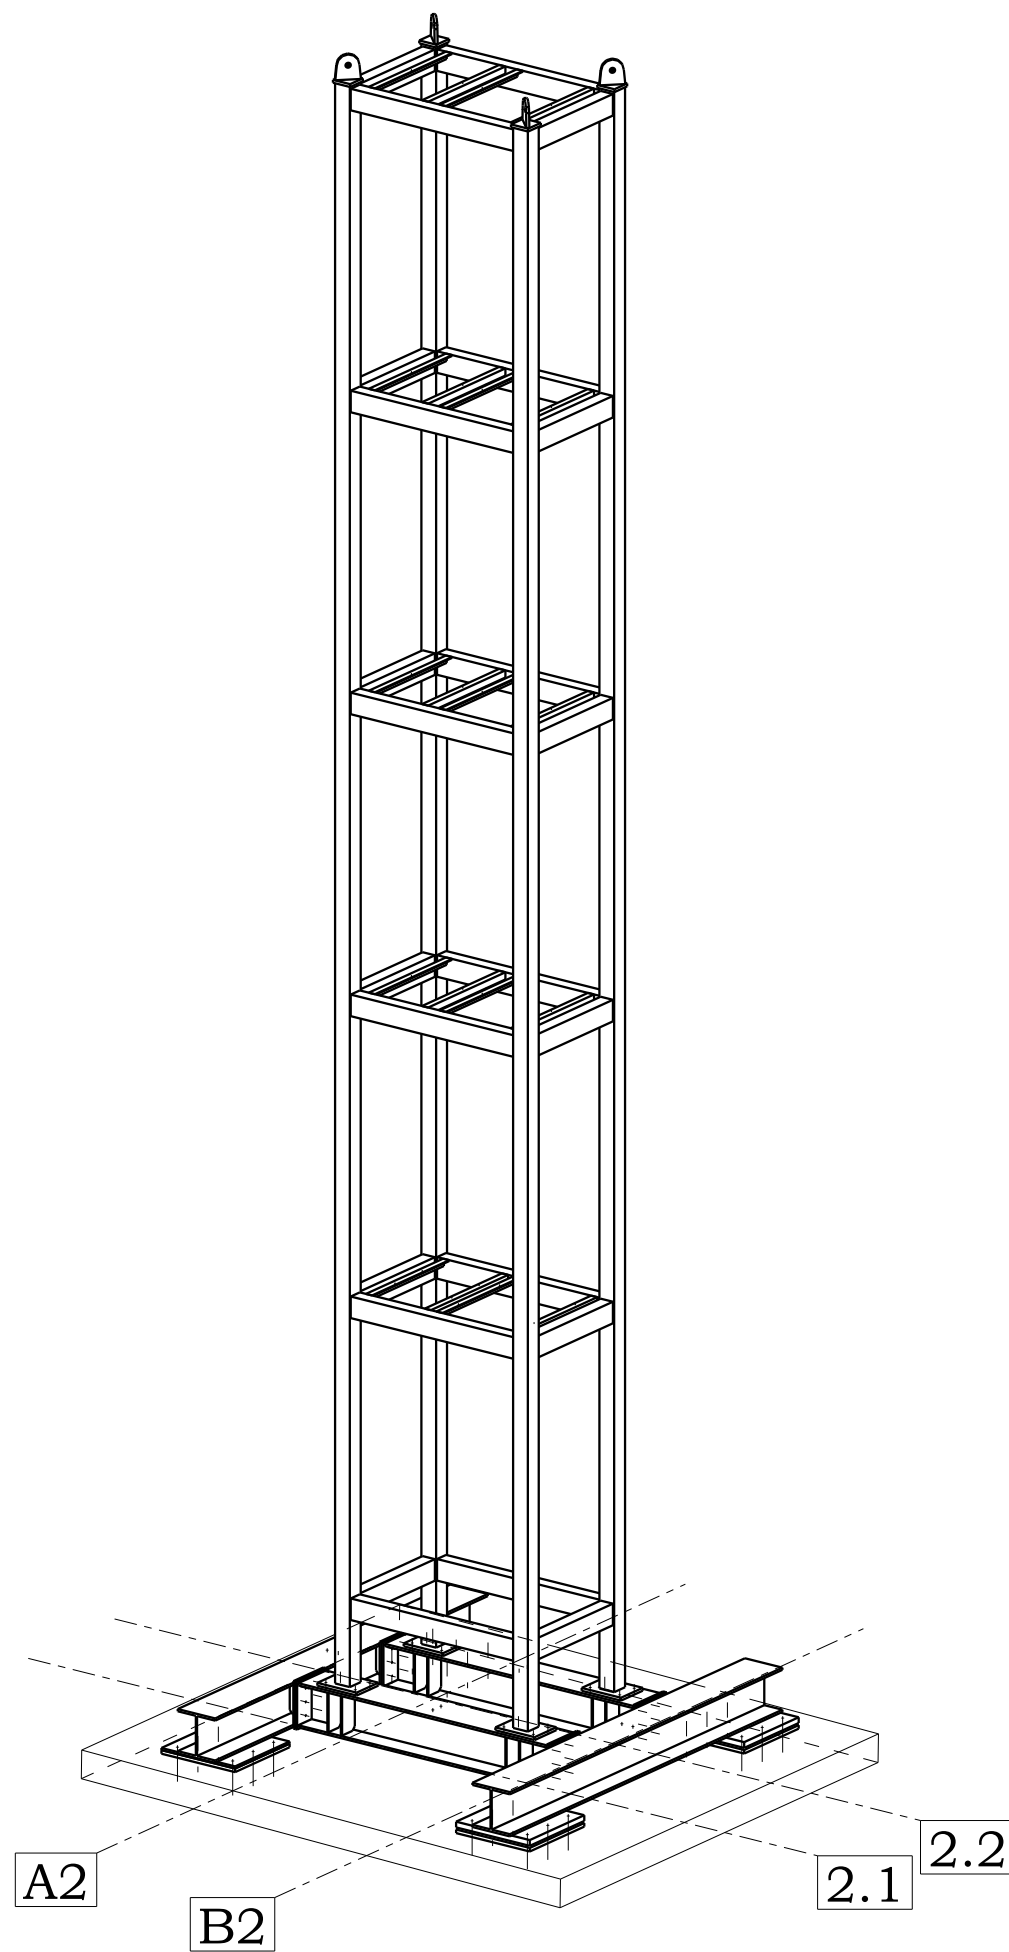
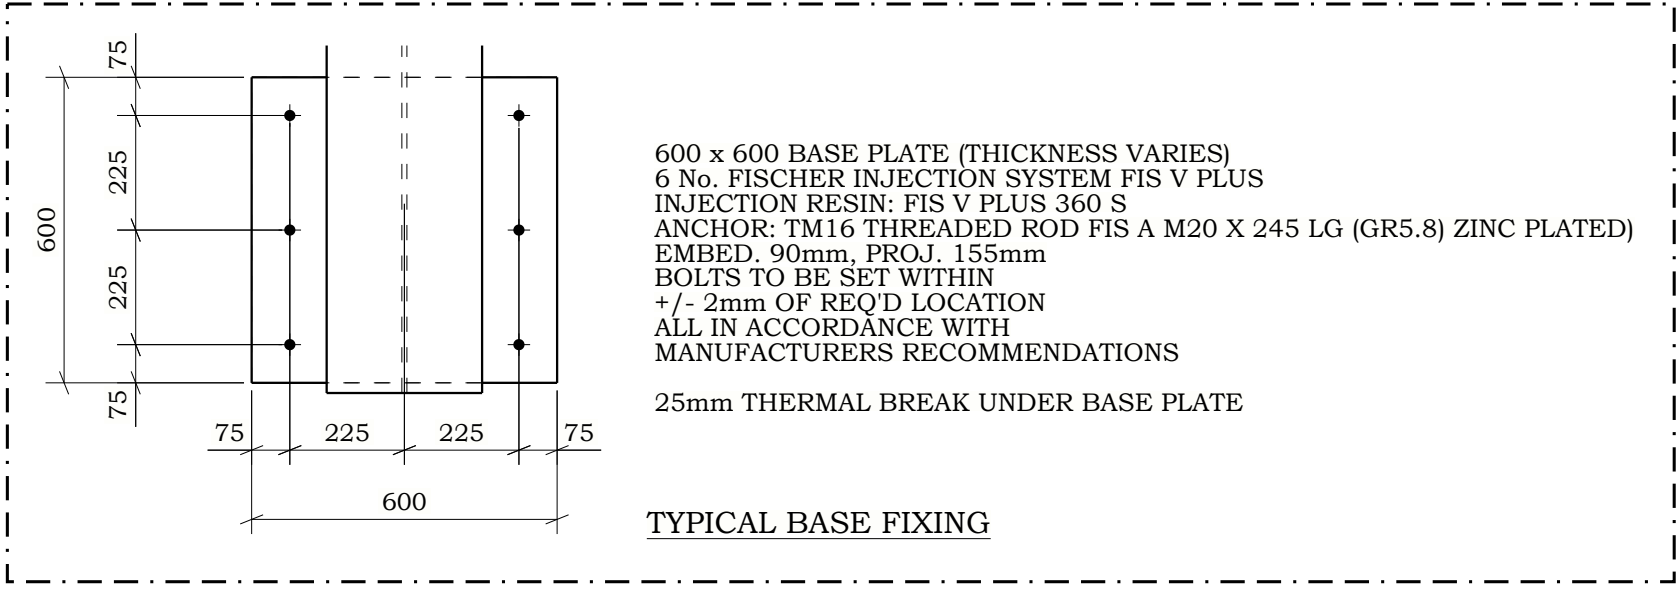


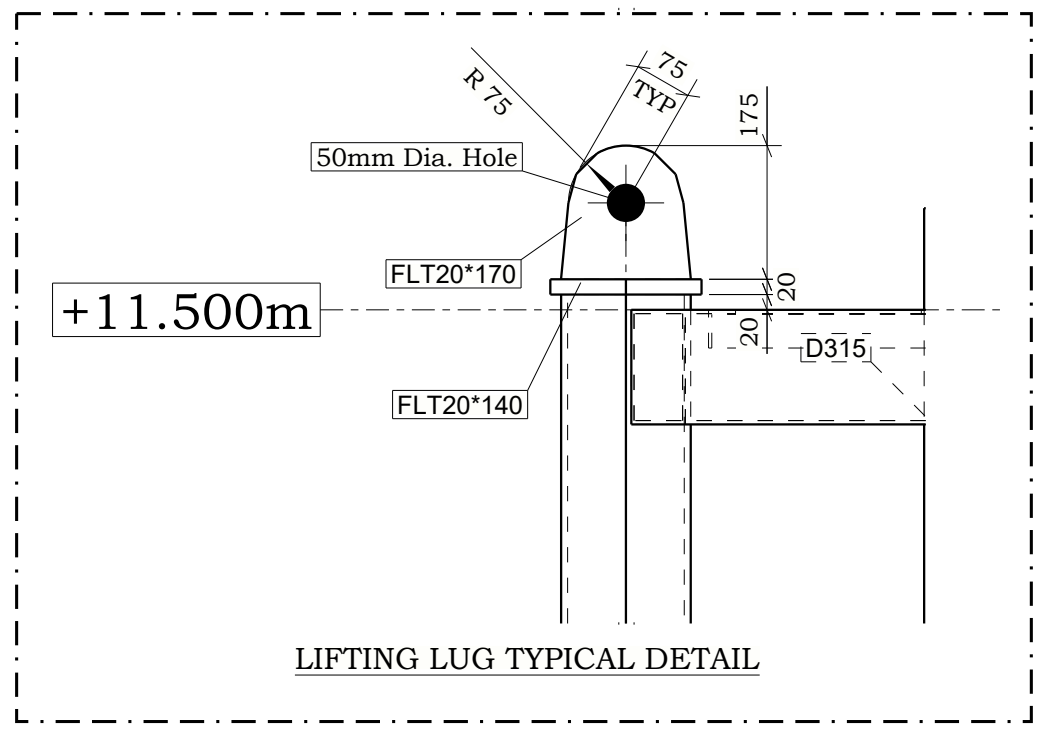


PLAN ON BASE GRILLAGE

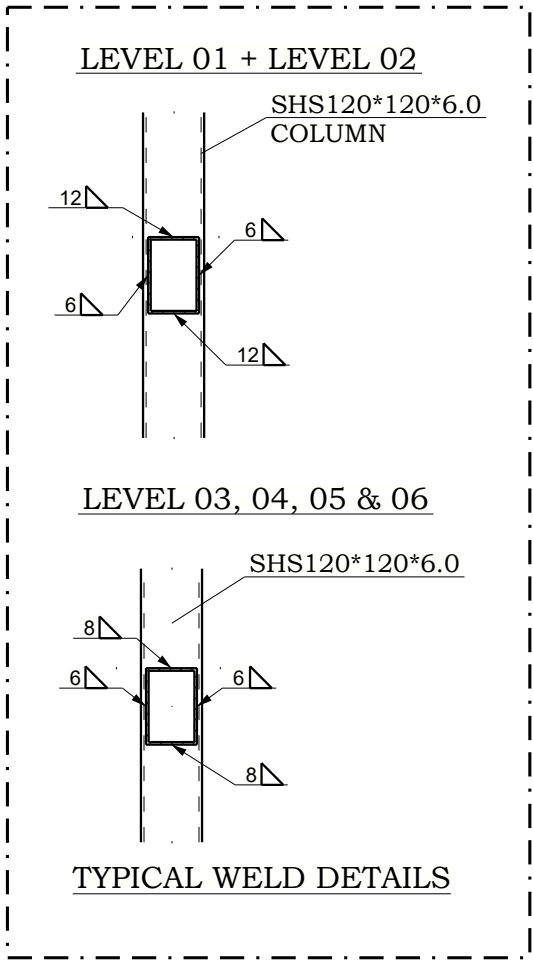


3D VIEW

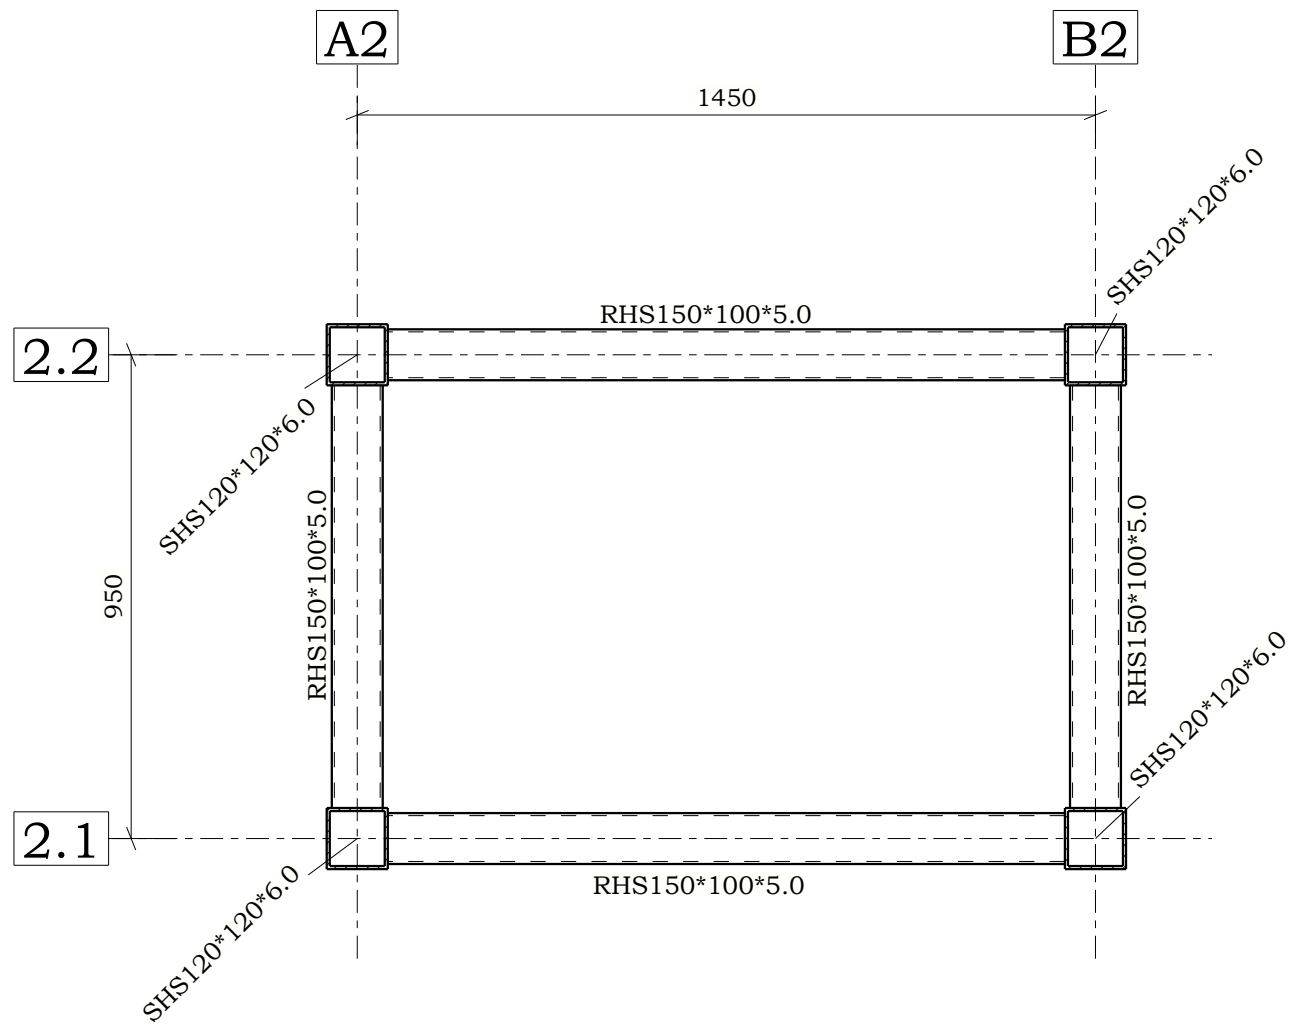


1ST FLOOR PLAN
ToS TO BE 1.000m U.N.O

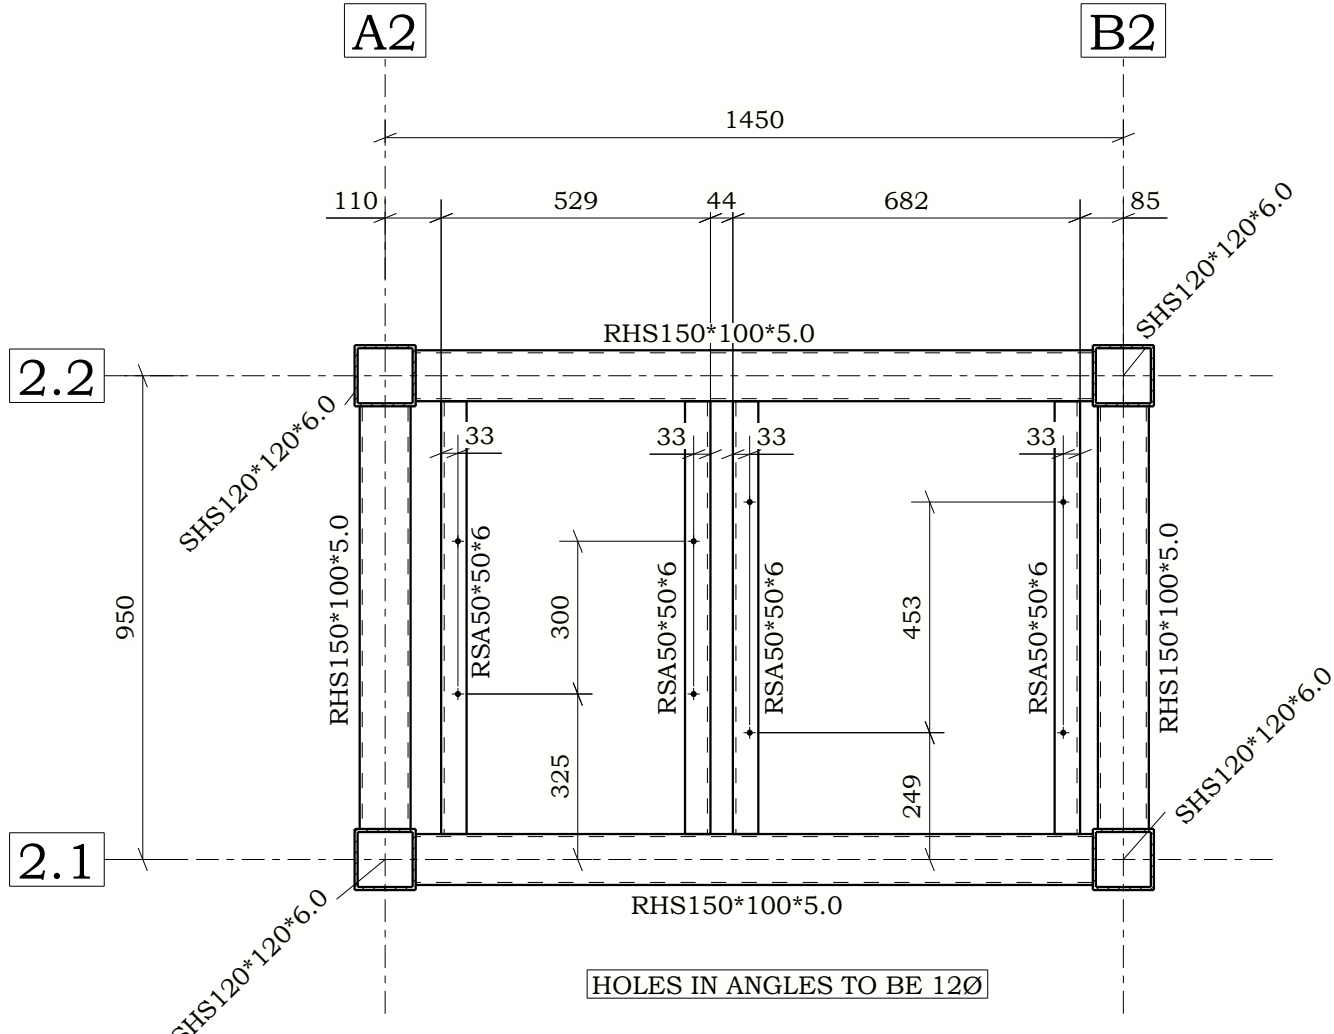


2ND FLOOR PLAN
ToS TO BE 3.100m U.N.O

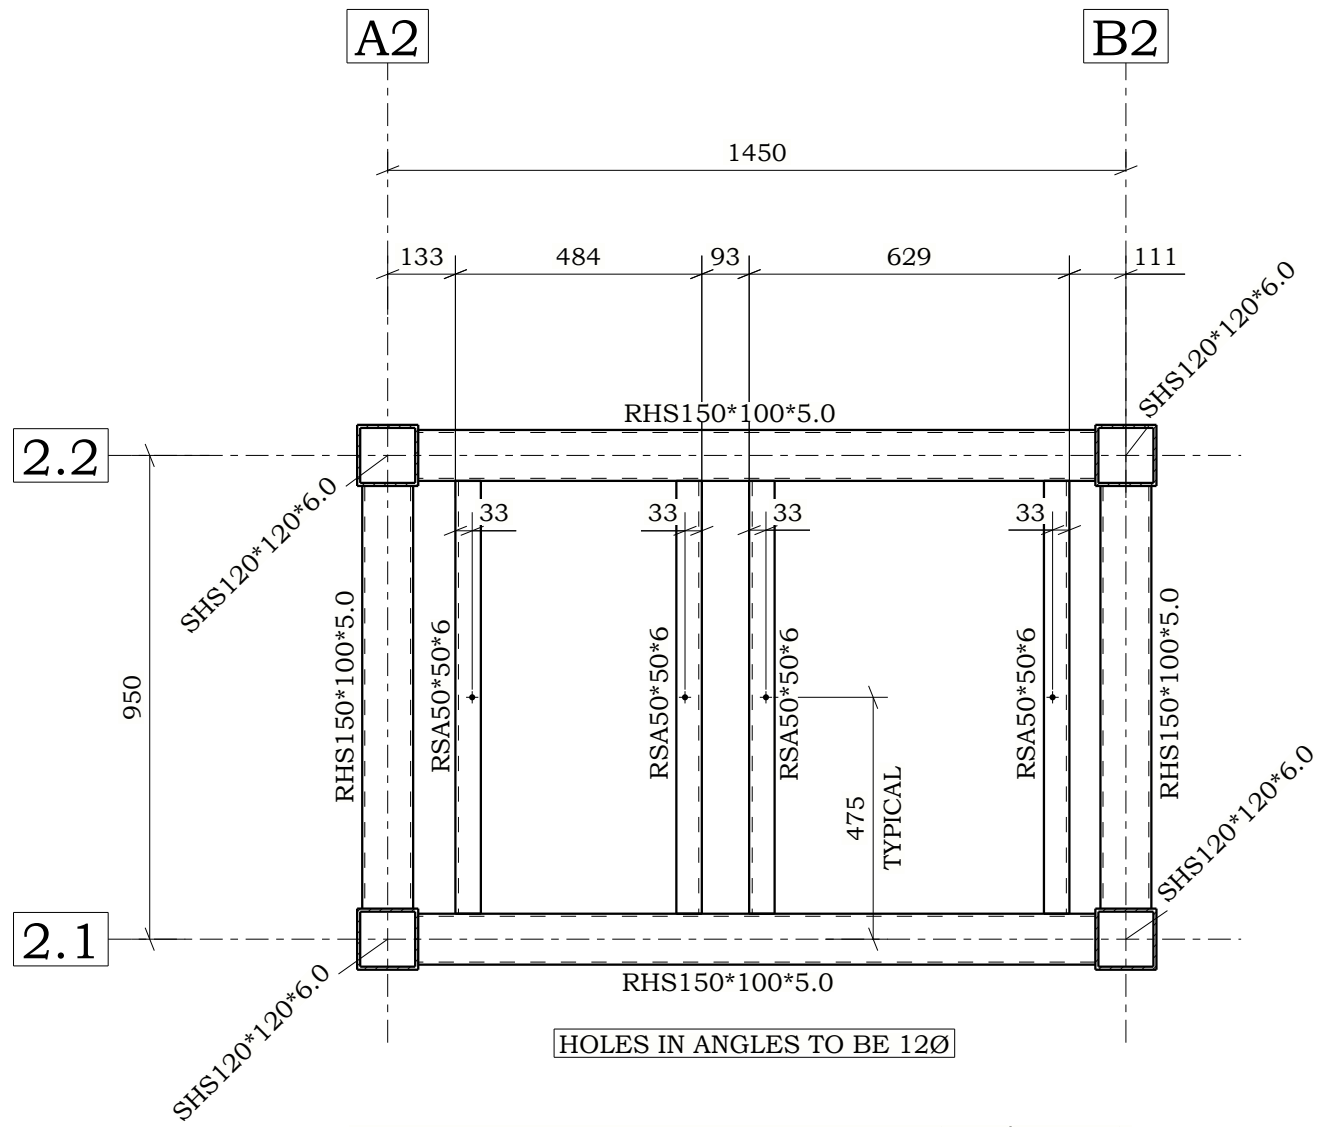

TYPICAL FLOOR PLAN (Lvl 3-5)
SEE ELEVATION FOR LEVELS

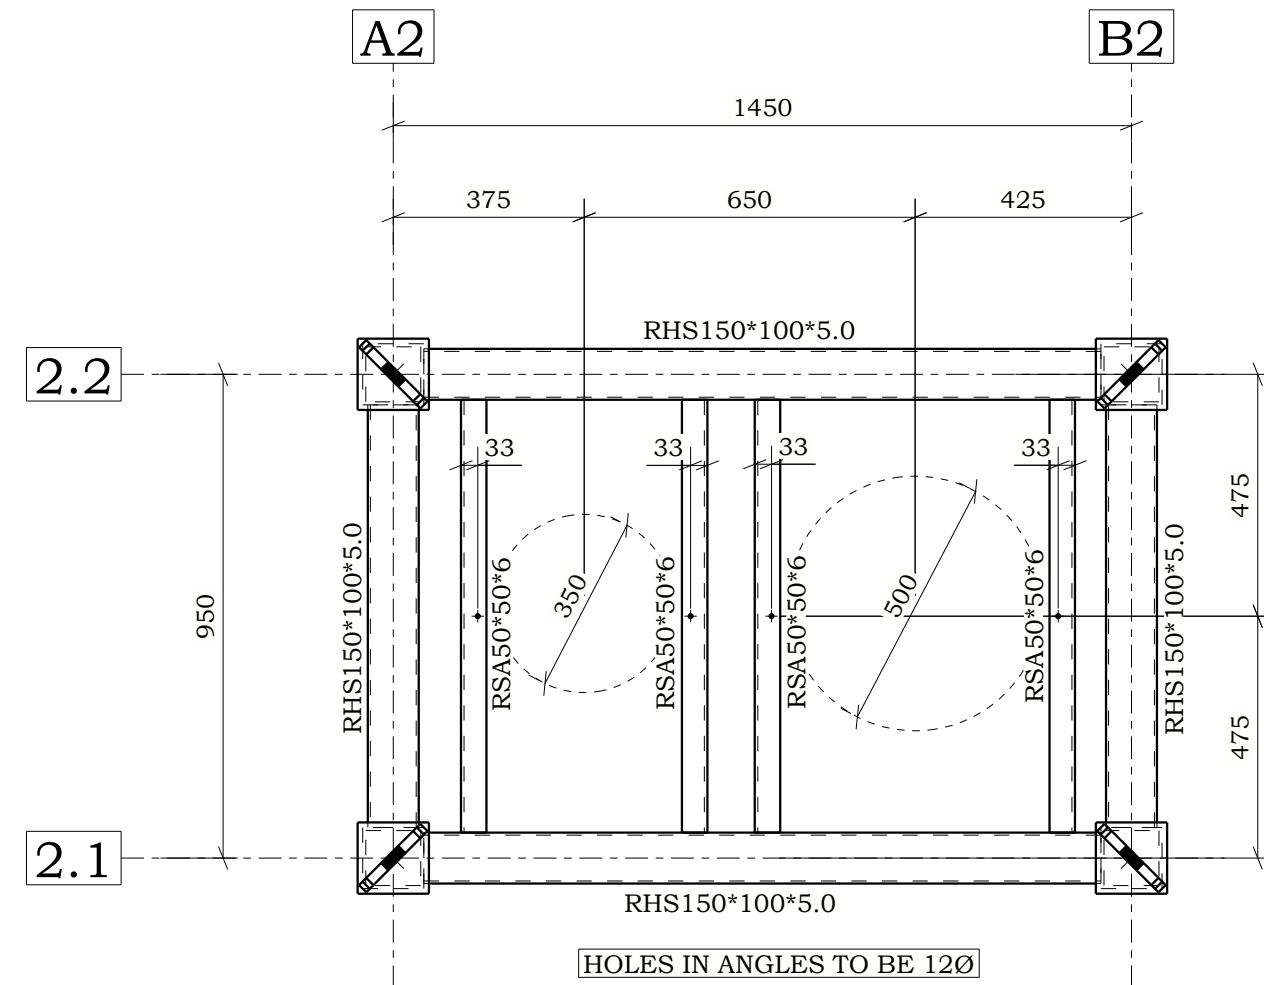

6TH FLOOR PLAN
ToS TO BE 11.500m U.N.O

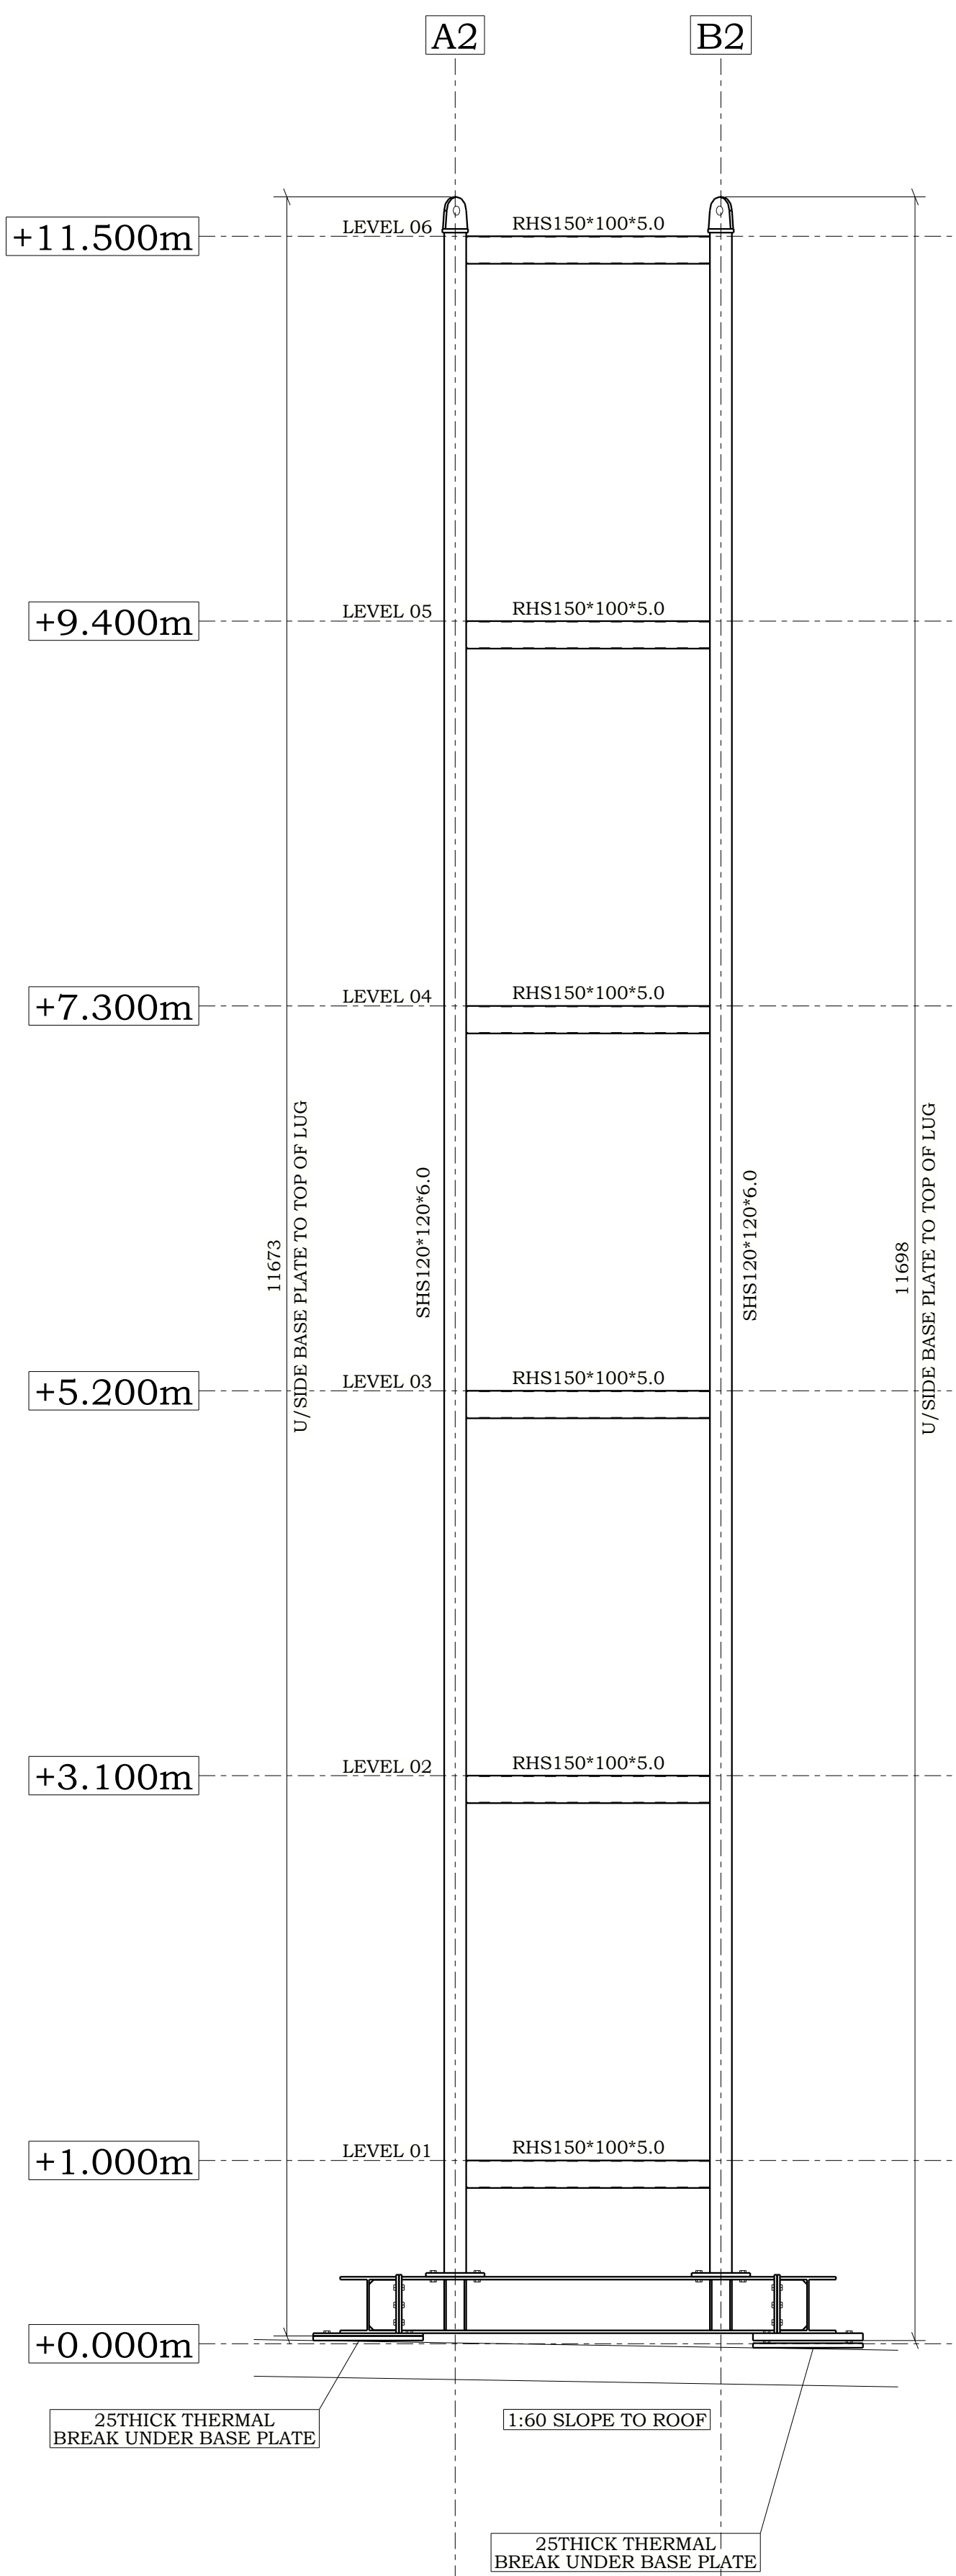

ELEVATION ALONG GRIDLINE '2.1'

P02	UPDATED TO LATEST INFORMAMTION	11.05.2026
P01	PRELIMINARY ISSUE	31.03.2026
REV MARK	REVISION DESCRIPTION	REVISION DATE
A1 FLUE SYSTEMS NATURAL HISTORY MUSEUM READING		
JAMES ENGINEERING CONSTRUCTIONS (ALFRETON) LTD Tel: (01773) 832425 Fax: (01773) 836939 E-Mail:jamesengineering@btinternet.com		
DRAWING TITLE	MAST B GENERAL ARRANGEMENT	
CONTRACT	FLUE MASTS	
MODELLED BY	CC	ISSUE DATE 11.05.2026
CONTRACT No.	48-211125	SCALE 1:10 1:15 1:30
DRAWING No	GA-02	REVISION No. P02

GENERAL NOTES
ALL STEEL GRADE S355 UNO
FINSH SPECIFICATION TBC