

CENTRE COORDINATES: 477781 , 170866




Supplied by Streetwise Maps Ltd
www.streetwise.net
Licence No: 100047474





LOCATION PLAN
SCALE 1:1250@A3





Supplied by Streetwise Maps Ltd
www.streetwise.net
Licence No: 100047474


BLOCK PLAN
SCALE 1:500@A3

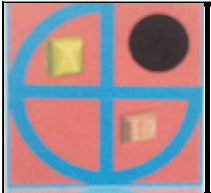
	PROJECT:	467 Reading Road, Winnersh	DRAWN BY:	P.S.	DRAWING TITLE:		 ArchDezine Limited archdeziner7@gmail.com
	PROPOSED DOUBLE STOREY REAR EXTENSION		DATE:	05/08/2025	LOCATION AND BLOCK PLAN		
			SCALE:	AS SHOWN@A3	DRAWING NUMBER:	RR-01	
			FILENAME:	25018			

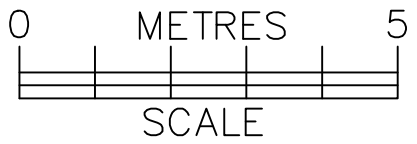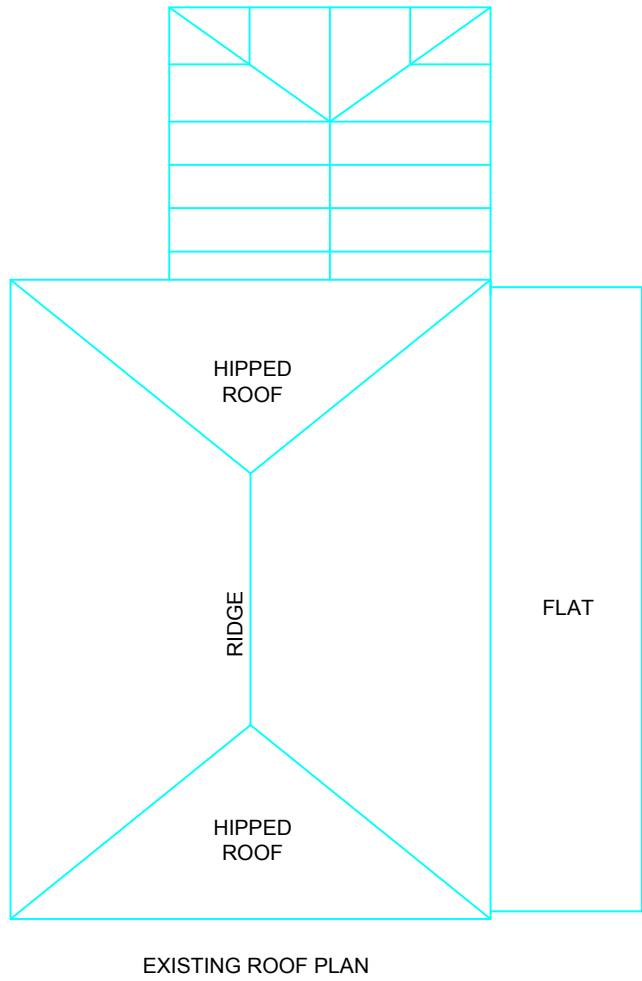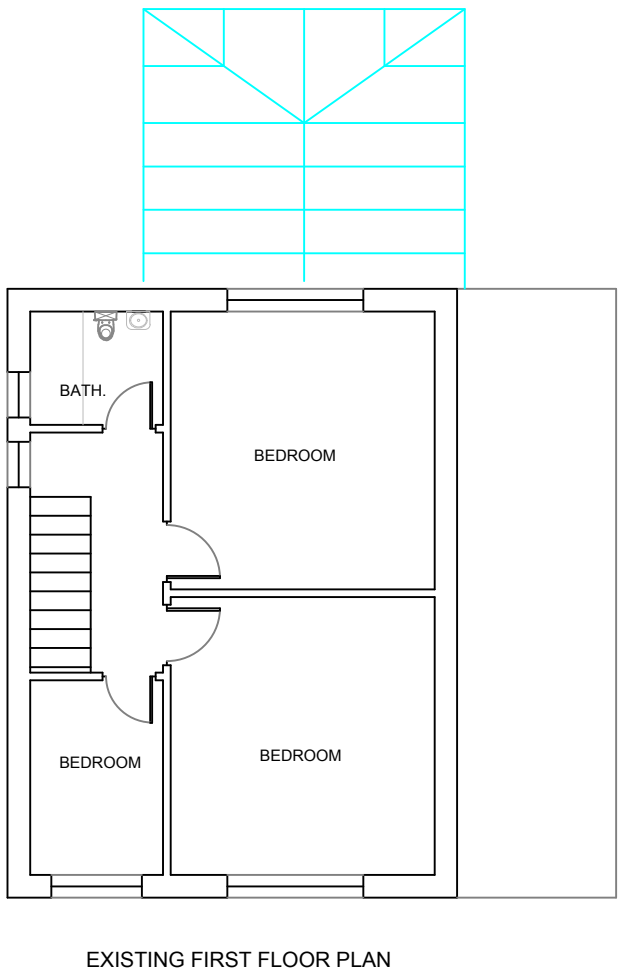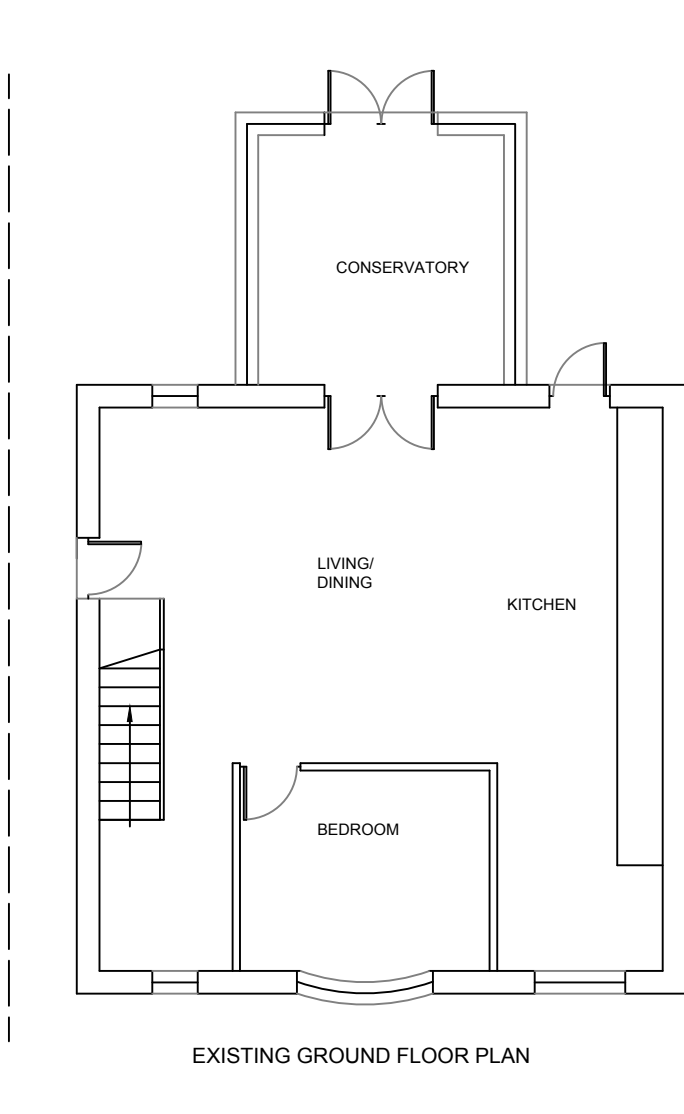

	PROJECT:	467 Reading Road, Winnersh	DRAWN BY:	P.S.	DRAWING TITLE: EXISTING PLANS		ArchDezine Limited archdeziner7@gmail.com
	PROPOSED DOUBLE STOREY REAR EXTENSION		DATE:	05/08/2025			
			SCALE:	1:100@A3	DRAWING NUMBER:	RR-02	
			FILENAME:	25018			

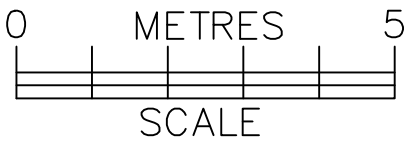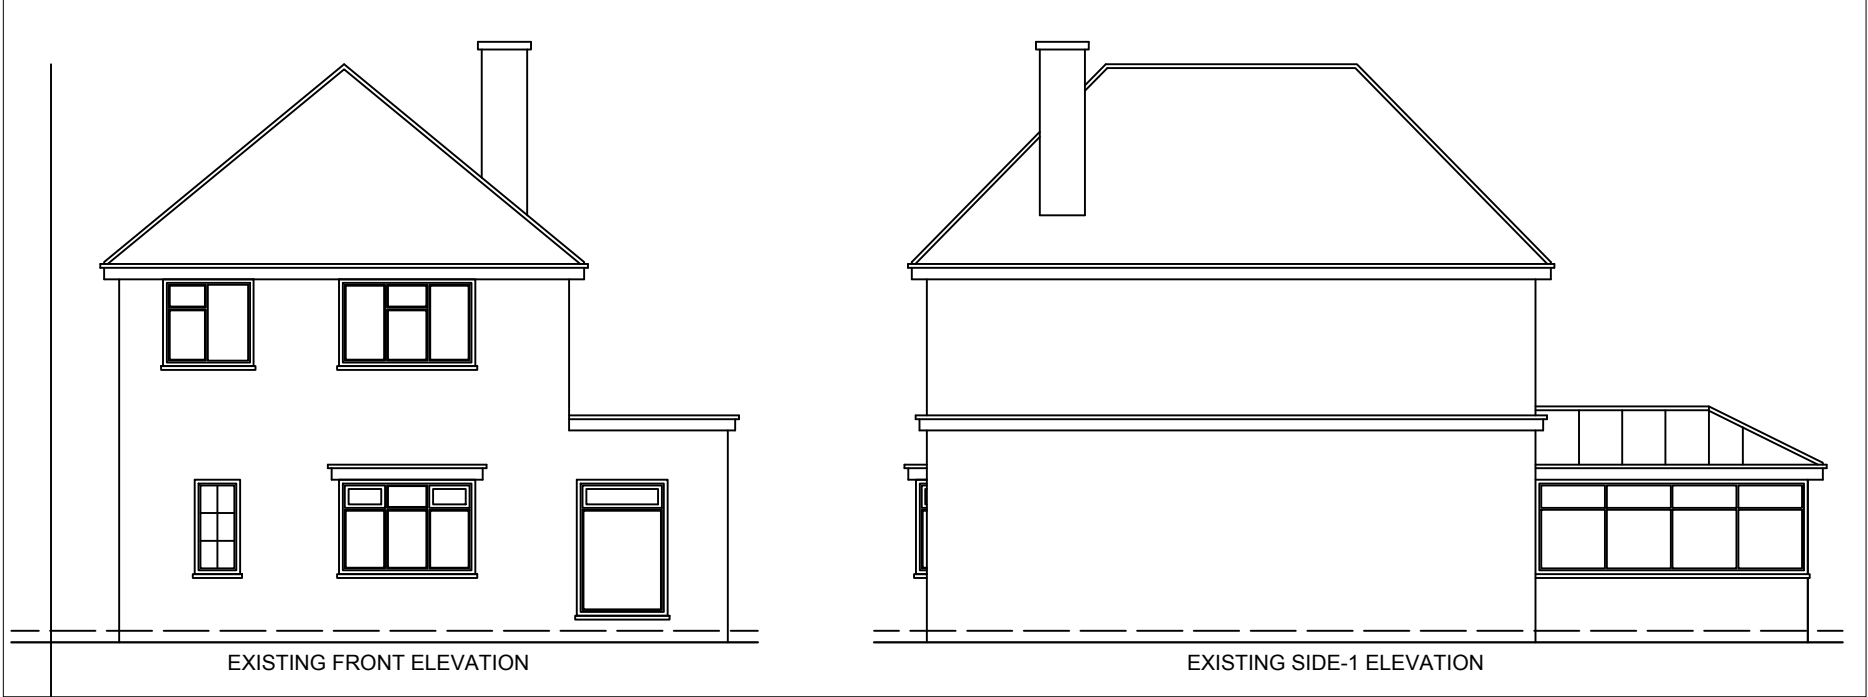


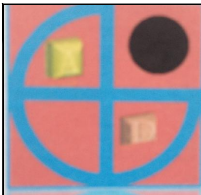	PROJECT:	467 Reading Road, Winnersh	DRAWN BY:	P.S.	DRAWING TITLE:		
	PROPOSED DOUBLE STOREY REAR EXTENSION		DATE:	05/08/2025	EXISTING ELEVATIONS		
			SCALE:	1:100@A3			
			FILENAME:	25018	DRAWING NUMBER:	RR-03	

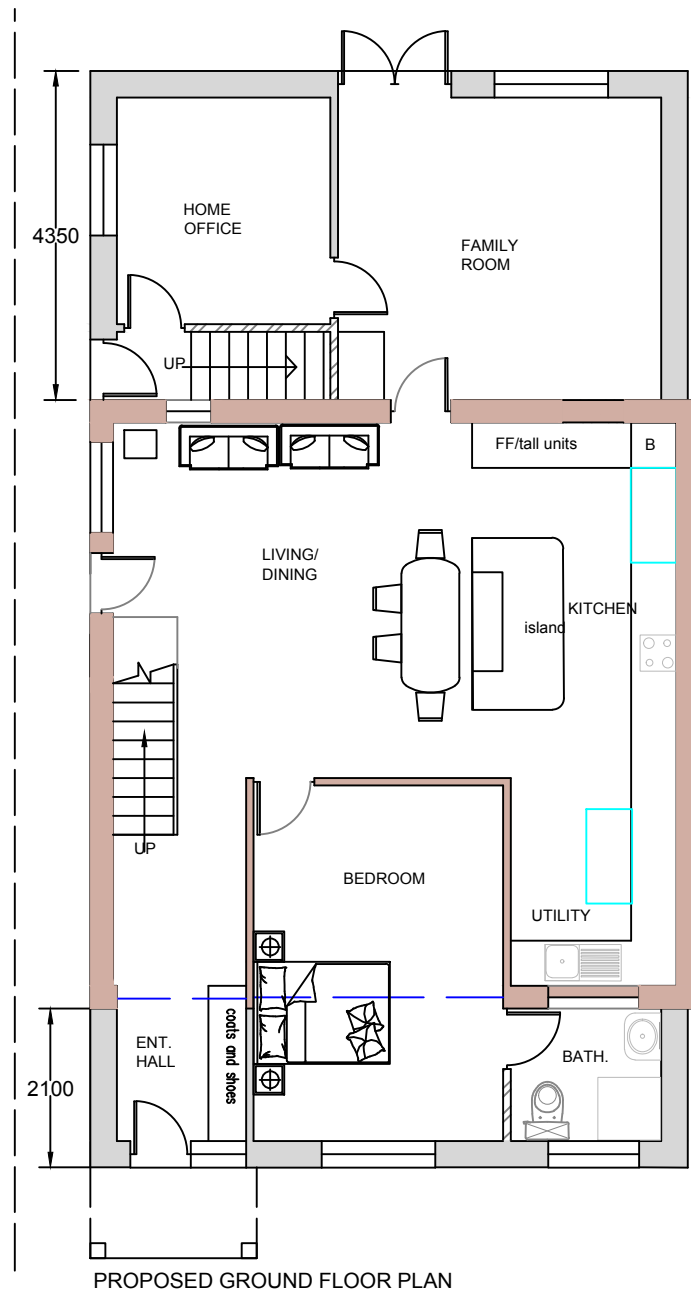



NO.
469
BUILDING
LINE

NO.
469
BUILDING
LINE

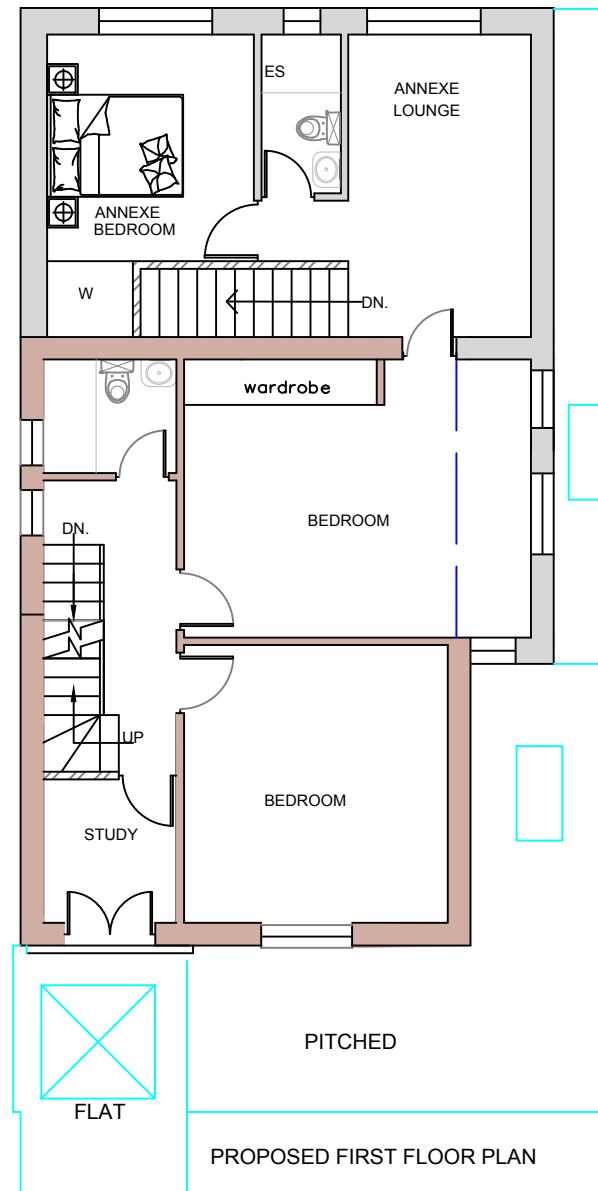

NO.
465
BUILDING
LINE


NO.
465
BUILDING
LINE

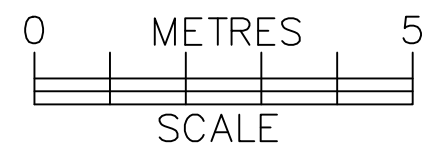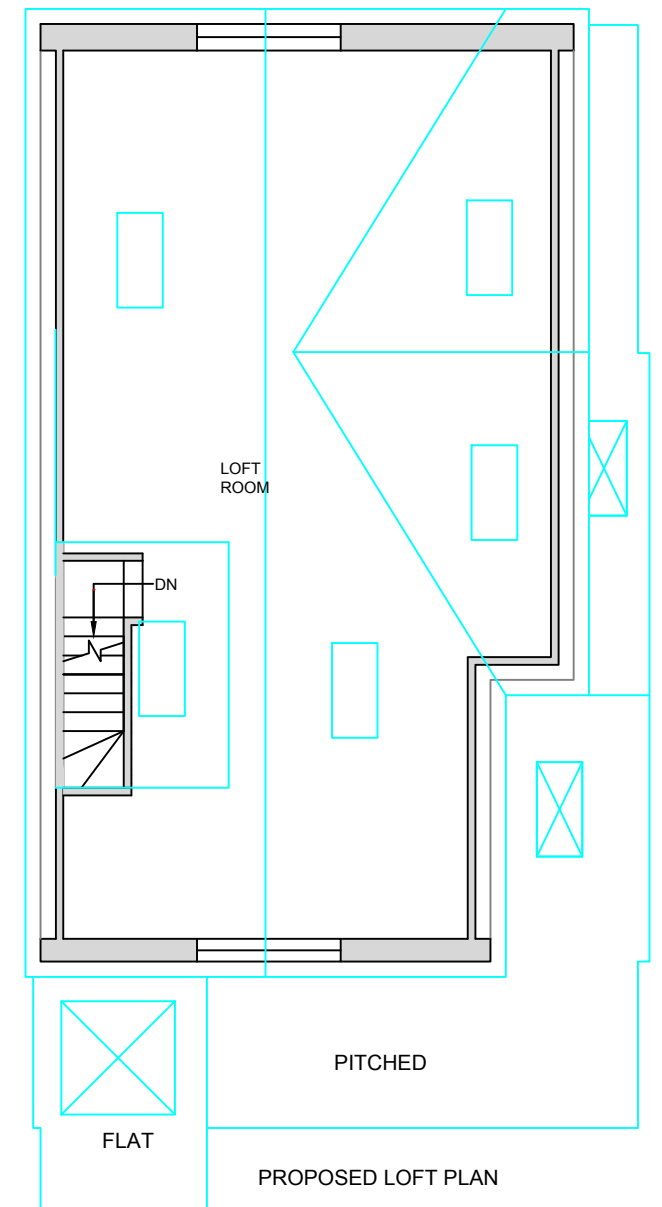

	PROJECT:	467 Reading Road, Winnersh	DRAWN BY:	P.S.	DRAWING TITLE: PROPOSED PLANS		ArchDezine Limited archdeziner7@gmail.com
	PROPOSED DOUBLE STOREY REAR EXTENSION		DATE:	05/08/2025			
			SCALE:	1:100@A3	DRAWING NUMBER:	RR-04	
			FILENAME:	25018			




PROPOSED FRONT ELEVATION

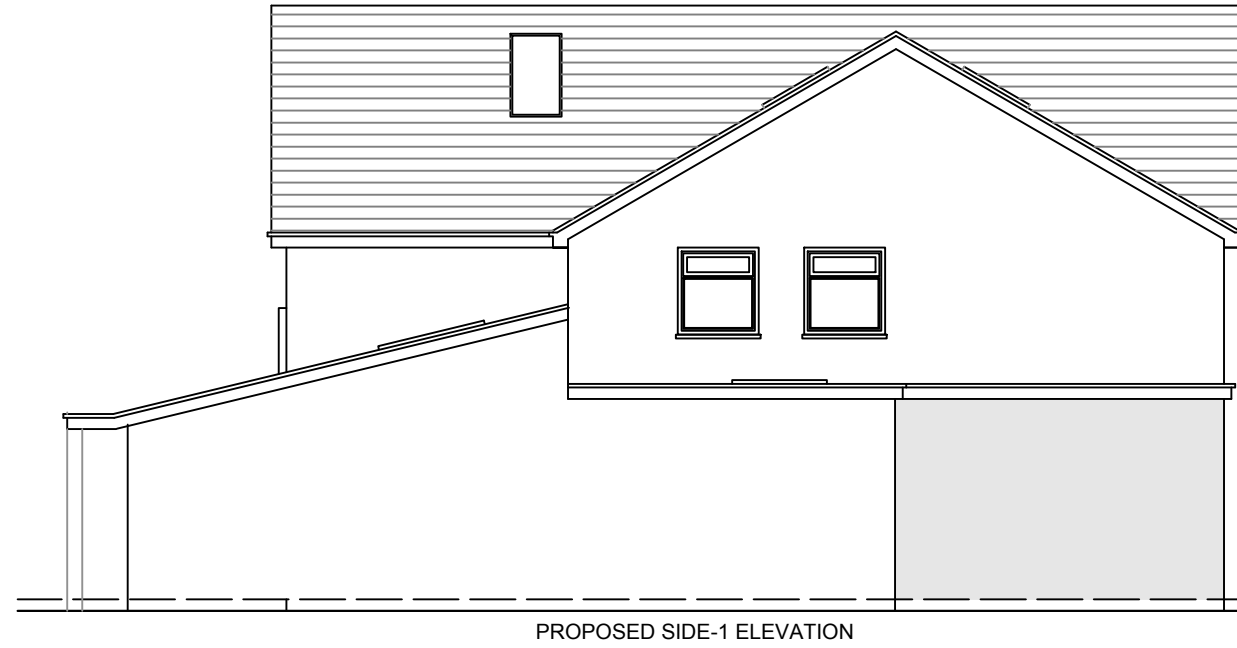


PROPOSED SIDE-1 ELEVATION




PROPOSED REAR ELEVATION

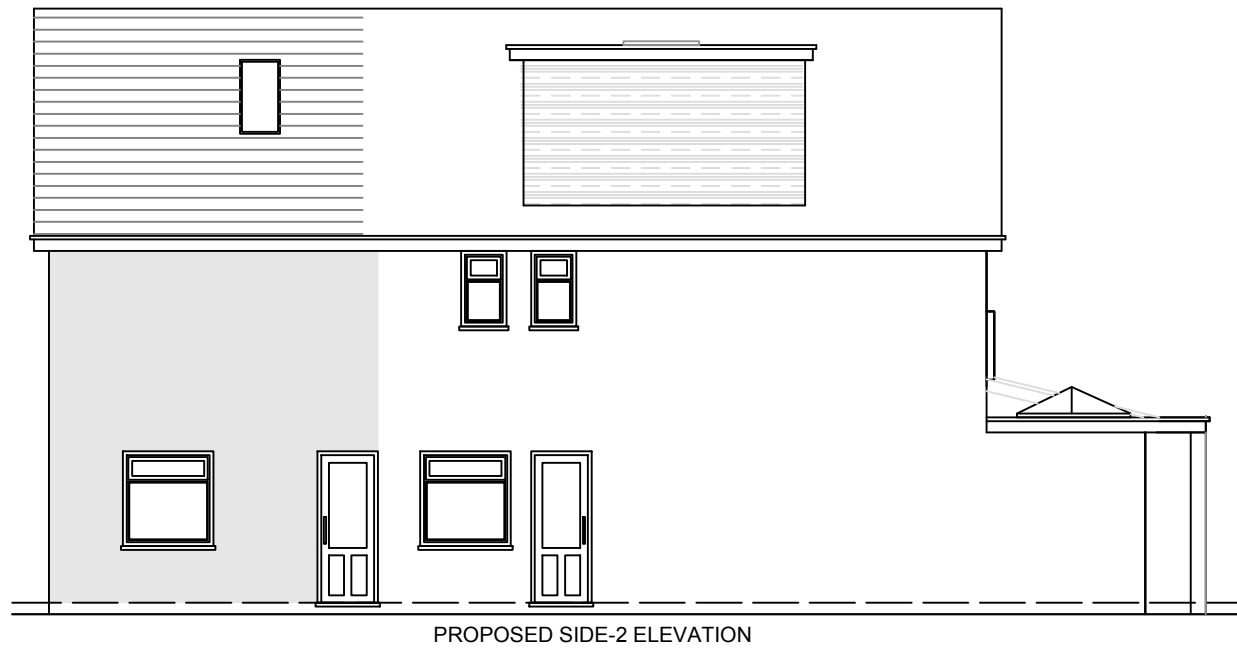

PROPOSED SIDE-2 ELEVATION

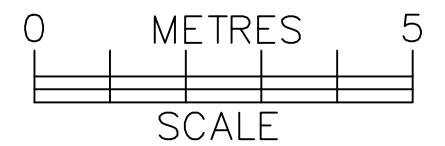

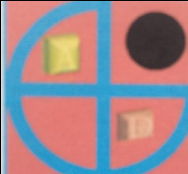	PROJECT:	467 Reading Road, Winnersh	DRAWN BY:	P.S.	DRAWING TITLE:		ArchDezine Limited archdeziner7@gmail.com
	PROPOSED DOUBLE STOREY REAR EXTENSION		DATE:	05/08/2025	PROPOSED ELEVATIONS		
			SCALE:	1:100@A3	DRAWING NUMBER:	RR-05	
			FILENAME:	25018			