





FRONT ELEVATION (SOUTH-EAST)
1/100 @ A1



END ELEVATION (NORTH-EAST)

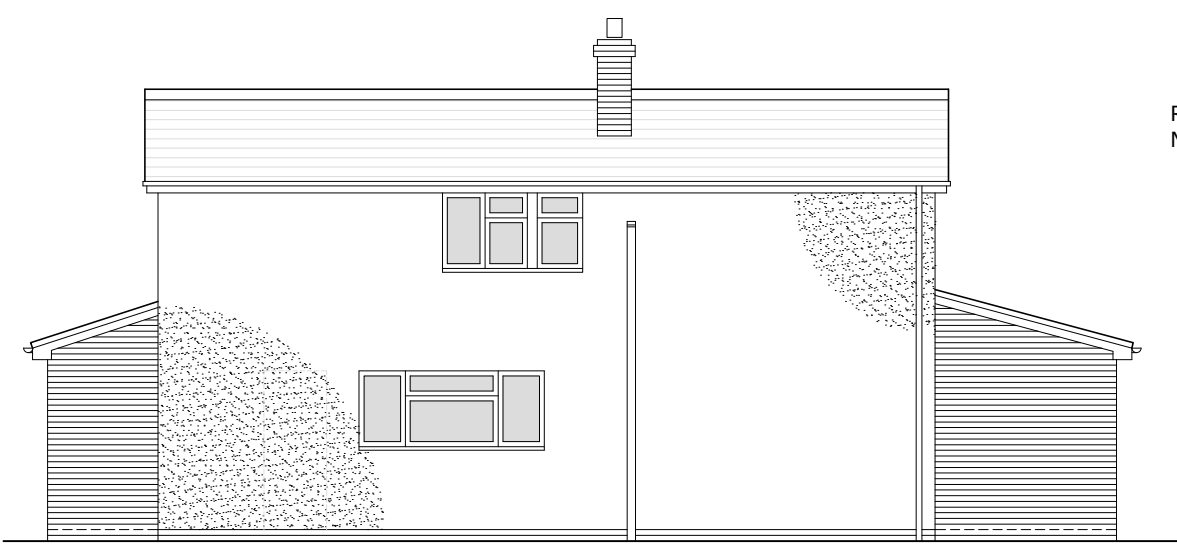

REAR ELEVATION (NORTH-WEST)

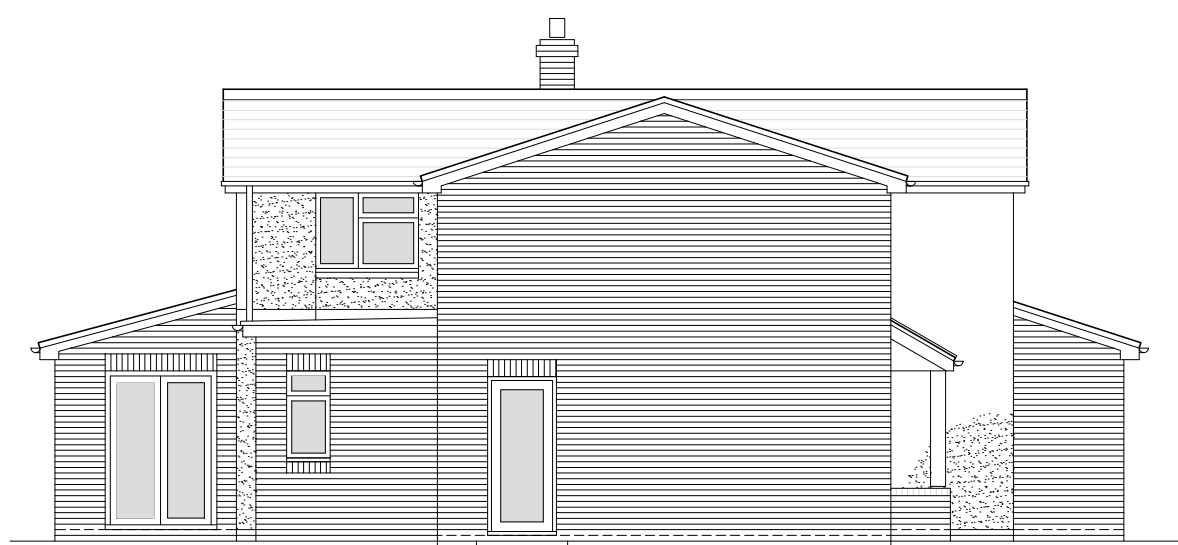


SIDE ELEVATION (SOUTH-WEST)


Report all discrepancies, errors and omissions.
Verify all dimensions on site before commencing any work on site or preparing shop drawings.
All materials, components and workmanship are to comply with the relevant British Standards, Codes of Practice, and appropriate manufacturers recommendations that from time to time shall apply.
For all specialist work, see relevant specialist manufacturers drawings.

This drawing and design are copyright of The Property Design Studio Ltd.

Revision	Date	Initial
A MINOR CHANGE TO PORCH ROOF	02.10.2026	NP


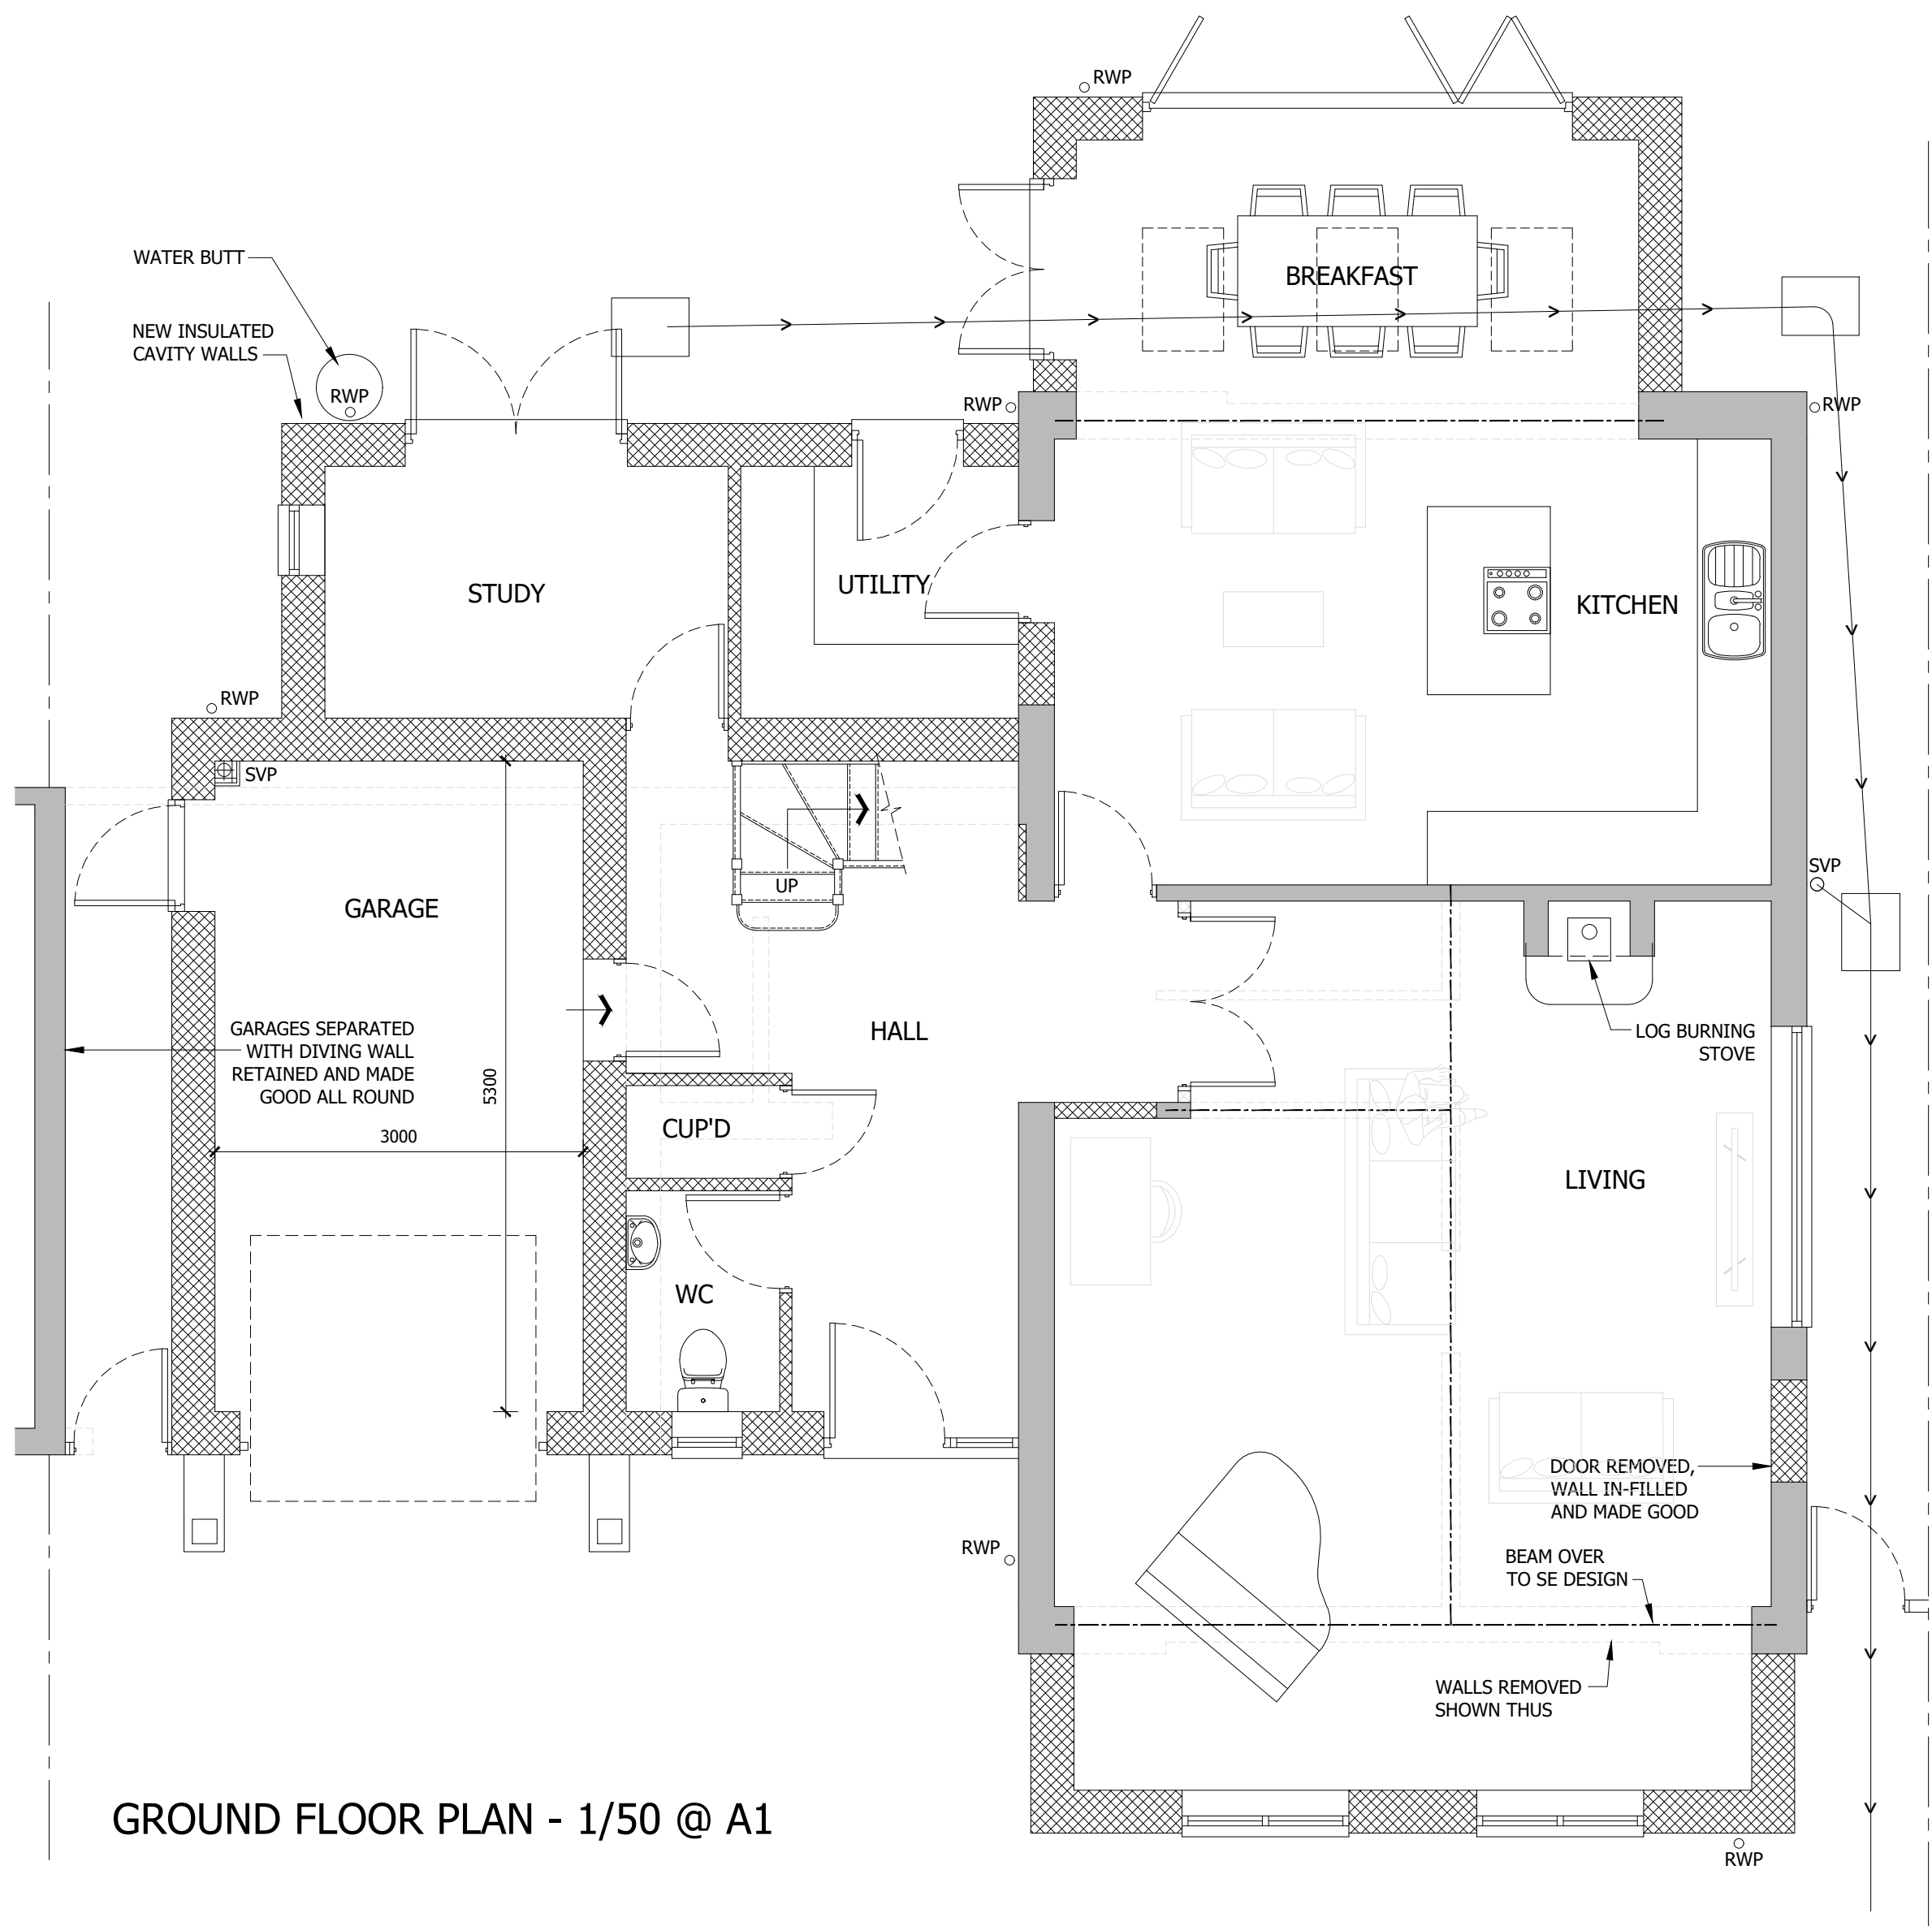


GROUND FLOOR PLAN - 1/50 @ A1

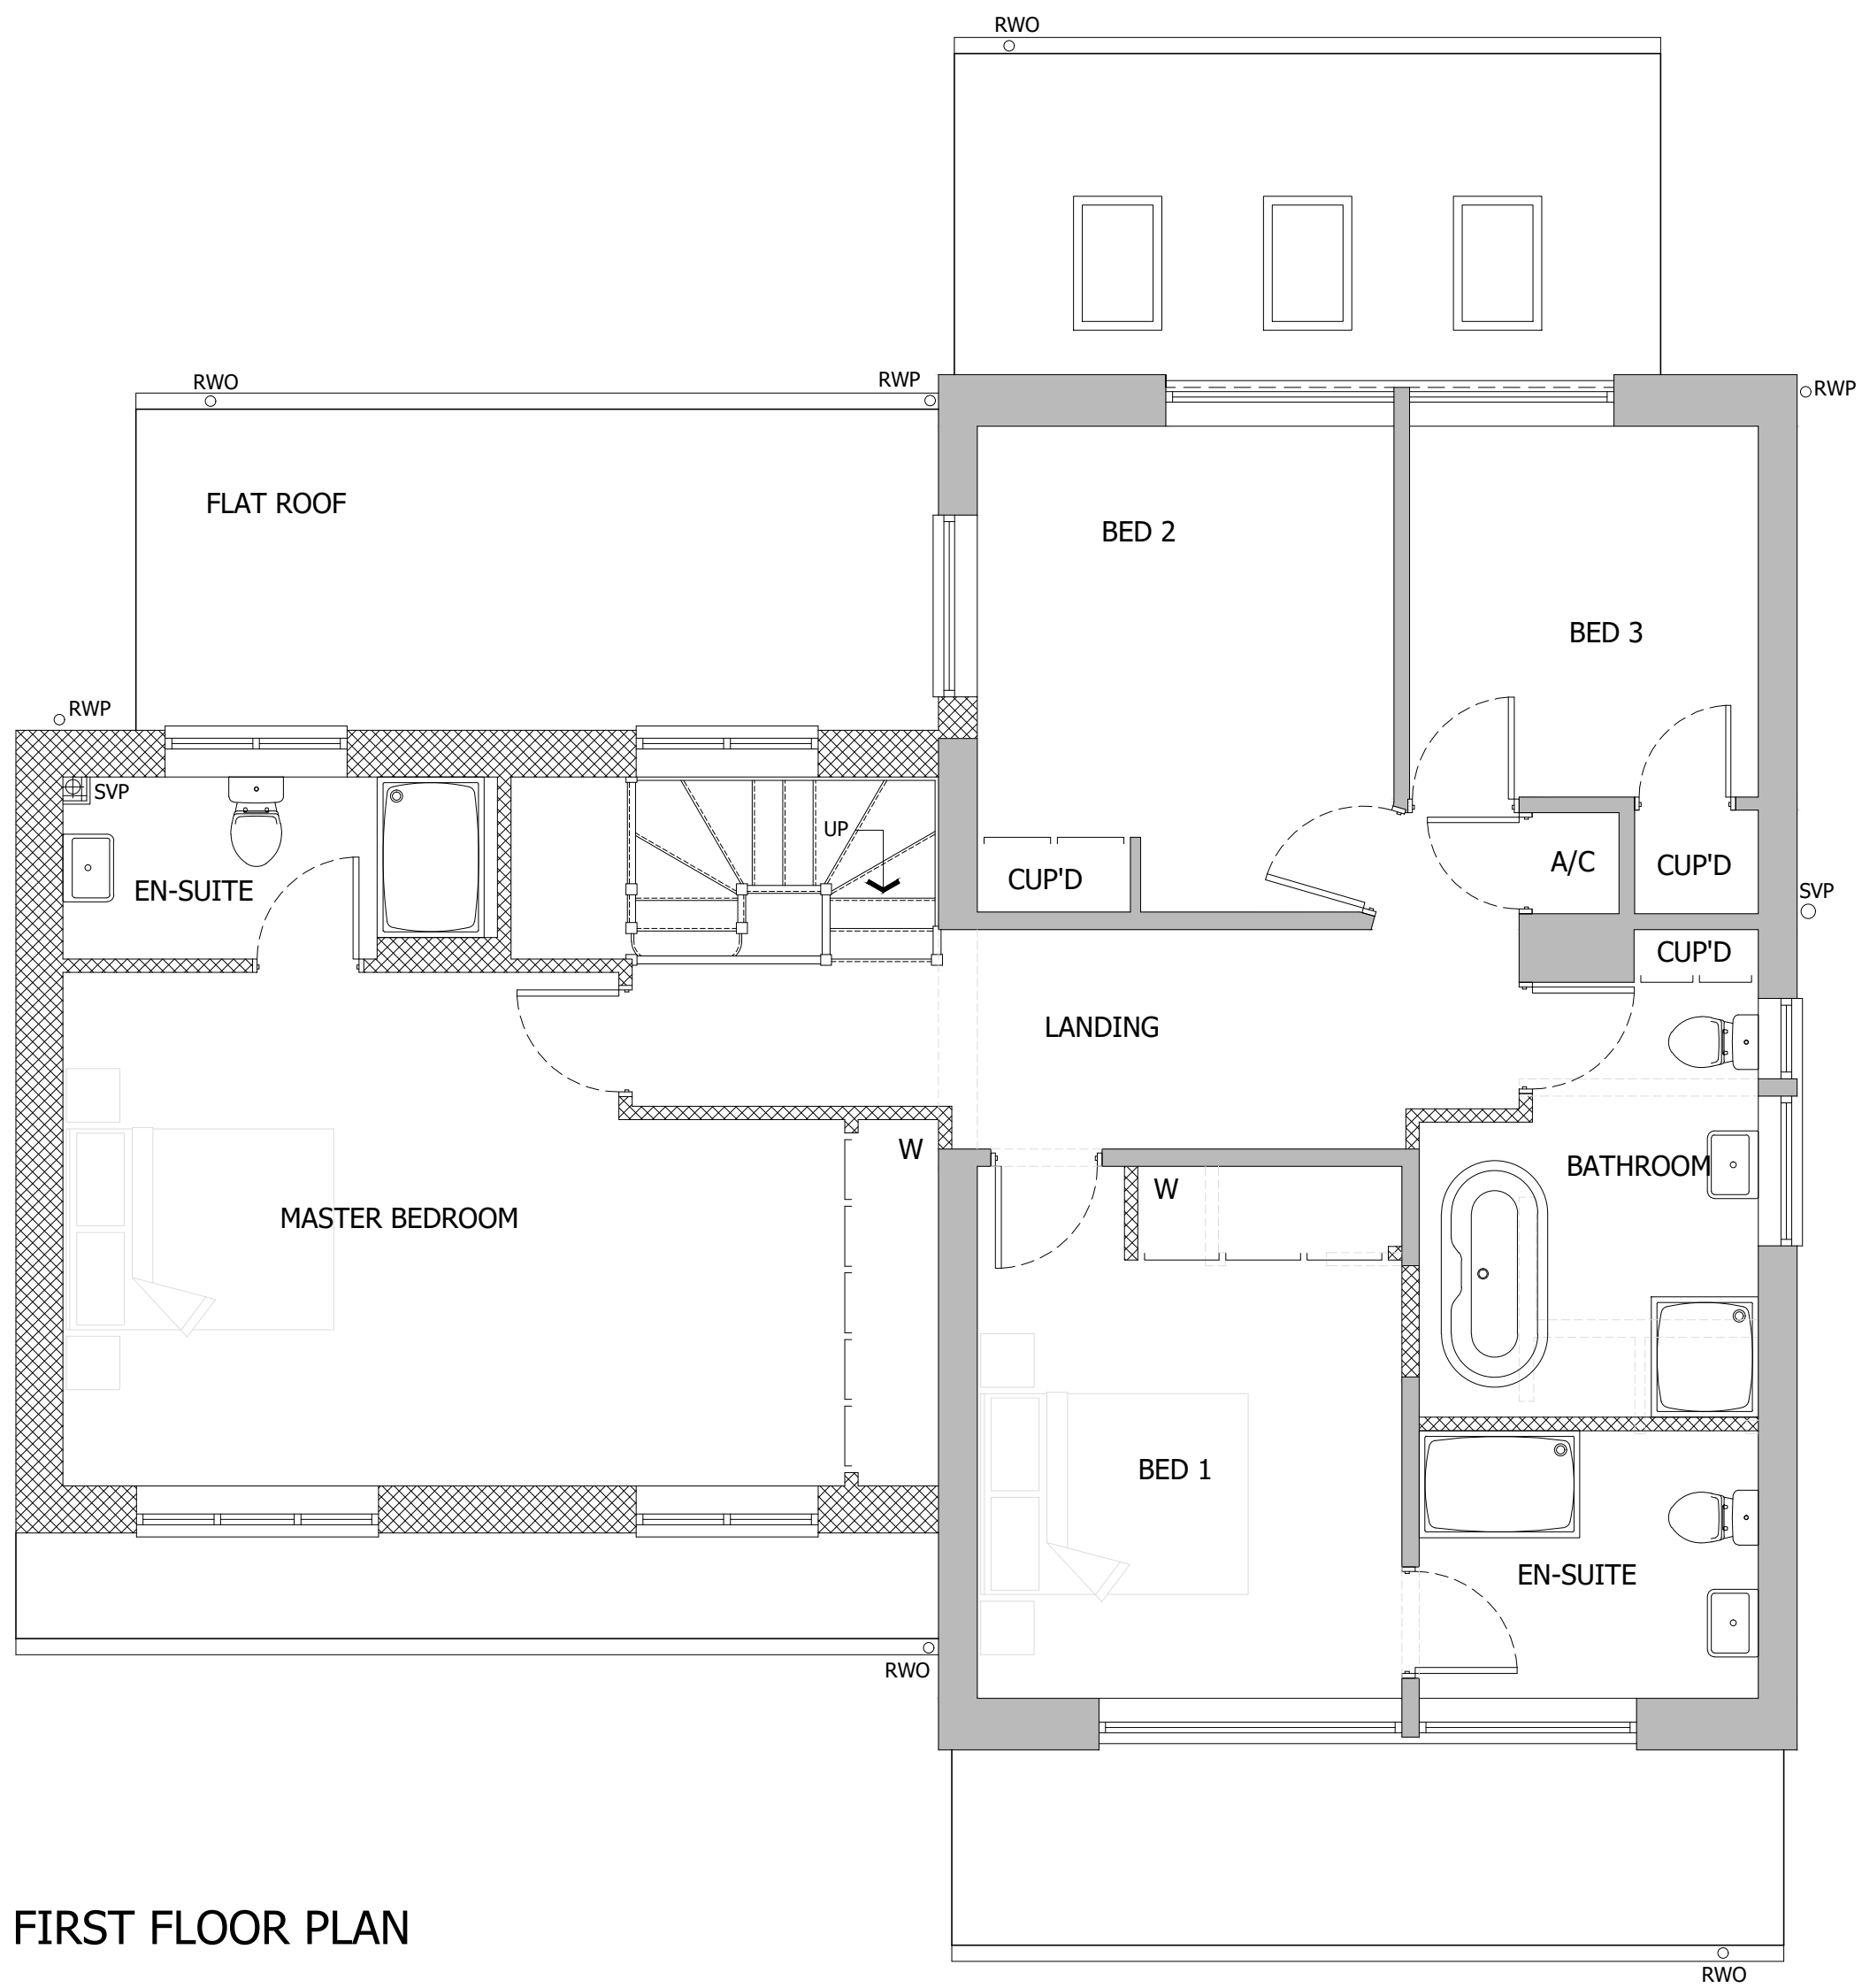

FIRST FLOOR PLAN

FLOOR AREAS (INC GARAGE)
GROUND FLOOR AREA = 125.42M2
FIRST FLOOR AREA = 91.74M2
TOTAL = 217.16M2

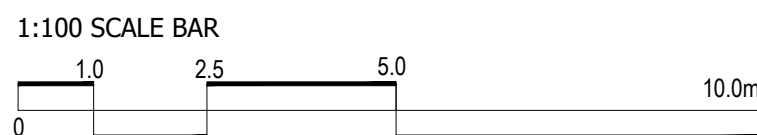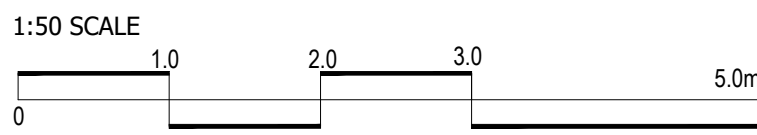

Status
PLANNING

Project
**PROPOSED EXTENSIONS TO
109 WESTERN AVENUE
WOODLEY, BERKSHIRE**

Drawing Title
**PROPOSED
PLANS AND ELEVATIONS**

Date	Scale	Drawn by
10.07.2026	1:100 @ A1	NP
Project No	Drawing No	Revision
1106	101	A