
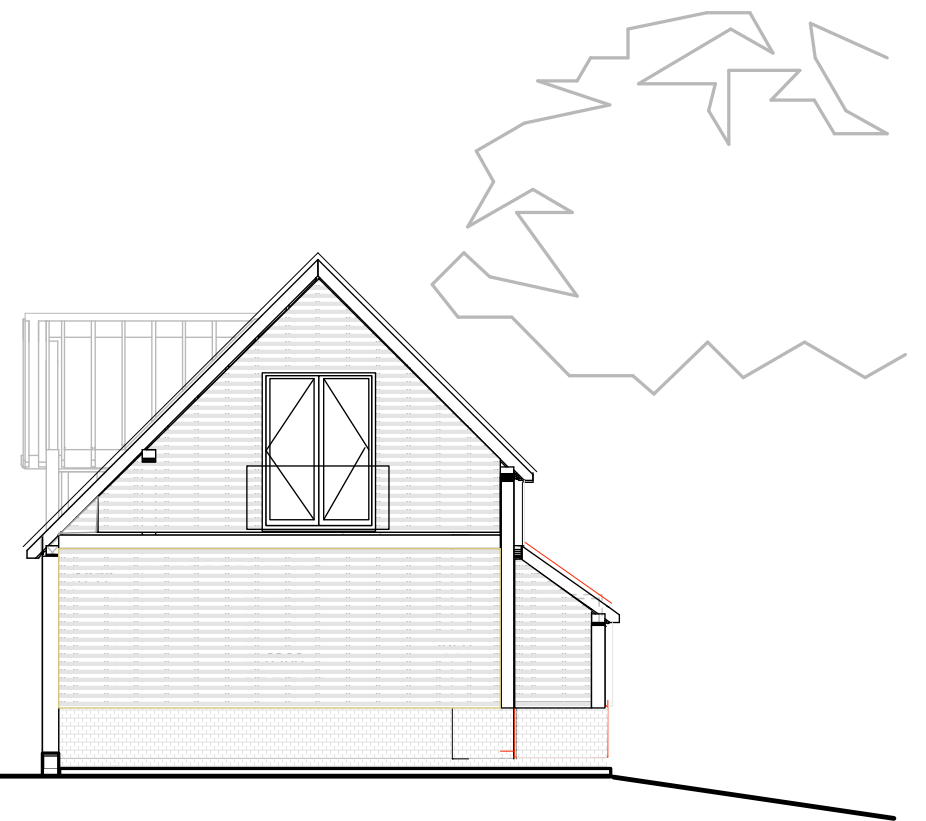


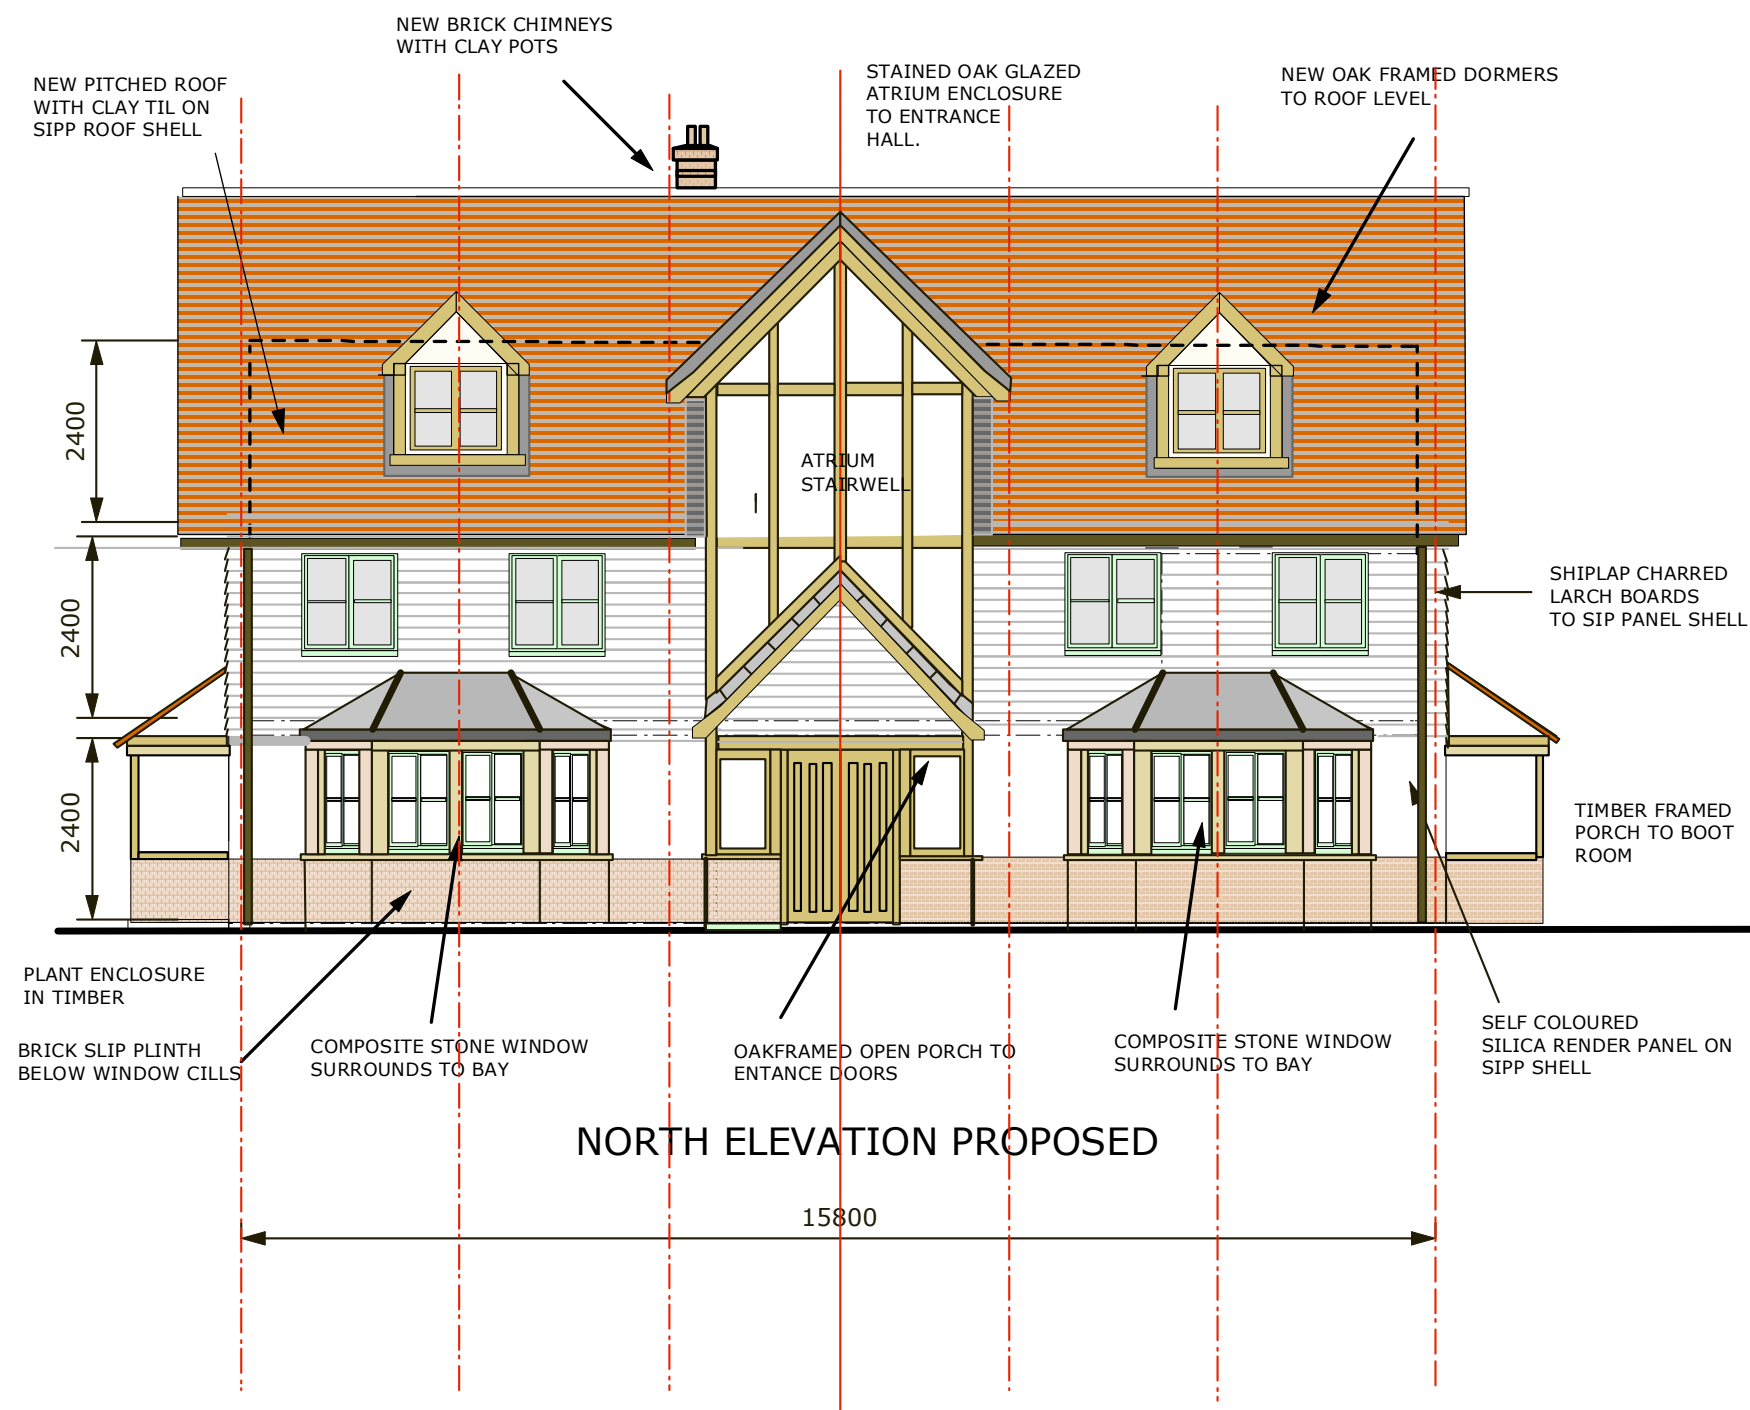

A: Window bars and mullions added, porches shown as lean too
Kitchen roof raised, window added to first floor bed 2.
Chimney stack corrected 21.5.25

EXISTING ANNEXE

PLANNING REDRAW MAY 25
350 M2 S73 app

PLANNING REDRAW MAY 25

YAFFLES NEW BUILD
CONSTRUCTION NOTES:

Concrete Block and plank ground floor loadbearing slab and pile foundations to engineers design

SIP Panel shell inc roof, glulam beams to first floor around stair and to reduce spans across living areas.

Composite floor in metal and timber, 18 g chipboard deck on sound isolators

Batten fixed plasterboard internal linings

Non loadbearing internal partitions in metal stud and plasterboard lining cavity filled with rock fibre sound proofing

Brick plinth tiles battens on external walls to u/s window cills

Composite cladding on battens to walls

Casement Metal windows to match annexe.

Dormers in ply on framing

Clay tile roof to match annexe

Glazed atrium in timber framing stained.

Upvc rainwater goods and downpipes to soakaway drainage and ditch to Suds strategy.



FDF ARCHITECTURE
PETRO HOUSE, CRAZIES HILL
BERKSHIRE RG10 8LT
TEL 0118 940 6591 FAX 0118 940 6591

**YAFFLES
SPENCERS WOOD
BERKSHIRE RG7 1HT**

This drawing is copyright and must not be reproduced in whole or part without written consent. Do not scale from this drawing. Written dims. to be checked on site.

**NORTH ELEVATION
NEW BUILD PROPOSED**

SCALE 1:100 @ A3	DATE MAY 25	DRAWN
Project No 3210	Dwg. No. YF.DPC.50.NELP.10	Rev. A

0 1 2 3m

