





PRE - EXISTING  
REAR ELEVATION

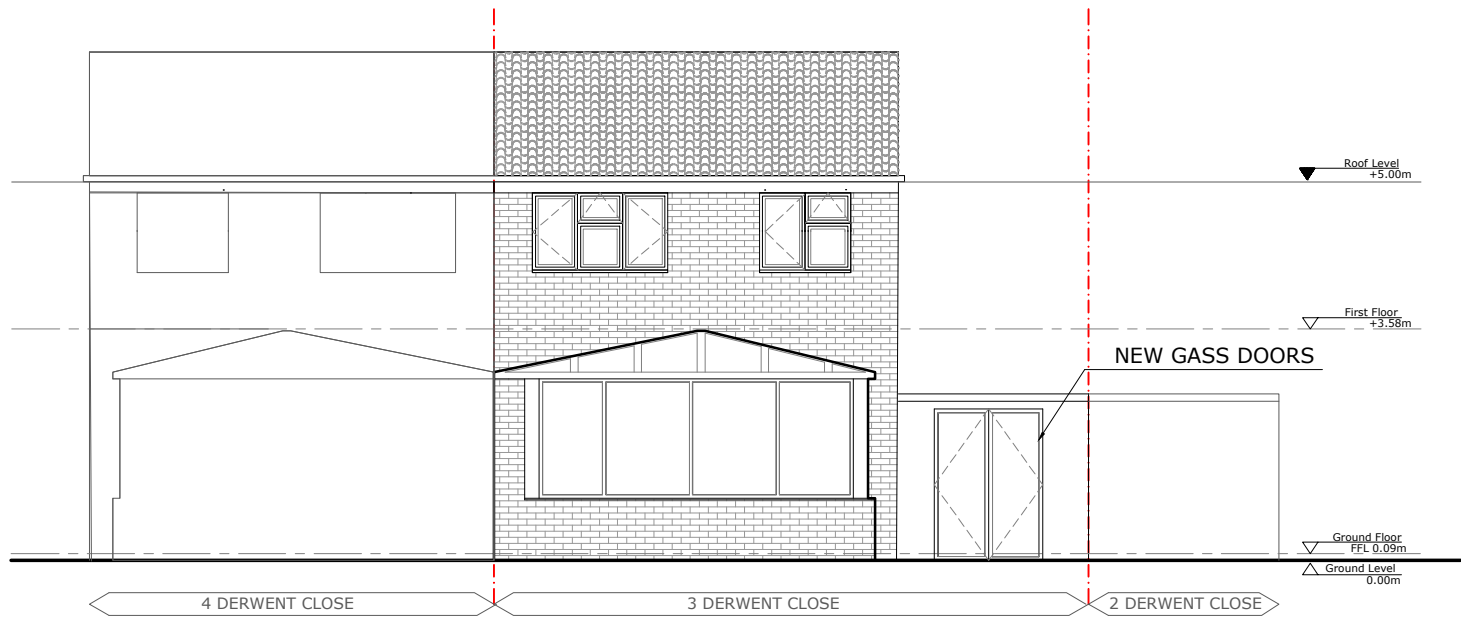

EXISTING  
REAR ELEVATION

PLEASE NOTE  
1. All dimensions to be verified on site.  
2. All dimensions are in millimeters.  
3. No work shall commence until all approvals and agreements have been obtained.  
These include, Planning, Building Regulations, Water and party Wall.  
4. The Copyright of this drawing belongs to Adv Planning Limited T/A Advance Architecture.

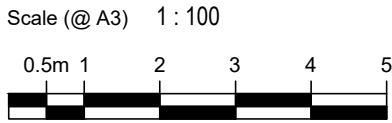

Drawn By MP  
Checked By KK

PROJECT  
STATUS

**PLANNING**  
PRE-EXISTING AND  
EXISTING REAR  
ELEVATIONS

PROJECT

3 DERWENT CLOSE  
WOKINGHAM  
RG41 3UD

SHEET  
JOB No.

PLANS

DRAWING  
NUMBER  
DATE

**P102**  
28/04/2026

REV

**ADVANCE**  
ARCHITECTURE  
ARCHITECTURE / PLANNING / LICENSING  
352 Green Lanes, Palmers Green, London N13 5TJ - 020 8801 6601  
www.advancearchitecture.co.uk  
info@advancearchitecture.co.uk