


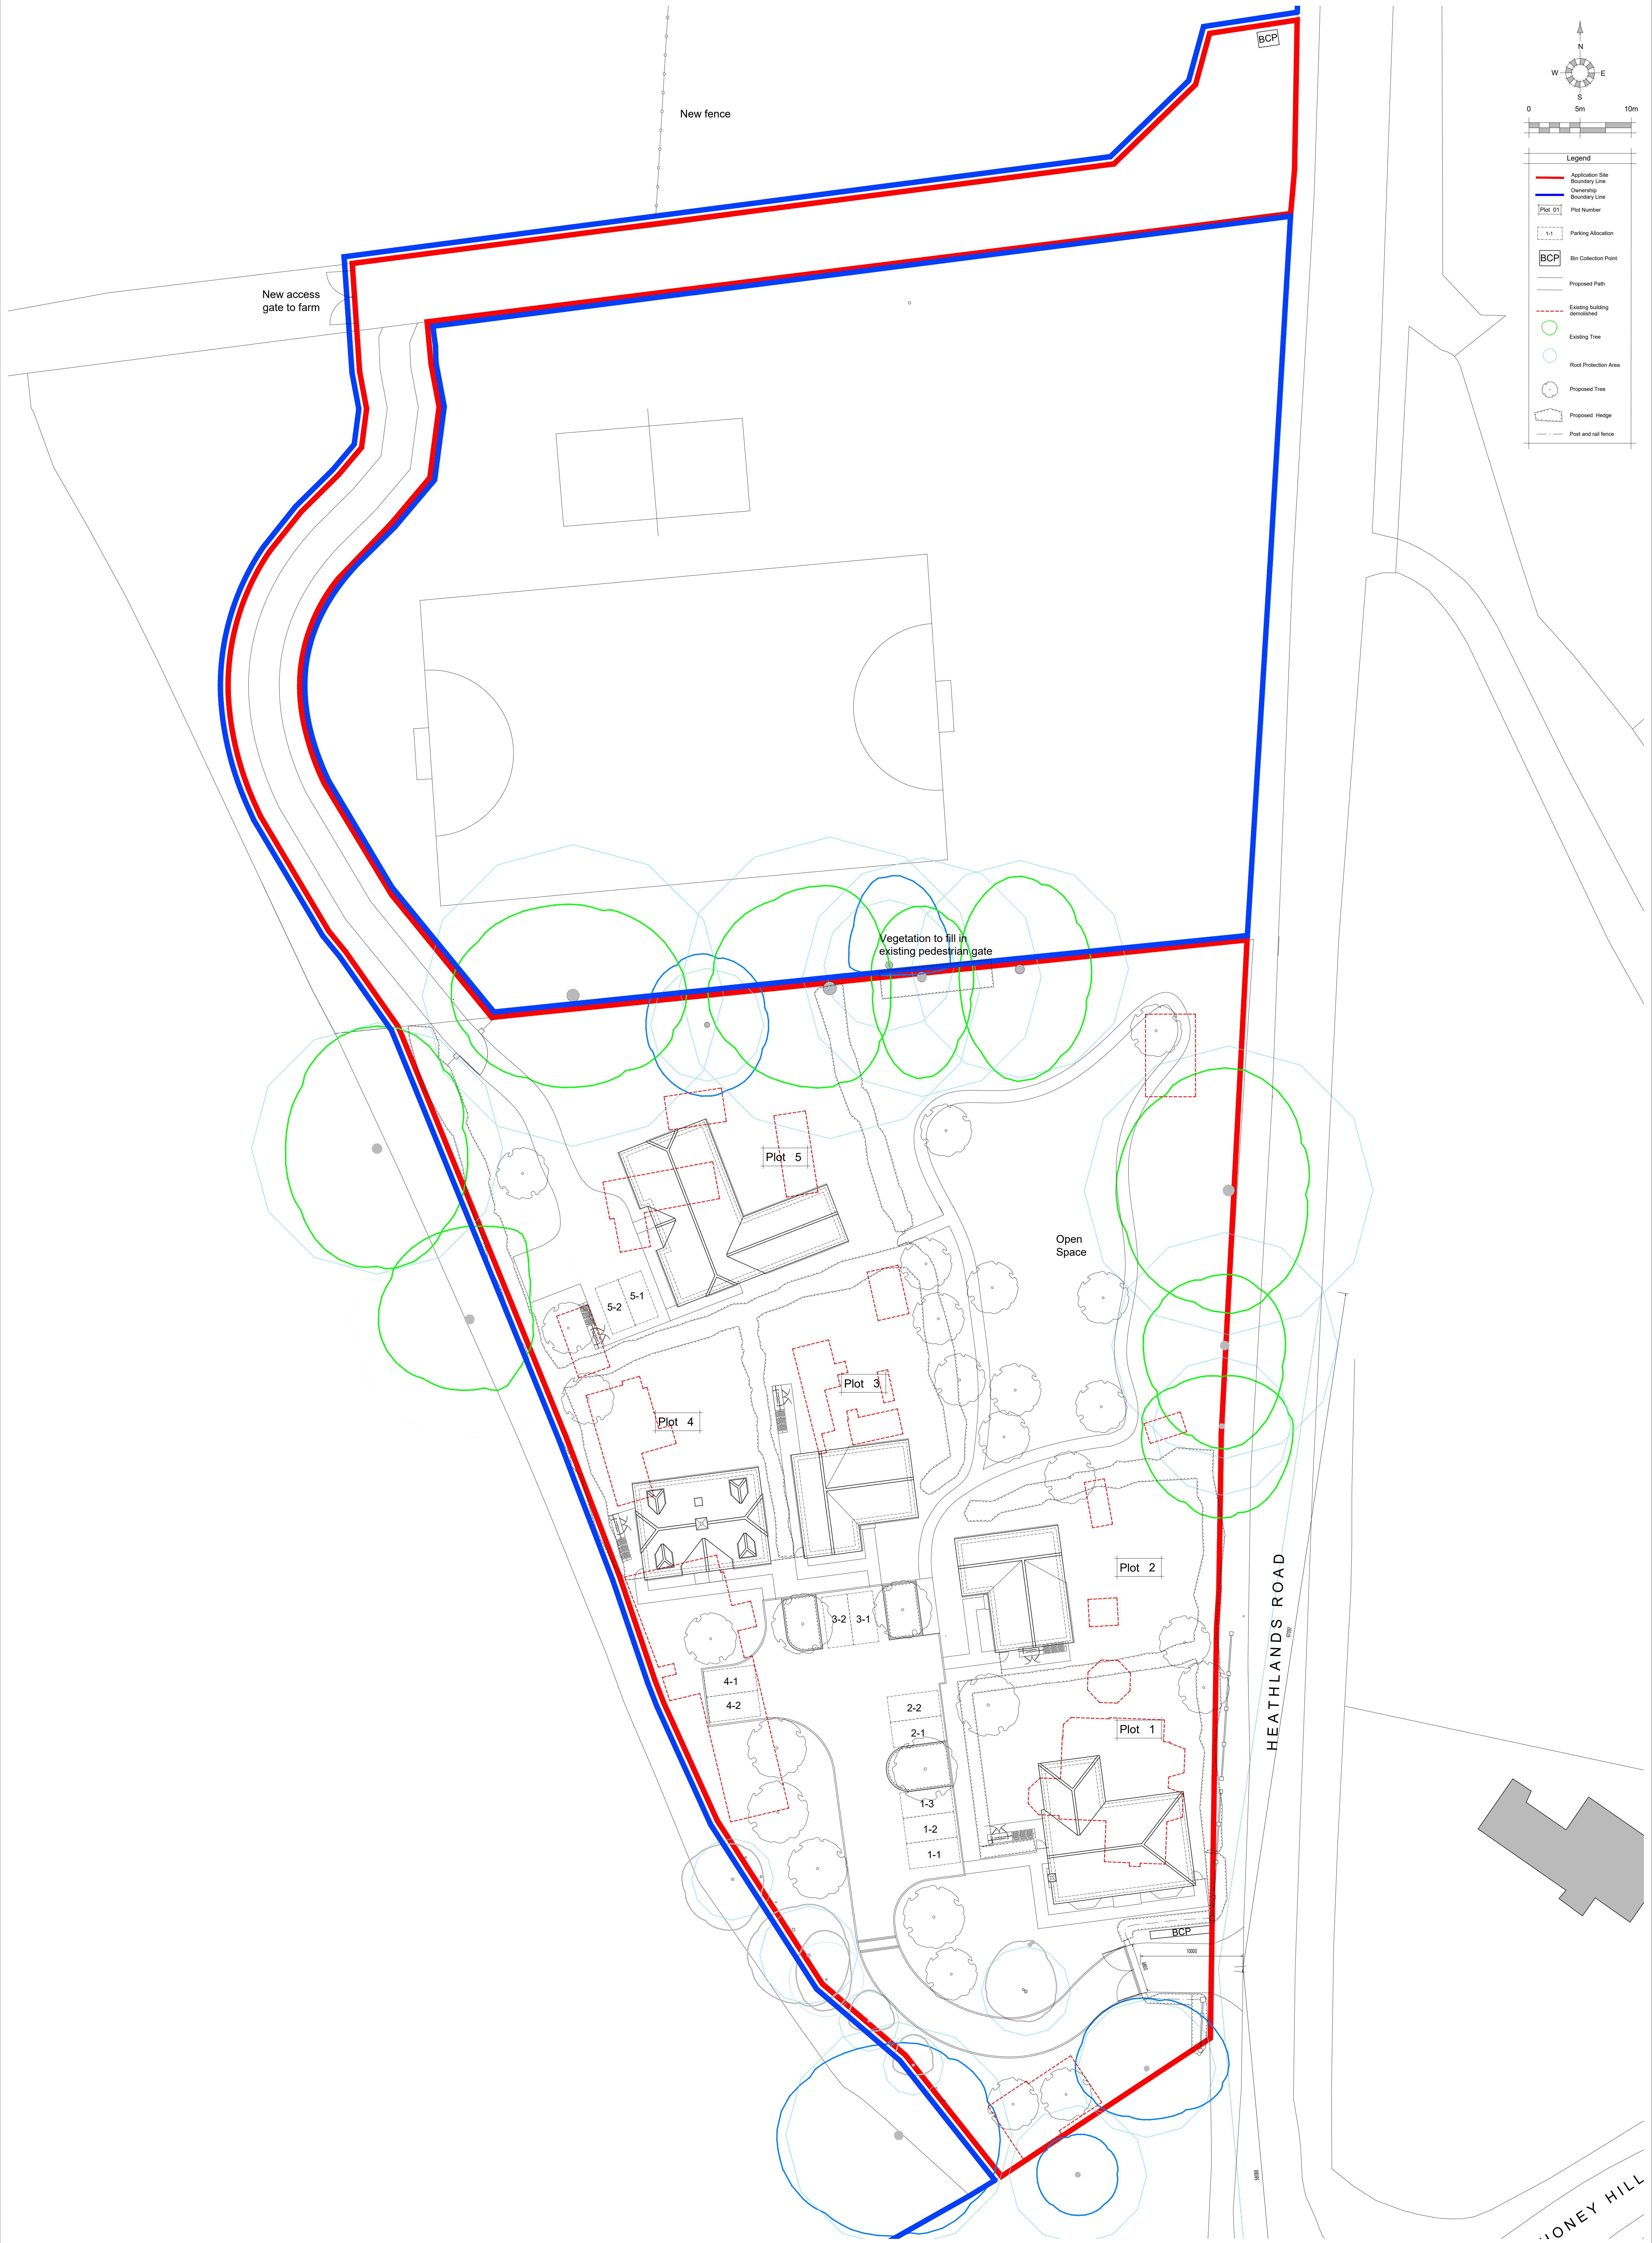

REV. DATE REVISIONS:			REV. DATE REVISIONS:			REV. DATE REVISIONS:			REV. DATE REVISIONS:			STATUS:		
A	28.05.25	Minor changes	RPO											
B	04.05.25	Minor changes	AF											
C	28.08.25	Access amended to suit WBC Highway Report, visibility splays included	AF											
D	15.09.25	Hardstanding and landscaping updated	AF											
E	15.09.25	Landscaping updated	AF											
F	17.09.25	Landscaping updated	AF											

CLIENT: Hall Hunter Partnership

SCALE: 1:200 (A0 ORIGINAL)

DRAWN: N.Gh.

DATE: 21/02/25

PROJECT: Dairy Cottage, Heathlands Road, Wokingham, RG40 3AN

DRAWING: Proposed Site Plan

23011

P301

F


architecture planning masterplanning

Broadmead House, Farnham Business Park,
Weydon Lane, Farnham, Surrey GU10 3ET
info@osparchitecture.com www.osparchitecture.com
Tel: 01252 207019

© COPYRIGHT EXISTS ON THE DESIGN AND INFORMATION SHOWN ON THIS DRAWING

This drawing may be scaled or copied/reproduced by the scale for its intended application purposes only. Do not scale for any other purpose, use, based dimensions only. Scaled to suit survey and all necessary contents. All dimensions to be checked to suit and any discrepancies, errors or omissions to be reported to the Architect before work commences. This drawing is to be used in connection with all other relevant materials. [OSPA License 2023/00137](#)

Planning