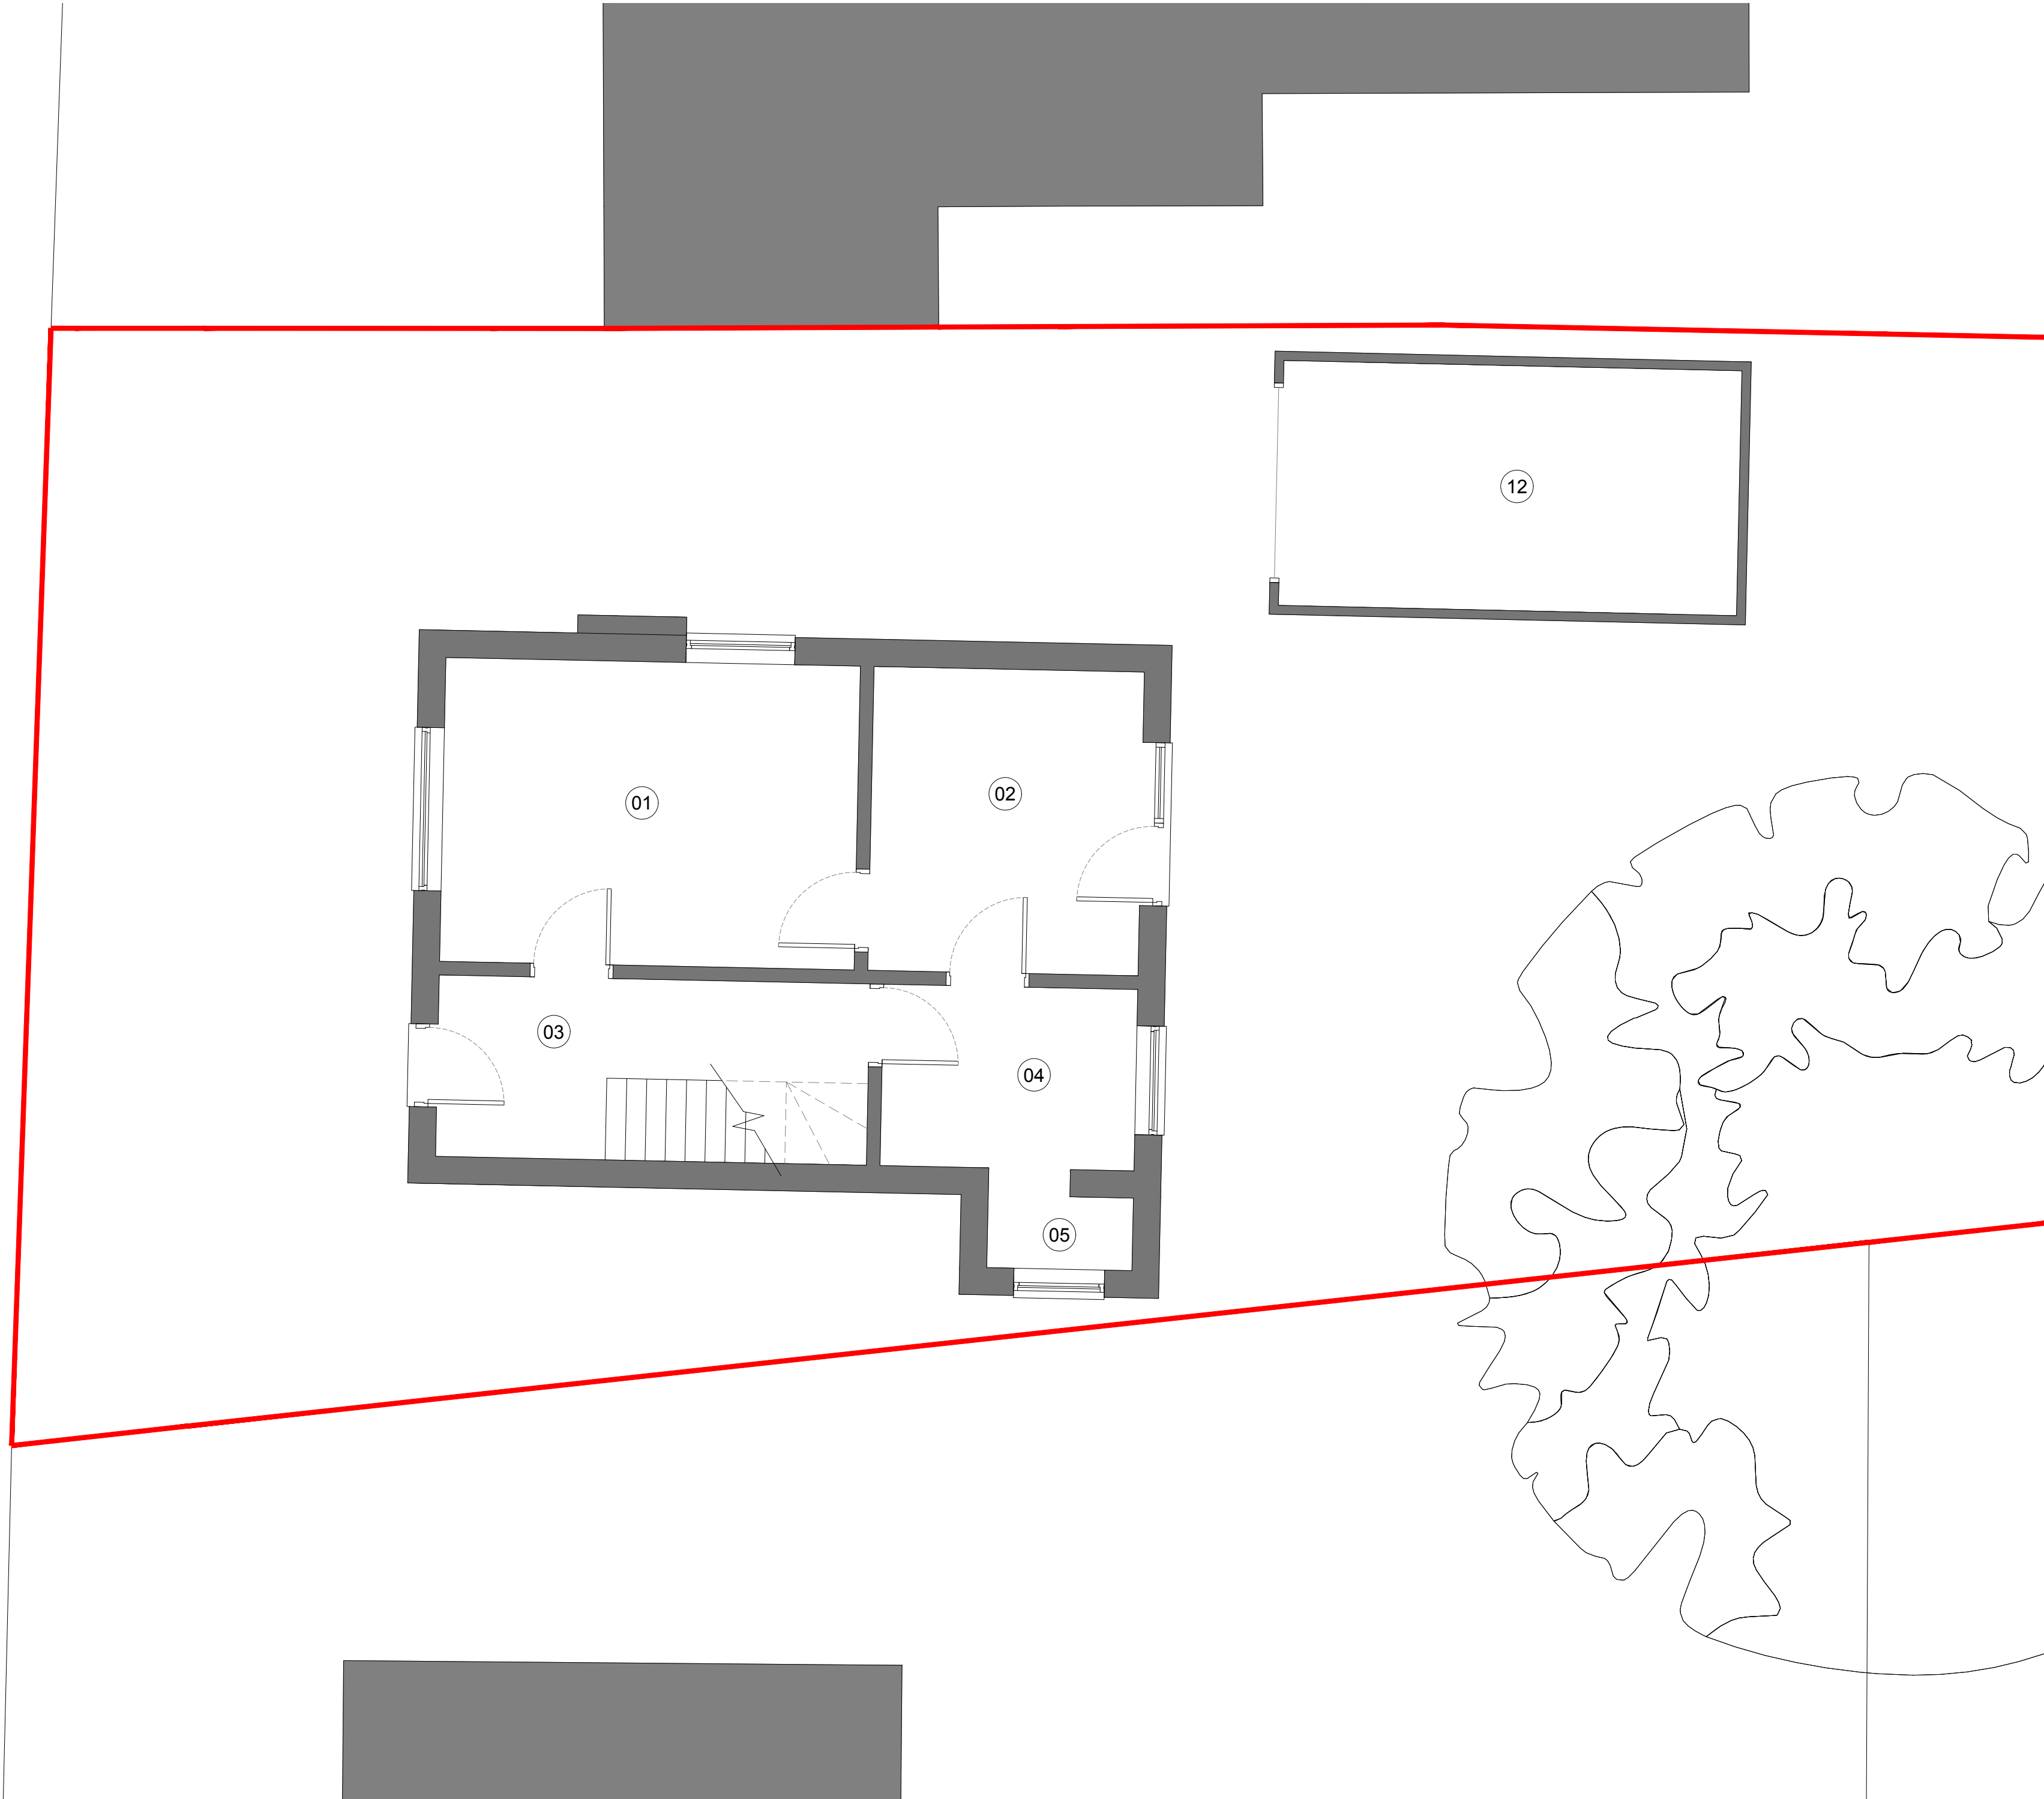


Existing Notes:

- 01. Living Room
- 02. Dining Room
- 03. Entrance Hall
- 04. Kitchen
- 05. Pantry
- 06. Bedroom 2
- 07. Bedroom 3
- 08. Bedroom 1
- 09. Landing
- 10. W/C
- 11. Bathroom
- 12. Single Garage

Existing Materials:

- 13. Plain Clay Tile
- 14. White Render
- 15. Plain Clay Tile Hanging
- 16. Red/Brown Multi-Stock Bricks
- 17. White Windows & Doors
- 18. White Painted Brick

Rev.	Date	Detail
-	-	-

Status	PLANNING
--------	----------

AT | ATELIER
T & B

Tel: 07407 516458 mail: info@atelierTB.co.uk
www.atelierTB.co.uk

Client
MR & MRS MANNING

Project Title
149 VICTORIA ROAD,
WARGRAVE,
READING, RG10 8AG

Drawing Title
EXISTING GROUND FLOOR PLAN

Scale	1:50 A2	Date	Sep 2025	Drawn	TMA
-------	---------	------	----------	-------	-----

Drawing No.	AT - 078 - P03	Rev.	-
-------------	----------------	------	---

The copyright in this document and design is confidential to and the property of Atelier T&B Limited