




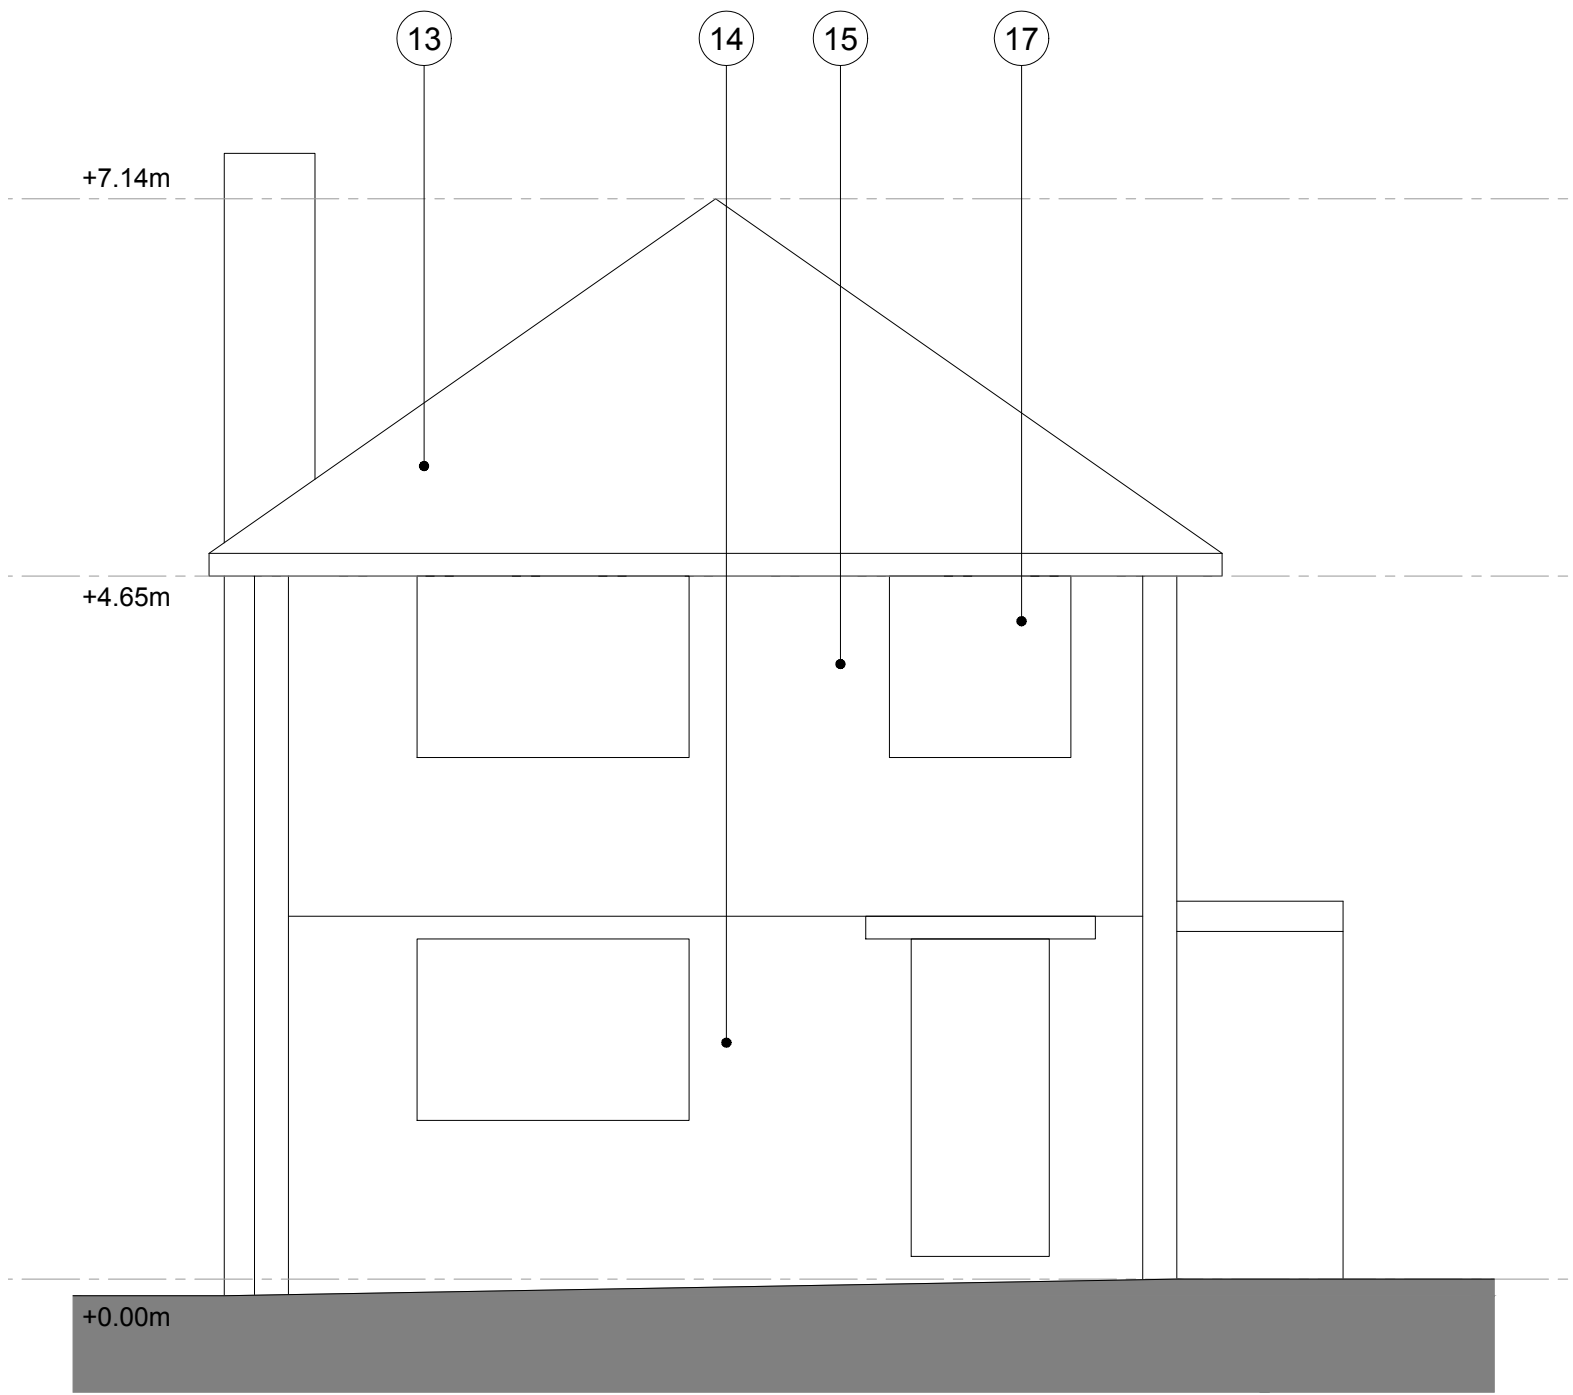


FRONT ELEVATION (SOUTH)

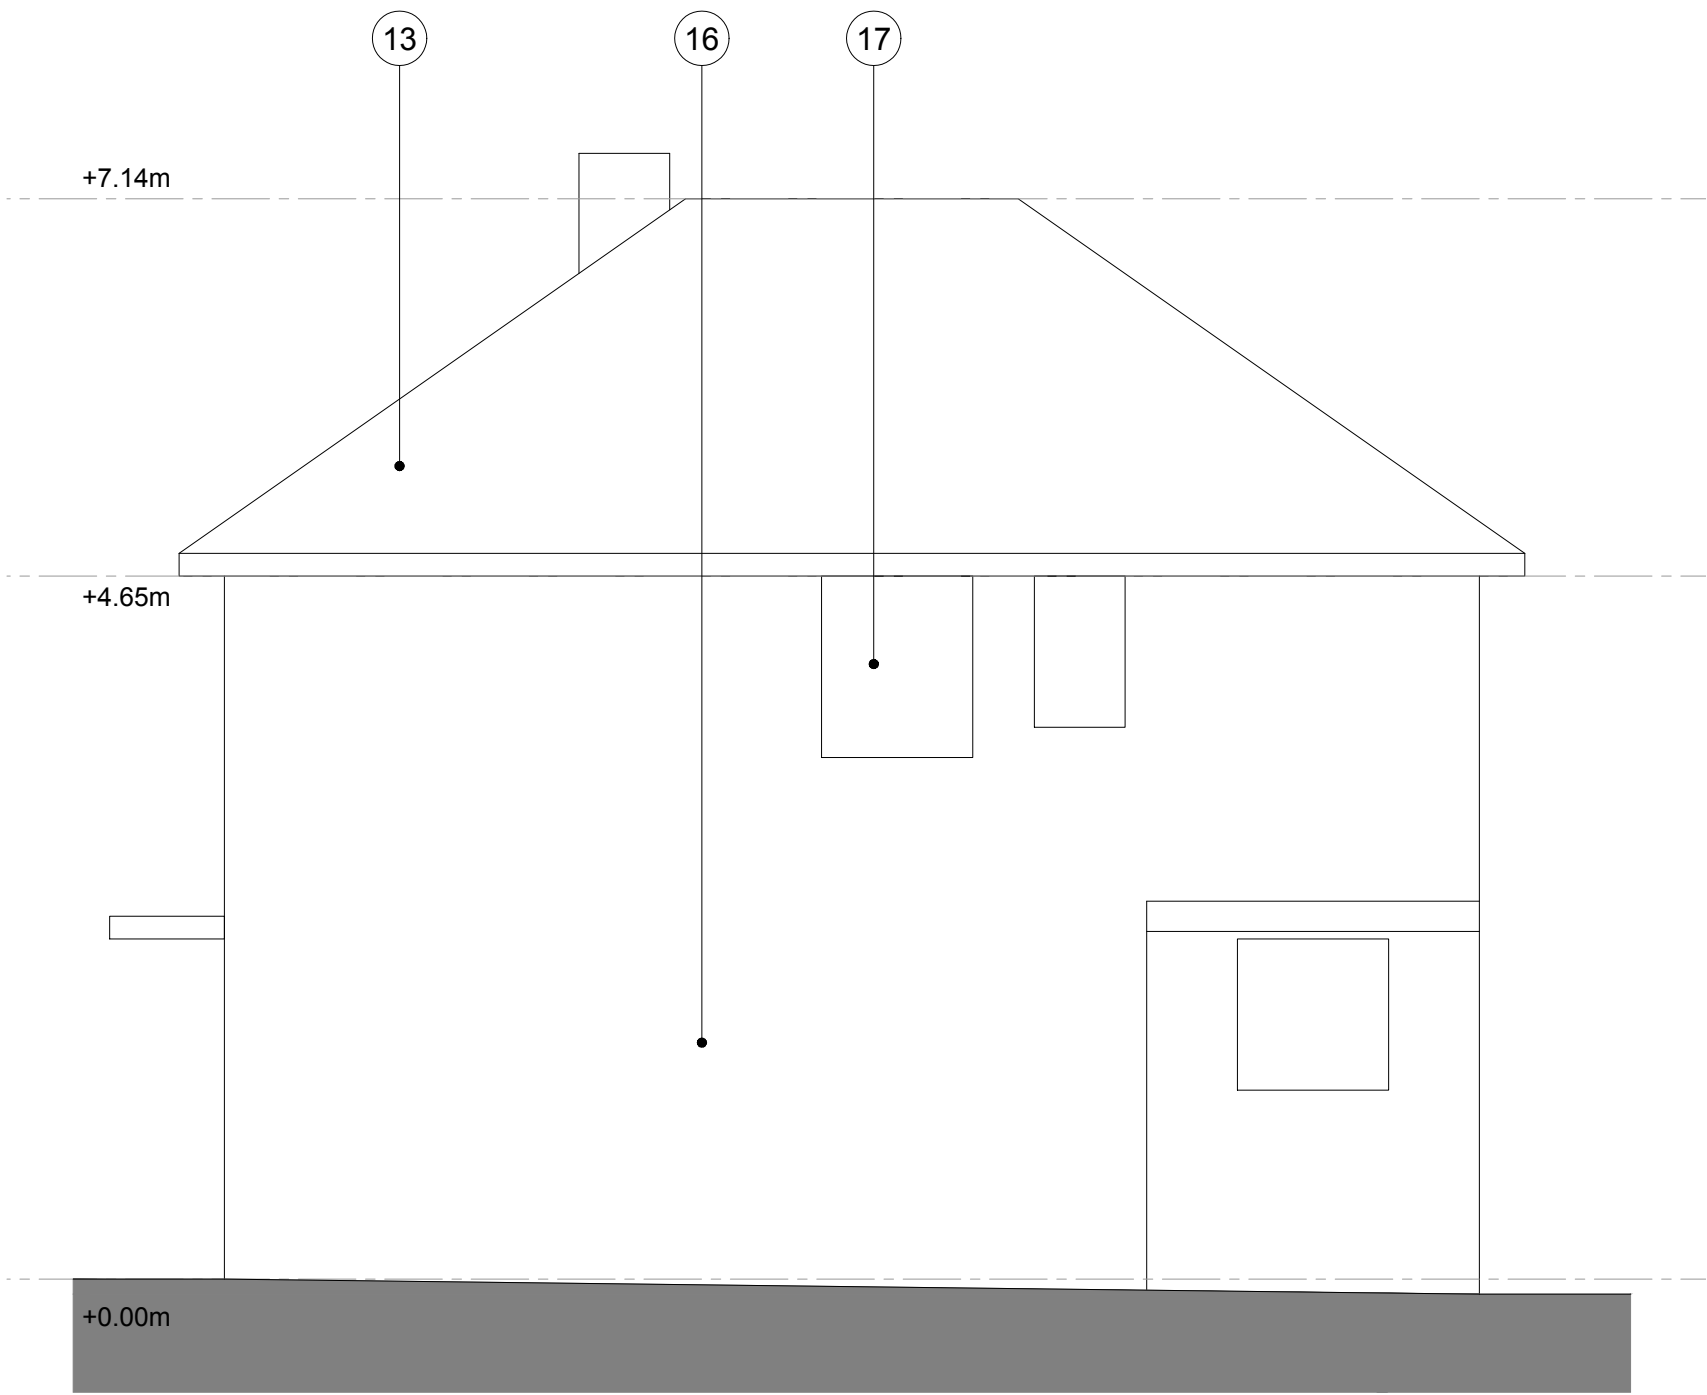


SIDE ELEVATION (EAST)

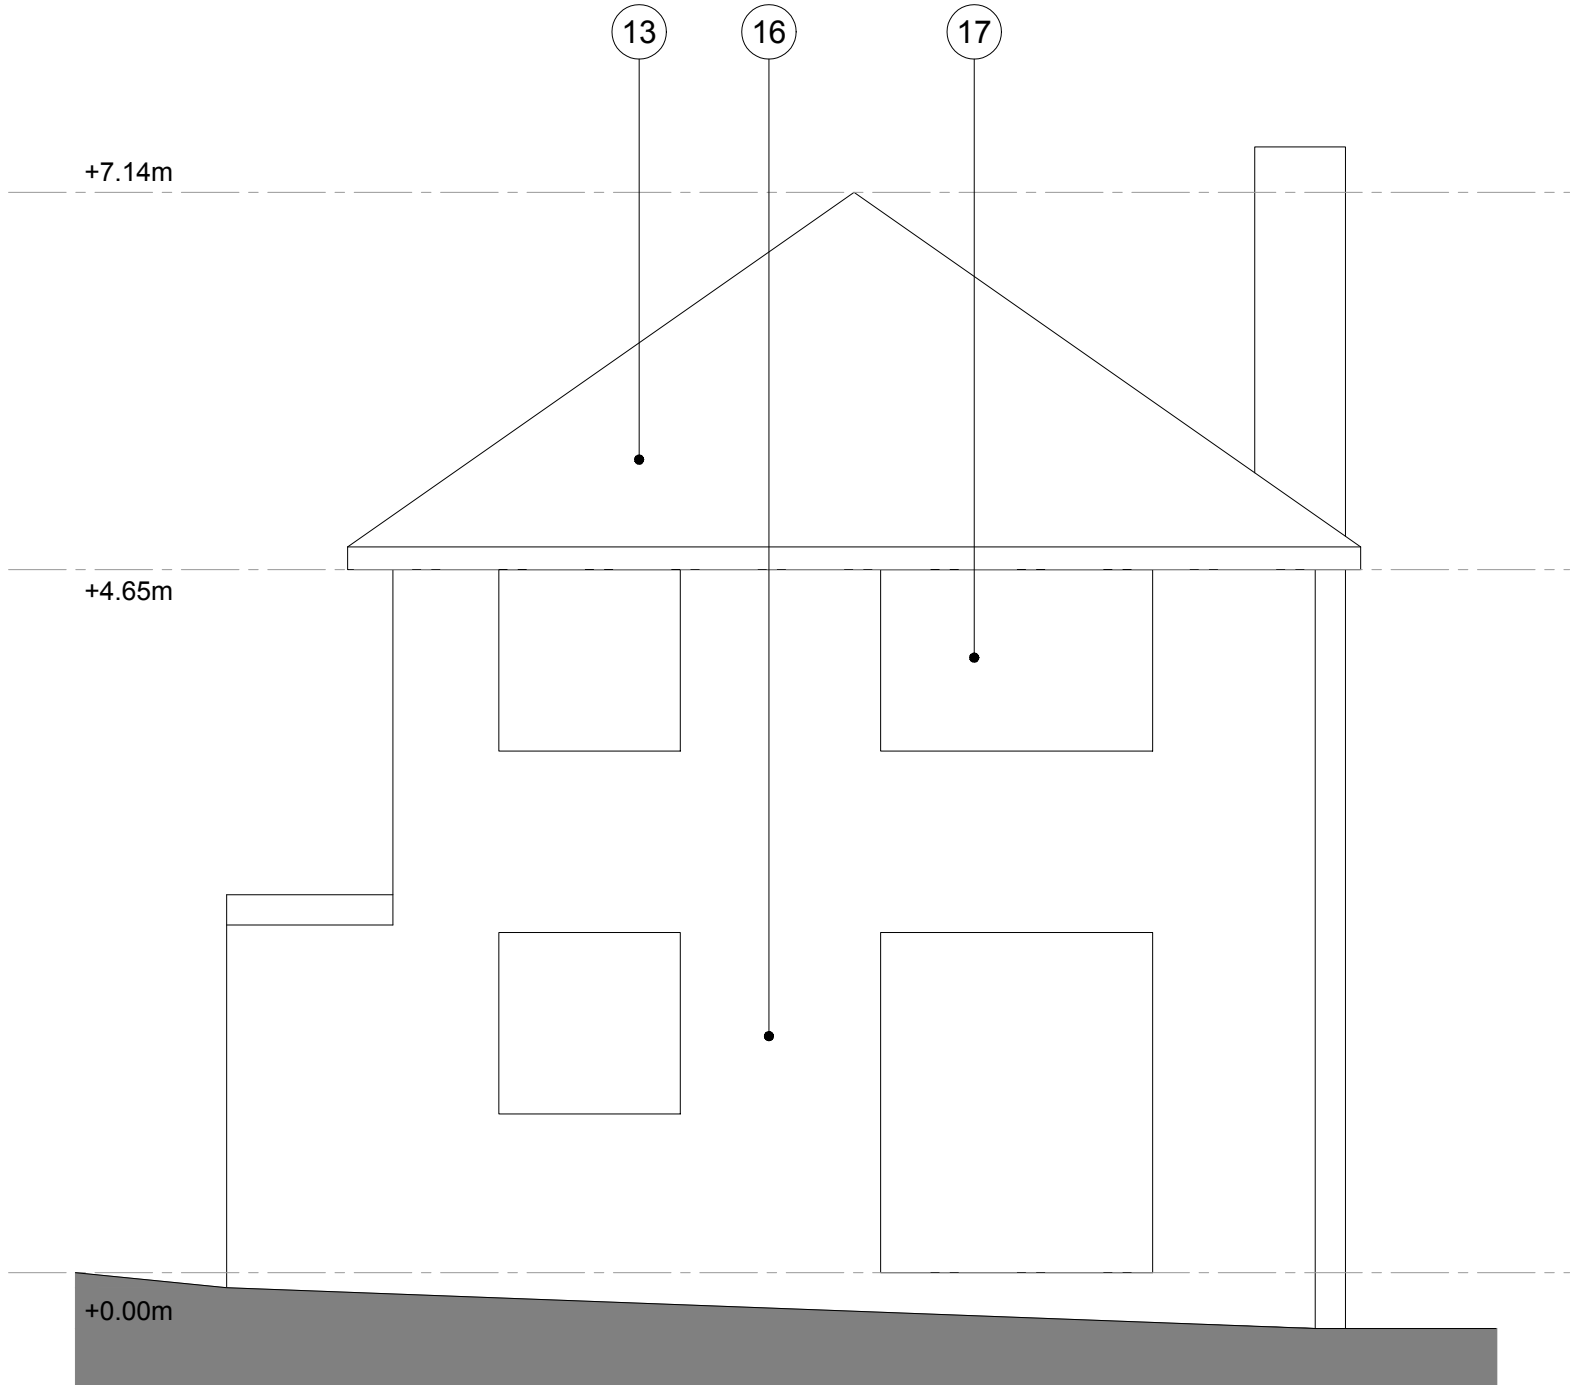

REAR ELEVATION (NORTH)

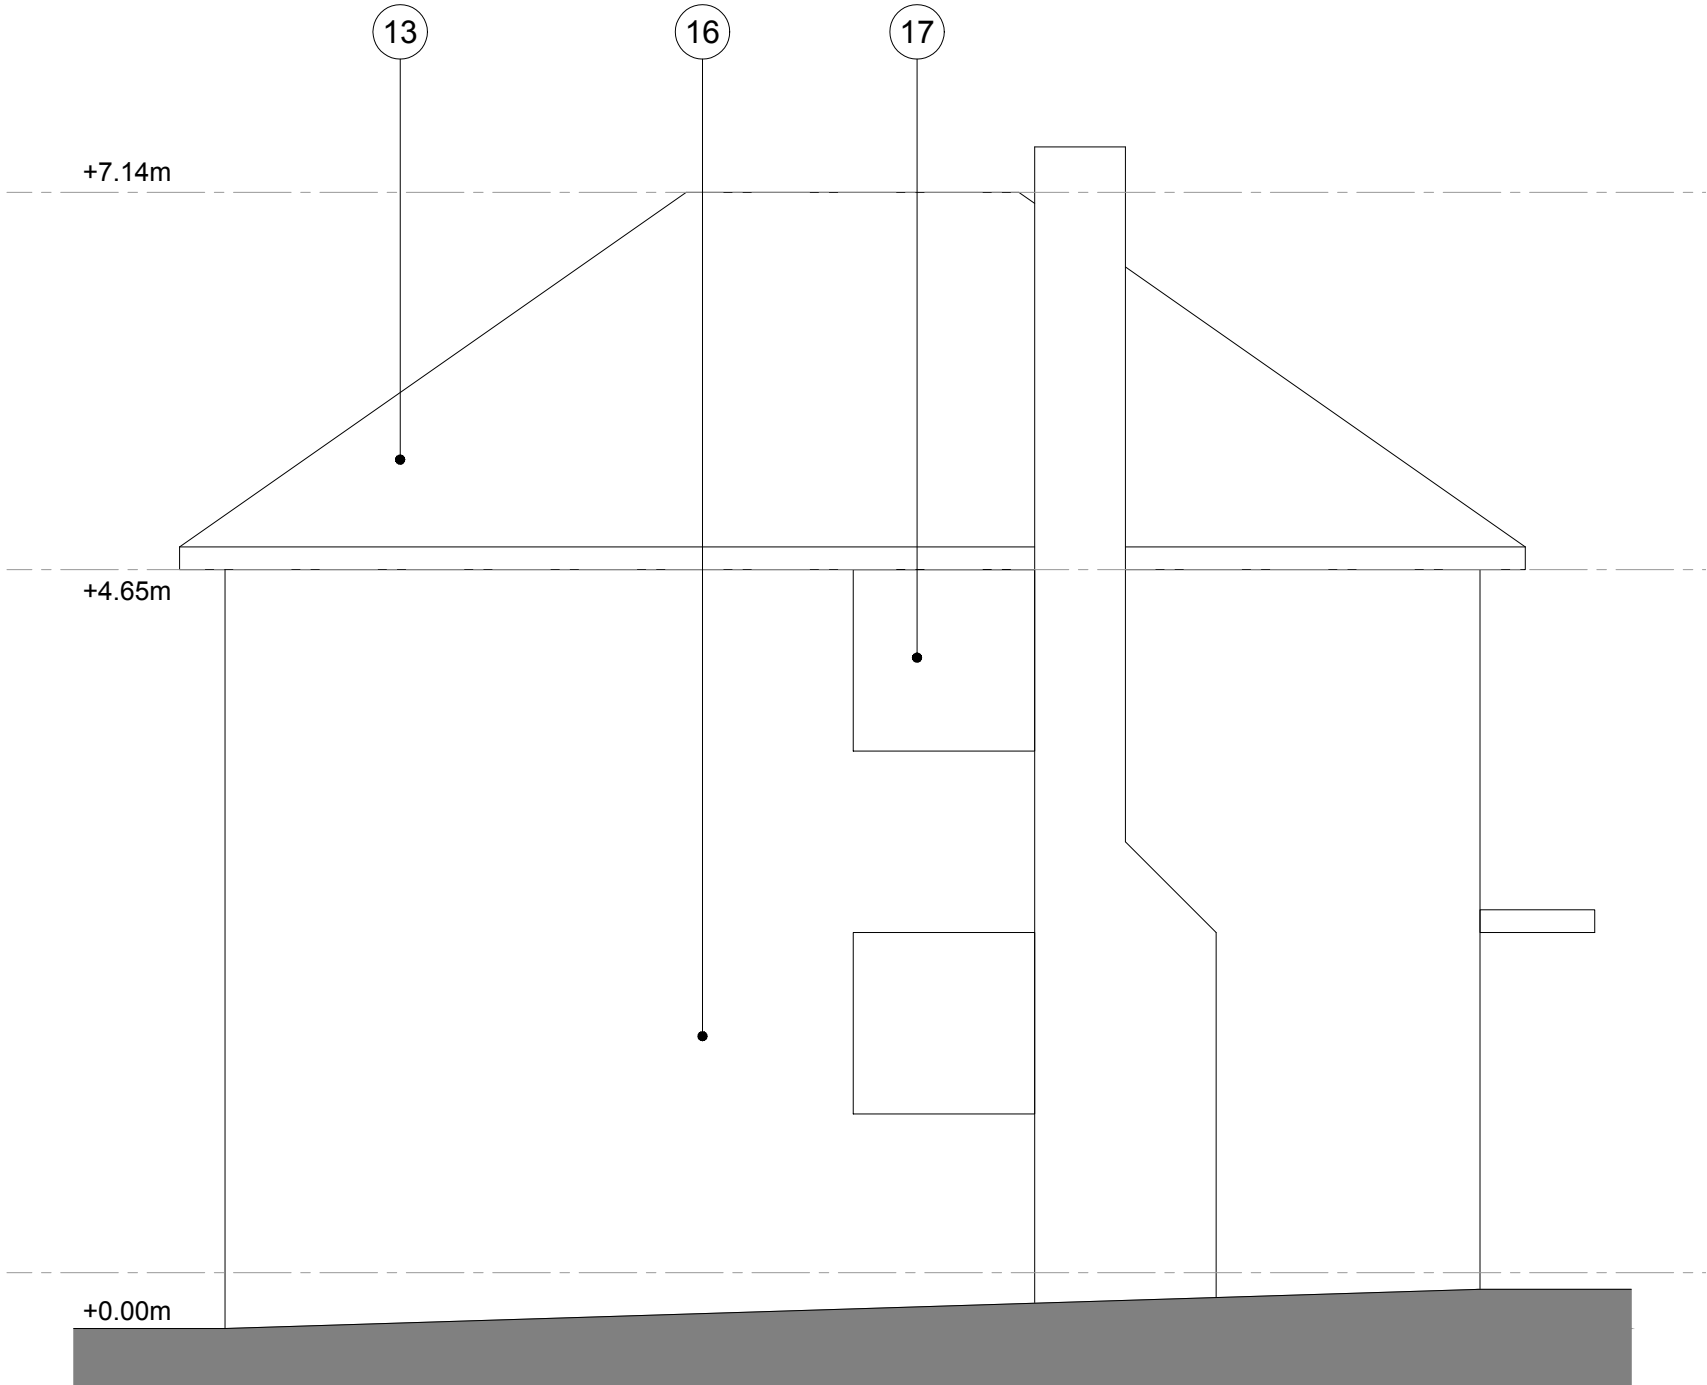

SIDE ELEVATION (WEST)

 

Existing Notes:

- 01. Living Room
- 02. Dining Room
- 03. Entrance Hall
- 04. Kitchen
- 05. Pantry
- 06. Bedroom 2
- 07. Bedroom 3
- 08. Bedroom 1
- 09. Landing
- 10. W/C
- 11. Bathroom
- 12. Single Garage

Existing Materials:

- 13. Plain Clay Tile
- 14. White Render
- 15. Plain Clay Tile Hanging
- 16. Red/Brown Multi-Stock Bricks
- 17. White Windows & Doors
- 18. White Painted Brick

Rev.	Date	Detail
-	-	-
Status		
PLANNING		
AT ATELIER T & B		
Tel: 07407 516458 mail: info@ateliertb.co.uk www.ateliertb.co.uk		
Client		
MR & MRS MANNING		
Project Title		
149 VICTORIA ROAD, WARGRAVE, READING, RG10 8AG		
Drawing Title		
EXISTING ELEVATIONS		
Scale:	1:50 A2	Date Sep 2025
Drawing No.	AT - 078 - P06	Drawn TMA
		Rev. -
The copyright in this document and design is confidential to and the property of Atelier T&B Limited		