




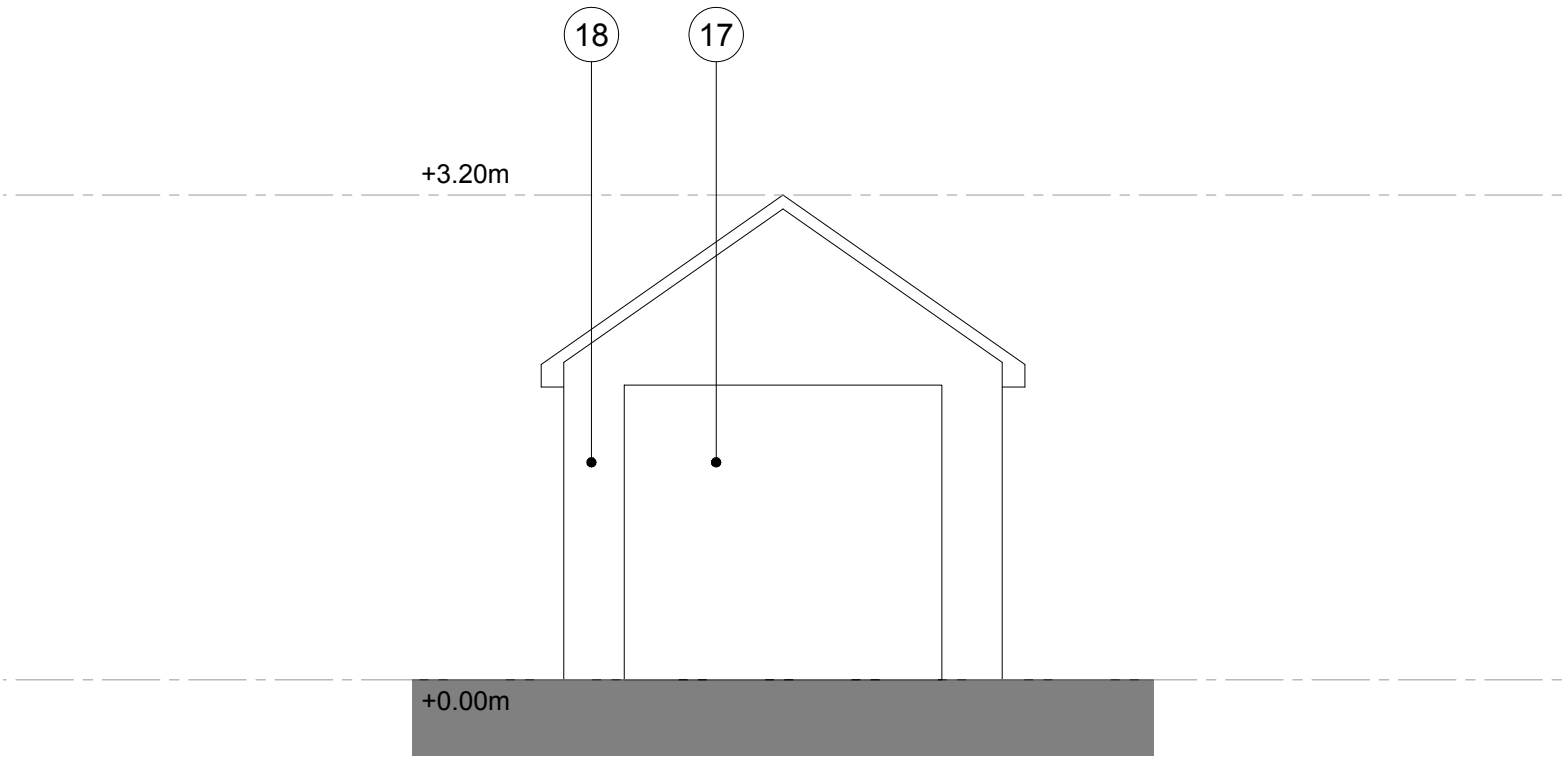


FRONT ELEVATION (SOUTH)

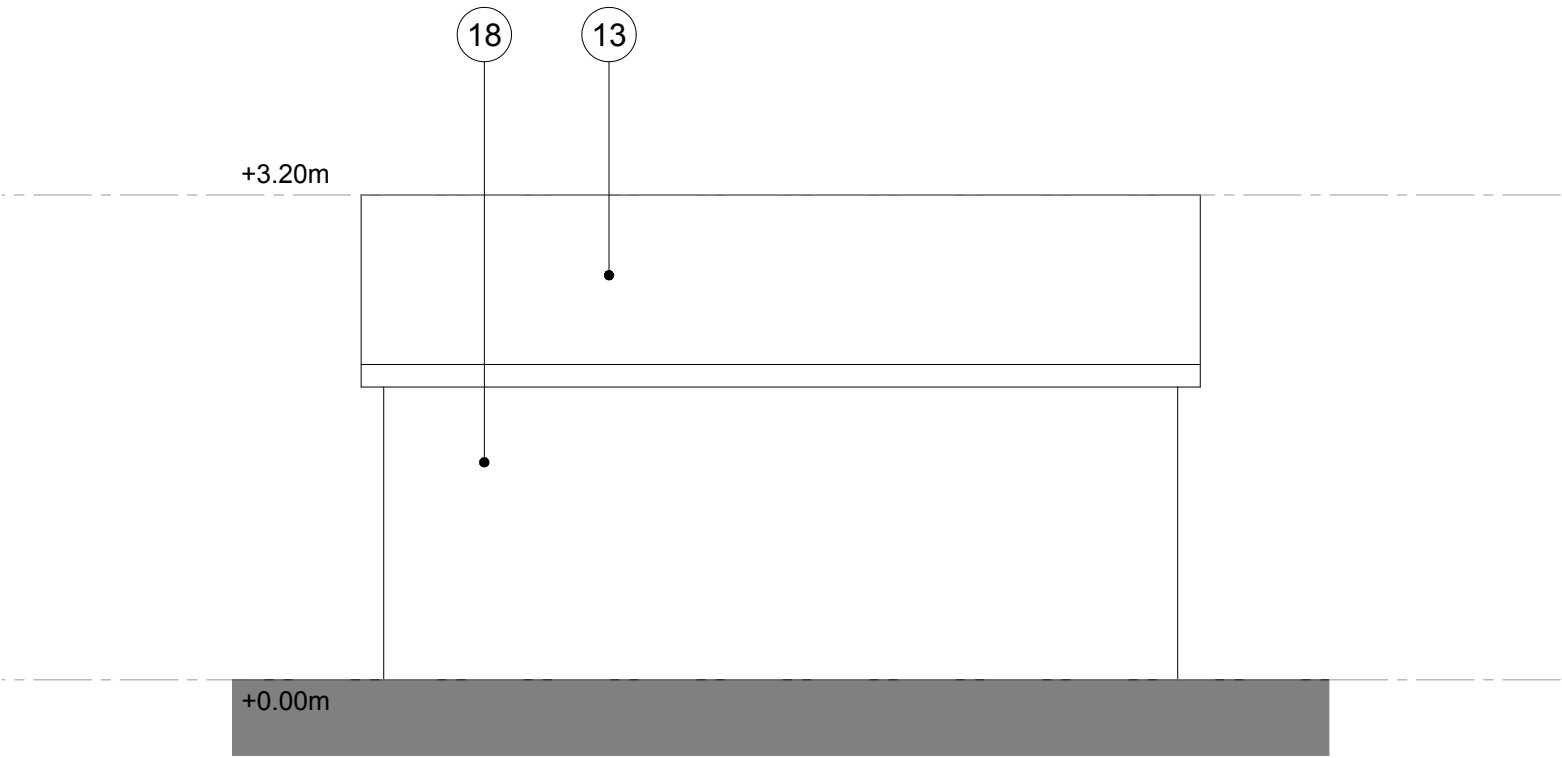

SIDE ELEVATION (EAST)

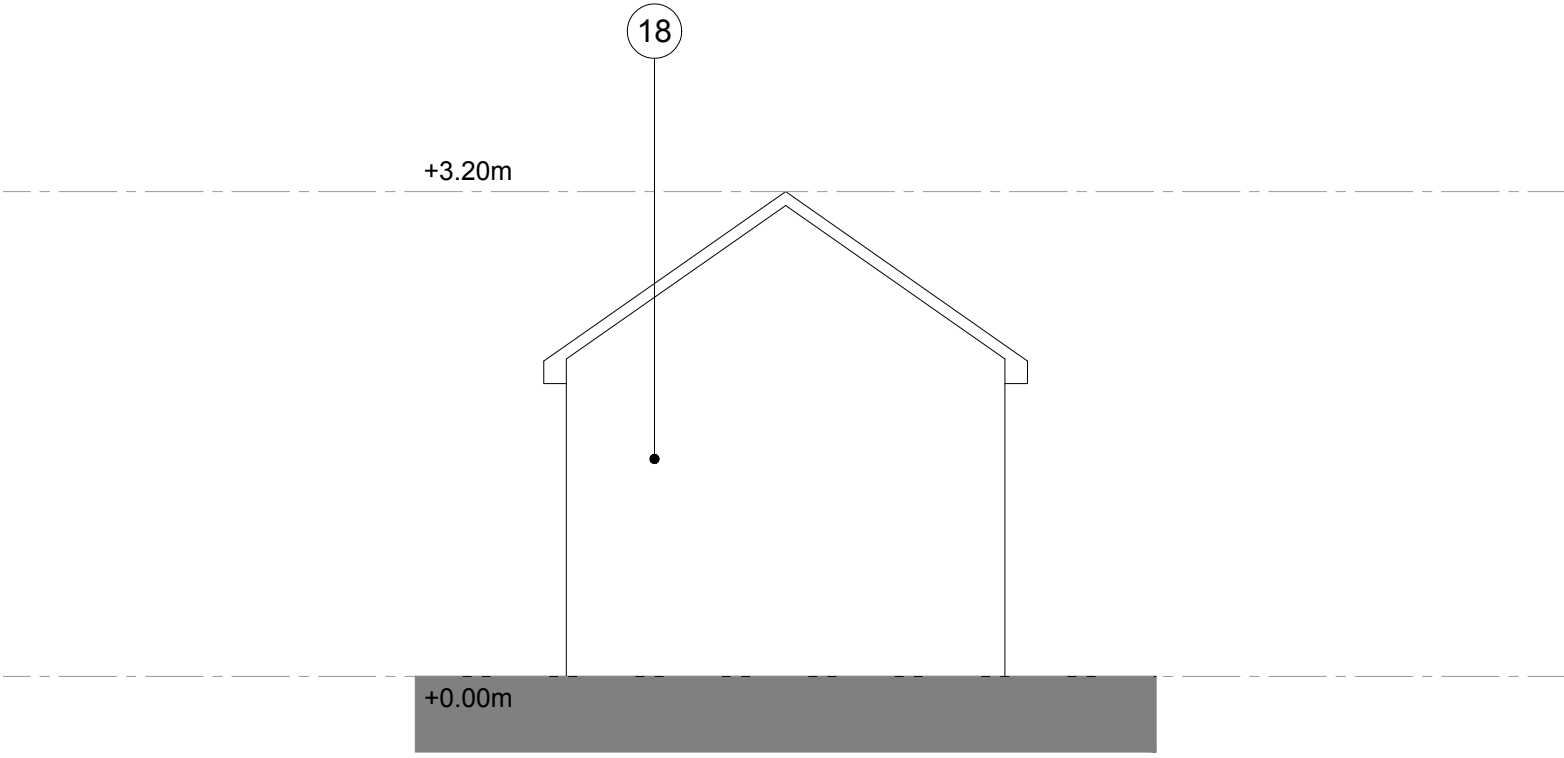

REAR ELEVATION (NORTH)

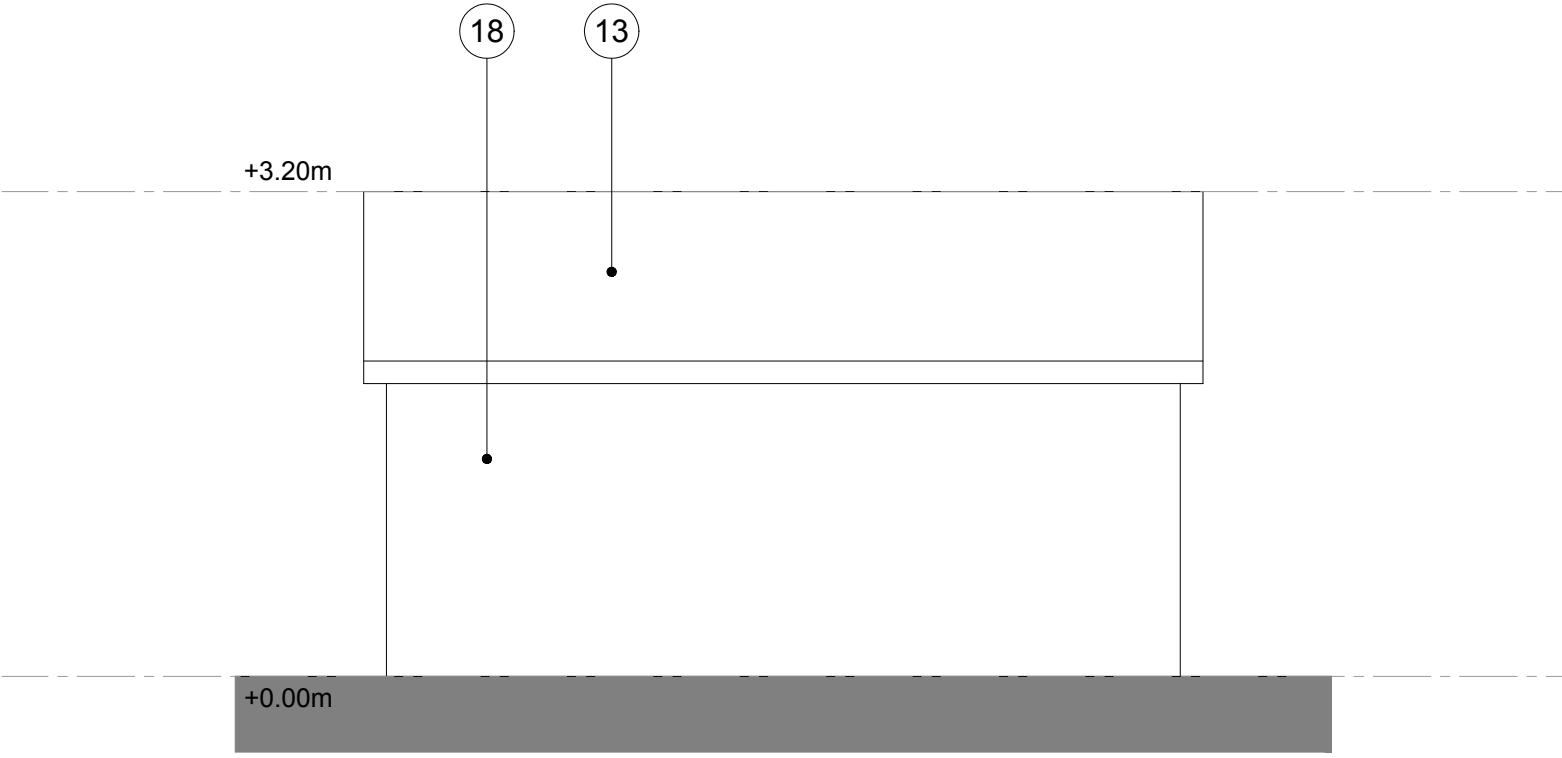

SIDE ELEVATION (WEST)



Existing Notes:

- 01. Living Room
- 02. Dining Room
- 03. Entrance Hall
- 04. Kitchen
- 05. Pantry
- 06. Bedroom 2
- 07. Bedroom 3
- 08. Bedroom 1
- 09. Landing
- 10. W/C
- 11. Bathroom
- 12. Single Garage

Existing Materials:

- 13. Plain Clay Tile
- 14. White Render
- 15. Plain Clay Tile Hanging
- 16. Red/Brown Multi-Stock Bricks
- 17. White Windows & Doors
- 18. White Painted Brick

Rev.	Date	Detail
-	-	-

Status	PLANNING
--------	----------

AT | ATELIER
T & B

Tel: 07407 516458 mail: info@ateliertb.co.uk
www.ateliertb.co.uk

Client	MR & MRS MANNING
--------	------------------

Project Title	149 VICTORIA ROAD, WARGRAVE, READING, RG10 8AG
---------------	--

Drawing Title	EXISTING GARAGE ELEVATIONS
---------------	----------------------------

Scale	1:50 A2	Date	Sep 2025	Drawn	TMA
-------	---------	------	----------	-------	-----

Drawing No.	AT - 078 - P07	Rev.	-
-------------	----------------	------	---

The copyright in this document and design is confidential to and the property of Atelier T&B Limited