




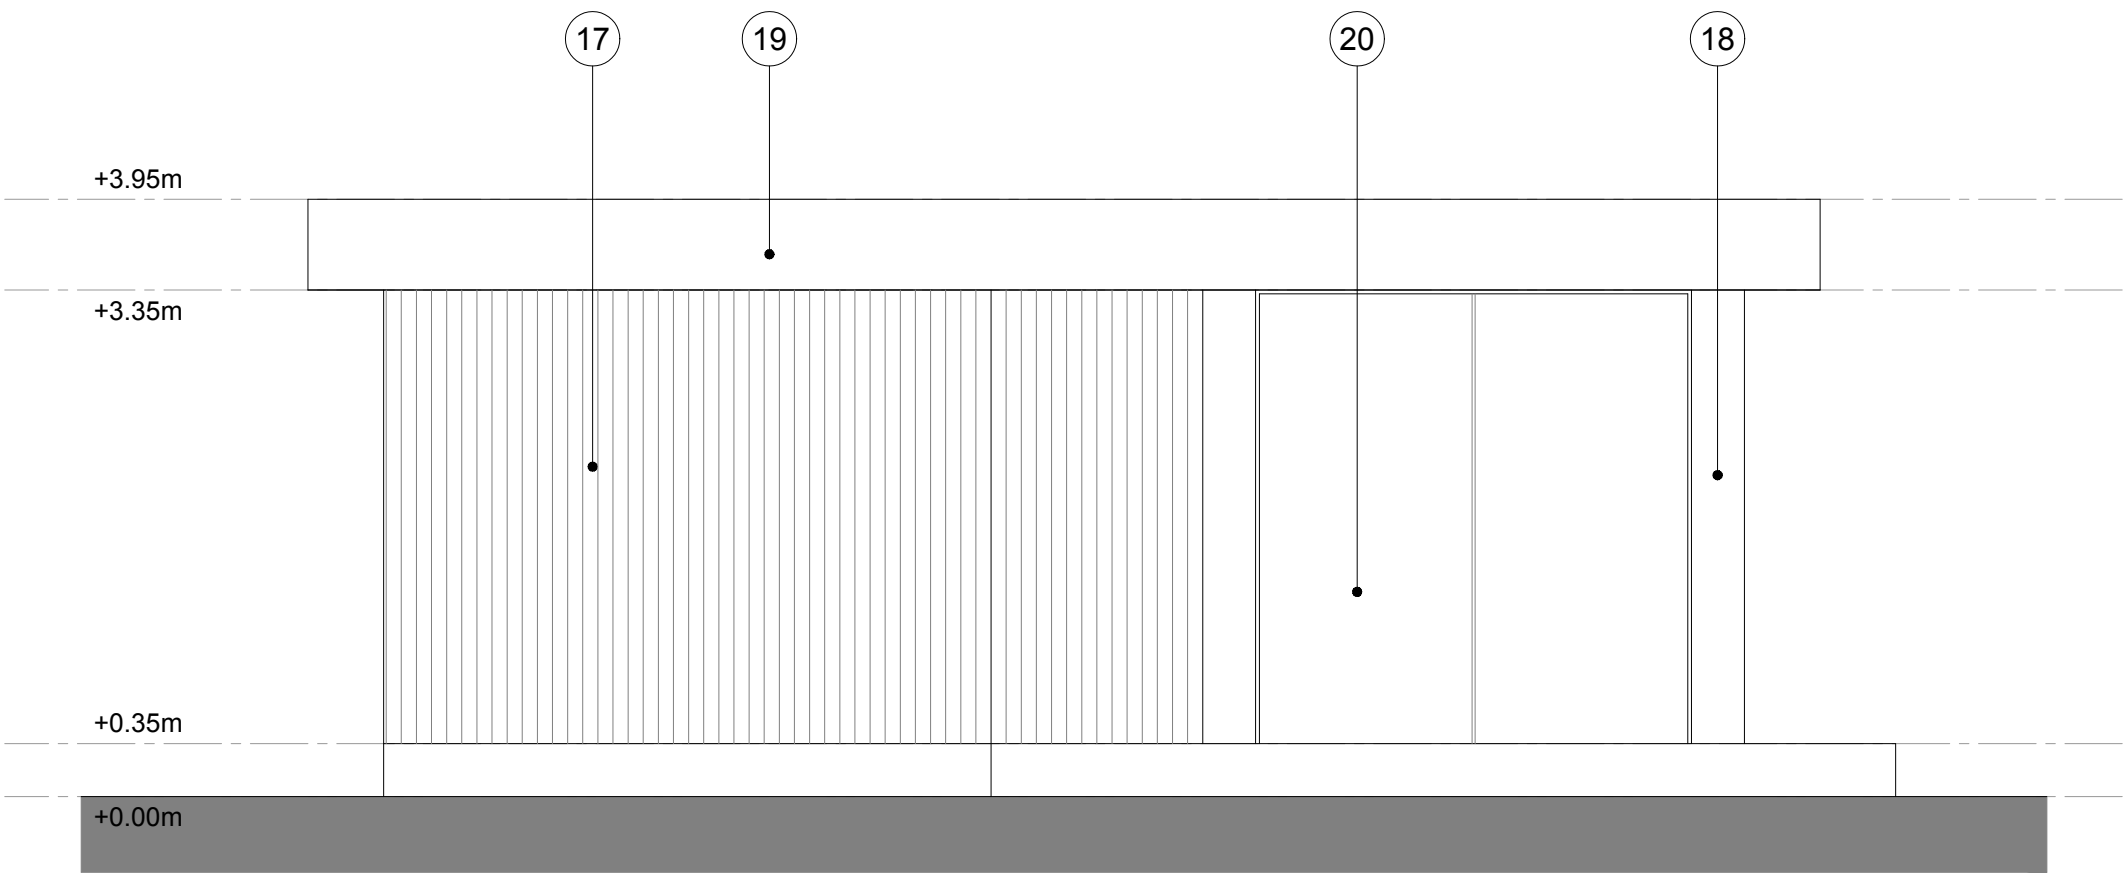


FRONT ELEVATION (SOUTH)

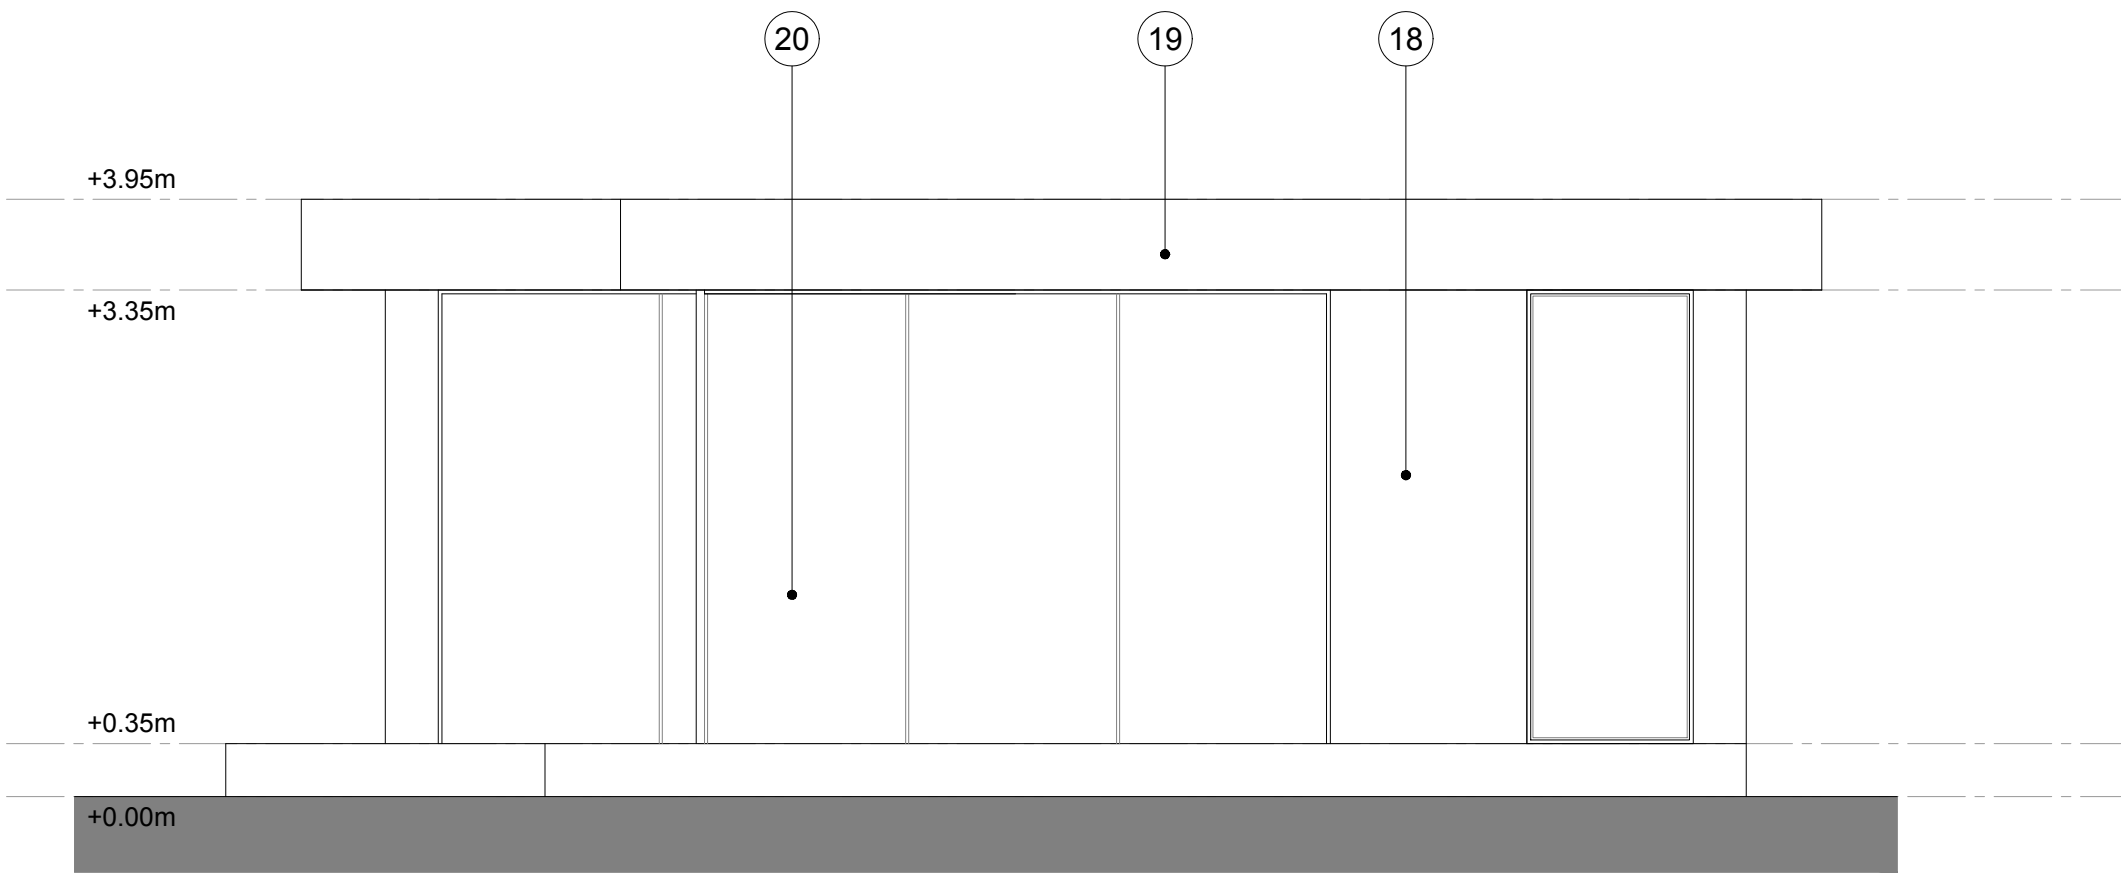

REAR ELEVATION (NORTH)

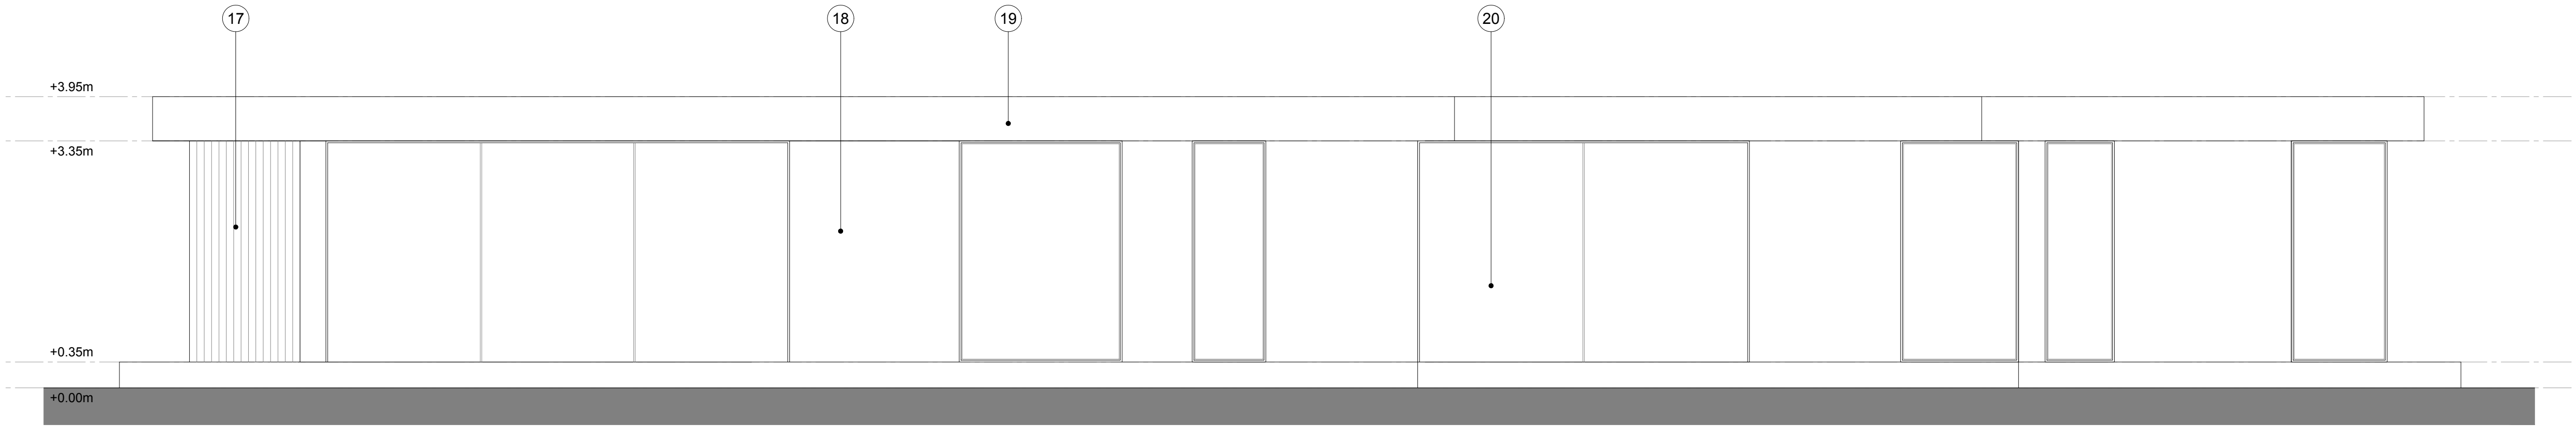

SIDE ELEVATION (EAST)

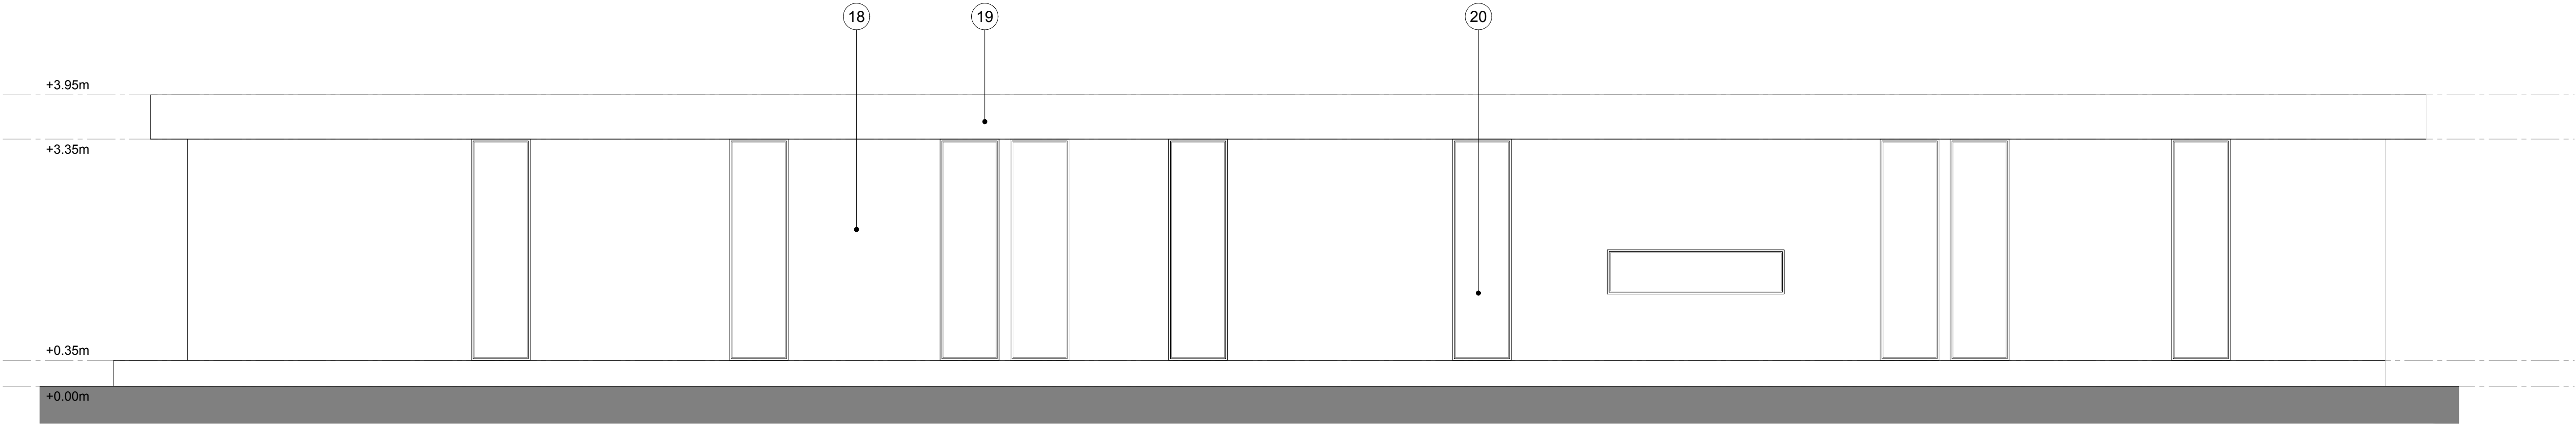

SIDE ELEVATION (WEST)



Proposed Notes:

- 01. Boot Room
- 02. Utility / Plant
- 03. Entrance Hall
- 04. Dining Space
- 05. Kitchen
- 06. Social / Living Space
- 07. Snug
- 08. Bedroom 3
- 09. Bathroom
- 10. Galleried Hall
- 11. Bedroom 2
- 12. Landscaped Courtyard
- 13. Dressing Room
- 14. Ensuite
- 15. Master Bedroom

Proposed Materials:

- 16. Green 'Living' Roof
- 17. Timber Cladding
- 18. Black Brick
- 19. Black Metal Coping
- 20. Frameless Doors & Windows / Glazing Panels

Rev	Date	Detail
-	-	-

Status	PLANNING
--------	----------

AT ATELIER T & B

Tel: 01407 516459 email: info@ateliertb.co.uk www.ateliertb.co.uk
--

Client	MR & MRS MANNING
--------	------------------

Project Title	149 VICTORIA ROAD, WARGRAVE, READING, RG10 8AG
---------------	--

Drawing Title	PROPOSED ELEVATIONS
---------------	---------------------

Scale	1:50 A1	Date	Sep 2025	Drawn	TMA
-------	---------	------	----------	-------	-----

Drawing No.	AT - 078 - P15	Rev	-
-------------	----------------	-----	---

The copyright in this document and design is confidential to and the property of Atelier T&B Limited