




FRONT ELEVATION (SOUTH)



SIDE ELEVATION (EAST)

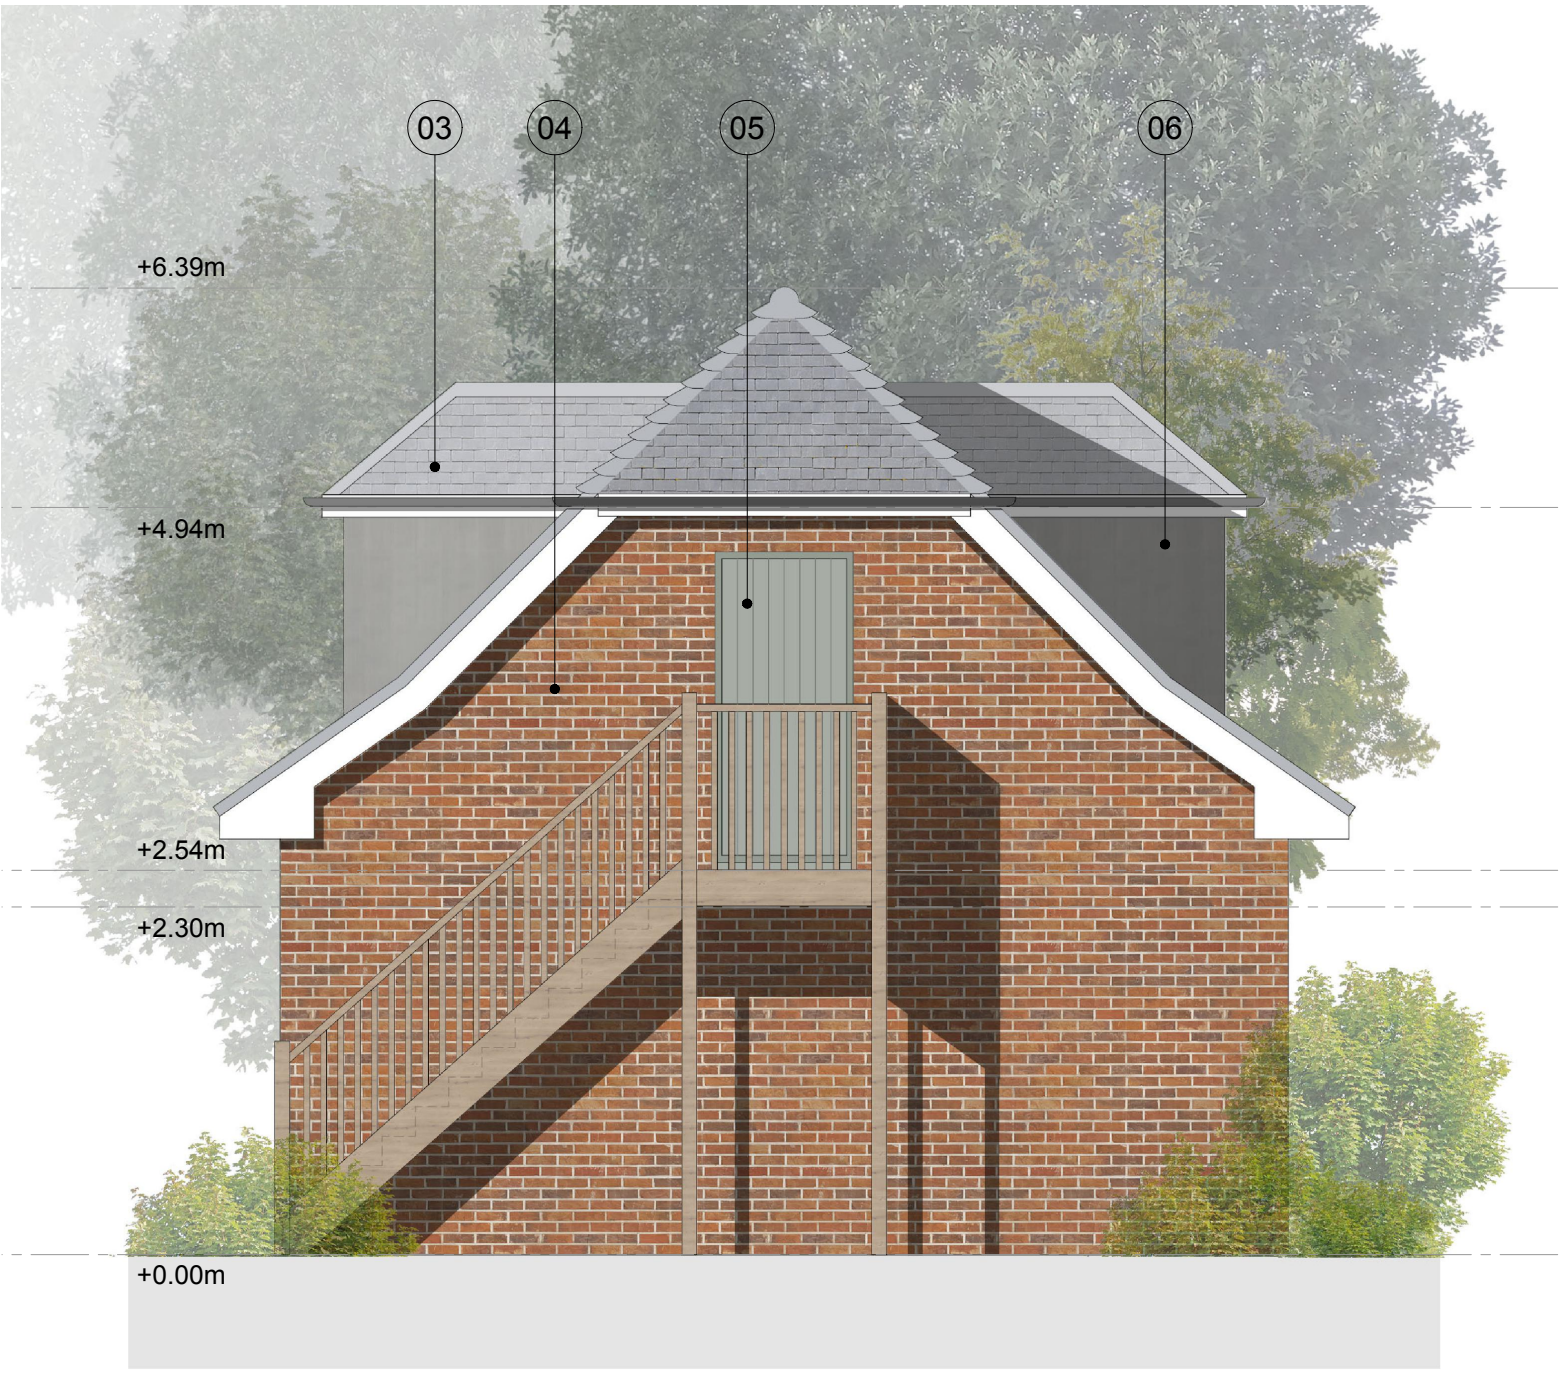

REAR ELEVATION (NORTH)



SIDE ELEVATION (WEST)



Proposed Notes:

01. Double Garage
02. Storage

Proposed Materials:

03. Slate Roof Tiles
04. Red Brick
05. Olive / Green Windows & Doors
06. Lead Dormer Cheeks

Rev.	Date	Detail
-	-	-
Status		
PLANNING		
AT ATELIER T & B		
Tel: 07407 516458 mail: info@ateliertb.co.uk www.ateliertb.co.uk		
Client		
MR & MRS MANNING		
Project Title		
149 VICTORIA ROAD, WARGRAVE, READING, RG10 8AG		
Drawing Title		
PROPOSED GARAGE VISUALISATIONS		
Scale:	1:50 A2	Date Sep 2025
Drawing No.	AT - 078 - P17	Drawn TMA
Rev.	-	Rev.
The copyright in this document and design is confidential to and the property of Atelier T&B Limited		