




W. Front Elevation 1:100


N. Side Elevation 1:100

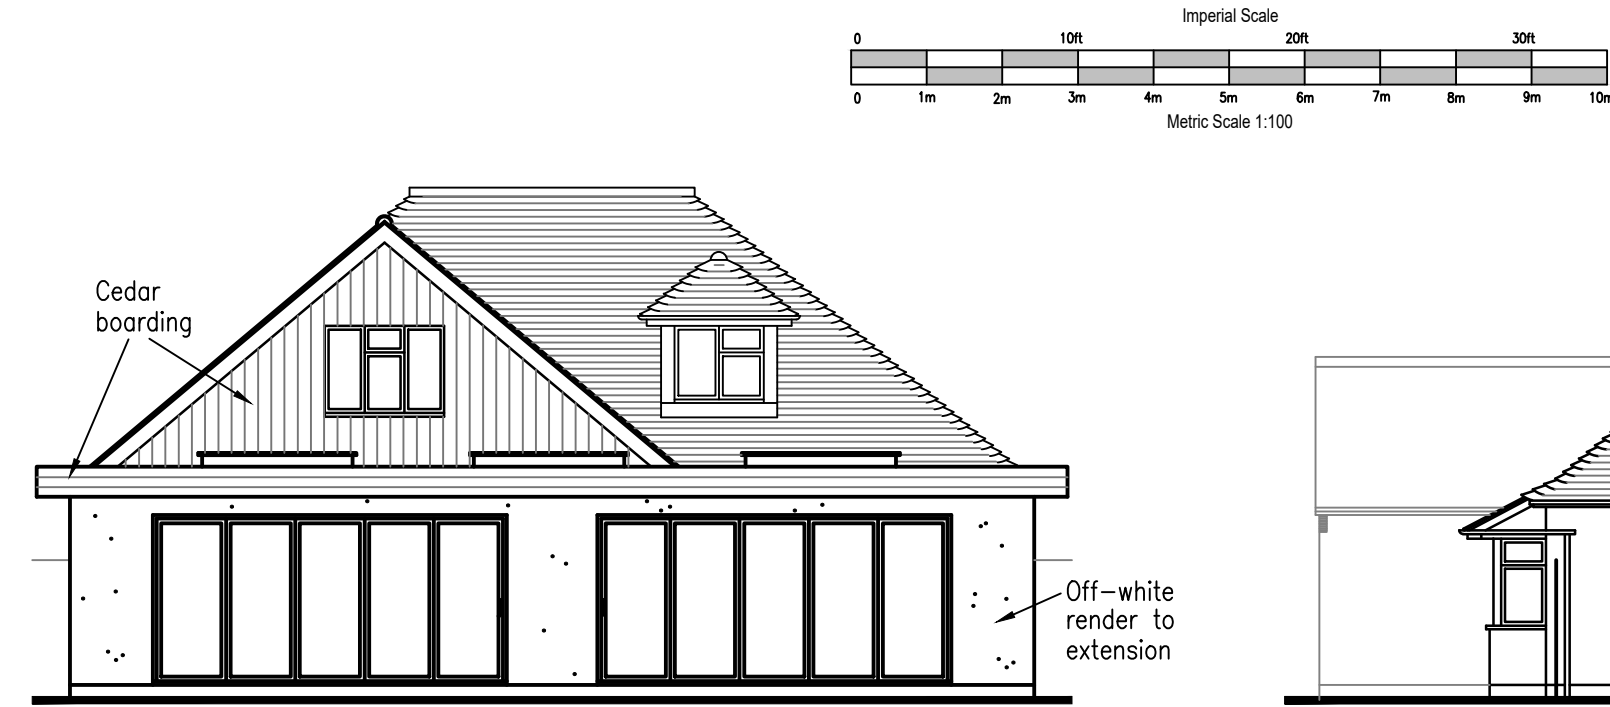


E. Rear Elevation 1:100




S. Side Elevation 1:100

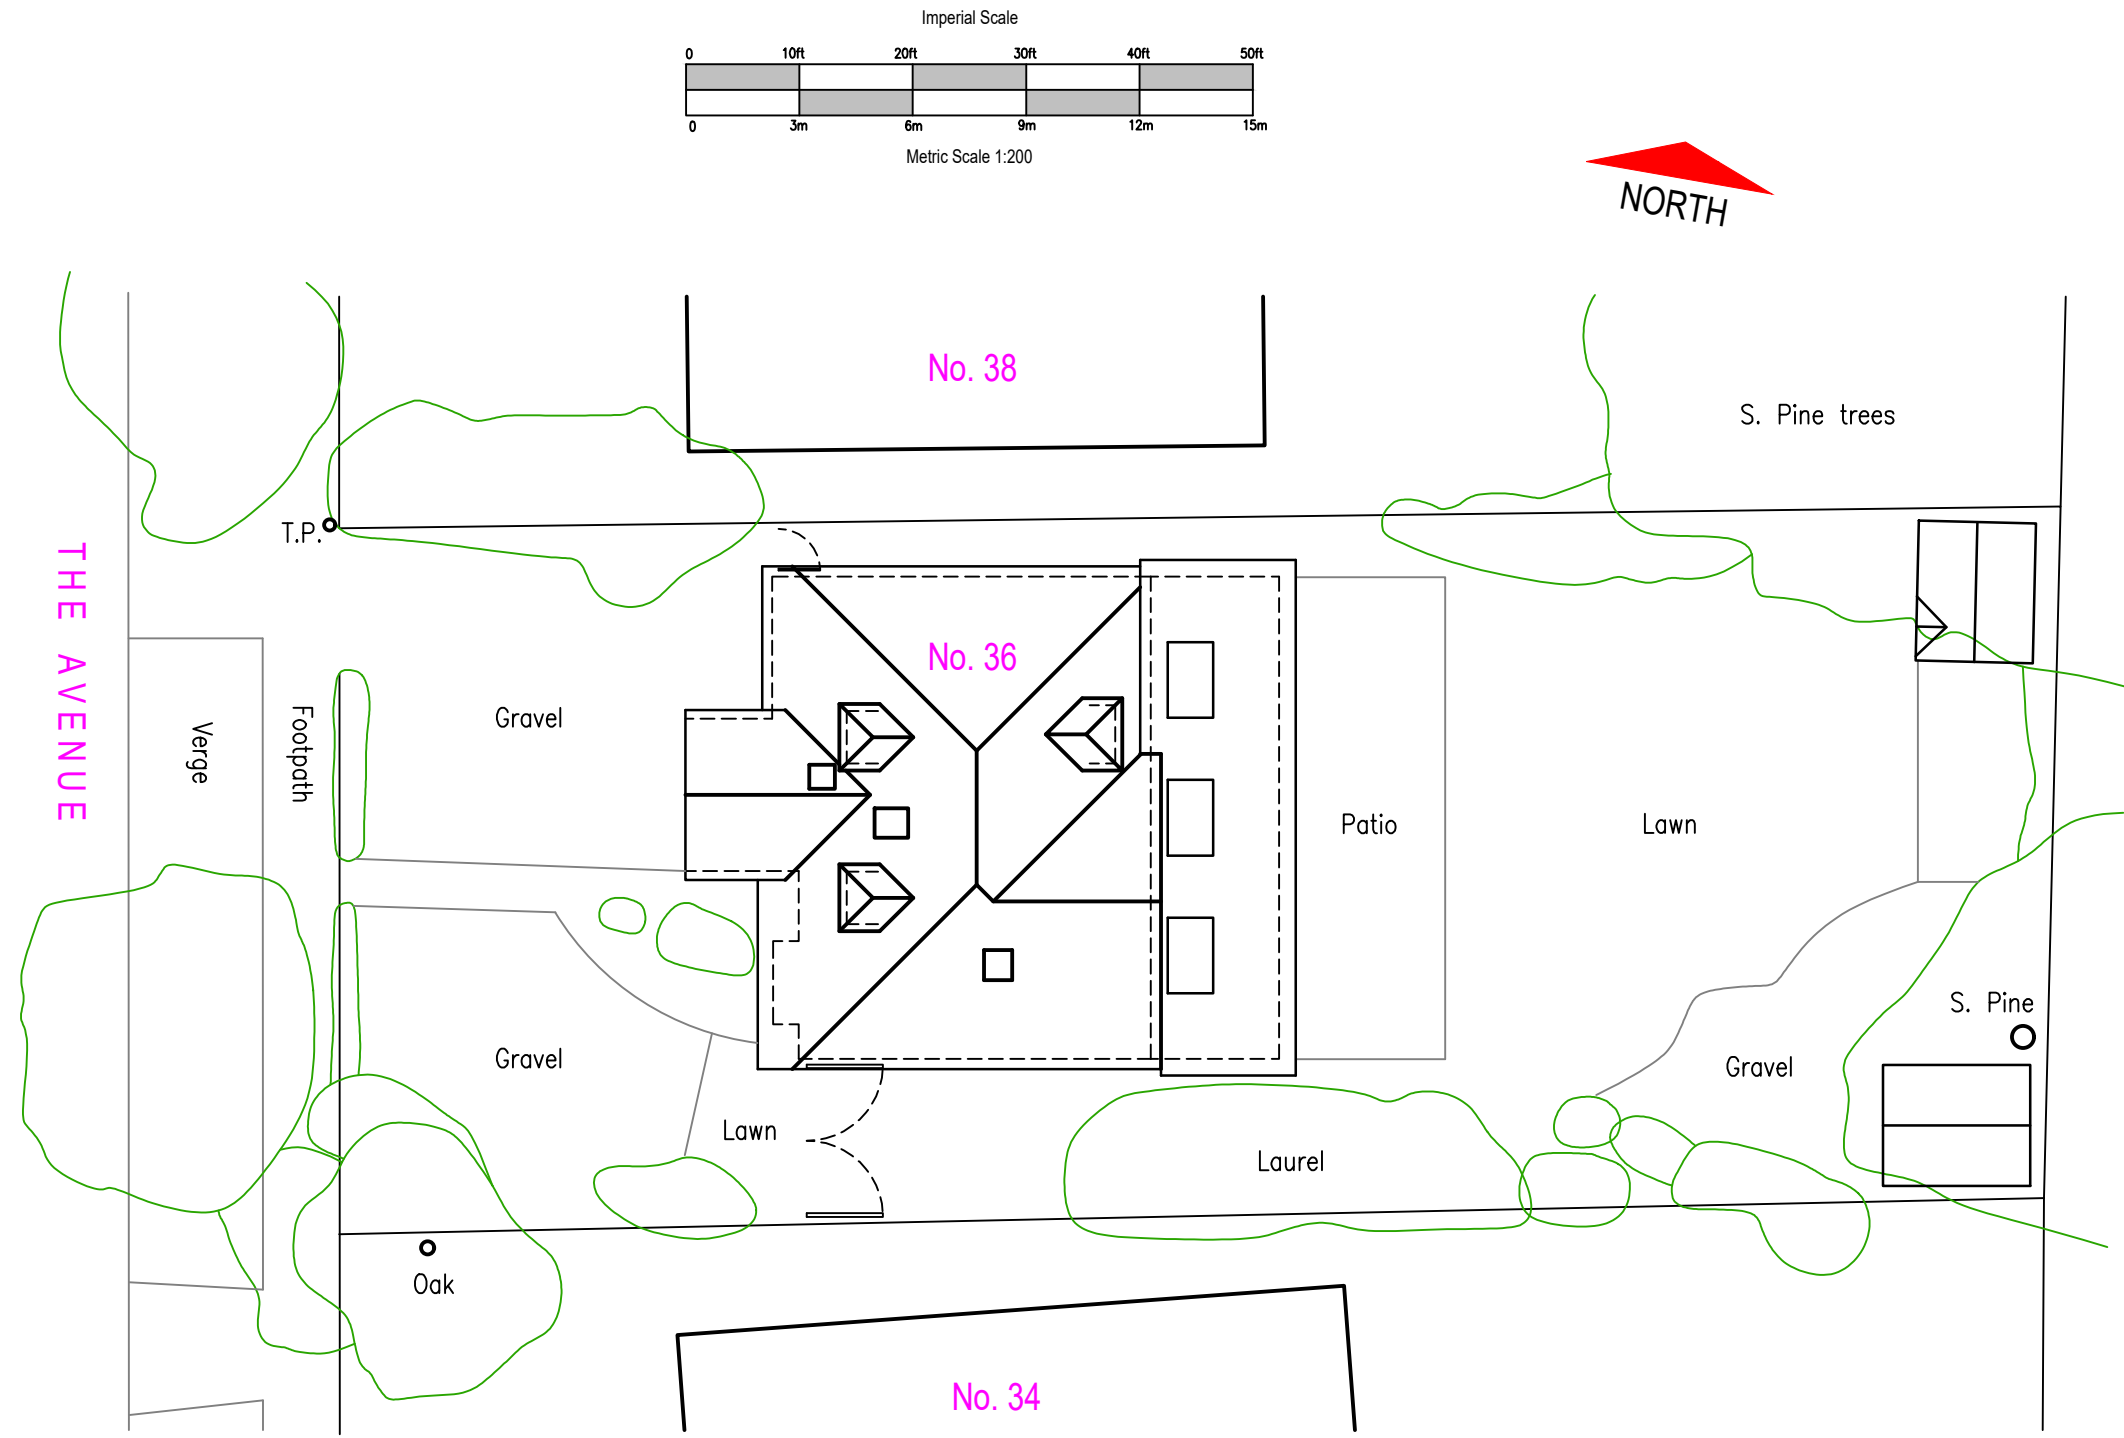


Site/Roof Plan 1:200

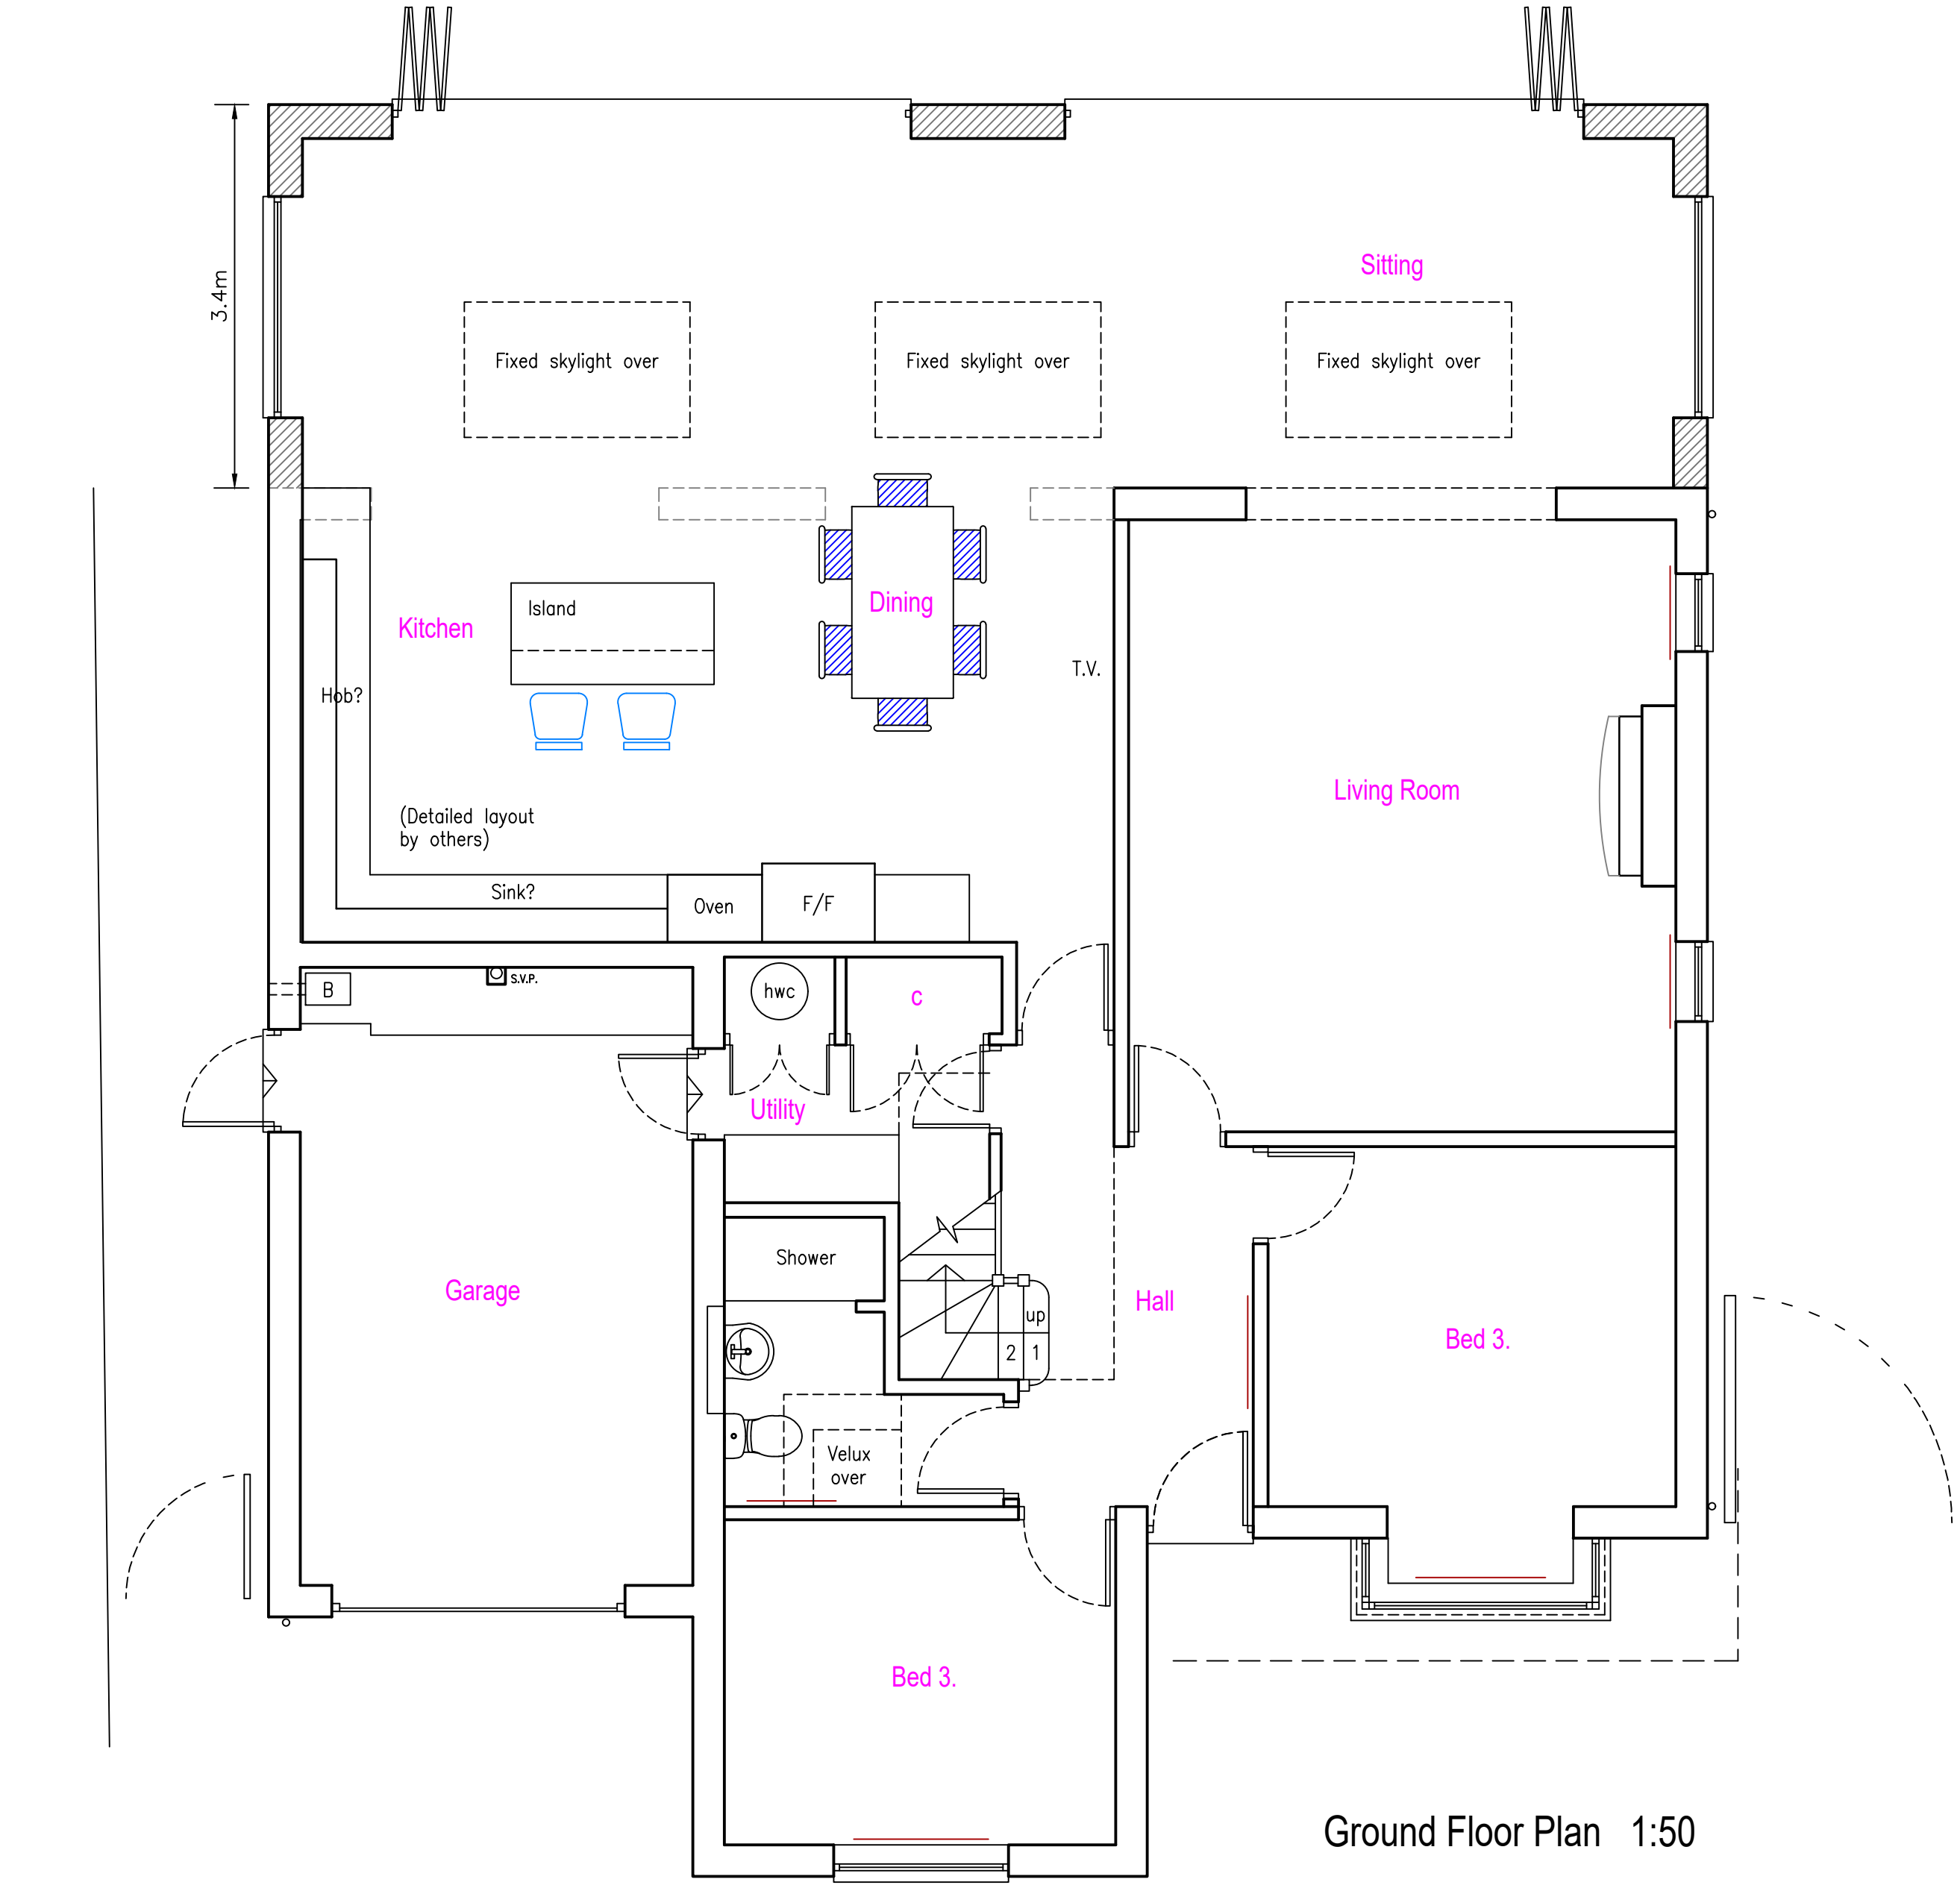

Ground Floor Plan 1:50

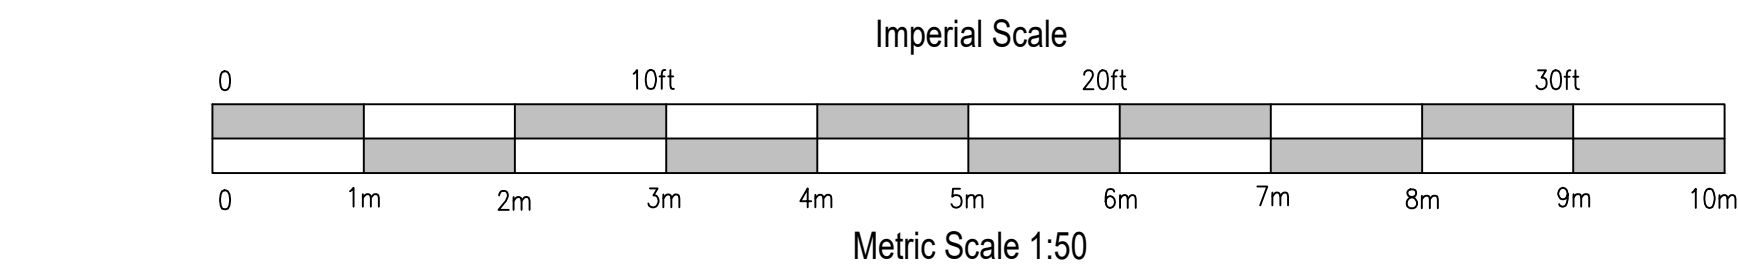

PROPOSED

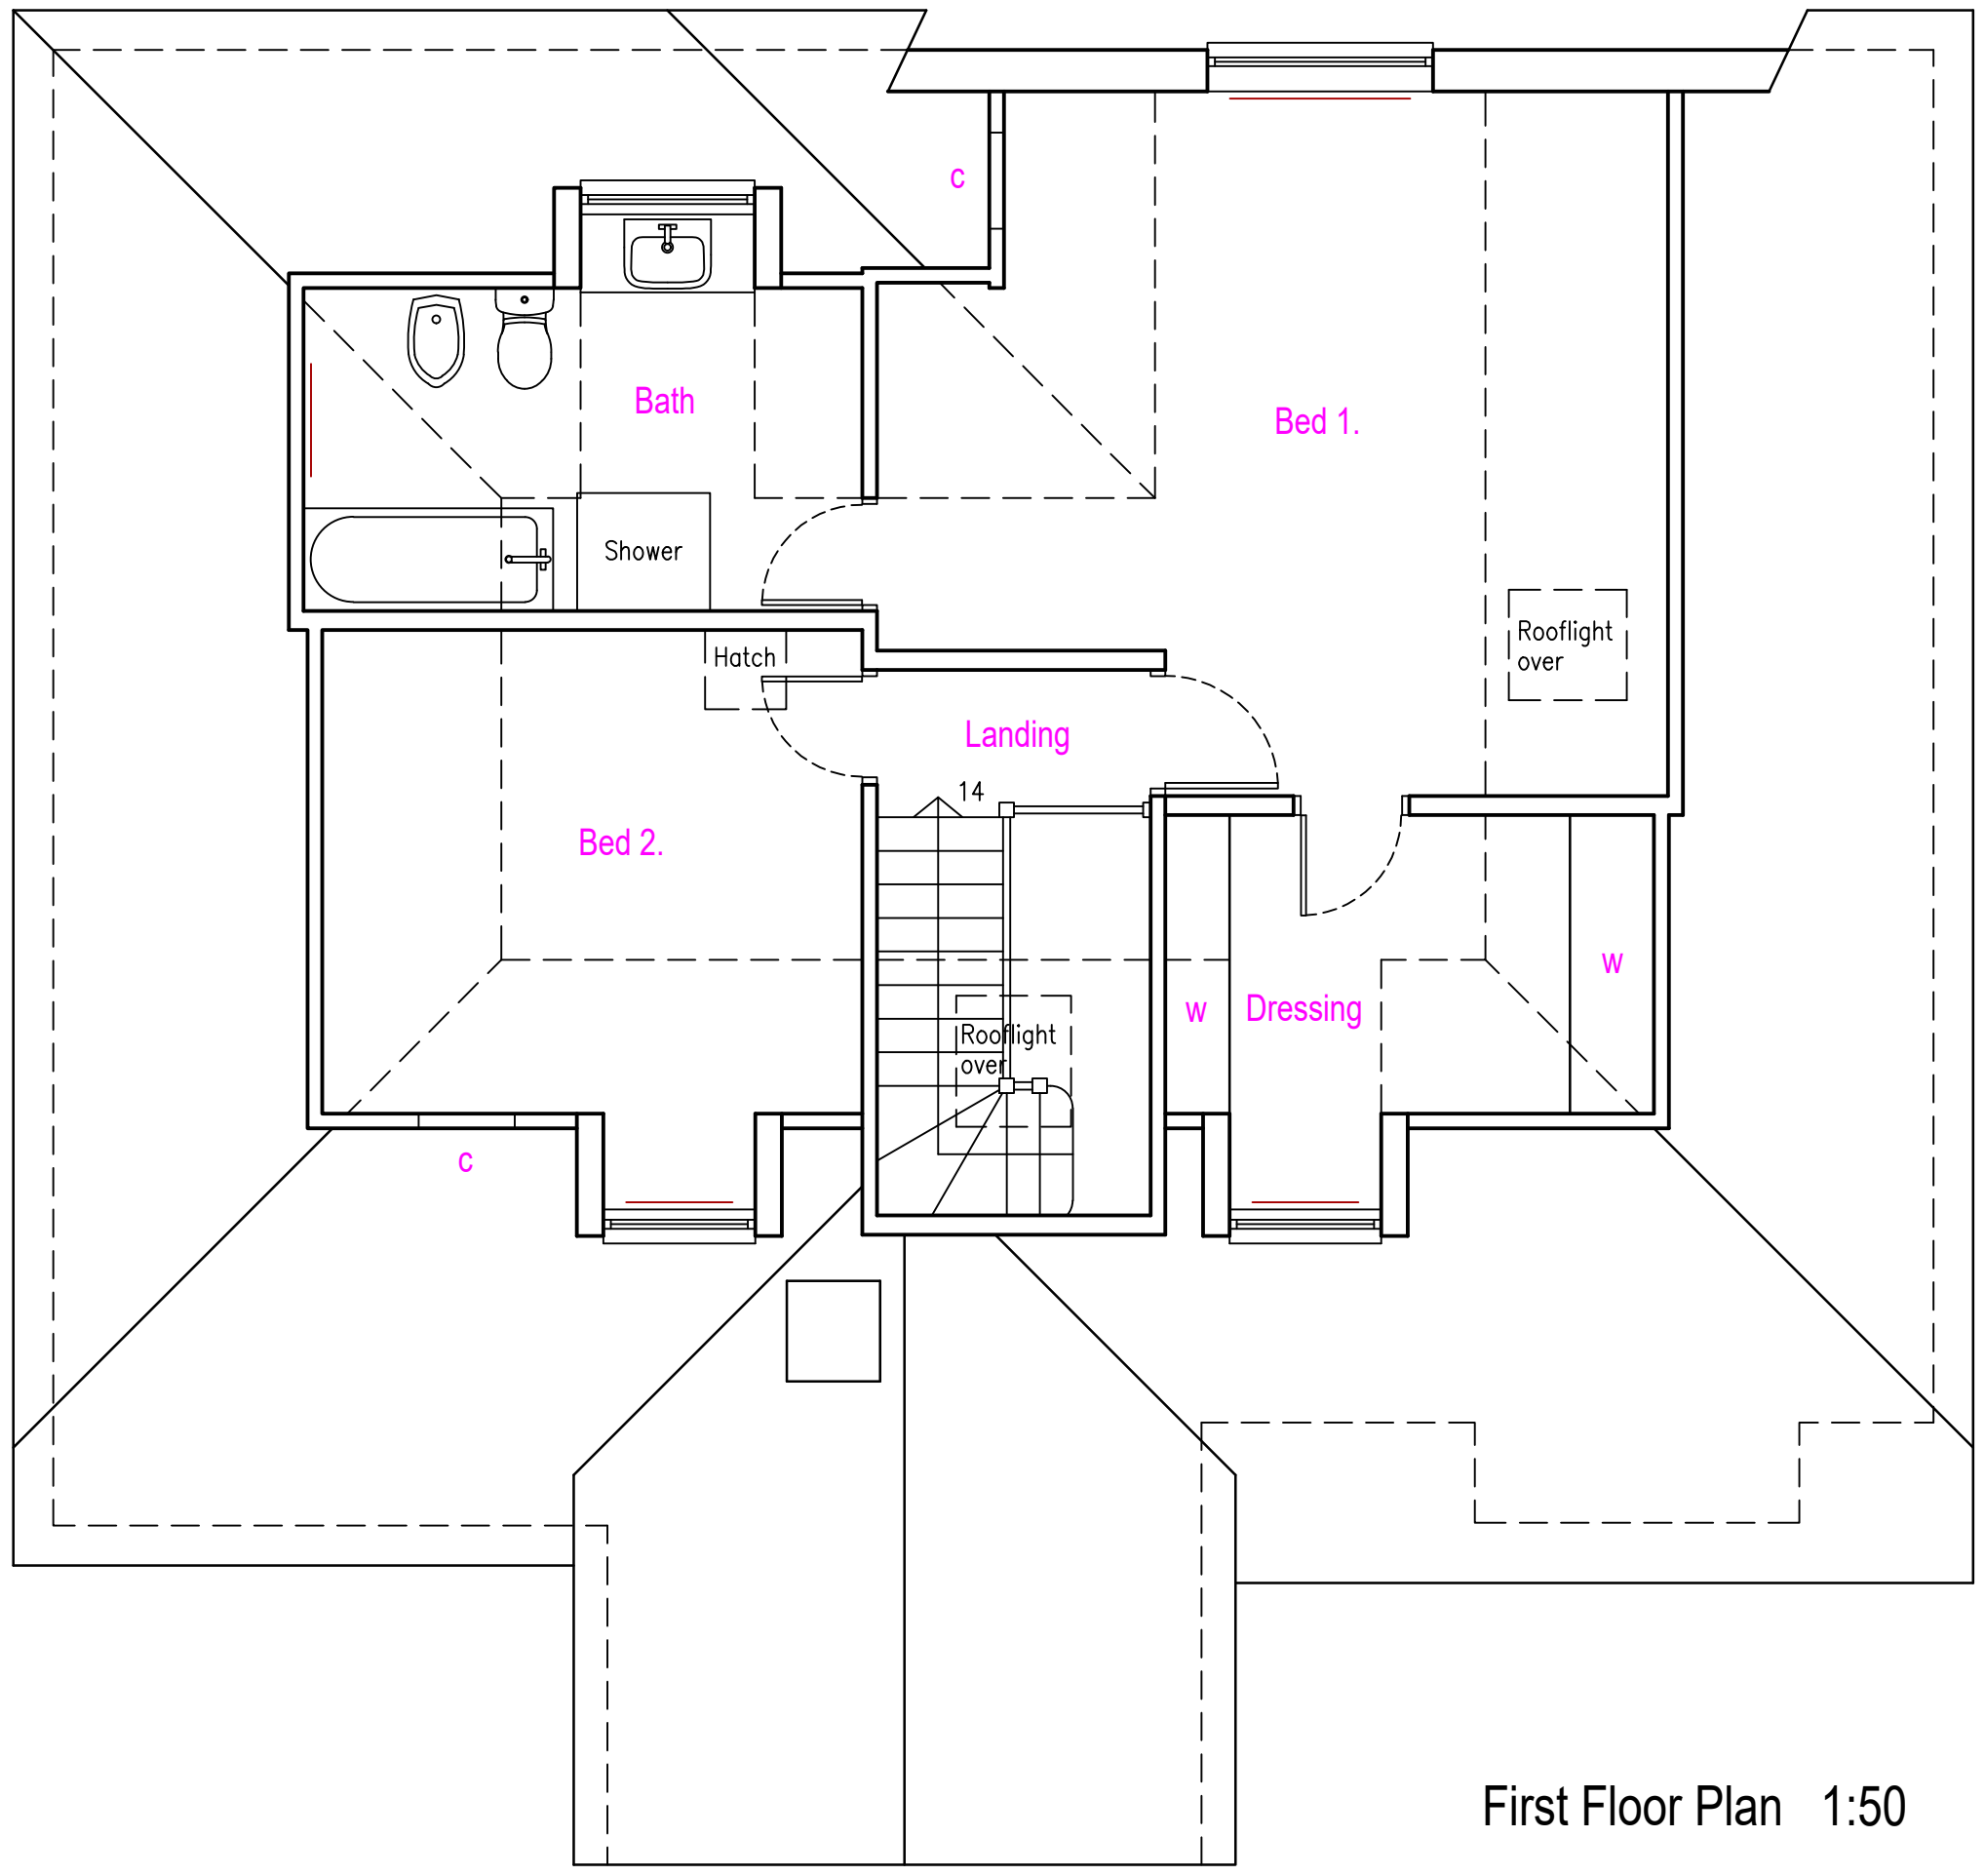

First Floor Plan 1:50

General notes:

Materials:

- Red/brown plain roof tiles
- Red/brown brickwork, rendered at rear
- Grey uPVC/aluminium double glazed windows/doors
- Brown round uPVC guttering
- Off white render to extension
- Cedar boarding to gables and flat roof edge

FOR PLANNING PURPOSES ONLY
(currently excludes construction detail)

© copyright

ABRACAD

The Atrium, Broad Lane, Bracknell, Berkshire, RG12 9BX
01344 481047 / 07763 058779
services@abracad.co.uk
www.abracad.co.uk
Established in 1982

Firmness Commodity *Delight*

Client
Mr & Mrs Gray

Job Title
Proposed extension & alterations at:
36 The Avenue,
Crowthorne,
Berks.,
RG45 6PG

Drawing Title
Proposed Plans & Elevations

Scale 1:50, 1:100, 1:200 & 1:500 (plot at oversize A1)

Date July 2026

Drawn by A. Lloyd
Architect

Drg No

GRA/02

Rev