



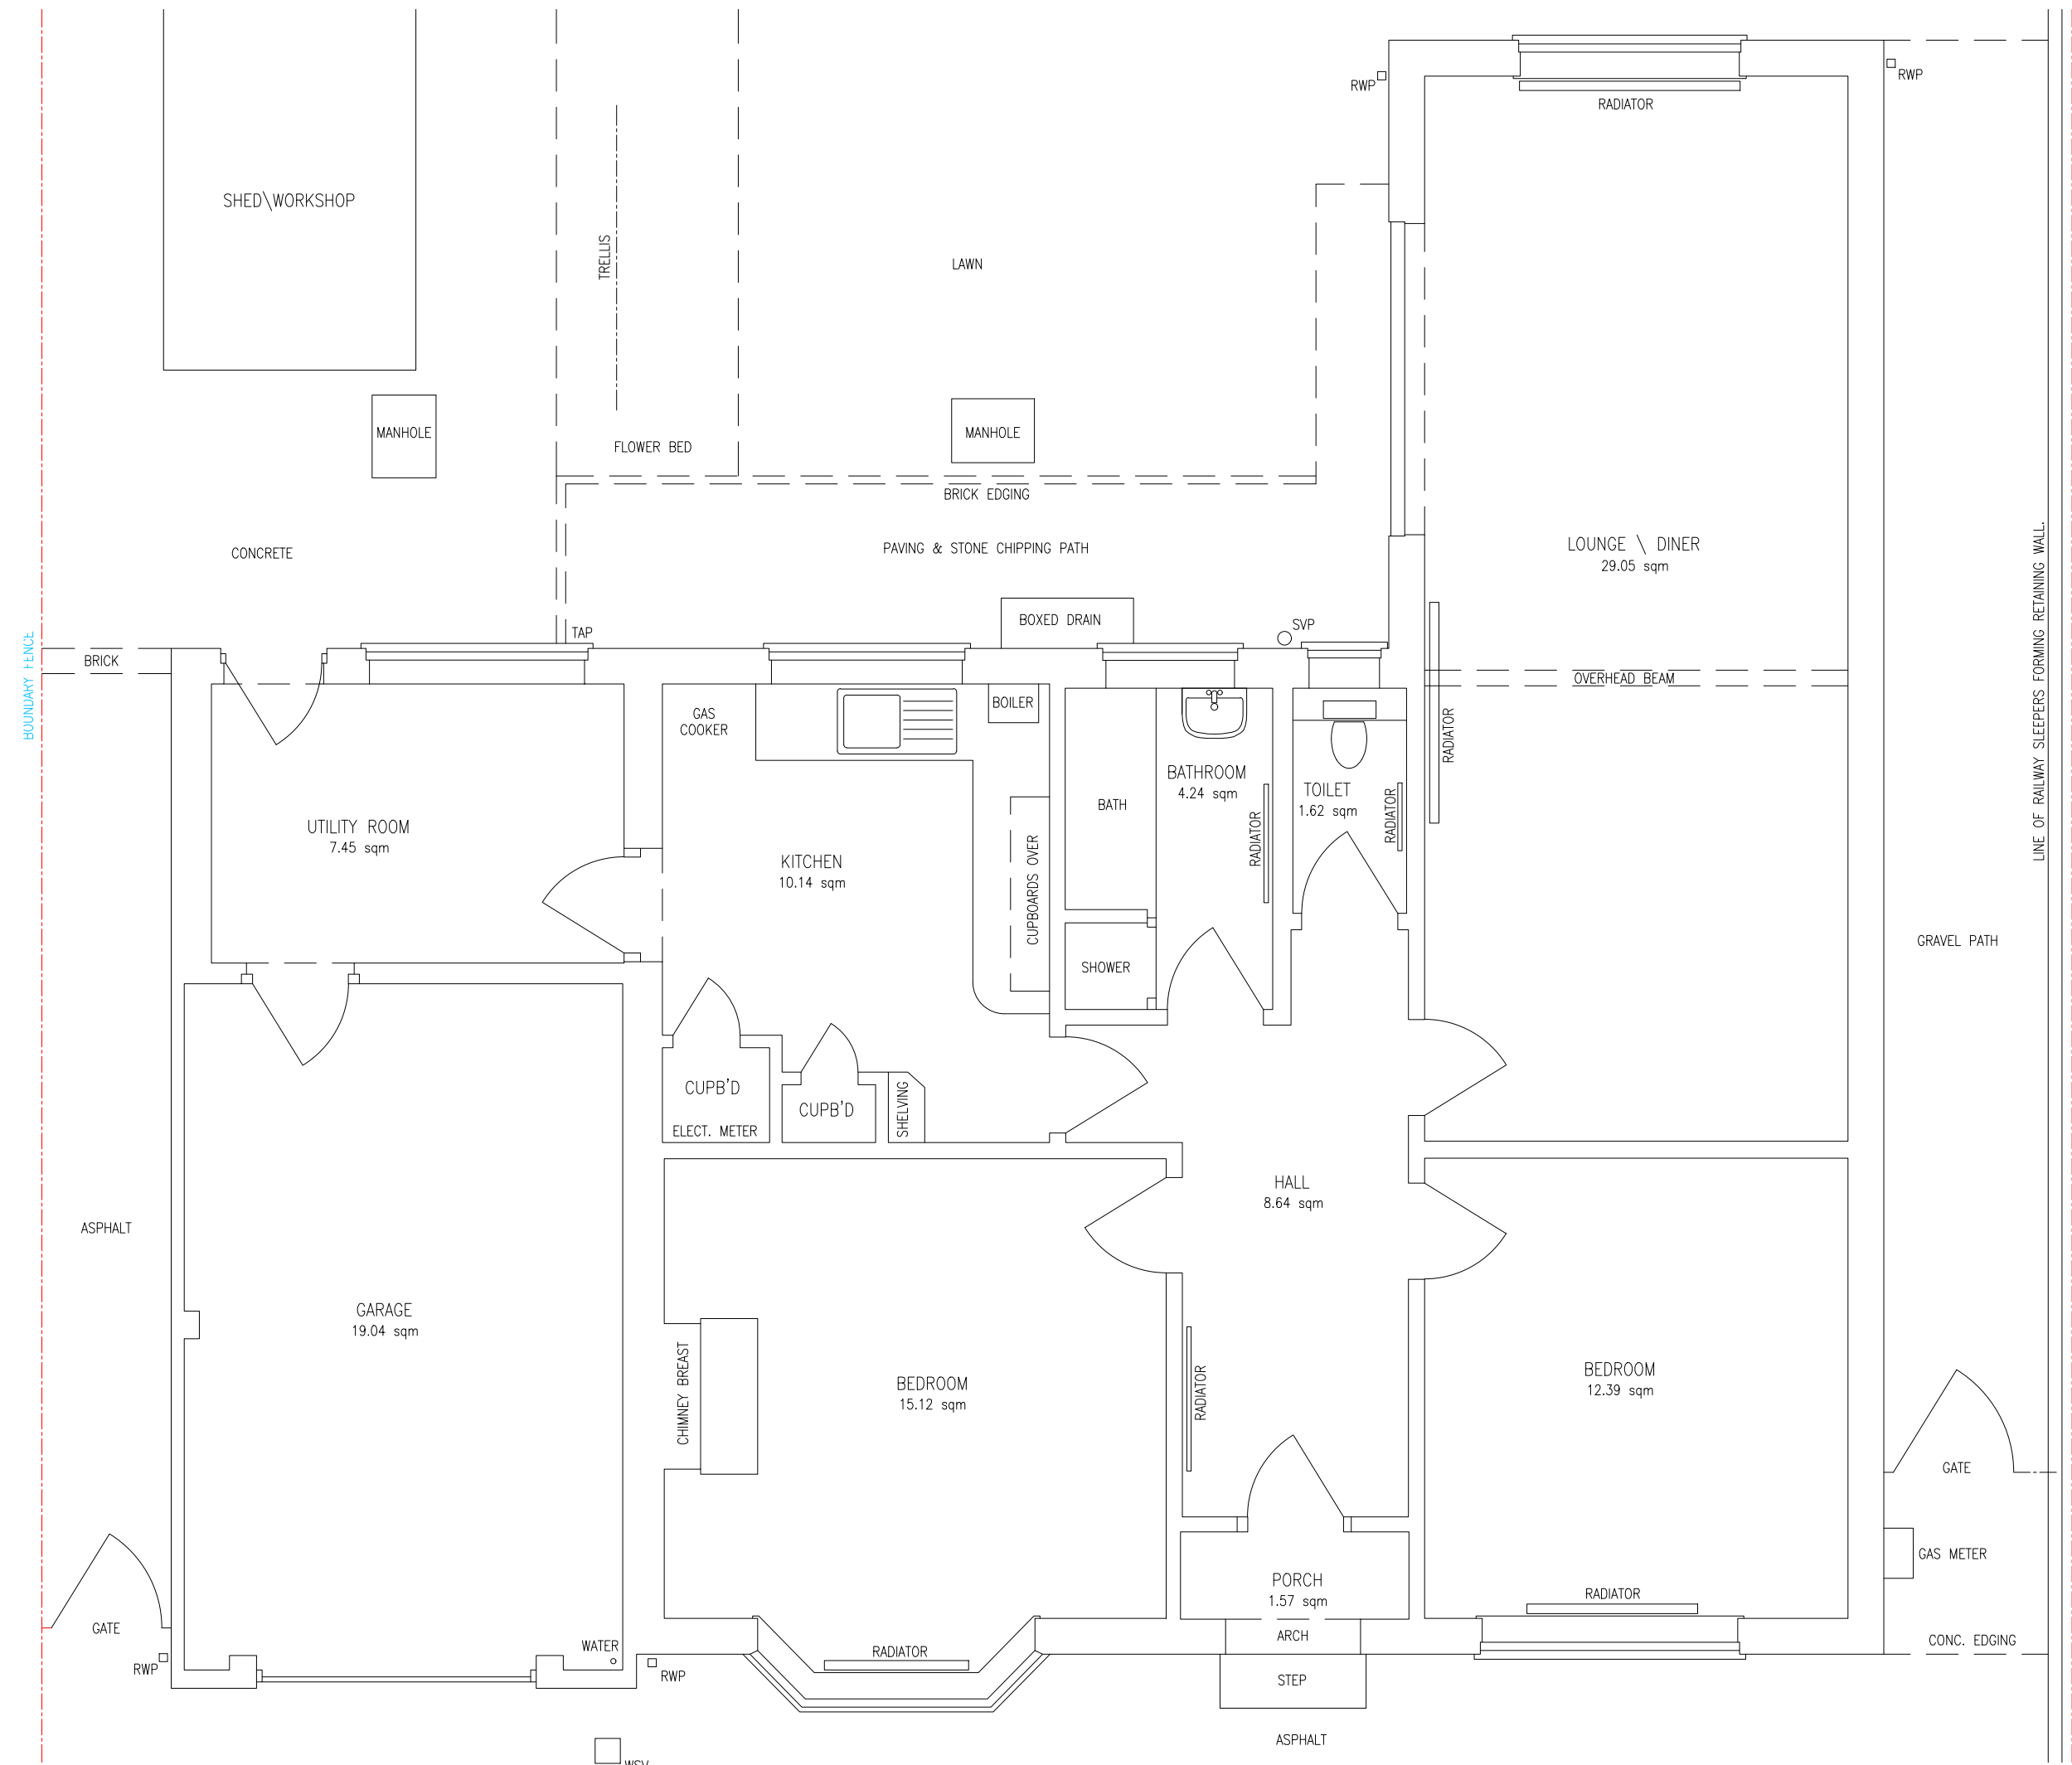

01 FLOOR PLAN
EXISTING

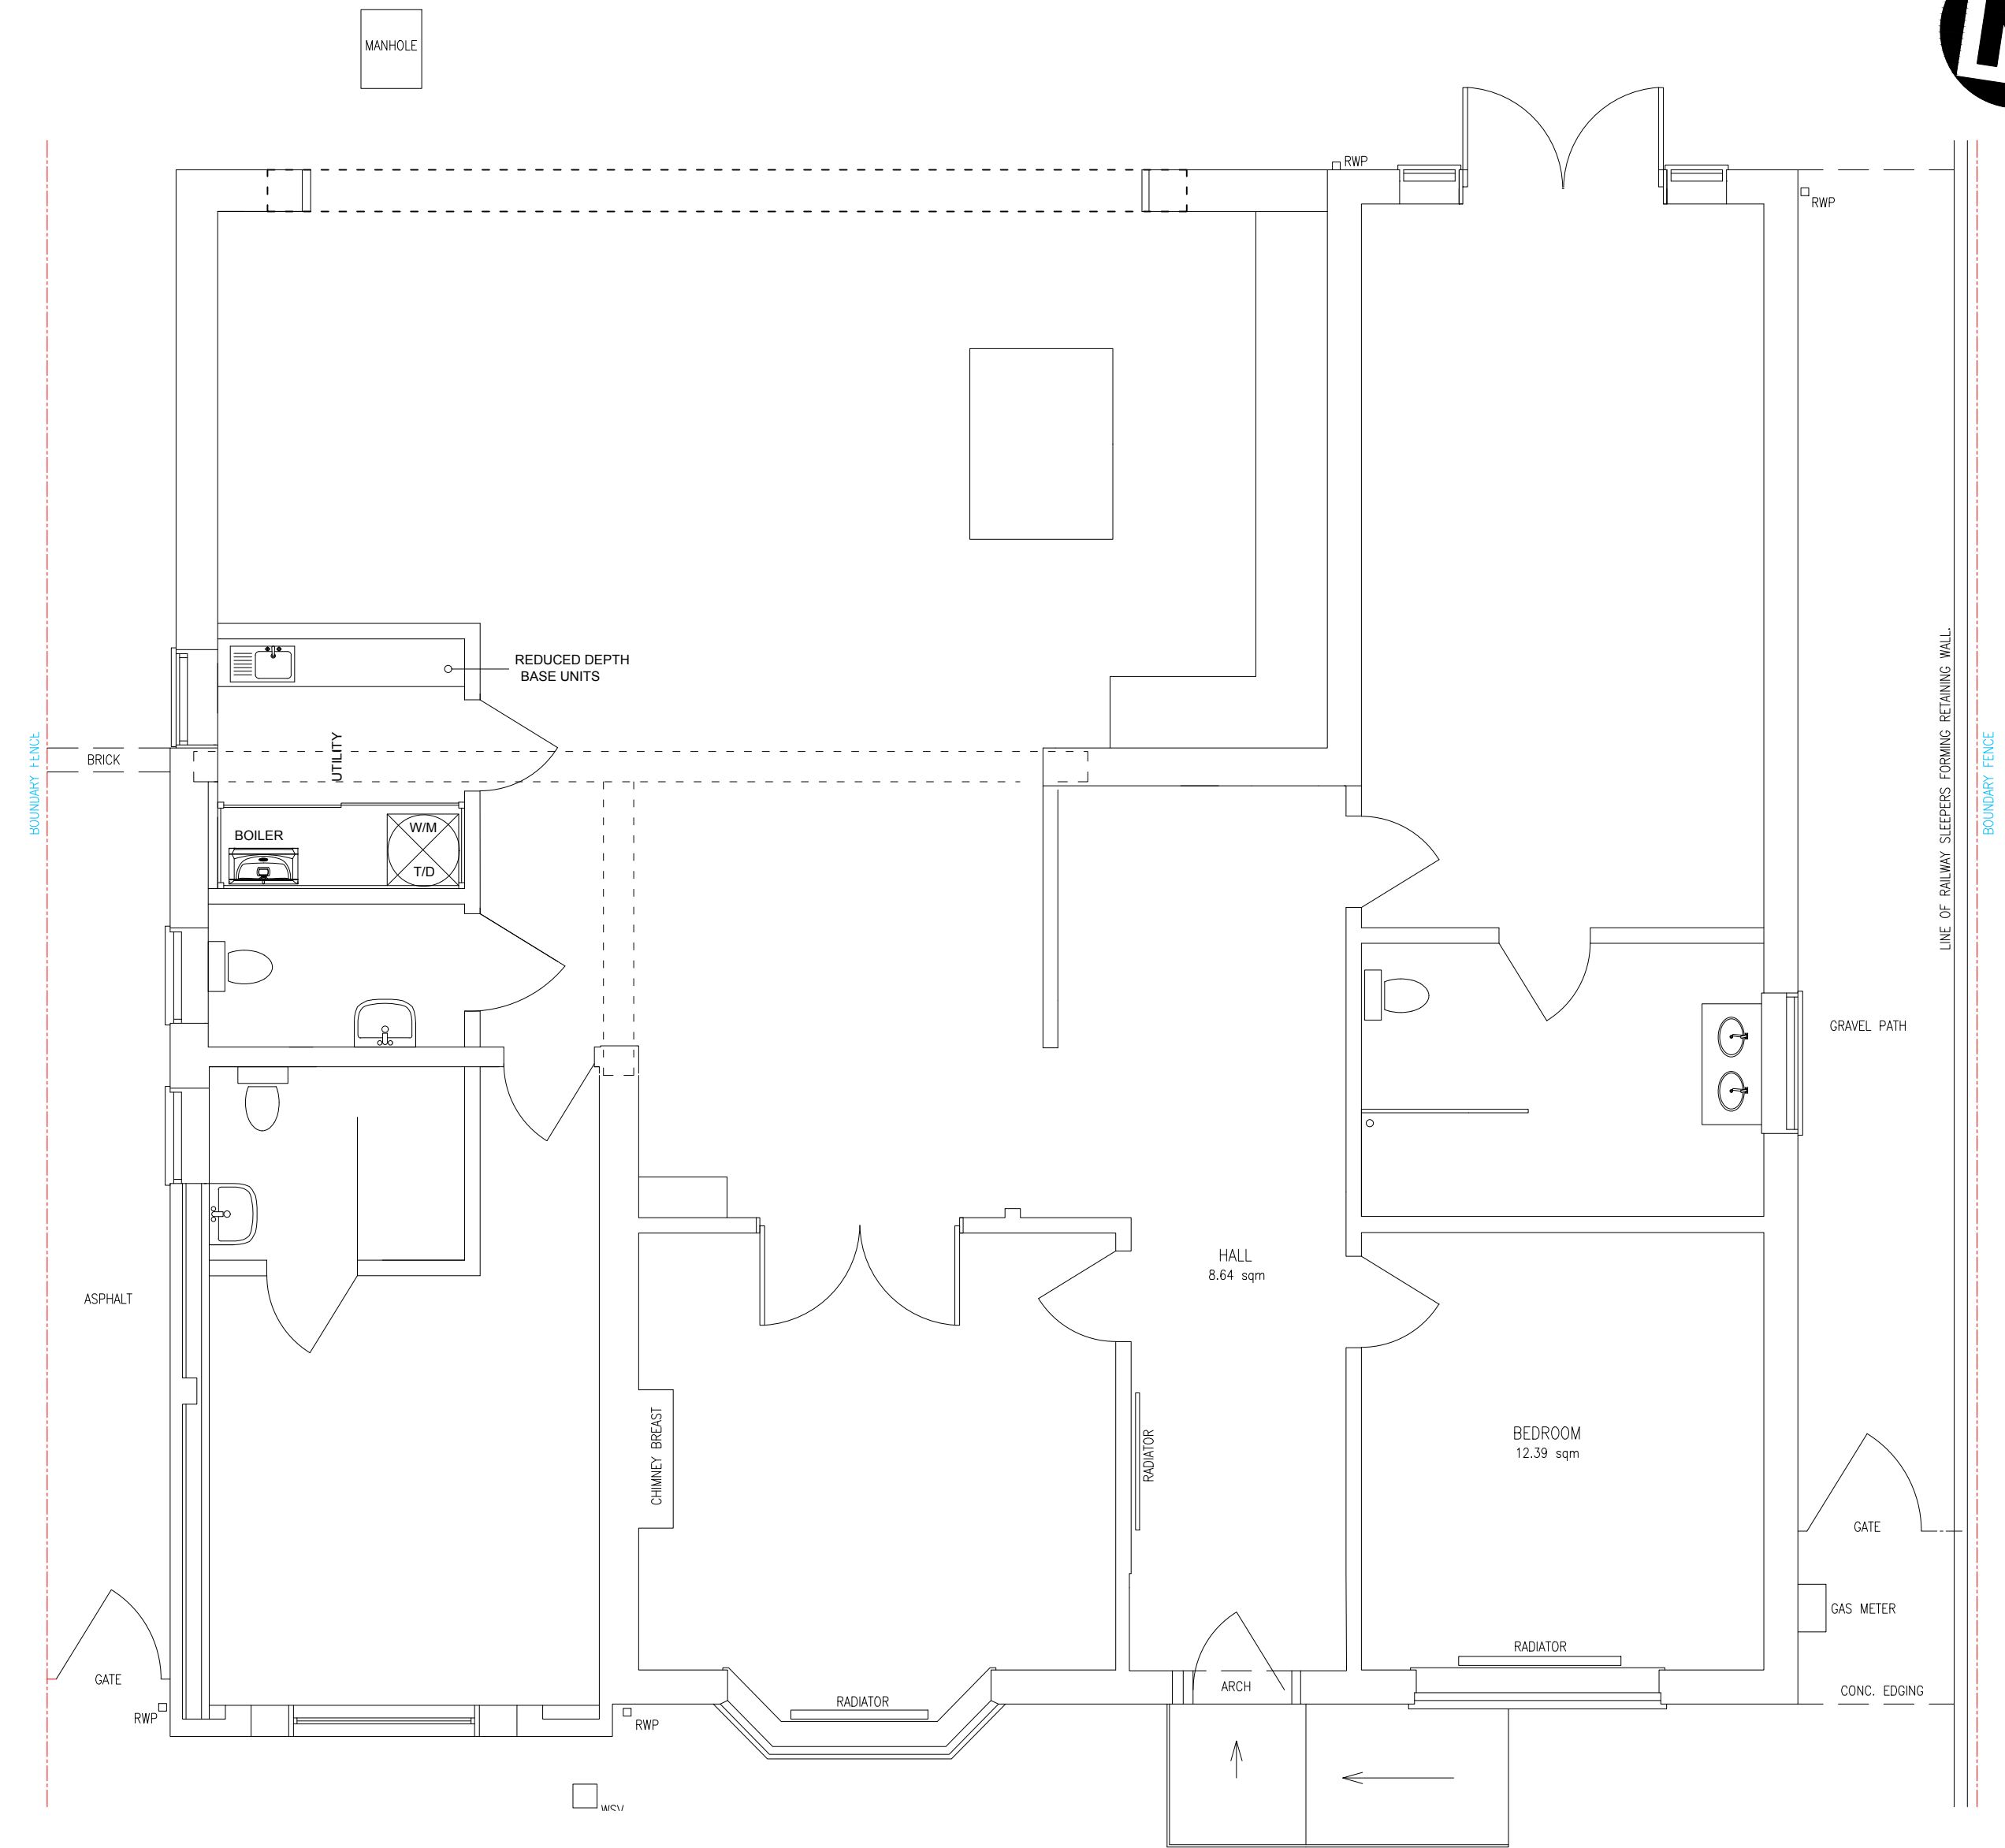

02 FLOOR PLAN
PROPOSED



SCALE: 1:50 @ A1

PROJECT 55 EVENDONS LANE
WOKINGHAM
RG41 4AD

DRAWING FLOOR PLANS (DRAFT)

DRAWING No: ACTUAL

REV:

DRAWN BY:
JT