

DRG. REMAINS COPYRIGHT OF THE ARCHITECT.
DIMENSIONAL DISCREPANCIES TO BE REFERRED
TO THE ARCHITECT
DO NOT SCALE

DRAWING STATUS ☒ PRELIMINARY ☐ FOR APPROVAL ☐ CONSTRUCTION




DATE

June 2025


Plan updated

REVISION

3 Drawing

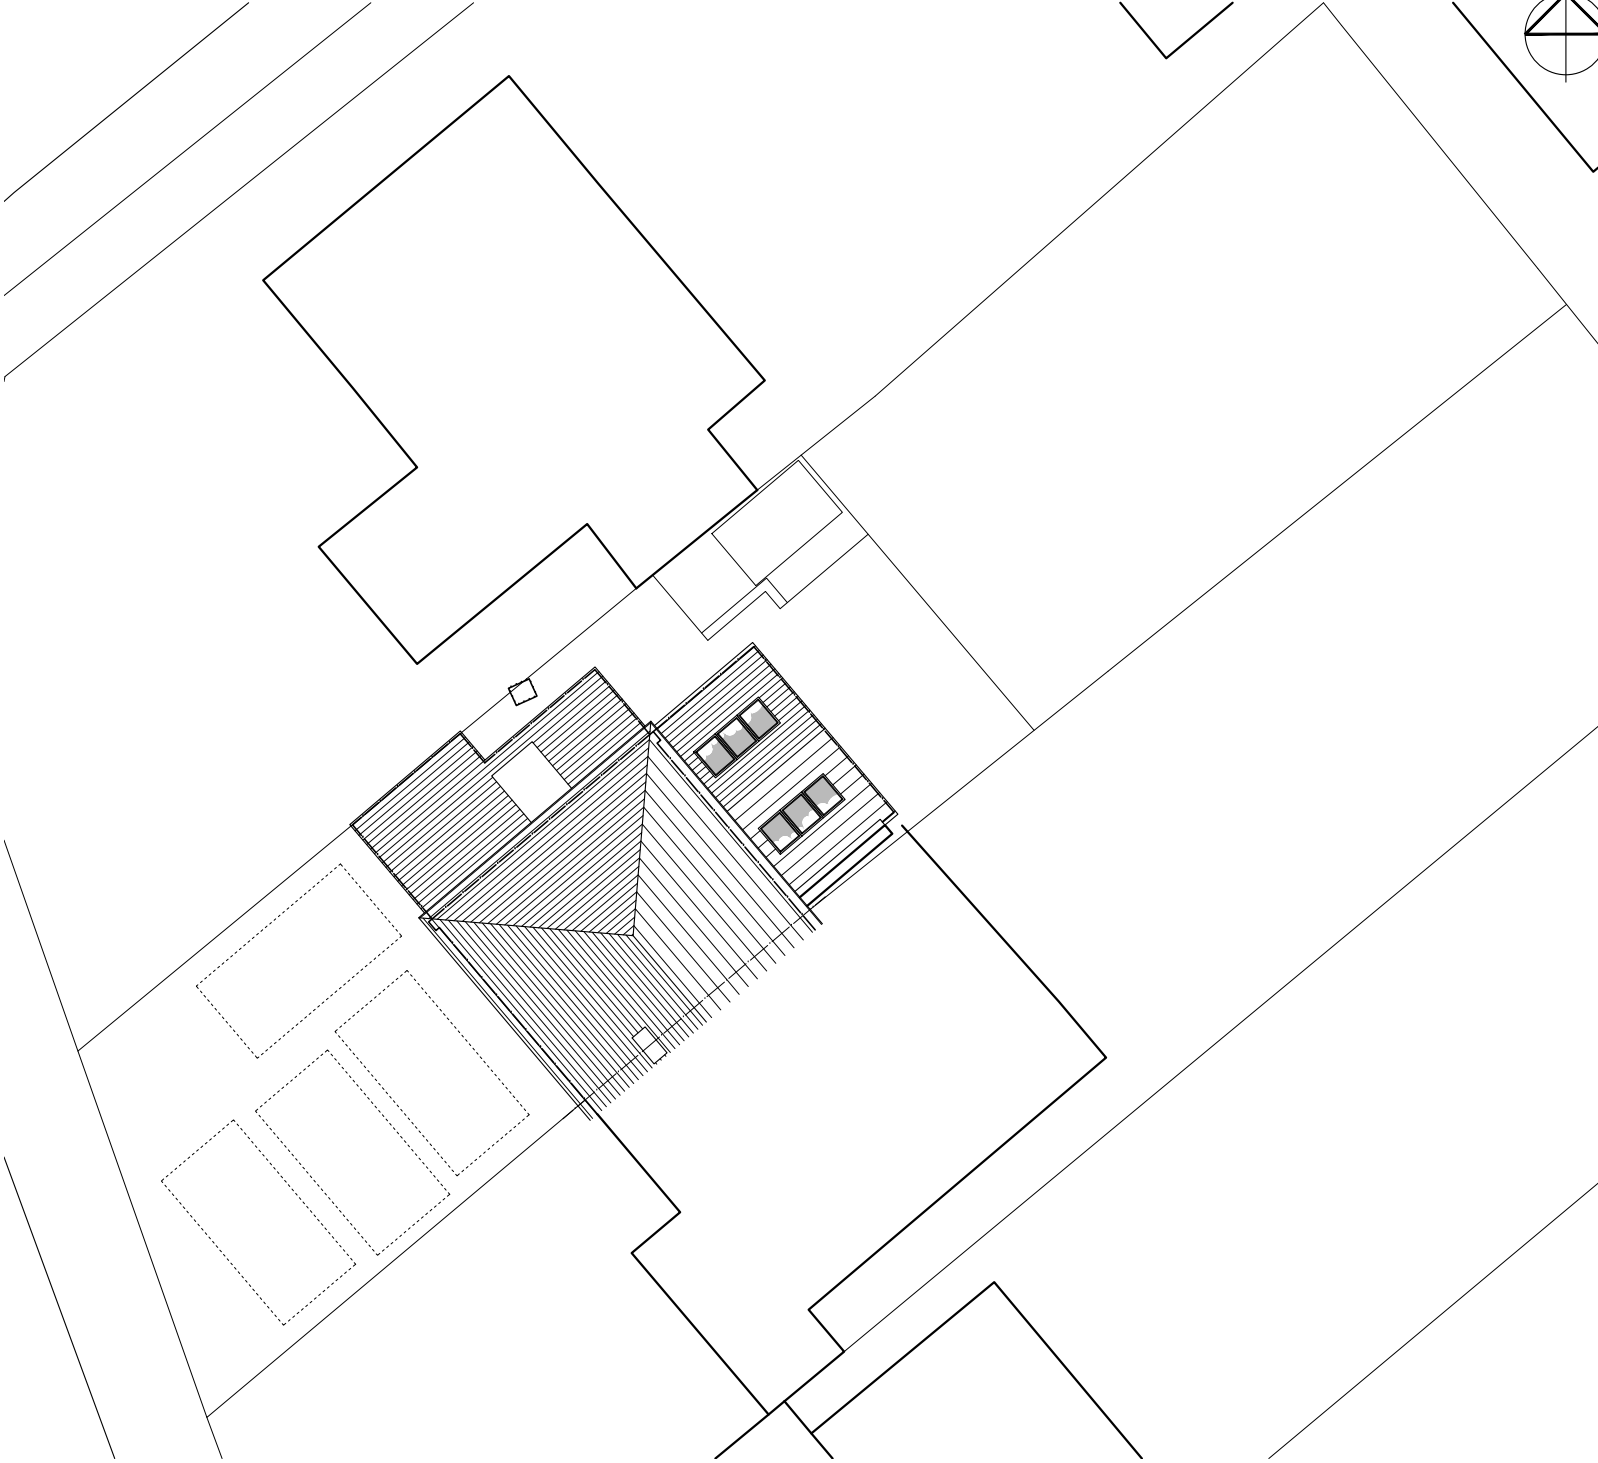  

PROPOSED SITE PLAN
1:200

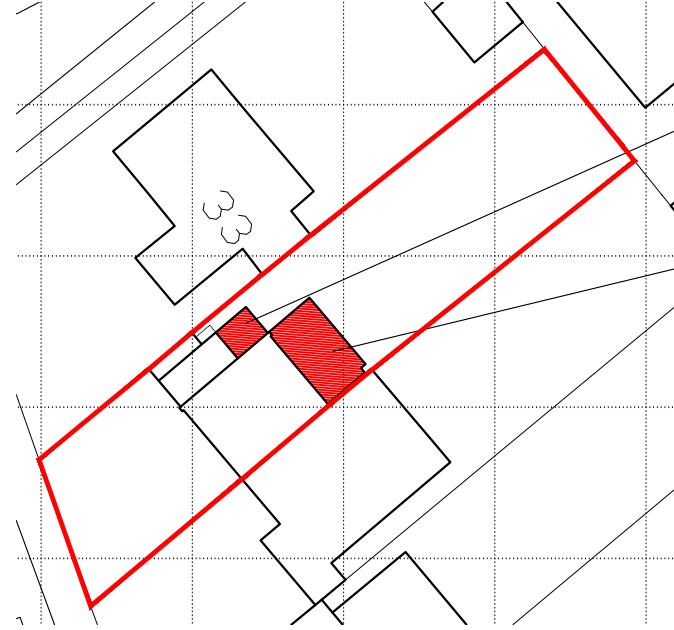

BLOCK PLAN
1:500



Proposed single
storey extension

Proposed single
storey extension
replaces existing
conservatory

CLIENT

Mr & Mrs Murray

JOB TITLE

Proposed Extension
35 Hurst Road
Twyford

April 25

SCALE

1:200 & 1:500

DRG TITLE

Proposed Site Plan

JOB No.

2501

DWG No.

04

REV.

A



Anne Owen Architects Ltd
24 Springfield Park, Twyford, Reading RG10 9JH
+44(0)118 932 0846 / 07788 262602
anne@annehenrichs.co.uk
www.annehenrichs.co.uk
Director: Anne Owen BA (Hons) BA Arch RIBA
Company Registered in England & Wales No. 8861202