
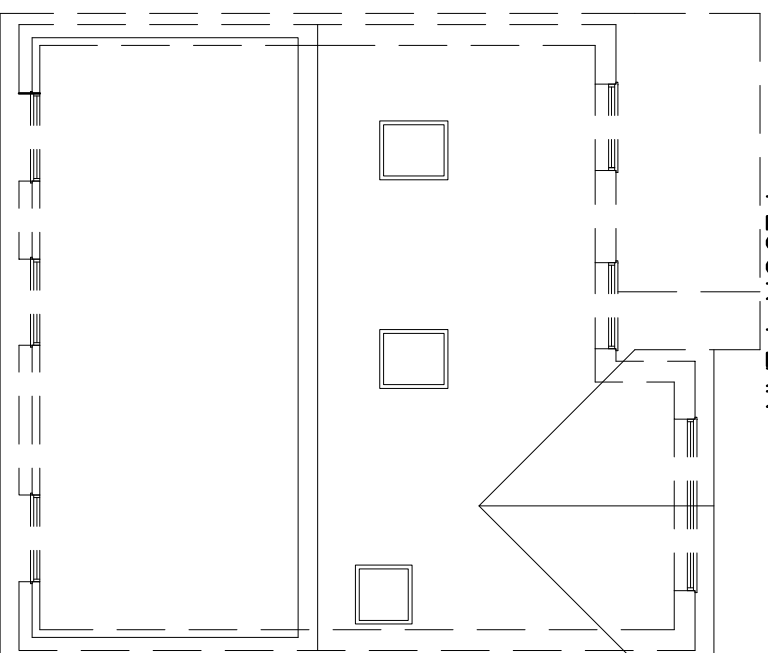
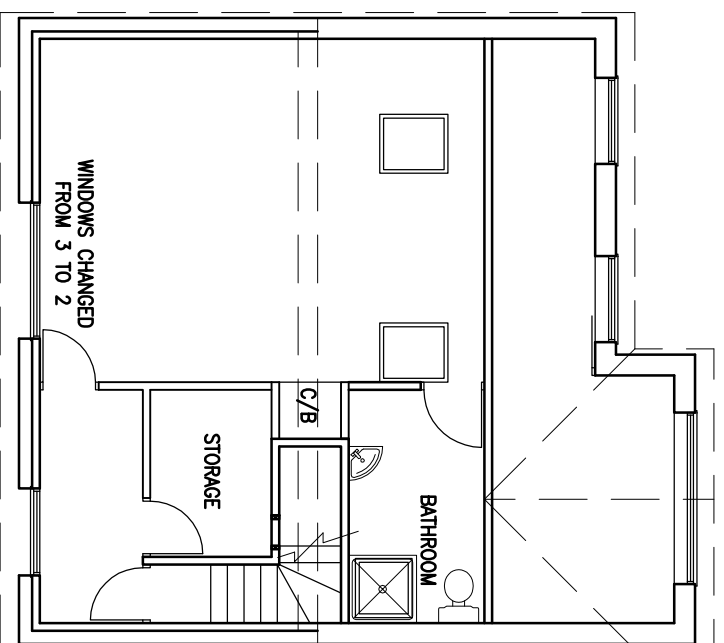
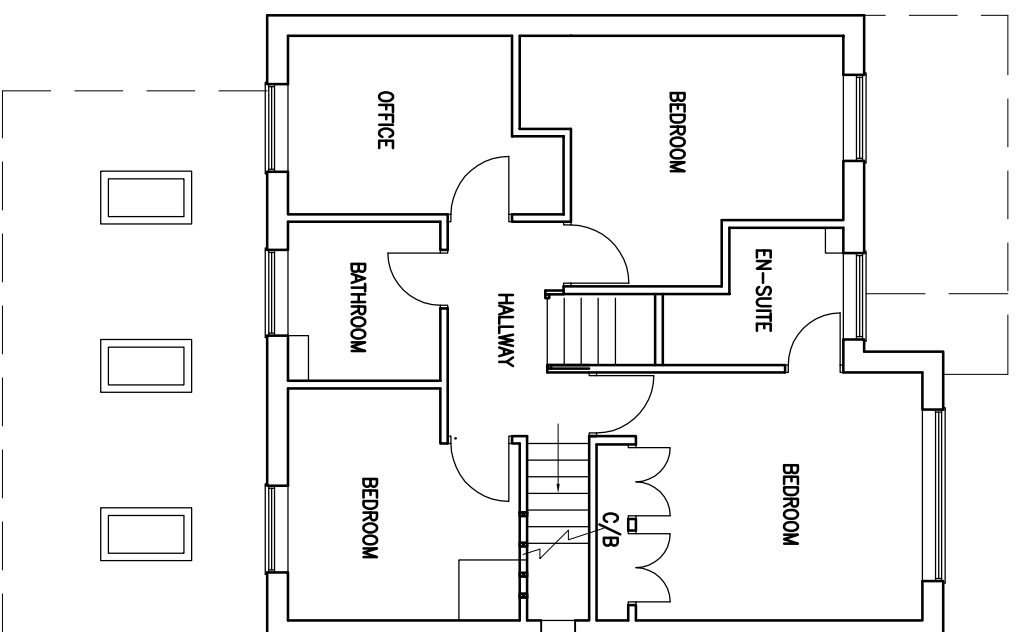


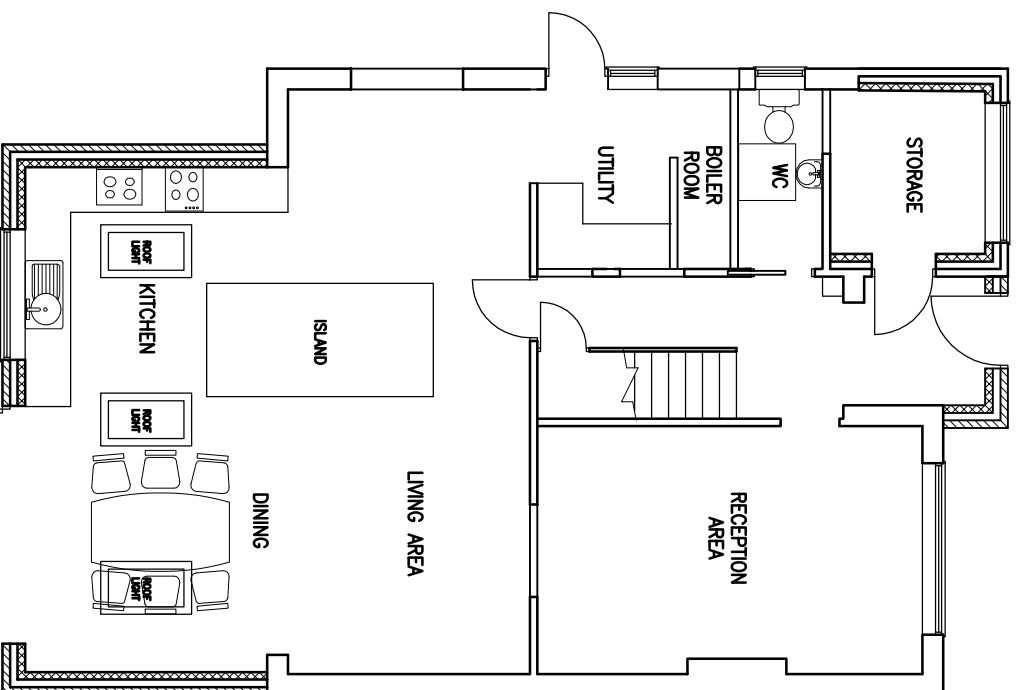

A horizontal ruler with markings at 0, 1m, 2m, 3m, 4m, and 5m. The text 'Metric Scale 1:100' is written below the ruler.

THIS DRAWING IS THE PROPERTY OF RRS DESIGNS
- COPYING / REDISTRIBUTION BY CONSENT ONLY

NOTES

A	-	-
Rev/Date		Amendment

PROJECT
7 HILMANTON
EARLEY
READING
RG6 4HN

TITLE

PROPOSED FLOOR PLANS

RRS Designs
Architectural & Planning Services

Mobile-07964326643
Email-amar@rrsdesigns.co.uk
Website-www.rrsdesigns.co.uk

DRAWN		SCALE @ A3	
AS		1:100	
DATE			
SEPT 24			
DRAWING NO.		REV.	
AS00324-03		C	M