



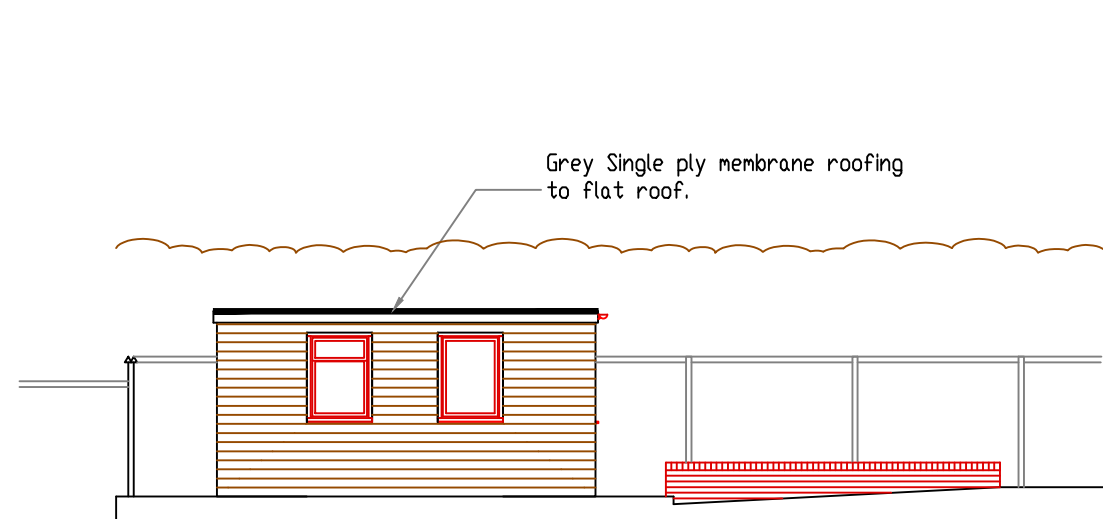

EXISTING NORTH ELEVATION

Scale 1 : 100

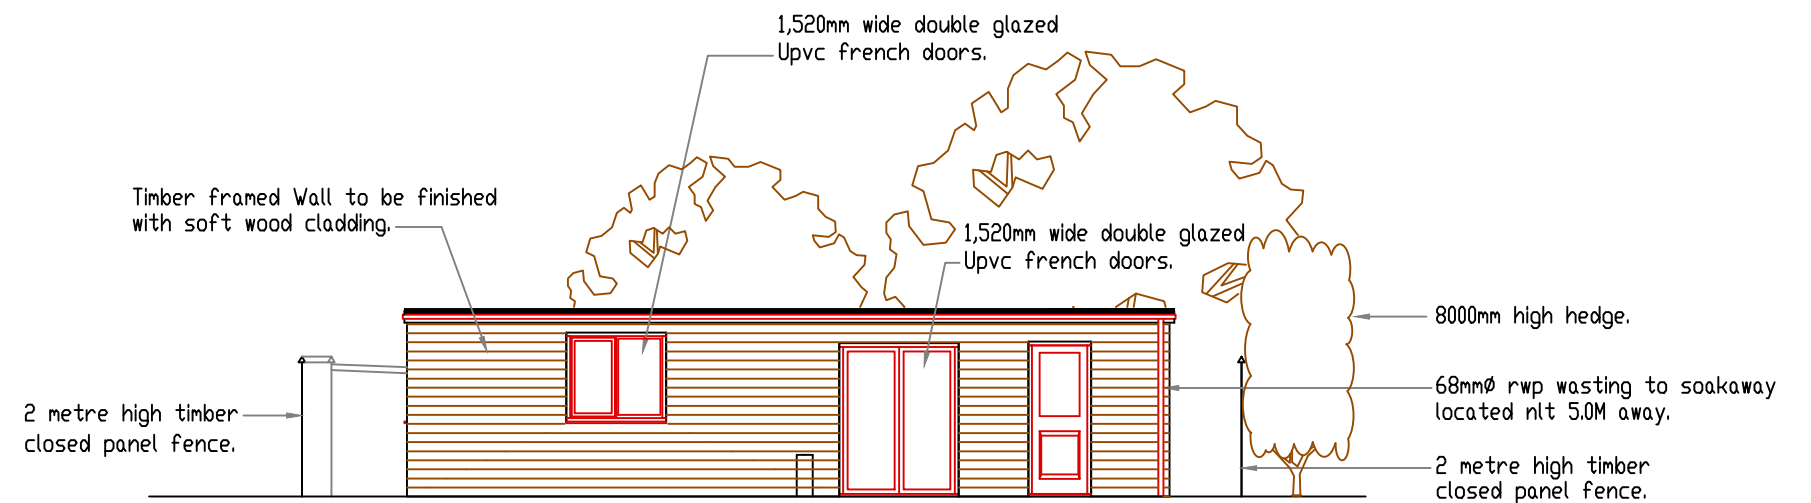

EXISTING WEST ELEVATION


Scale 1 : 100

General Note:

Any discrepancy found must be reported before proceeding.


All dimensions are to be checked before proceeding with the work.

Drawing to be read in conjunction with Drg No. OAS/24/1876/1

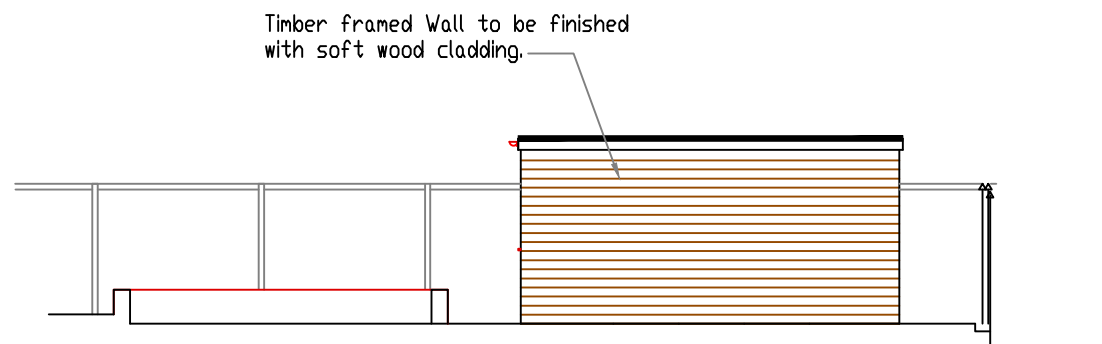


EXISTING SOUTH ELEVATION

Scale 1 : 100

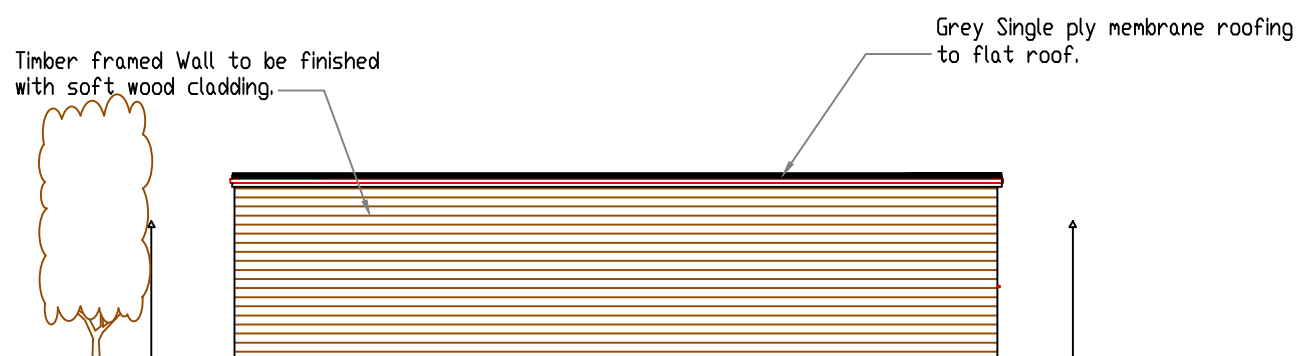

EXISTING EAST ELEVATION

Scale 1 : 100

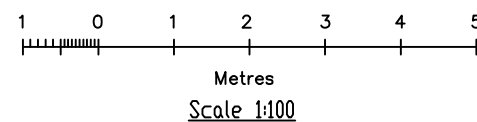

OASIS BUILDING & PLANNING APPLICATIONS 20 WANTAGE RD. READING, BERKSHIRE. RG30 2SE Tel: 0118 9573554 E-mail : oa.springer@btinternet.com	
Client Mr. D Murphy 23 Meadow Road, Earley, Reading, RG6 7EX	
Drawing Title EXISTING TIMBER FRAMED GARDEN ROOM APPLICATION FOR LAWFUL DEVELOPMENT EXISTING USE	
Scale 1 : 100	File Name: 23MeadowRd-PL24.dwg
Date September 2024	Drawn by O.A.Springer
Drawing No. OAS/24/1876/2	Rev. 0