

NOTES

© SpaceOffice - THIS DRAWING AND DESIGN REMAINS THE COPYRIGHT AND INTELLECTUAL PROPERTY OF SPACE OFFICE LIMITED (SpaceOffice) AND SHALL NOT BE COPIED IN ANY FORMAT WITHOUT APPROVAL.

THIS DRAWING SHOULD BE PRINTED IN COLOUR FOR FULL CLARITY. THIS DRAWING IS TO BE READ IN CONJUNCTION WITH ALL OTHER DRAWINGS AND DOCUMENTS PROVIDED. THE CONTRACTOR MUST CHECK ALL DIMENSIONS ON SITE BEFORE PLACING ORDERS FOR MATERIALS OR SHOP FABRICATIONS OR COMMENCING WORKS ON SITE. ANY DISCREPANCIES SHOULD BE NOTIFIED BEFORE PROCEEDING.




EXISTING EAST ELEVATION
SCALE 1 : 100




EXISTING NORTH ELEVATION
SCALE 1 : 100




EXISTING WEST ELEVATION
SCALE 1 : 100

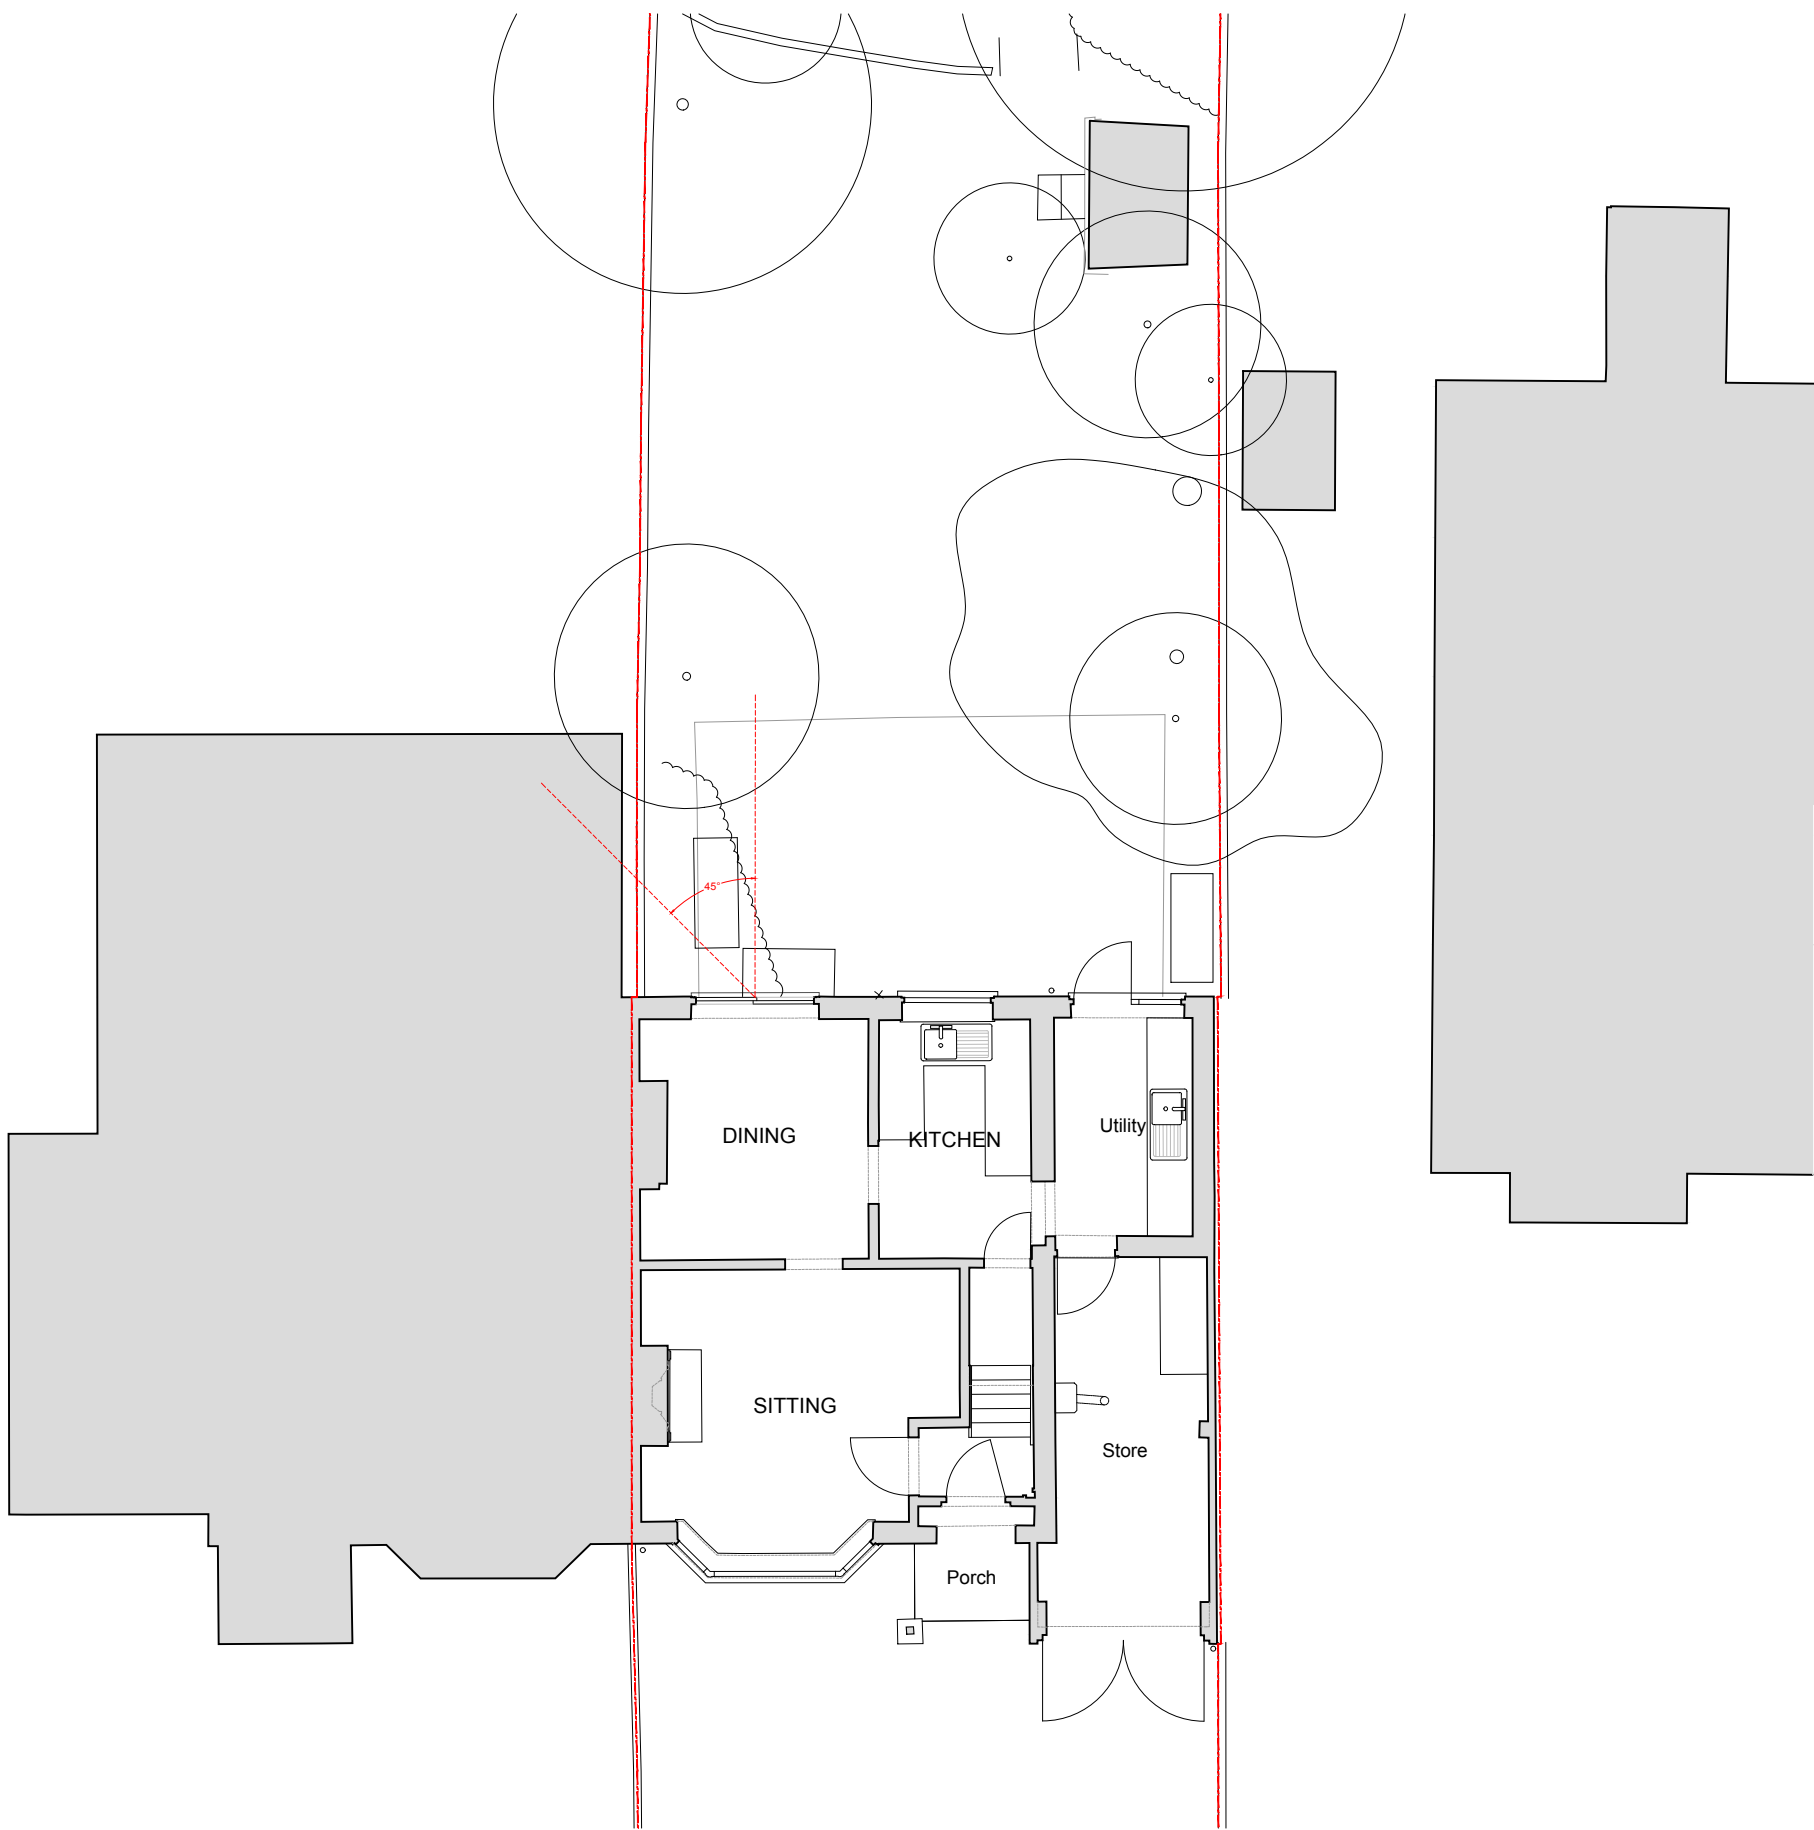

EXISTING GROUND FLOOR
SCALE 1 : 100
Scale Bar 1 : 100

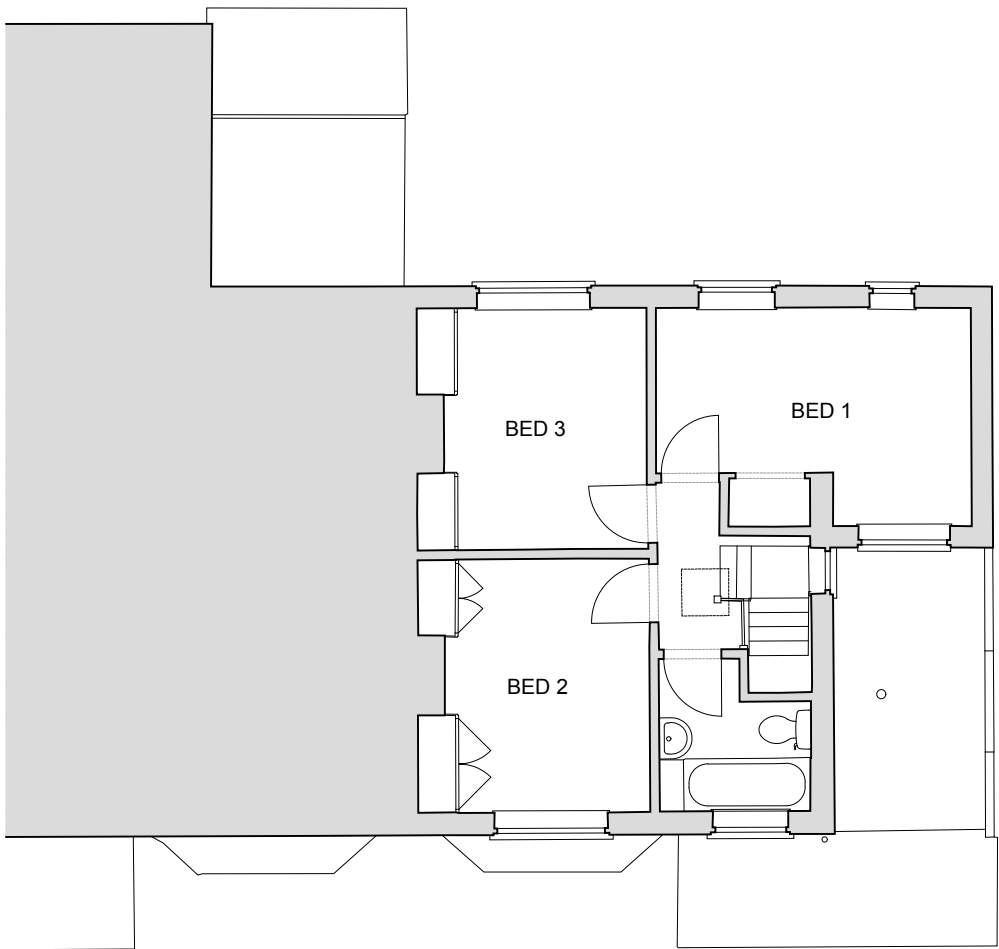

EXISTING FRIST FLOOR
SCALE 1 : 100

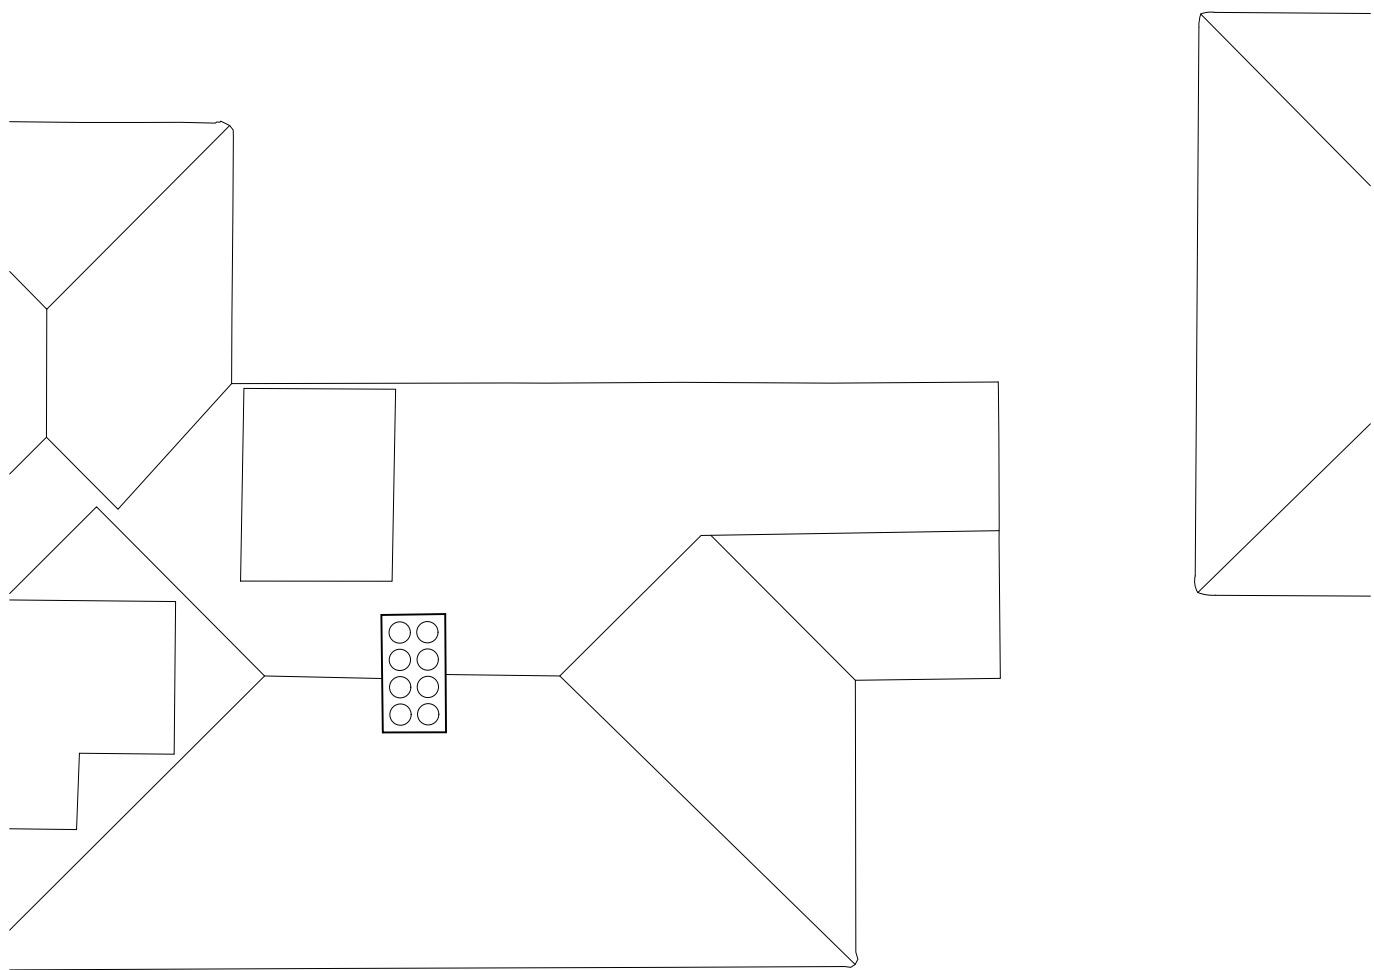

EXISTING ROOF PLAN
SCALE 1 : 100



email: mail@spaceoffice.com mobile: 07974 707832

Client:
MR PETER KEEN

Project:
SINGLE STOREY REAR EXTENSION
AND INTERNAL ALTERATIONS

Location:
195 LODDON BRIDGE ROAD
WOODLEY, READING RG5 4BP

Drawing Title:
EXISTING PLANS & ELEVATIONS

Date: SEP 2024	Sheet Size: A1	Drawn: MC
-------------------	-------------------	--------------

Drawing No: P2404-02	Revision:
-------------------------	-----------