



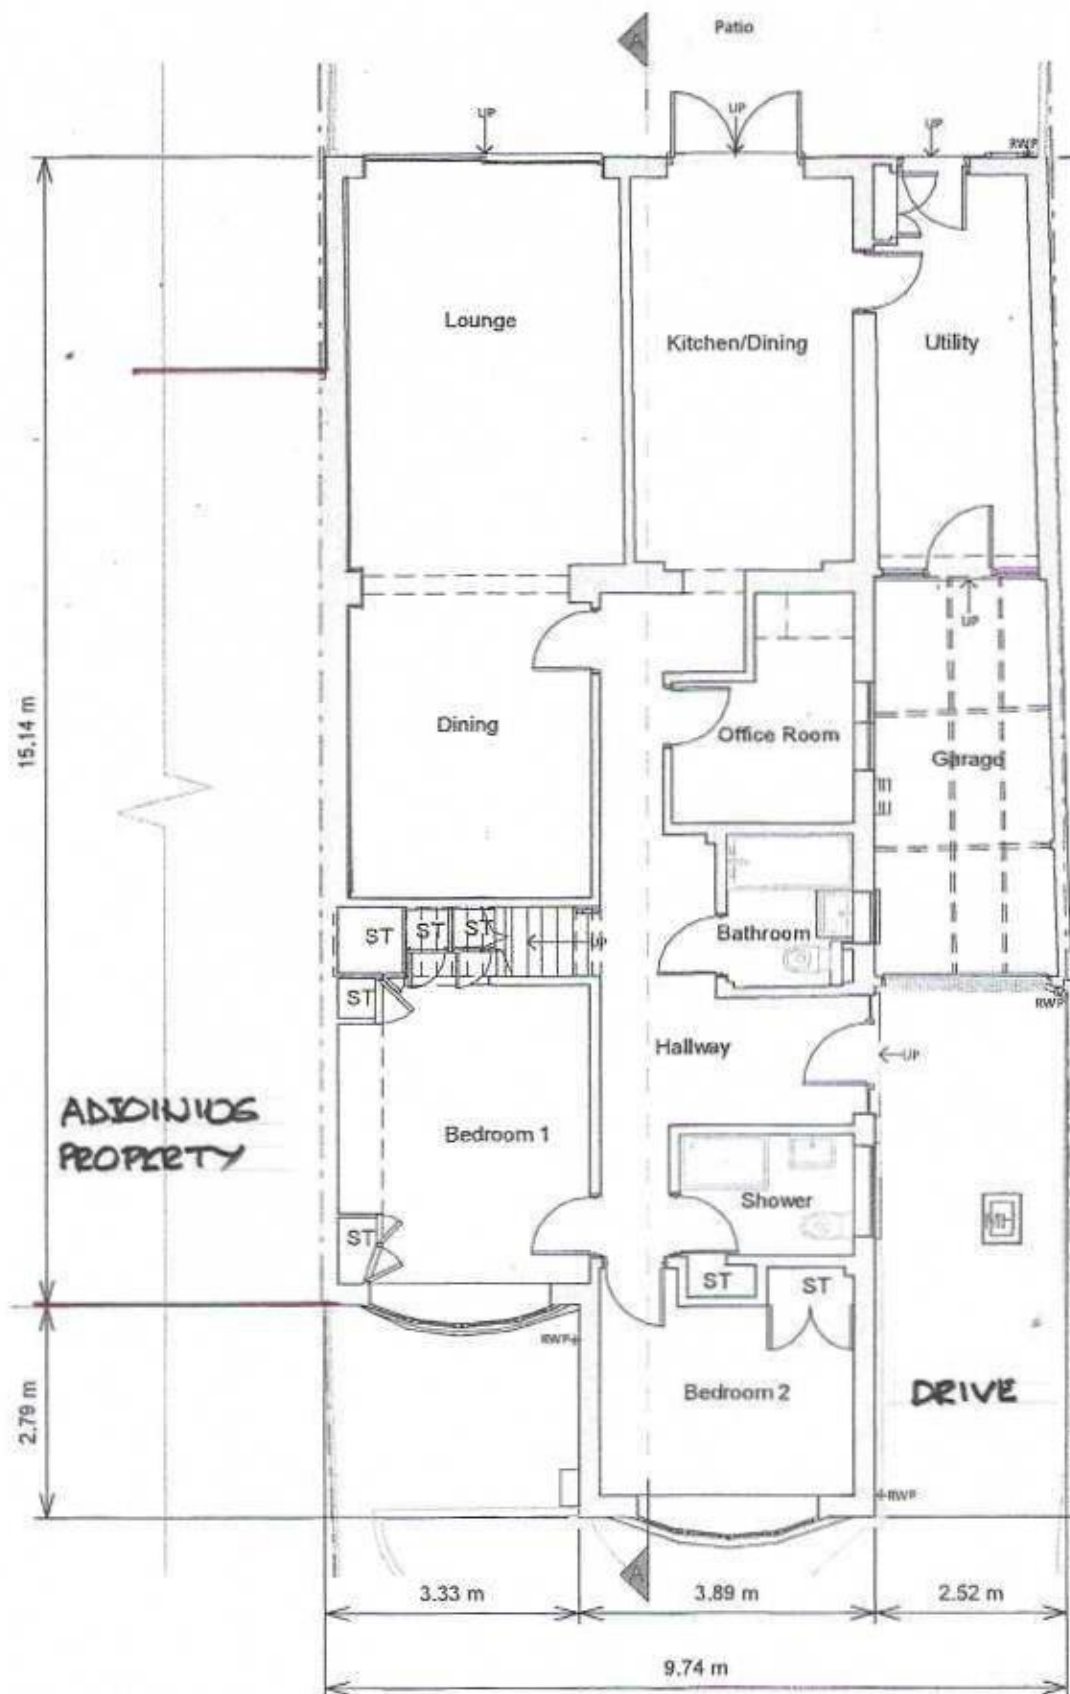

EXTG Ground Floor Plan

83A BARKHAM RIDE
 DWG NO: 2/01524/003.
 SCALE 1:100

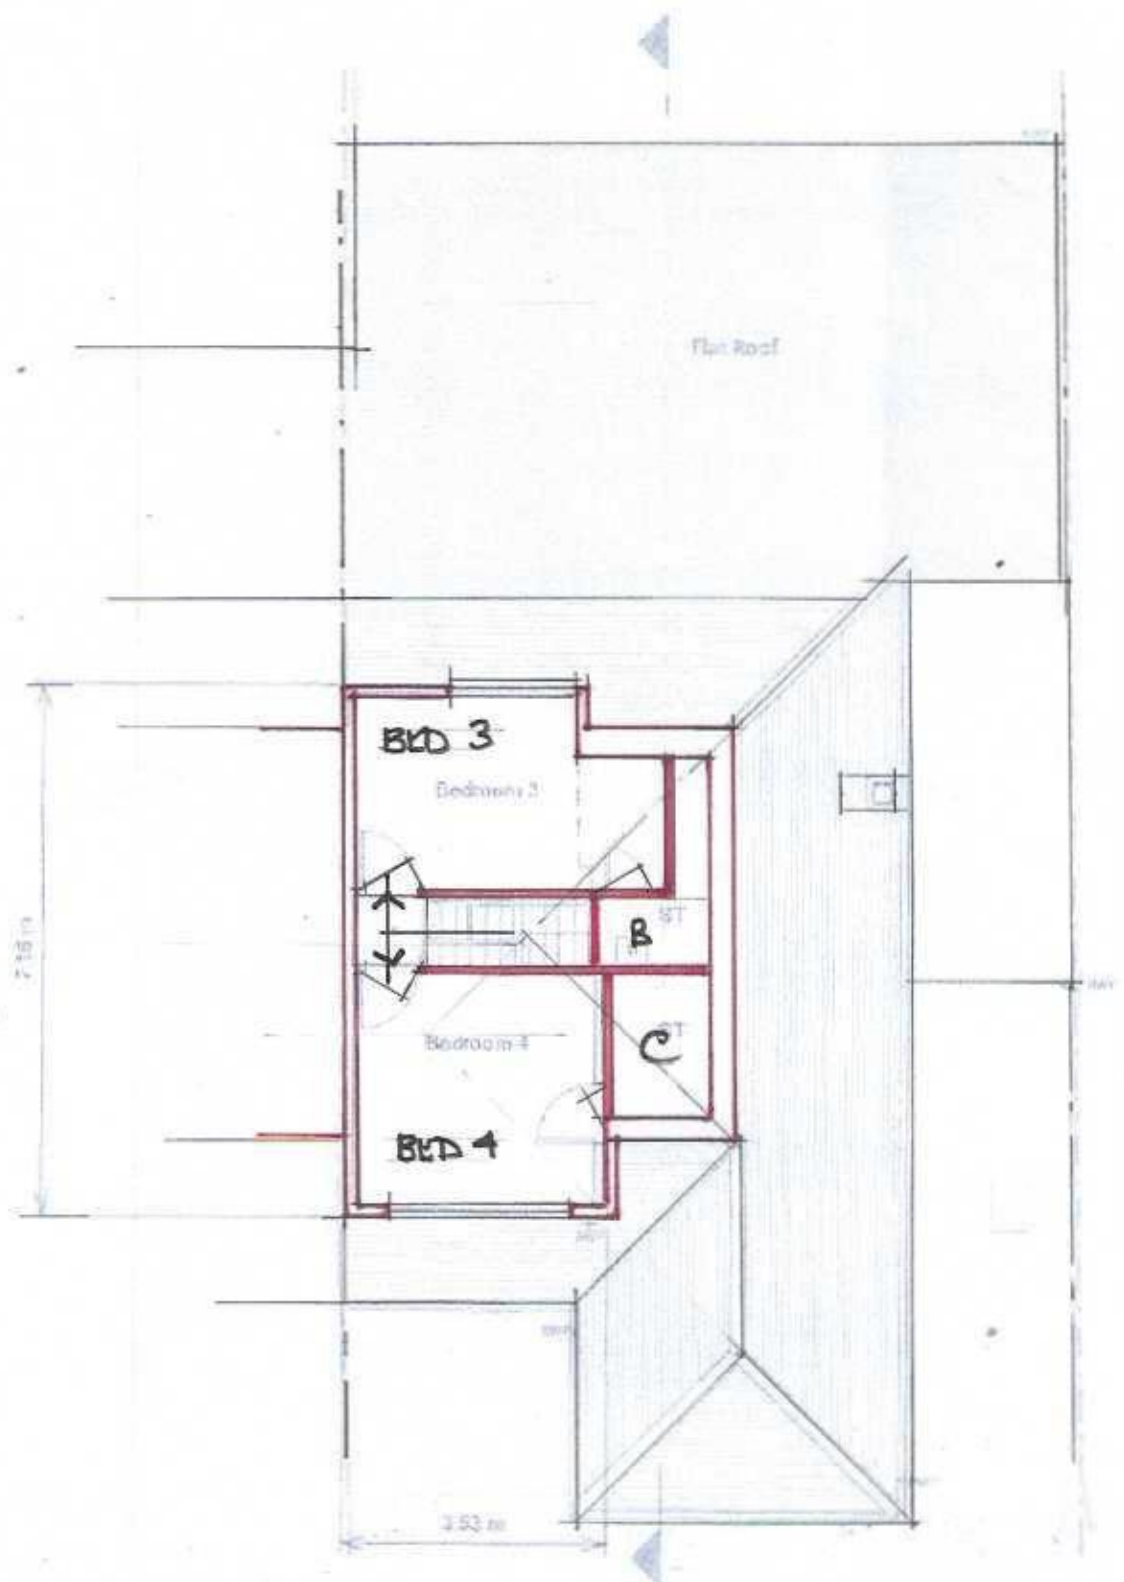

EXTG First Floor Plan

83A BARKHAM RIDE

DWG NO. 2001524/062

SCALE 1:100



▽ Ex. Ridge Line
 5.83 m
 ▽ EX_FF Ceiling
 4.97 m

▽ EX_First Floor
 2.71 m

▽ EX_Ground Floor
 0 m
 ▽ EX_GL
 -0.1 m



Front Elevation

▽ Ex. Ridge Line
 5.83 m
 ▽ EX_FF Ceiling
 4.97 m

▽ EX_First Floor
 2.71 m


▽ EX_Ground Floor
 0 m
 ▽ EX_Rear GL
 0.12 m




Rear Elevation

DWG NO: E/0152A/006
 EXTG ELEVATIONS
 83A BARKHAM RIDE
 SCALE 1:100



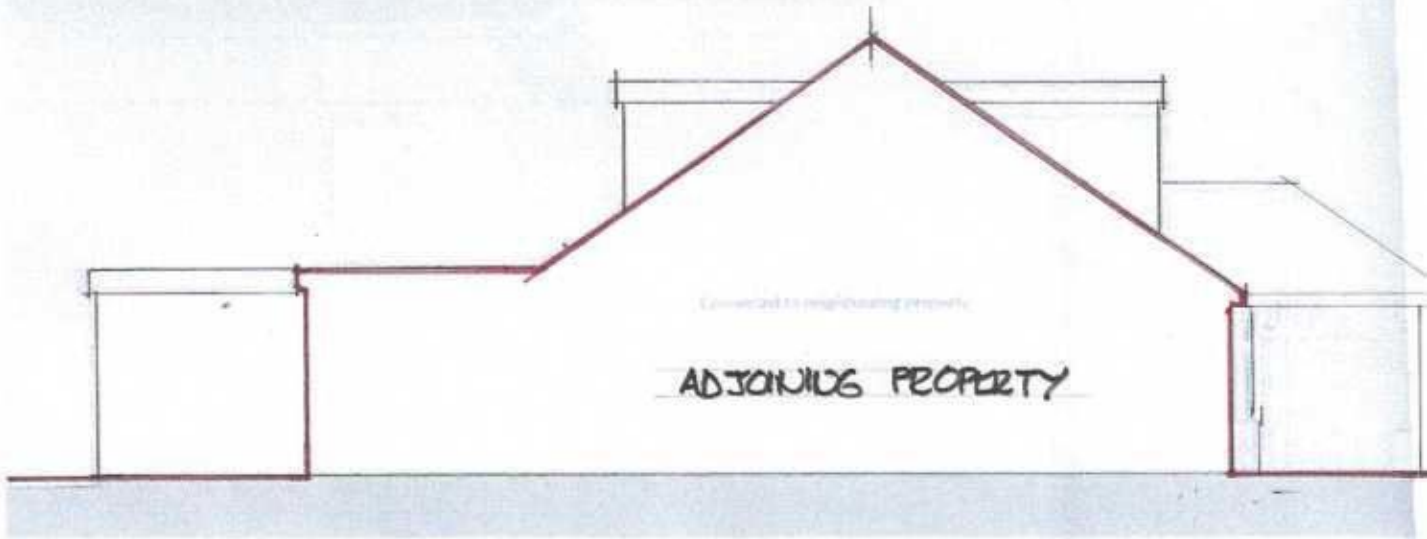

Left Side Elevation

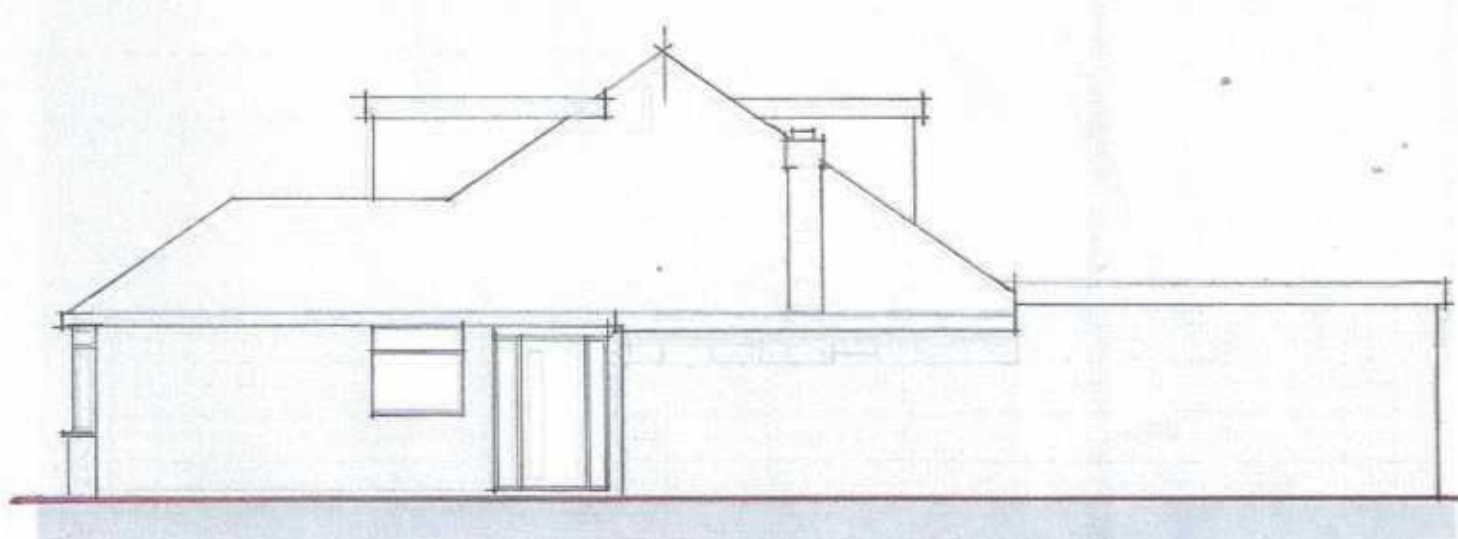

Right Side Elevation

DWG NO: P/01524/005
EXTG ELEVATIONS
83A BARKHAM RIDE
SCALE 1:100 0 1 2 3