




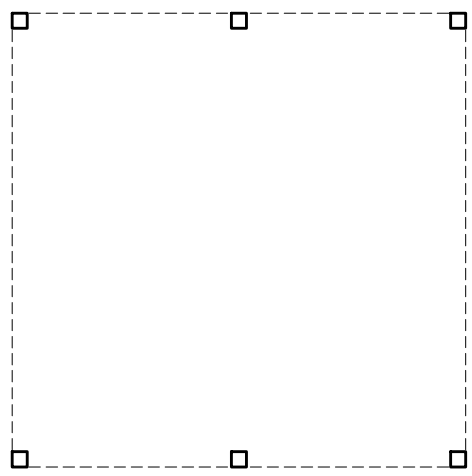


FLOOR PLAN
- CARPORT
PLOTS: 770-771, 777-778,
790-791, 800-801, 802-803

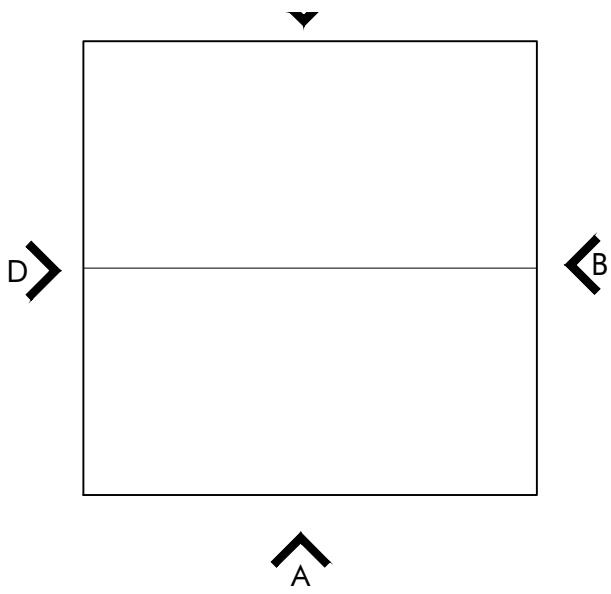


ROOF PLAN

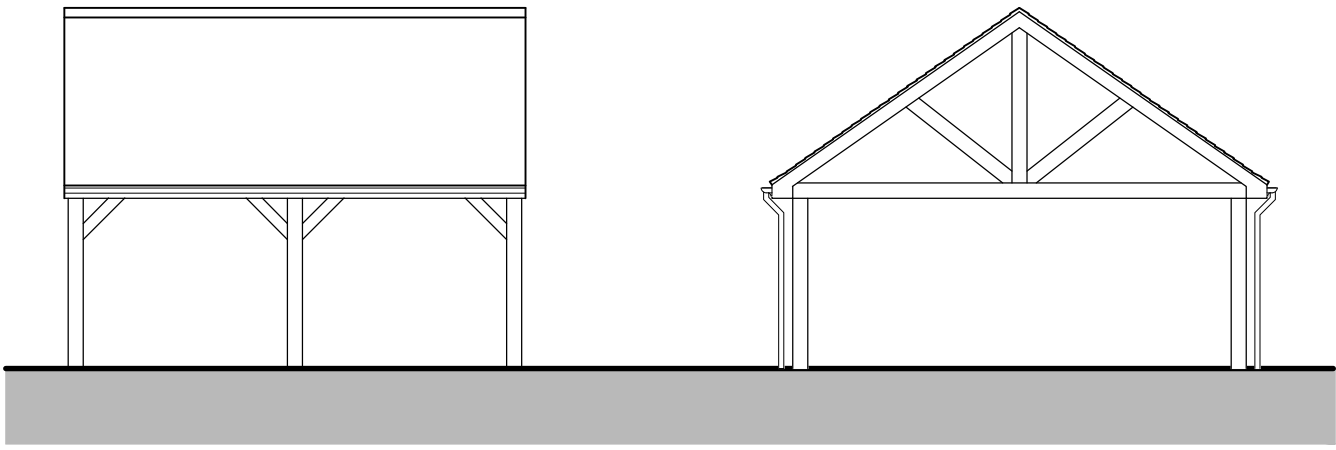


FRONT ELEVATION A

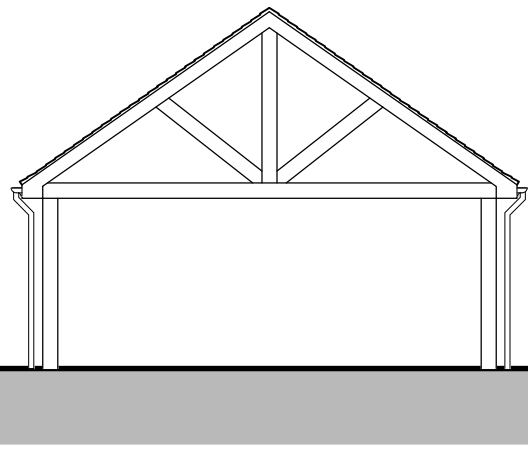


SIDE ELEVATION B

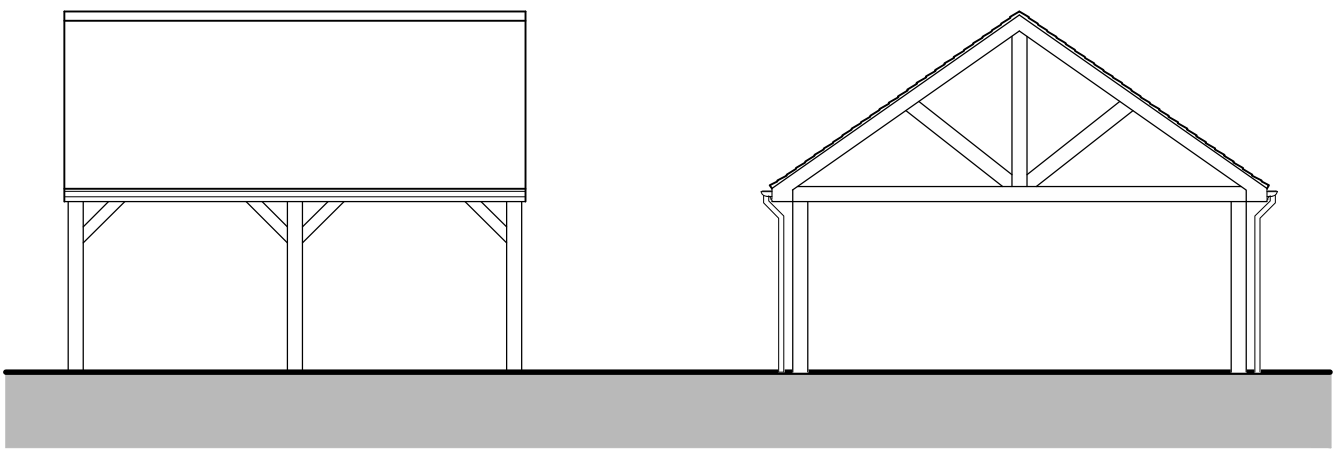


REAR ELEVATION C

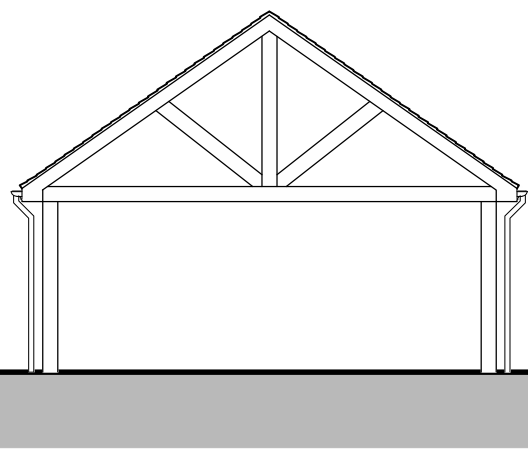


SIDE ELEVATION D

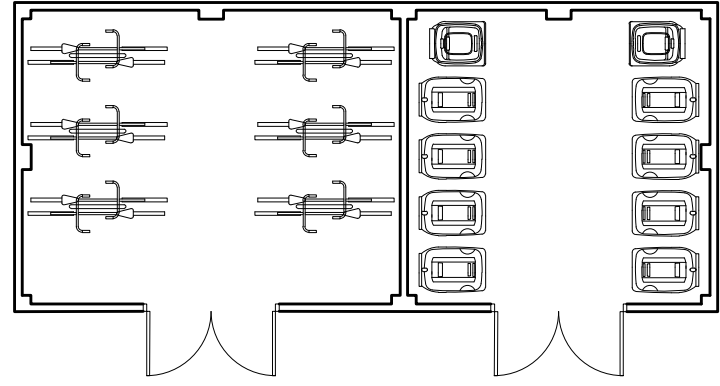


FLOOR PLAN
- REFUSE & CYCLE STORE
PLOTS: 577-588

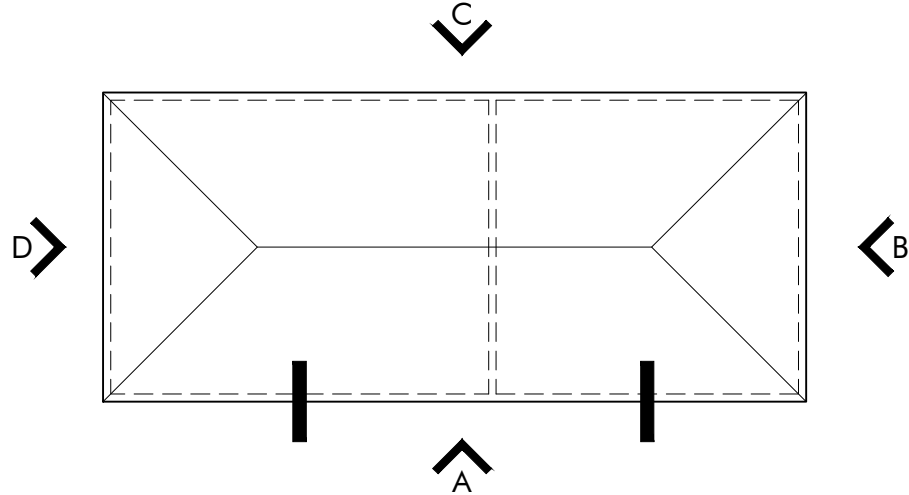


ROOF PLAN

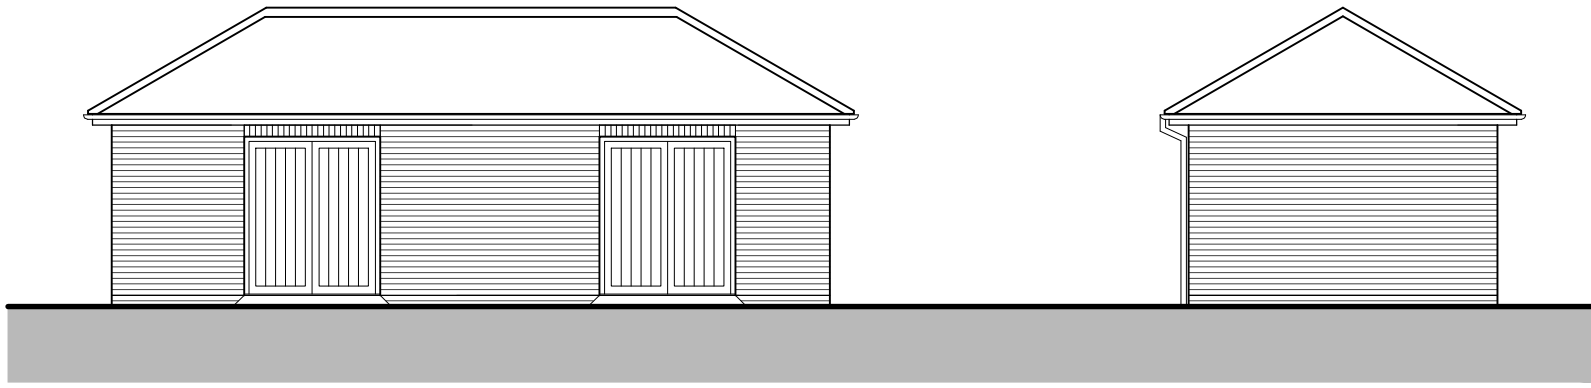


FRONT ELEVATION A

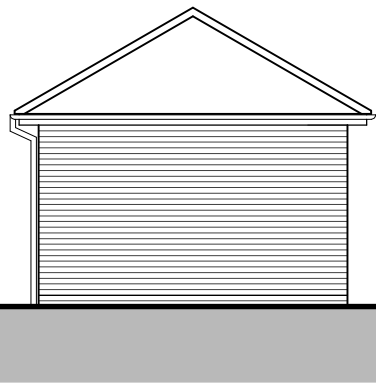


SIDE ELEVATION B

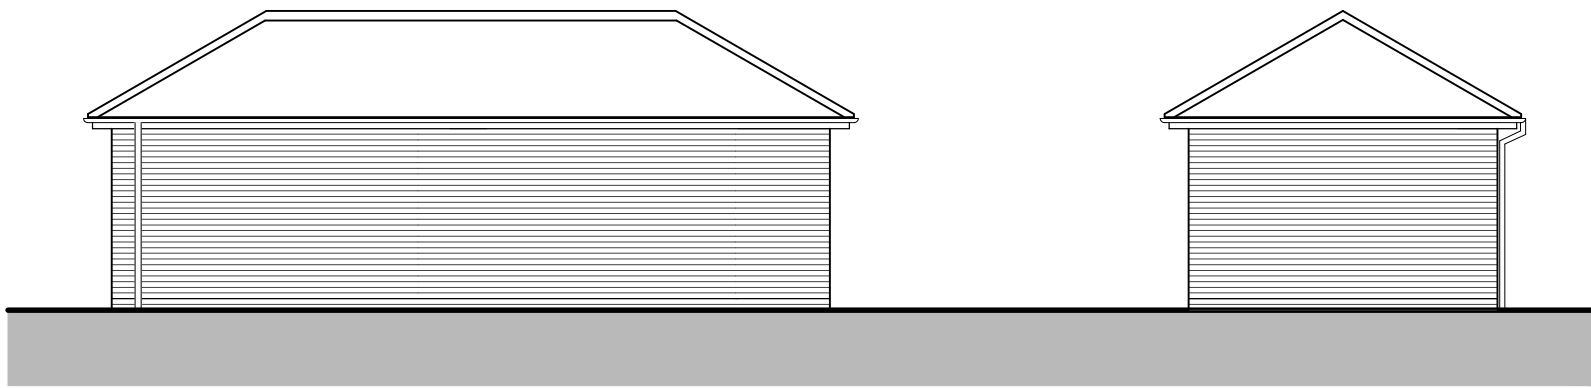


REAR ELEVATION C

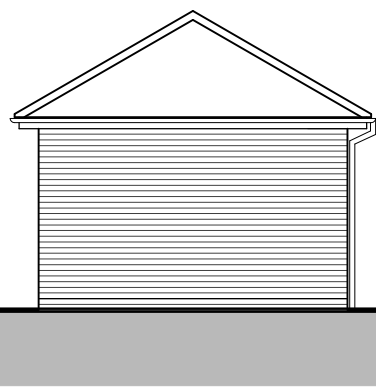


SIDE ELEVATION D

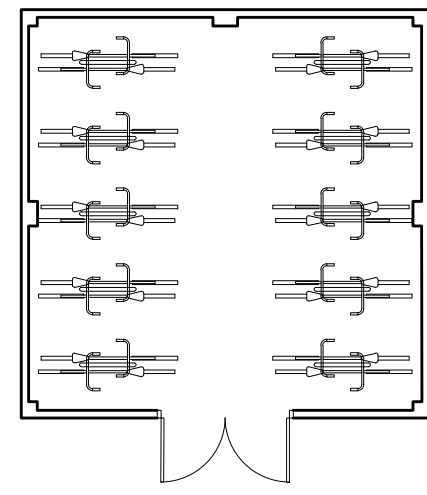


FLOOR PLAN
- CYCLE STORE
PLOTS: 807-826

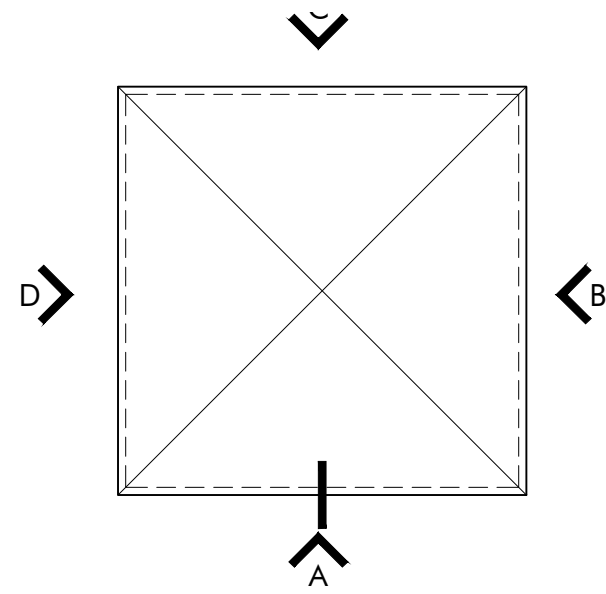


ROOF PLAN

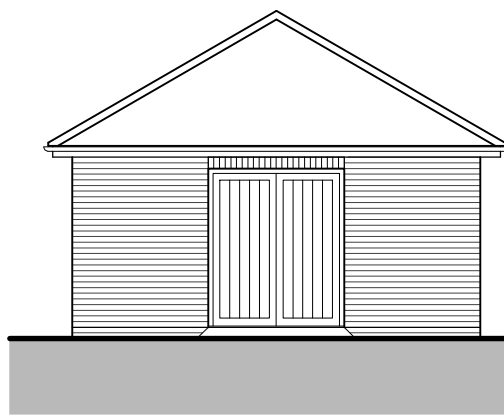


FRONT ELEVATION A

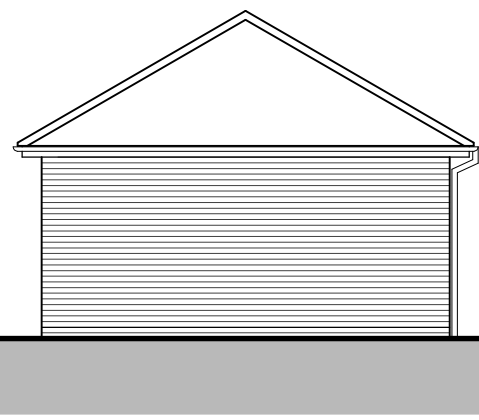


SIDE ELEVATION B

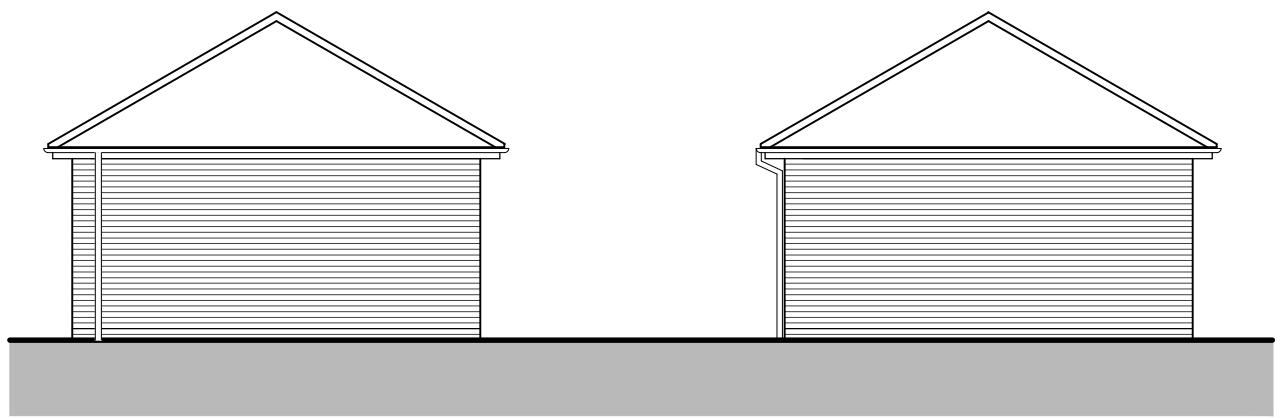


REAR ELEVATION C

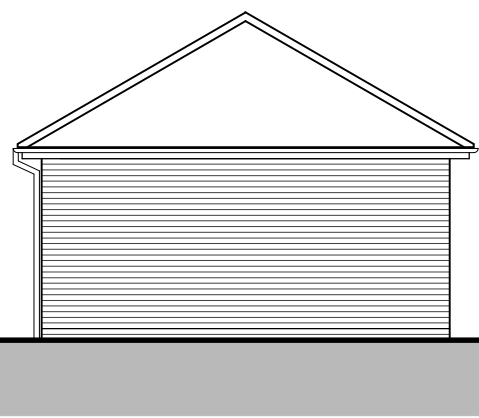


SIDE ELEVATION D

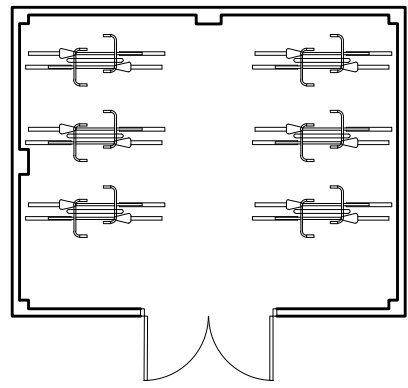


FLOOR PLAN
- CYCLE STORE
PLOTS: 633-644

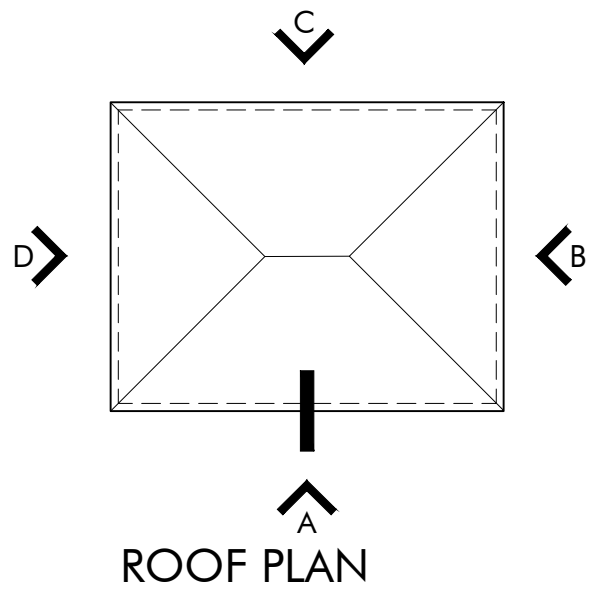


ROOF PLAN

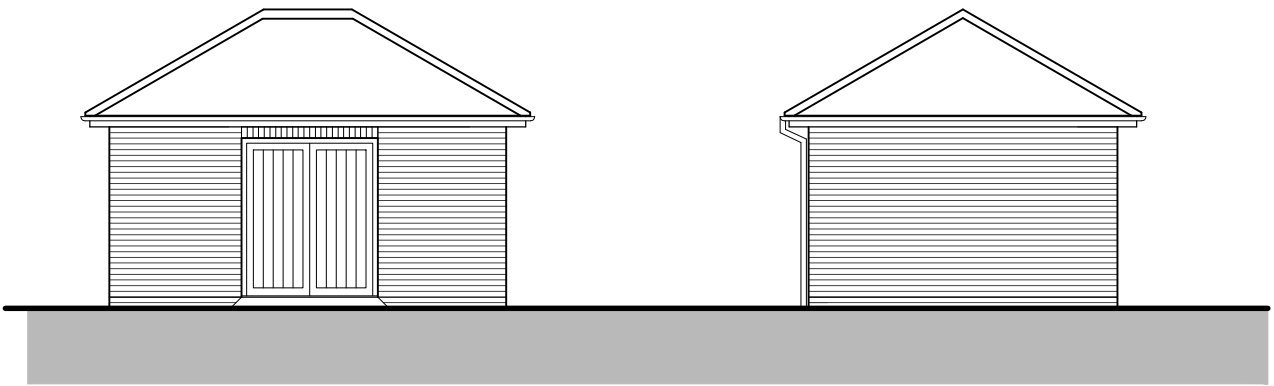


FRONT ELEVATION A

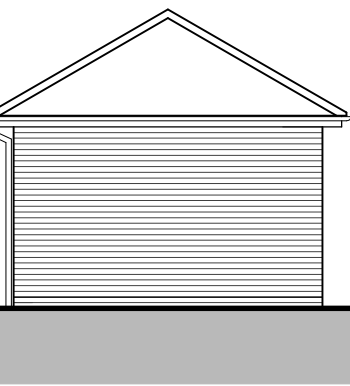


SIDE ELEVATION B

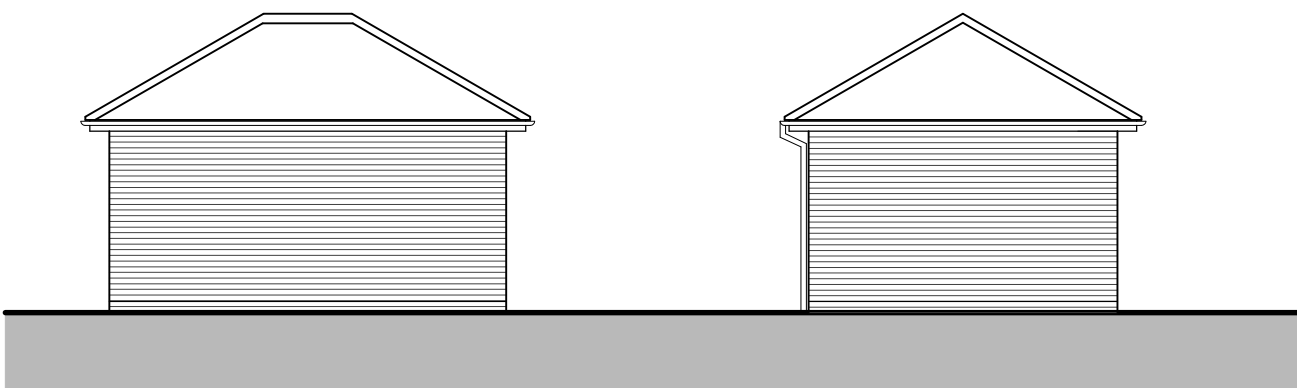


REAR ELEVATION C

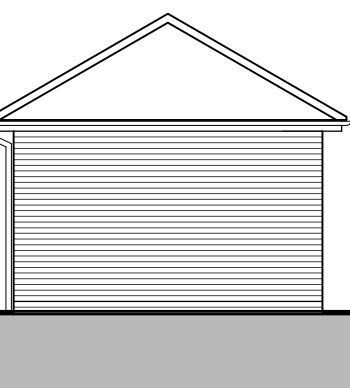


SIDE ELEVATION D

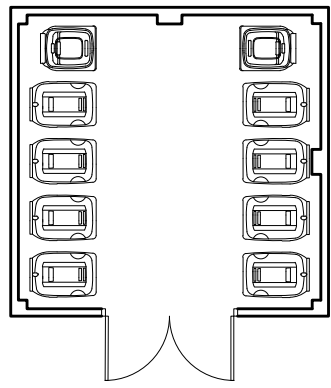


FLOOR PLAN
- REFUSE STORE
PLOTS: 633-644

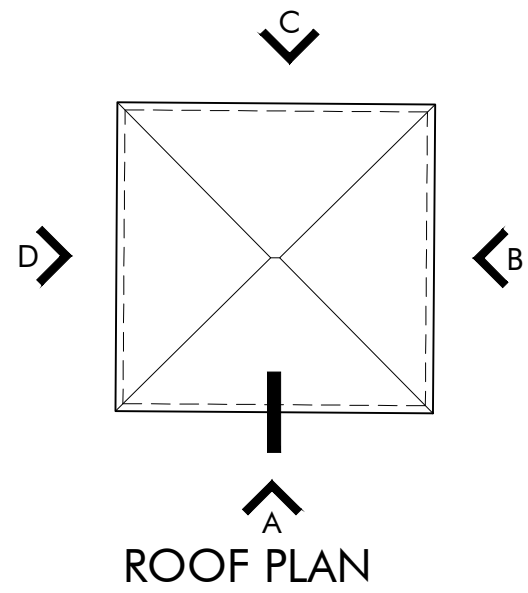


ROOF PLAN

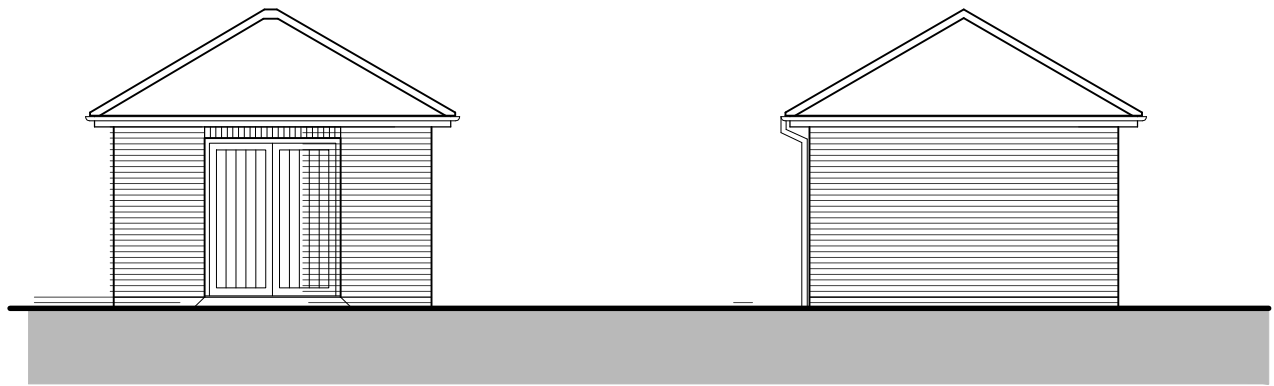


FRONT ELEVATION A

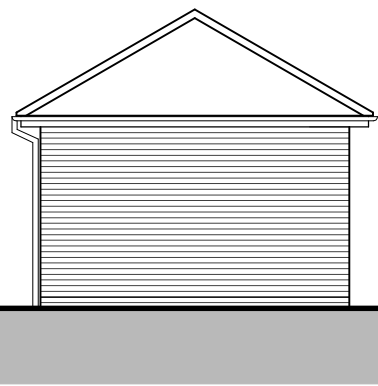

SIDE ELEVATION B

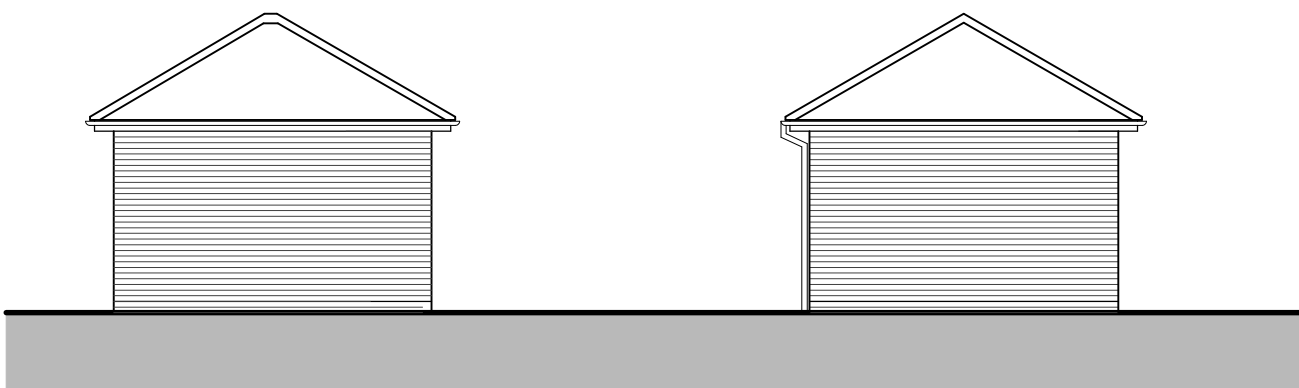

REAR ELEVATION C

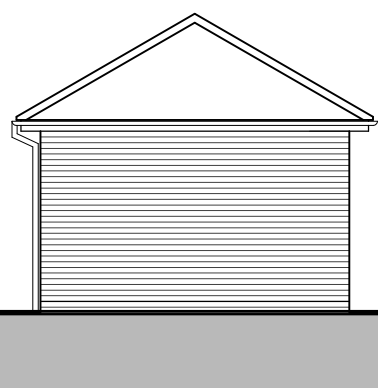

SIDE ELEVATION D



Client: Cala Homes				
Project: Parcel 10 Hogwood Farm, Finchamstead				
Drawing Title: STORES & CARPORTS Plans and Elevations				
Scale: 1:100 @ A1	Revision: A	Drawn: BB RB	Check: MP MP	Date: 24.04.23 18.10.23
Project No: 3112	Class: A	Dwg No: 3400	Status: PL	Rev: B
DATE: C - COLOURS: A - BLACK & WHITE DRAWN BY: ARCHITECT: MP, DRAWING NO: 3400, 3401, 3402, 5				