

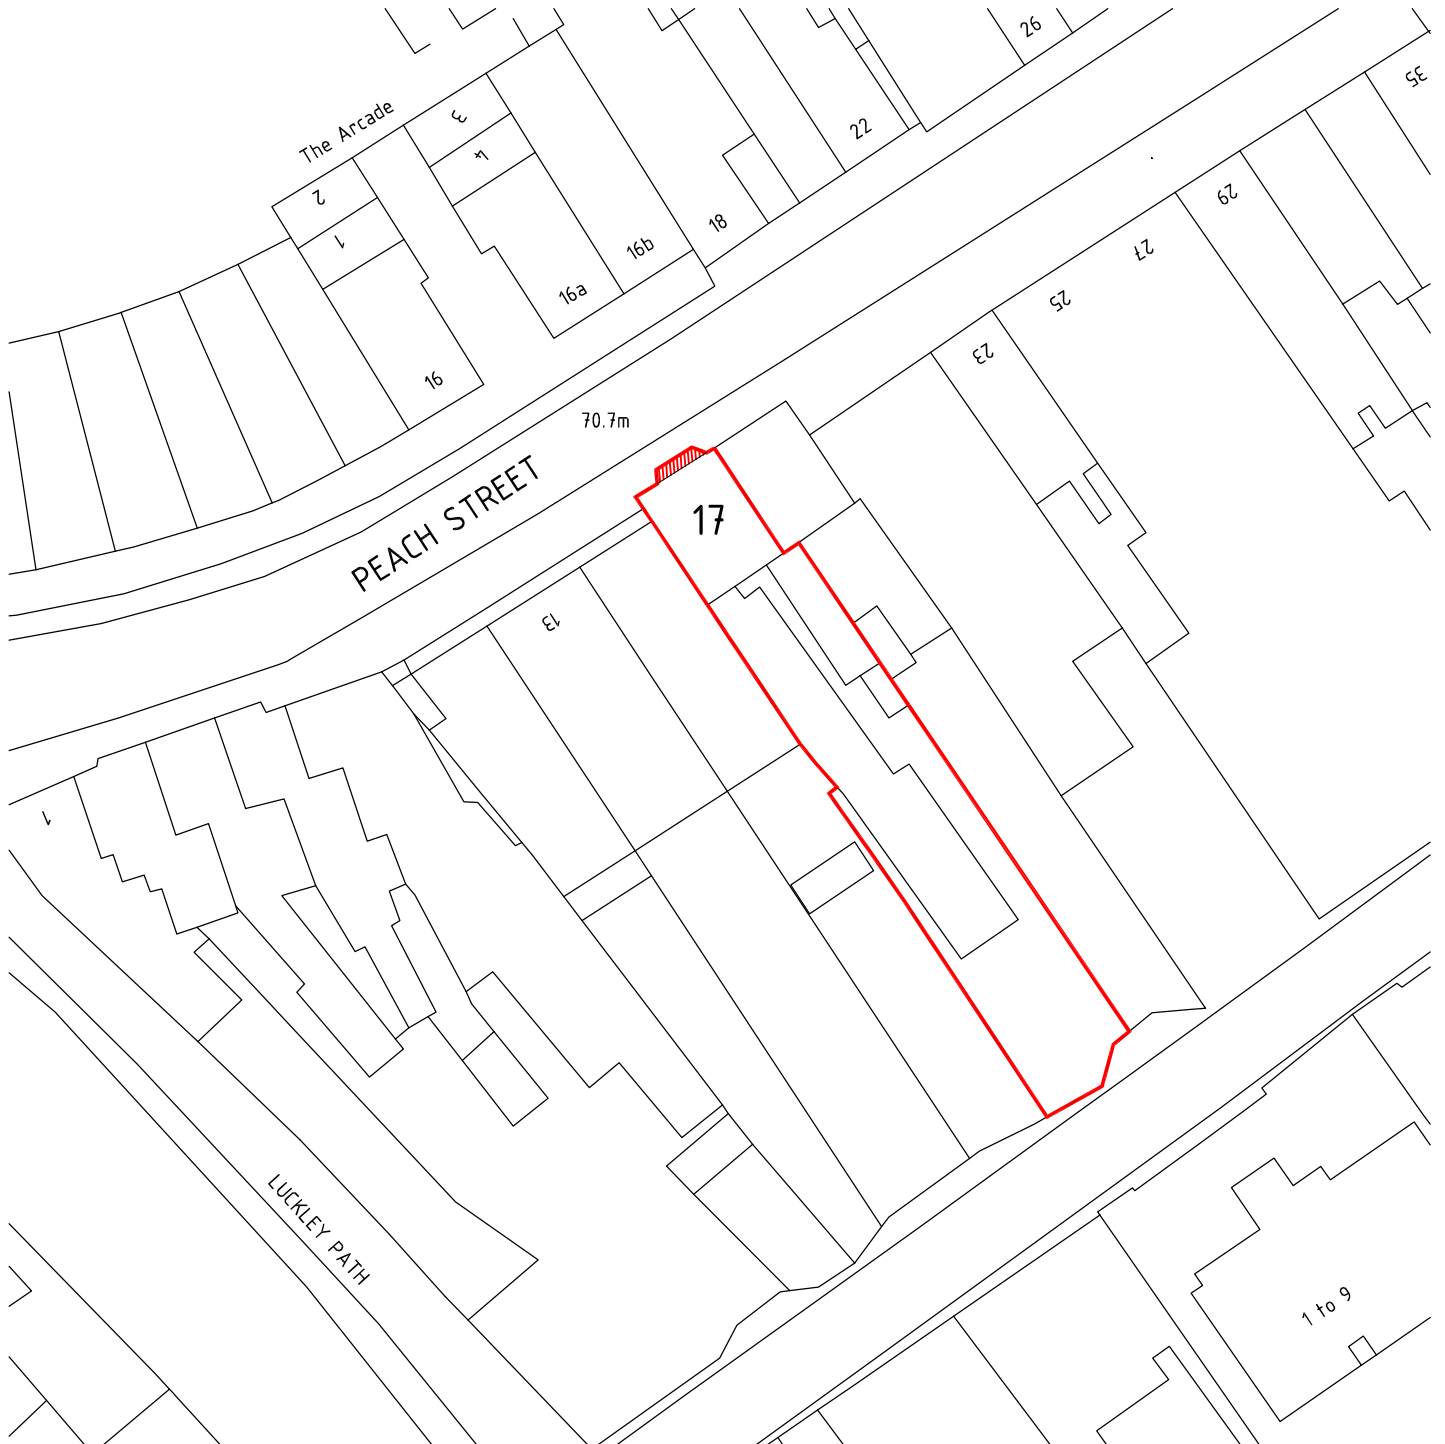
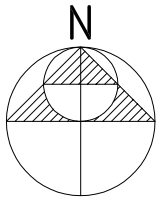


 

PROPOSED SITE PLAN SCALE 1:500 @ A4

THIS DRAWING IS COPYRIGHT AND MAY
NOT BE REPRODUCED WITHOUT THE
WRITTEN CONSENT OF THE ARCHITECT.

 

W.M. GRAHAM ASSOCIATES
RIBA CHARTERED ARCHITECTS

1 Peach Street, Wokingham, Berkshire, RG40 1XJ
Tel: 0118 9770464
Email: wmg_architects@btconnect.com
Website: www.wmgramham-architects.co.uk

JOB **SUNNY FONE EXCHANGE**
17 PEACH STREET
WOKINGHAM
RG40 1XJ

JOB NO **3149**

DATE **MAY 24**

DRAWING **02**

DRAWN BY **CG**