




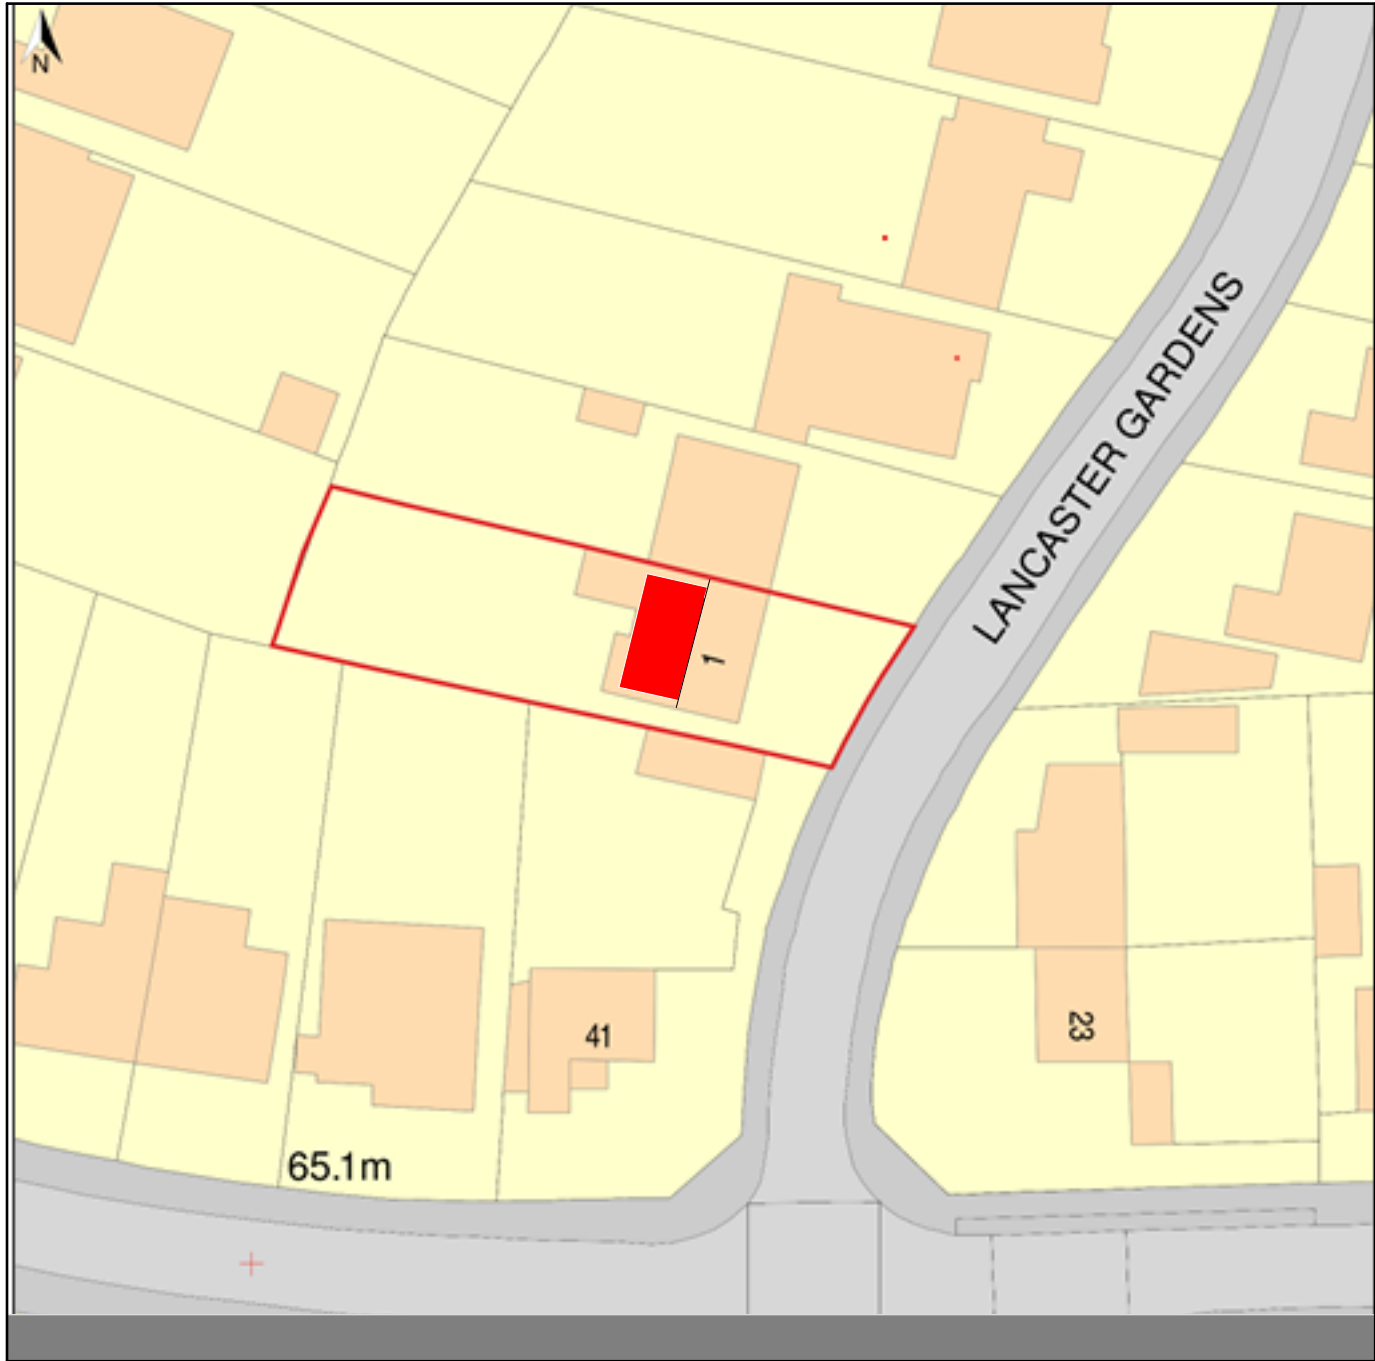


SITE PLAN PROPOSED
Scale 1:500

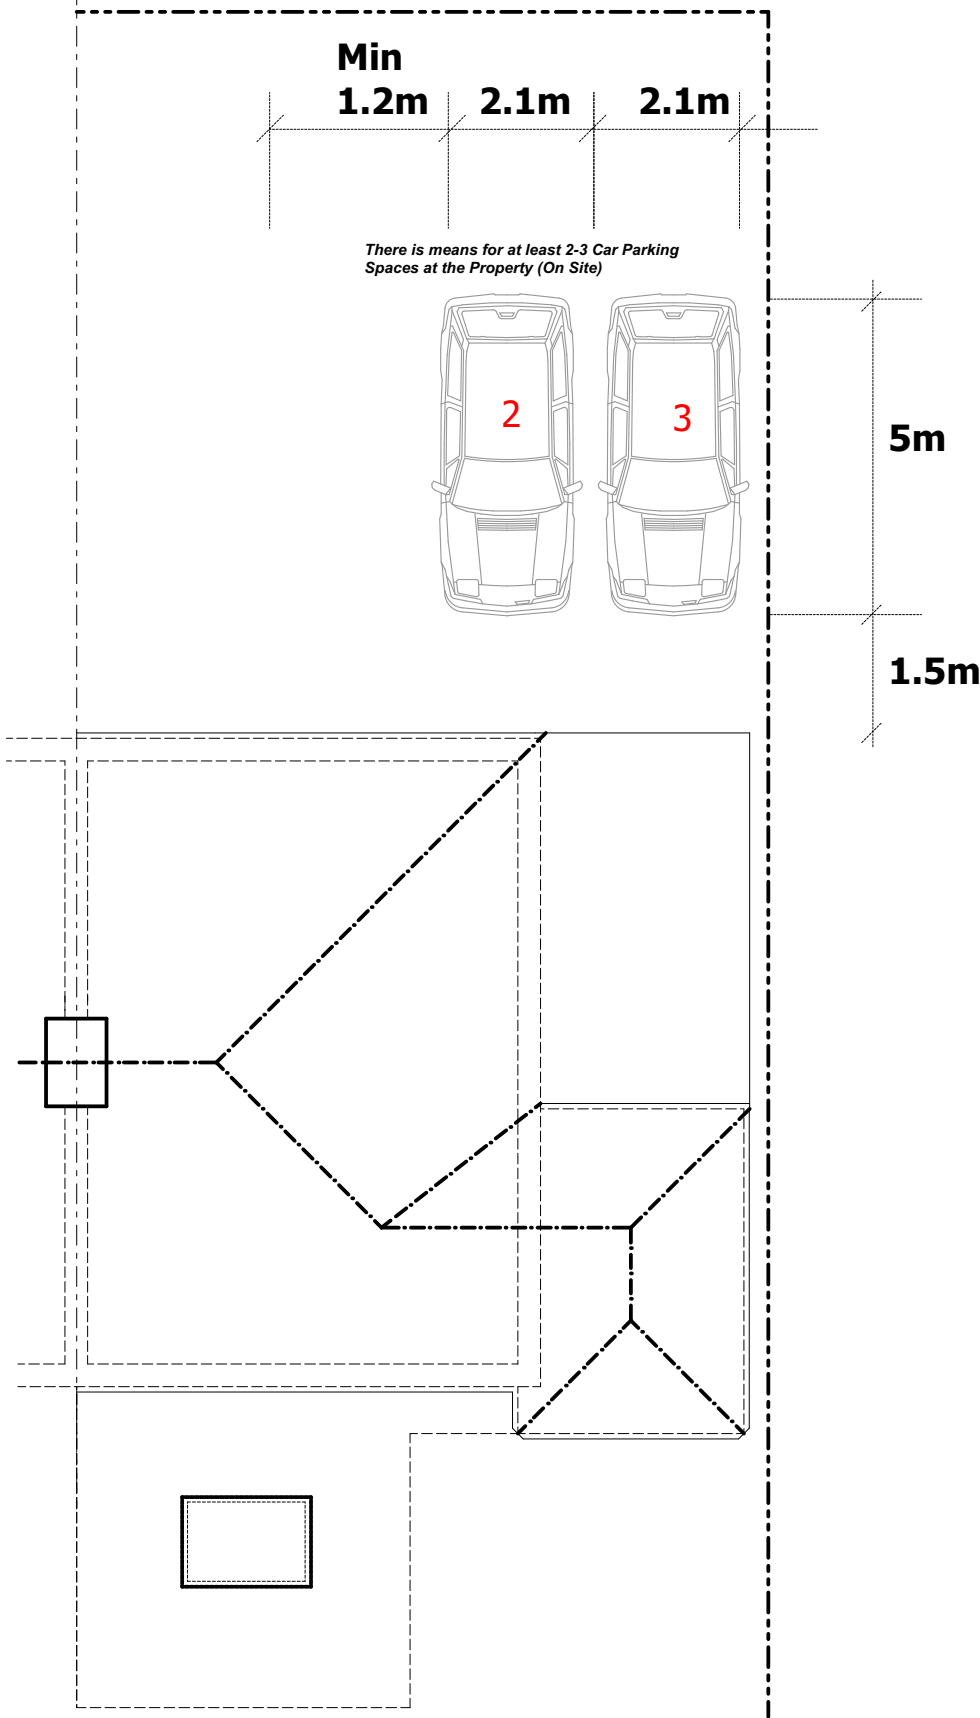


PARKING LAYOUT
EXISTING

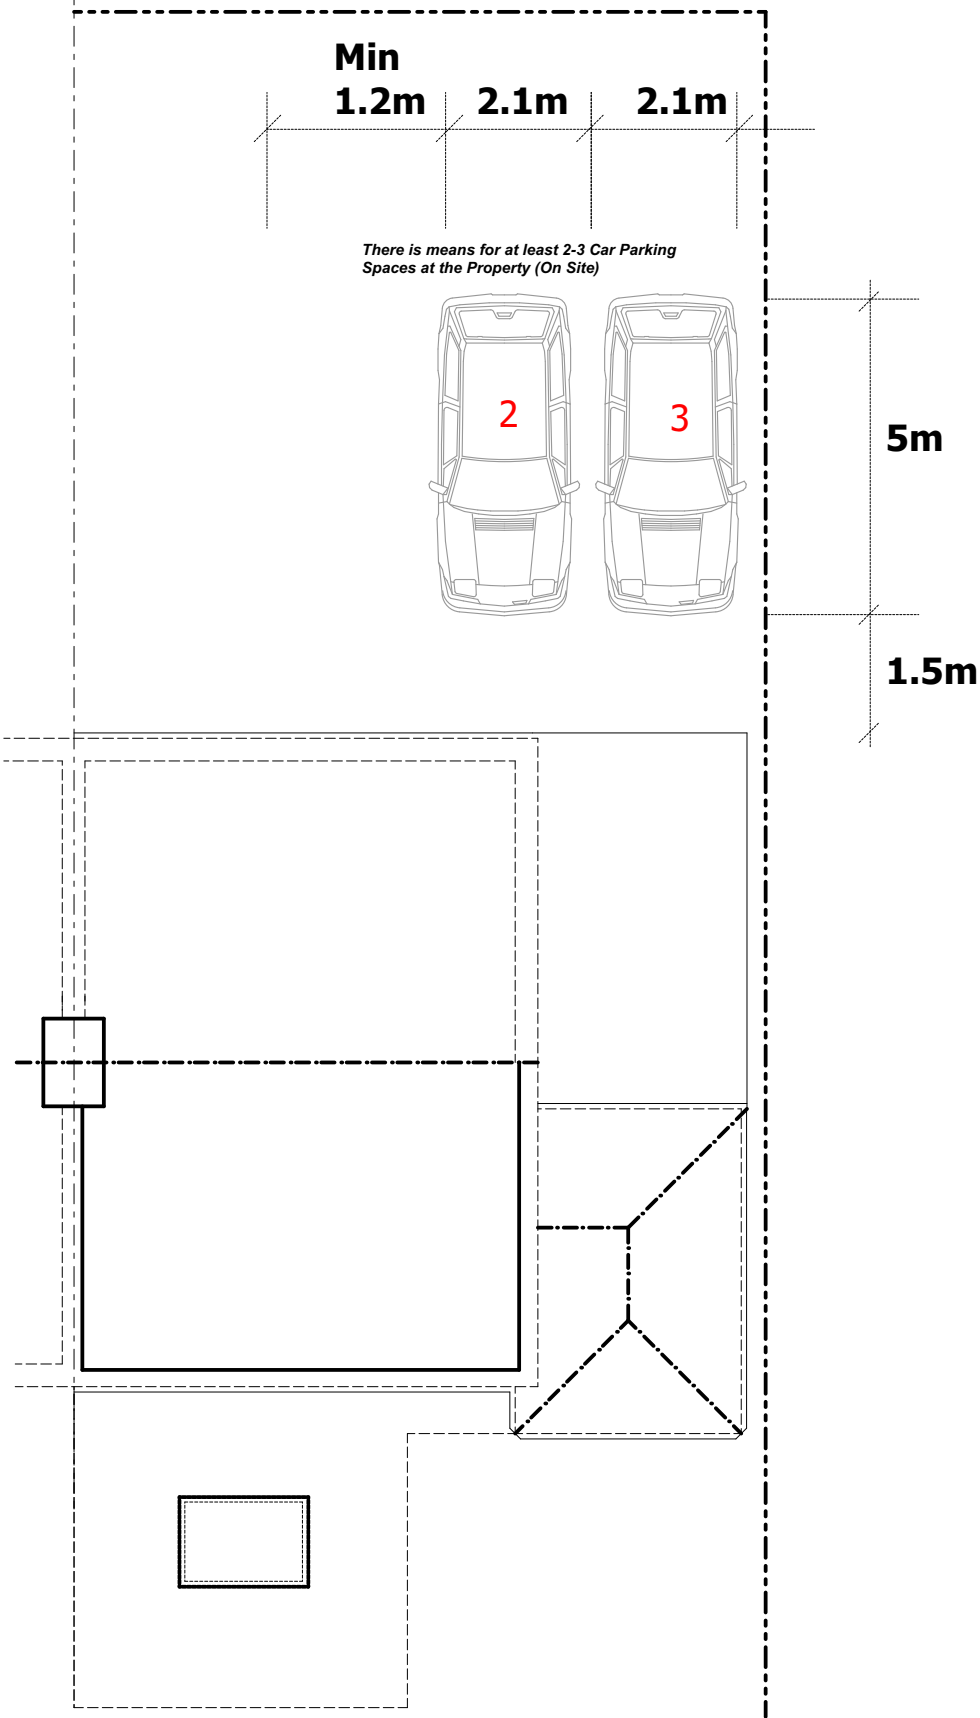


PARKING LAYOUT
PROPOSED

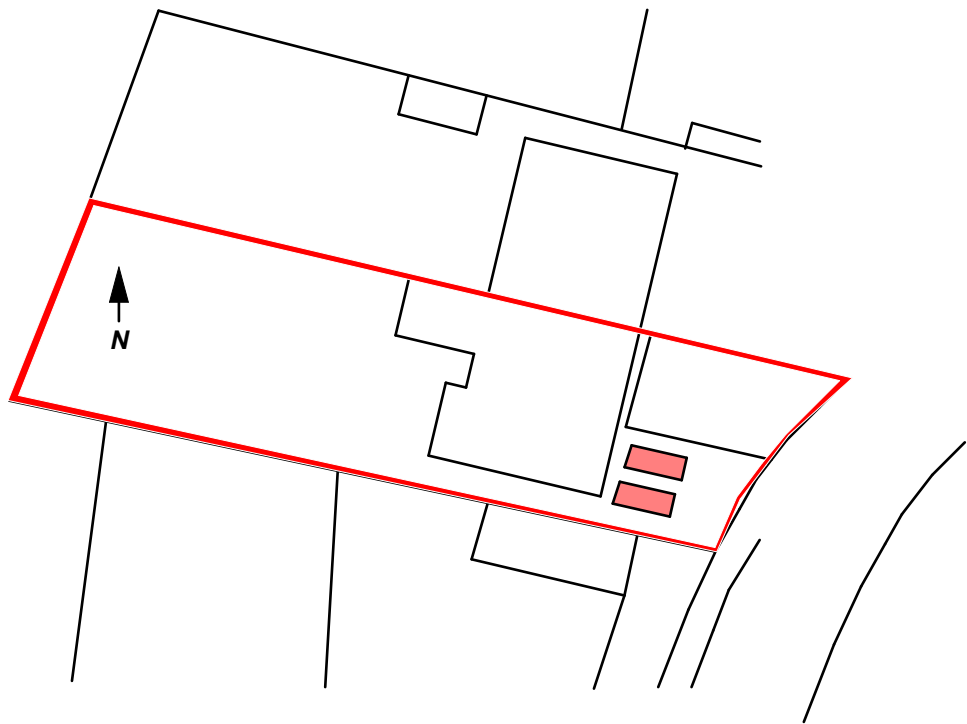

PARKING LAYOUT
EXISTING

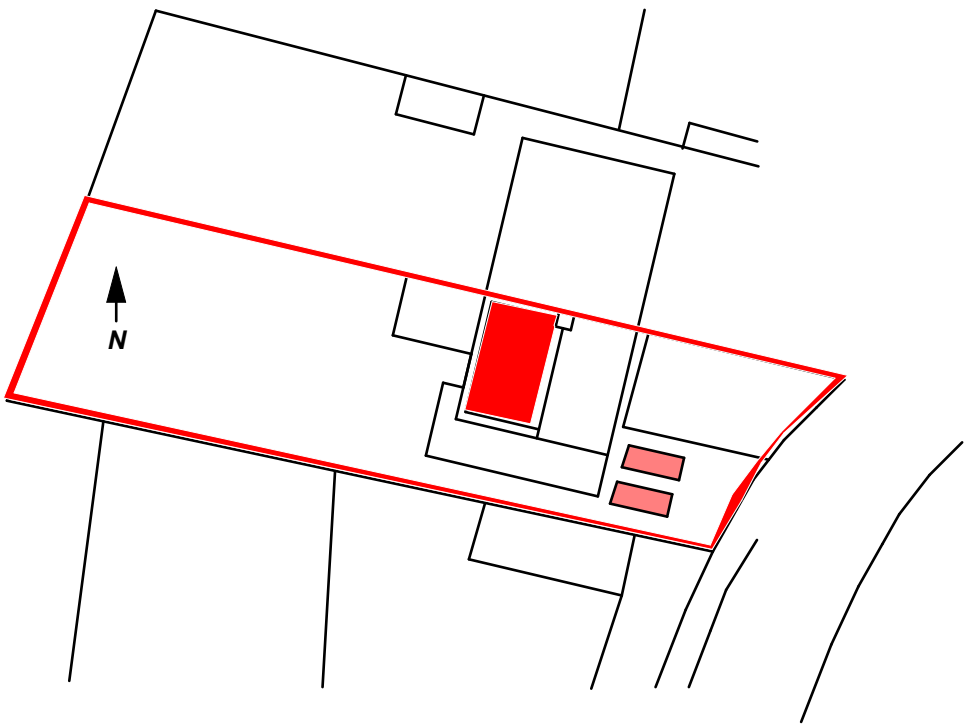


PARKING LAYOUT
PROPOSED

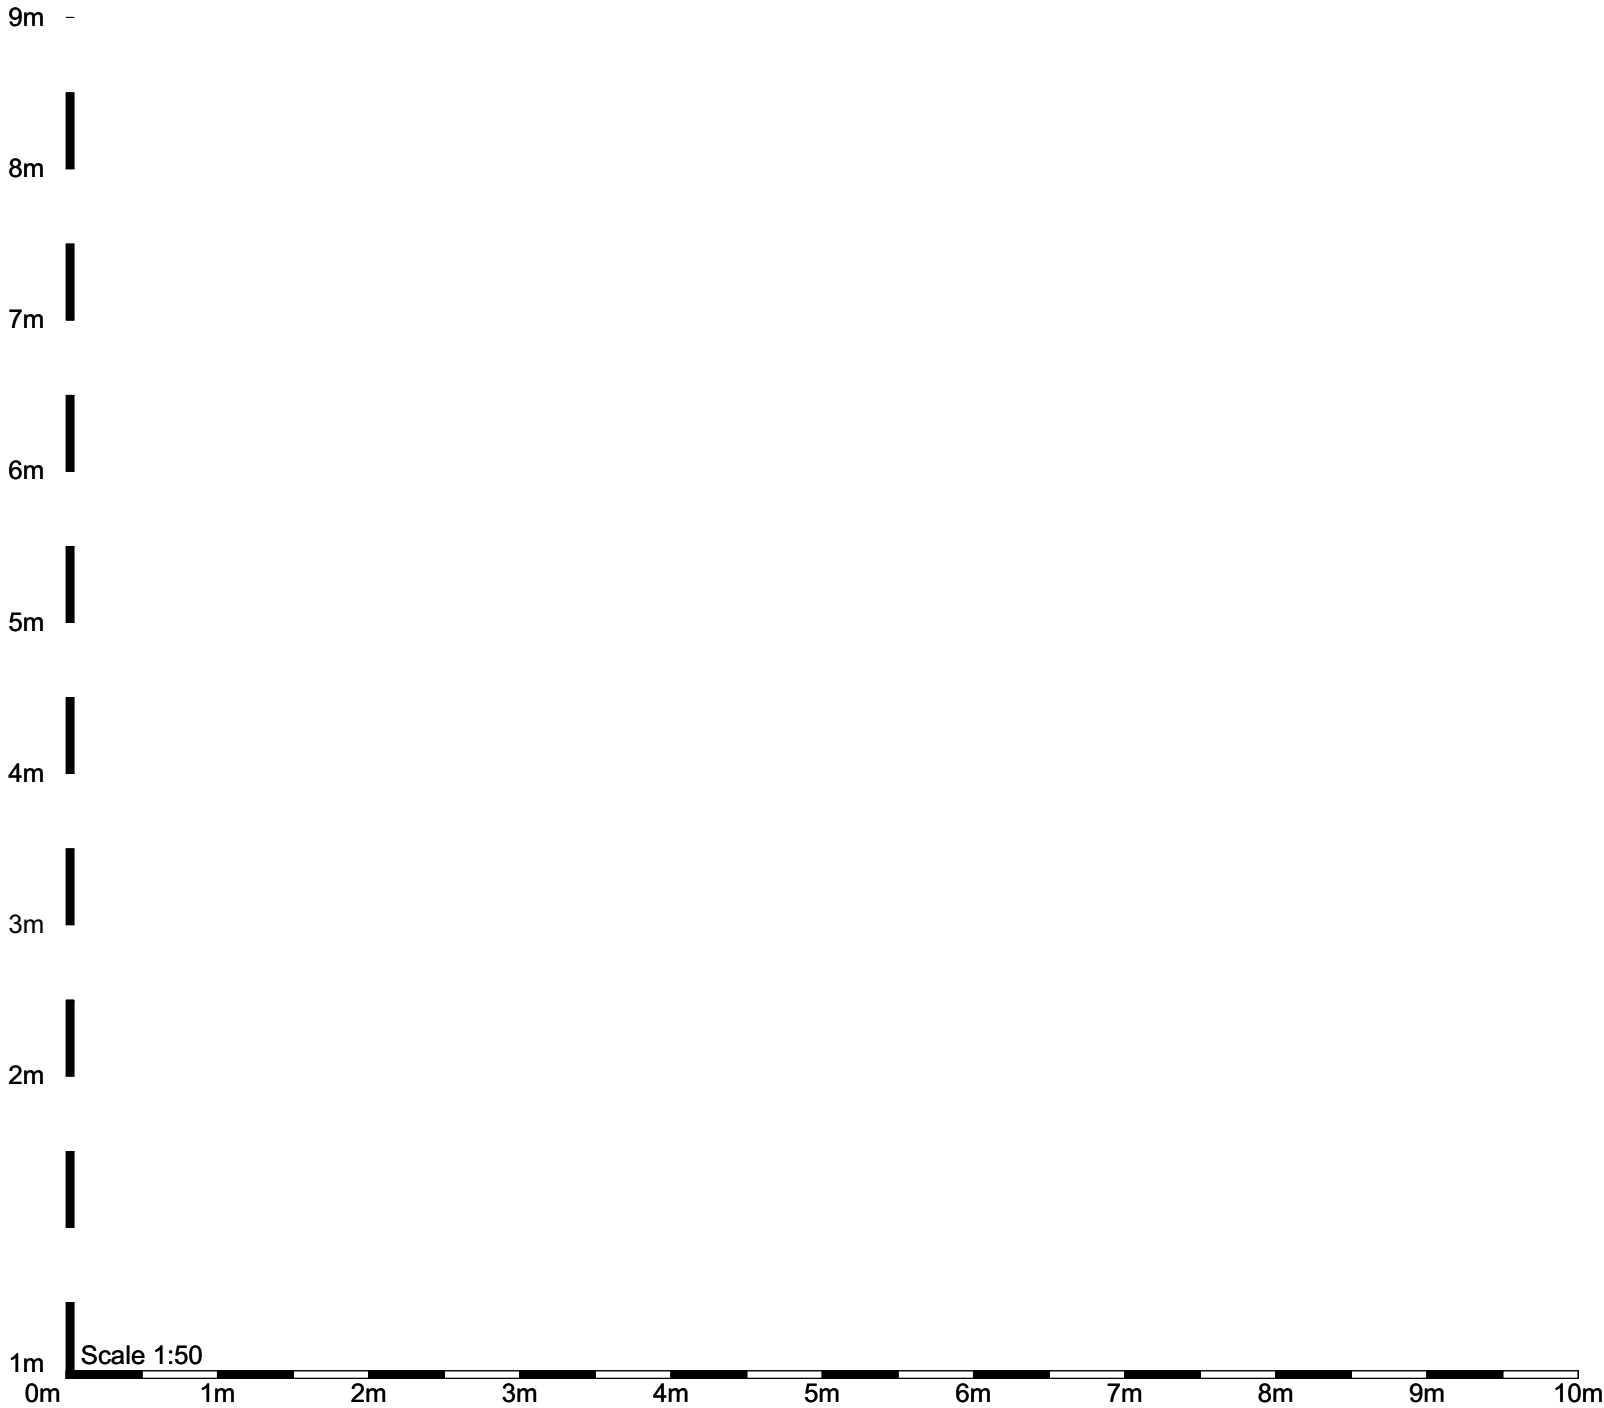

No Works to start until Full Planning & Building Regulations has been sought and approved, Check with the LA for confirmation
All Structural Calculations are to be read in conjunction with details and specifications from engineers details
All Supporting Details etc to be measured from site, do not measure from drawing or calculations, site dimensions to be taken. Designer will not be held responsible for incorrect materials any mistake should be reported to Designer straight away.

ALL DIMENSIONS ARE APPROX AND MAY BE SUBJECT TO CHANGE DUE TO BUILDING LEVELS AND BUILDING CONTROL CONDITIONS.

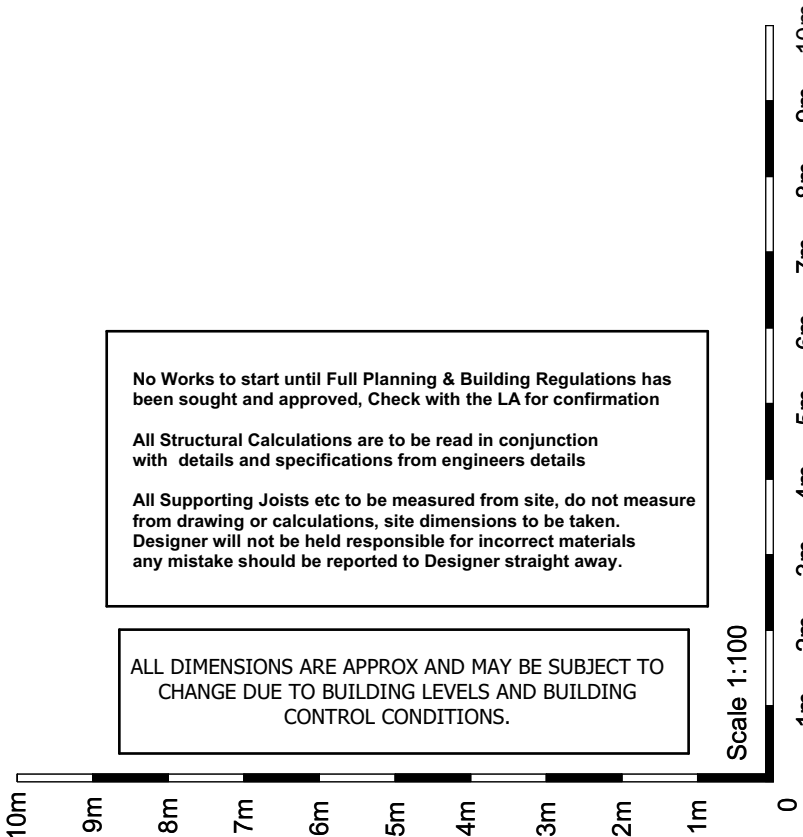

CLIENT			
ANURAG			
Drawing Scale 1:50 & 1:100			
PROJECT			
1 Lancaster Gardens RG67			
☐ FEASIBILITY ☒ SCHEME DESIGN ☐ CONTRACT ☐ TENDER ☐ CONSTRUCTION ☐ AS BUILT			
Rev.	Date.	Dwg No.	Drawing Scale
1.	05/09/25	NH307A	1:50 1:100
2.			