
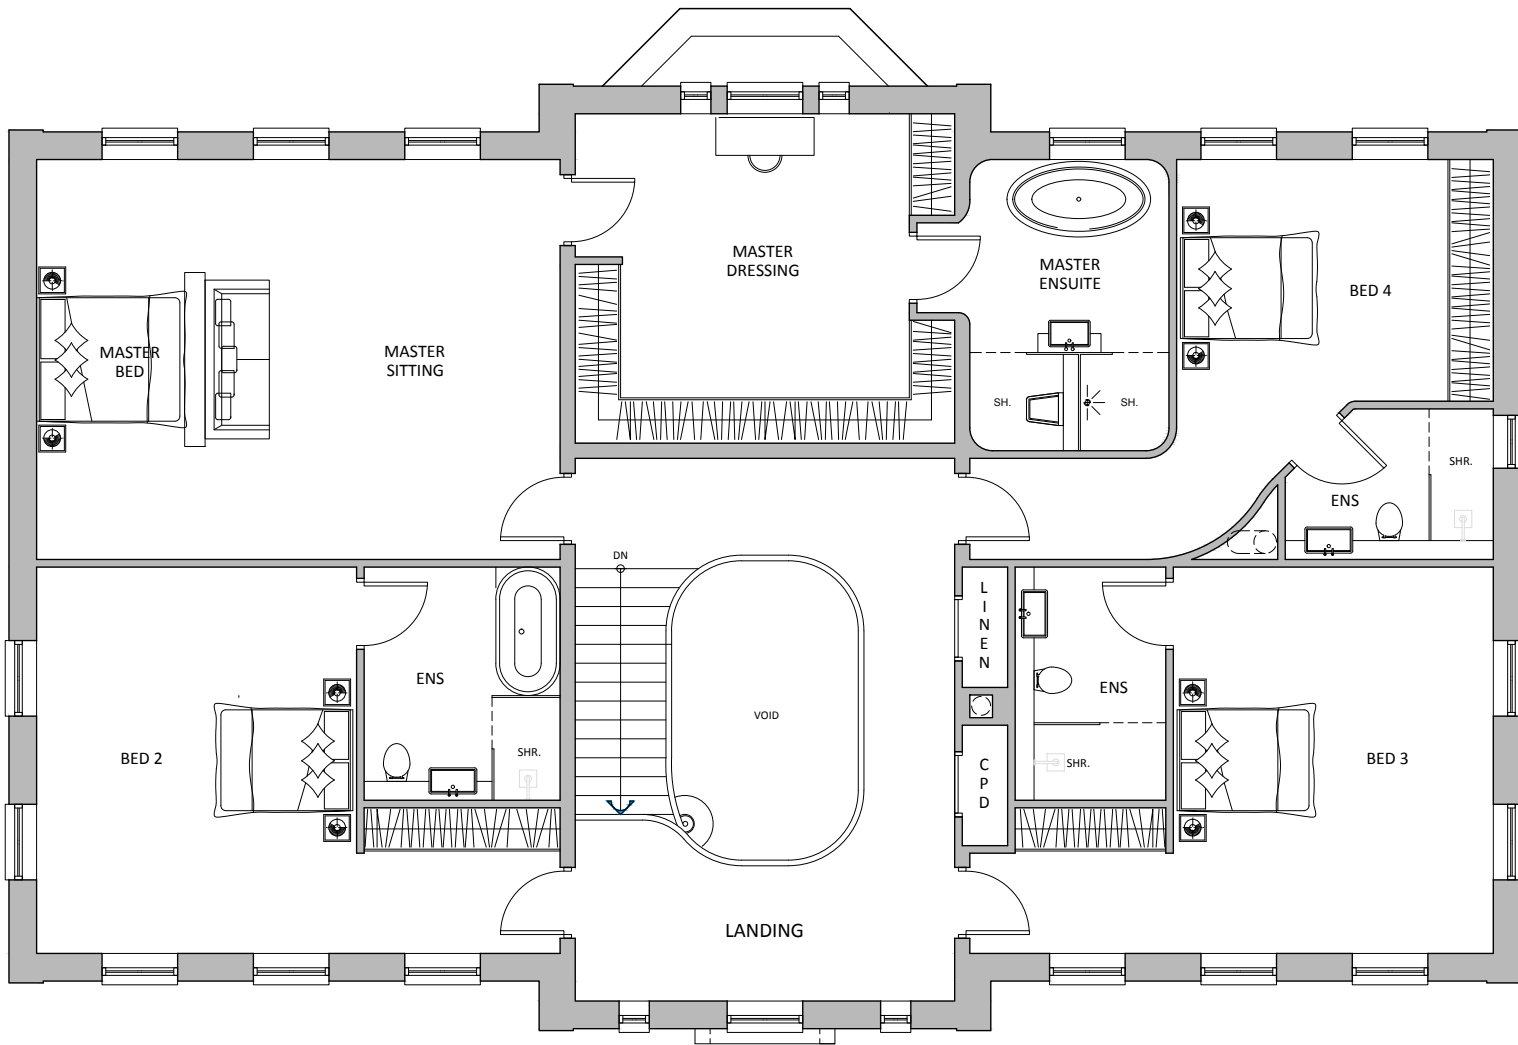
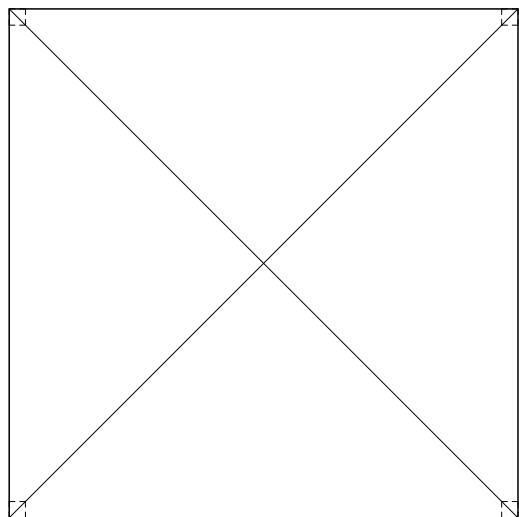


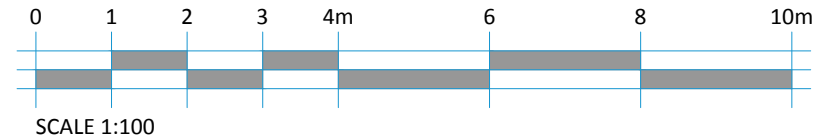

FIRST FLOOR PLAN

SCALE 1:100

REV.	DATE	REVISIONS:	REV.	DATE	REVISIONS:	CLIENT: MR & MRS R WESTELL		PROJECT: THE OLD THATCH, LOWER, LOWER SANDHURST ROAD, FINCHAMPSTEAD, BERKSHIRE, RG40 3TH		20-21NEW Architecture Technical Vision +44 (0) 1344 513514 admin@2020architecture.co.uk www.2020architecture.co.uk Old Boundary House, London Road, Sunningdale, Berkshire, SL5 0DJ
						SCALE: 1:500 (A3 ORIGINAL)		DRAWING: FIRST FLOOR PLAN		
						DRAWN: BM	NUMBER: 24 - F1297	DRAWING NO: 103	REVISION: -	
						DATE: JUNE '24				
© COPYRIGHT EXISTS ON THE DESIGNS AND INFORMATION SHOWN ON THIS DRAWING This drawing may be scaled or cross referenced to the scale bar for planning application purposes only. Do not scale for any other purpose, use figured dimensions only. Subject to site survey and all necessary consents. All dimensions to be checked by user and any discrepancies, errors or omissions to be reported to Twenty20 Architecture Ltd before work commences. This drawing is to be read in conjunction with all other relevant materials.										