




FRONT ELEVATION
SCALE 1:100


SIDE ELEVATION
SCALE 1:100

REAR ELEVATION
SCALE 1:100

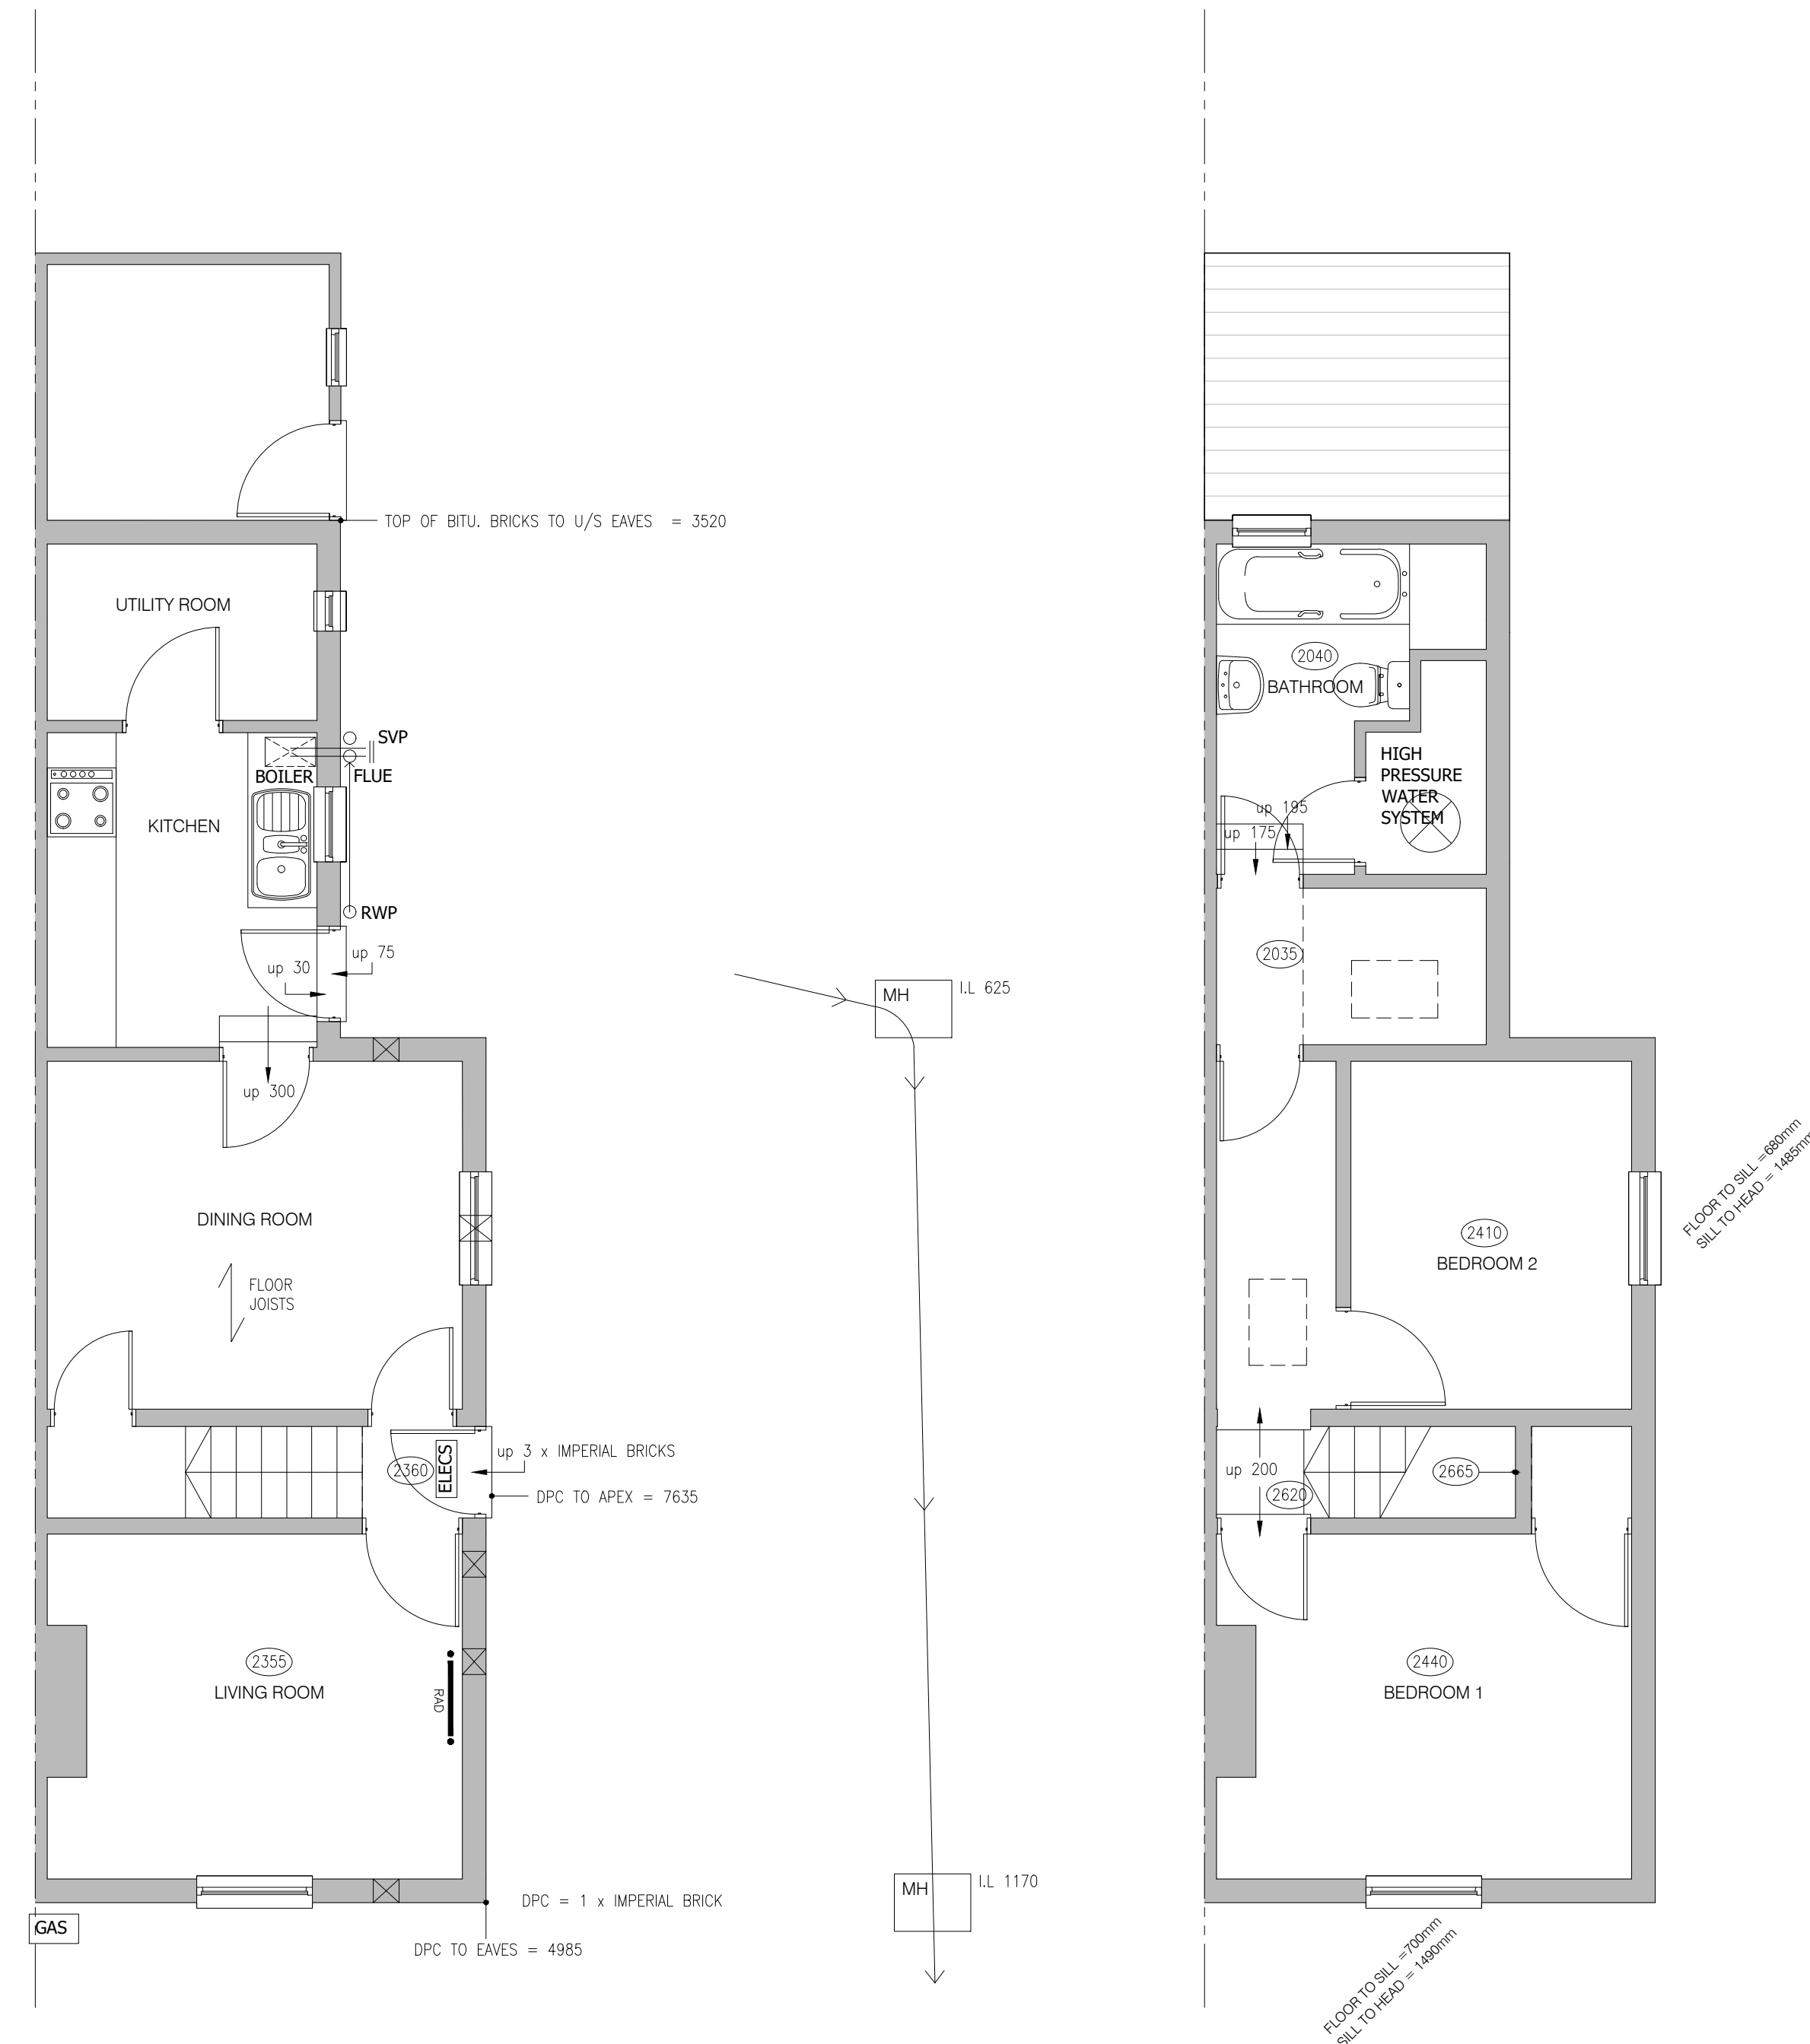

GROUND FLOOR PLAN
SCALE 1:50

FIRST FLOOR PLAN
SCALE 1:50

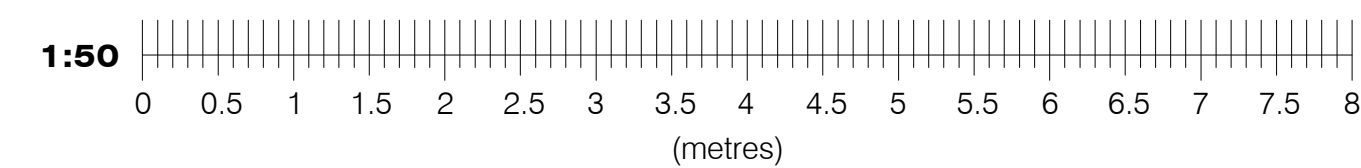

NOTES:

1. THIS DRAWING IS TO BE READ IN CONJUNCTION WITH ALL RELEVANT ARCHITECTS, SUB-CONTRACTORS AND ARCHITECTURAL DRAWINGS.
2. THIS DRAWING IS THE COPYRIGHT OF JETARCH DESIGN LTD AND MAY NOT BE REPRODUCED WITHOUT THEIR PRIOR PERMISSION.



Albany House
14 Shute End
Wokingham, Berkshire RG40 1BJ
Tel: 07787296792

Email: james@jetarchdesign.co.uk

Client

MR & MRS GALATOLO

Property:

29 THE SQUARE
SPENCERS WOOD
RG7 1BS

Drawing Title:

DETAILS OF EXISTING FLOOR PLANS & ELEVATIONS

Rev.	Date	Revisions

Drawing No.

A1/483/01

Rev.

Plot Date: APR 26

Scale 1:50 @ A1

Date	APR 26
------	--------

Drawn	S.A
-------	-----