


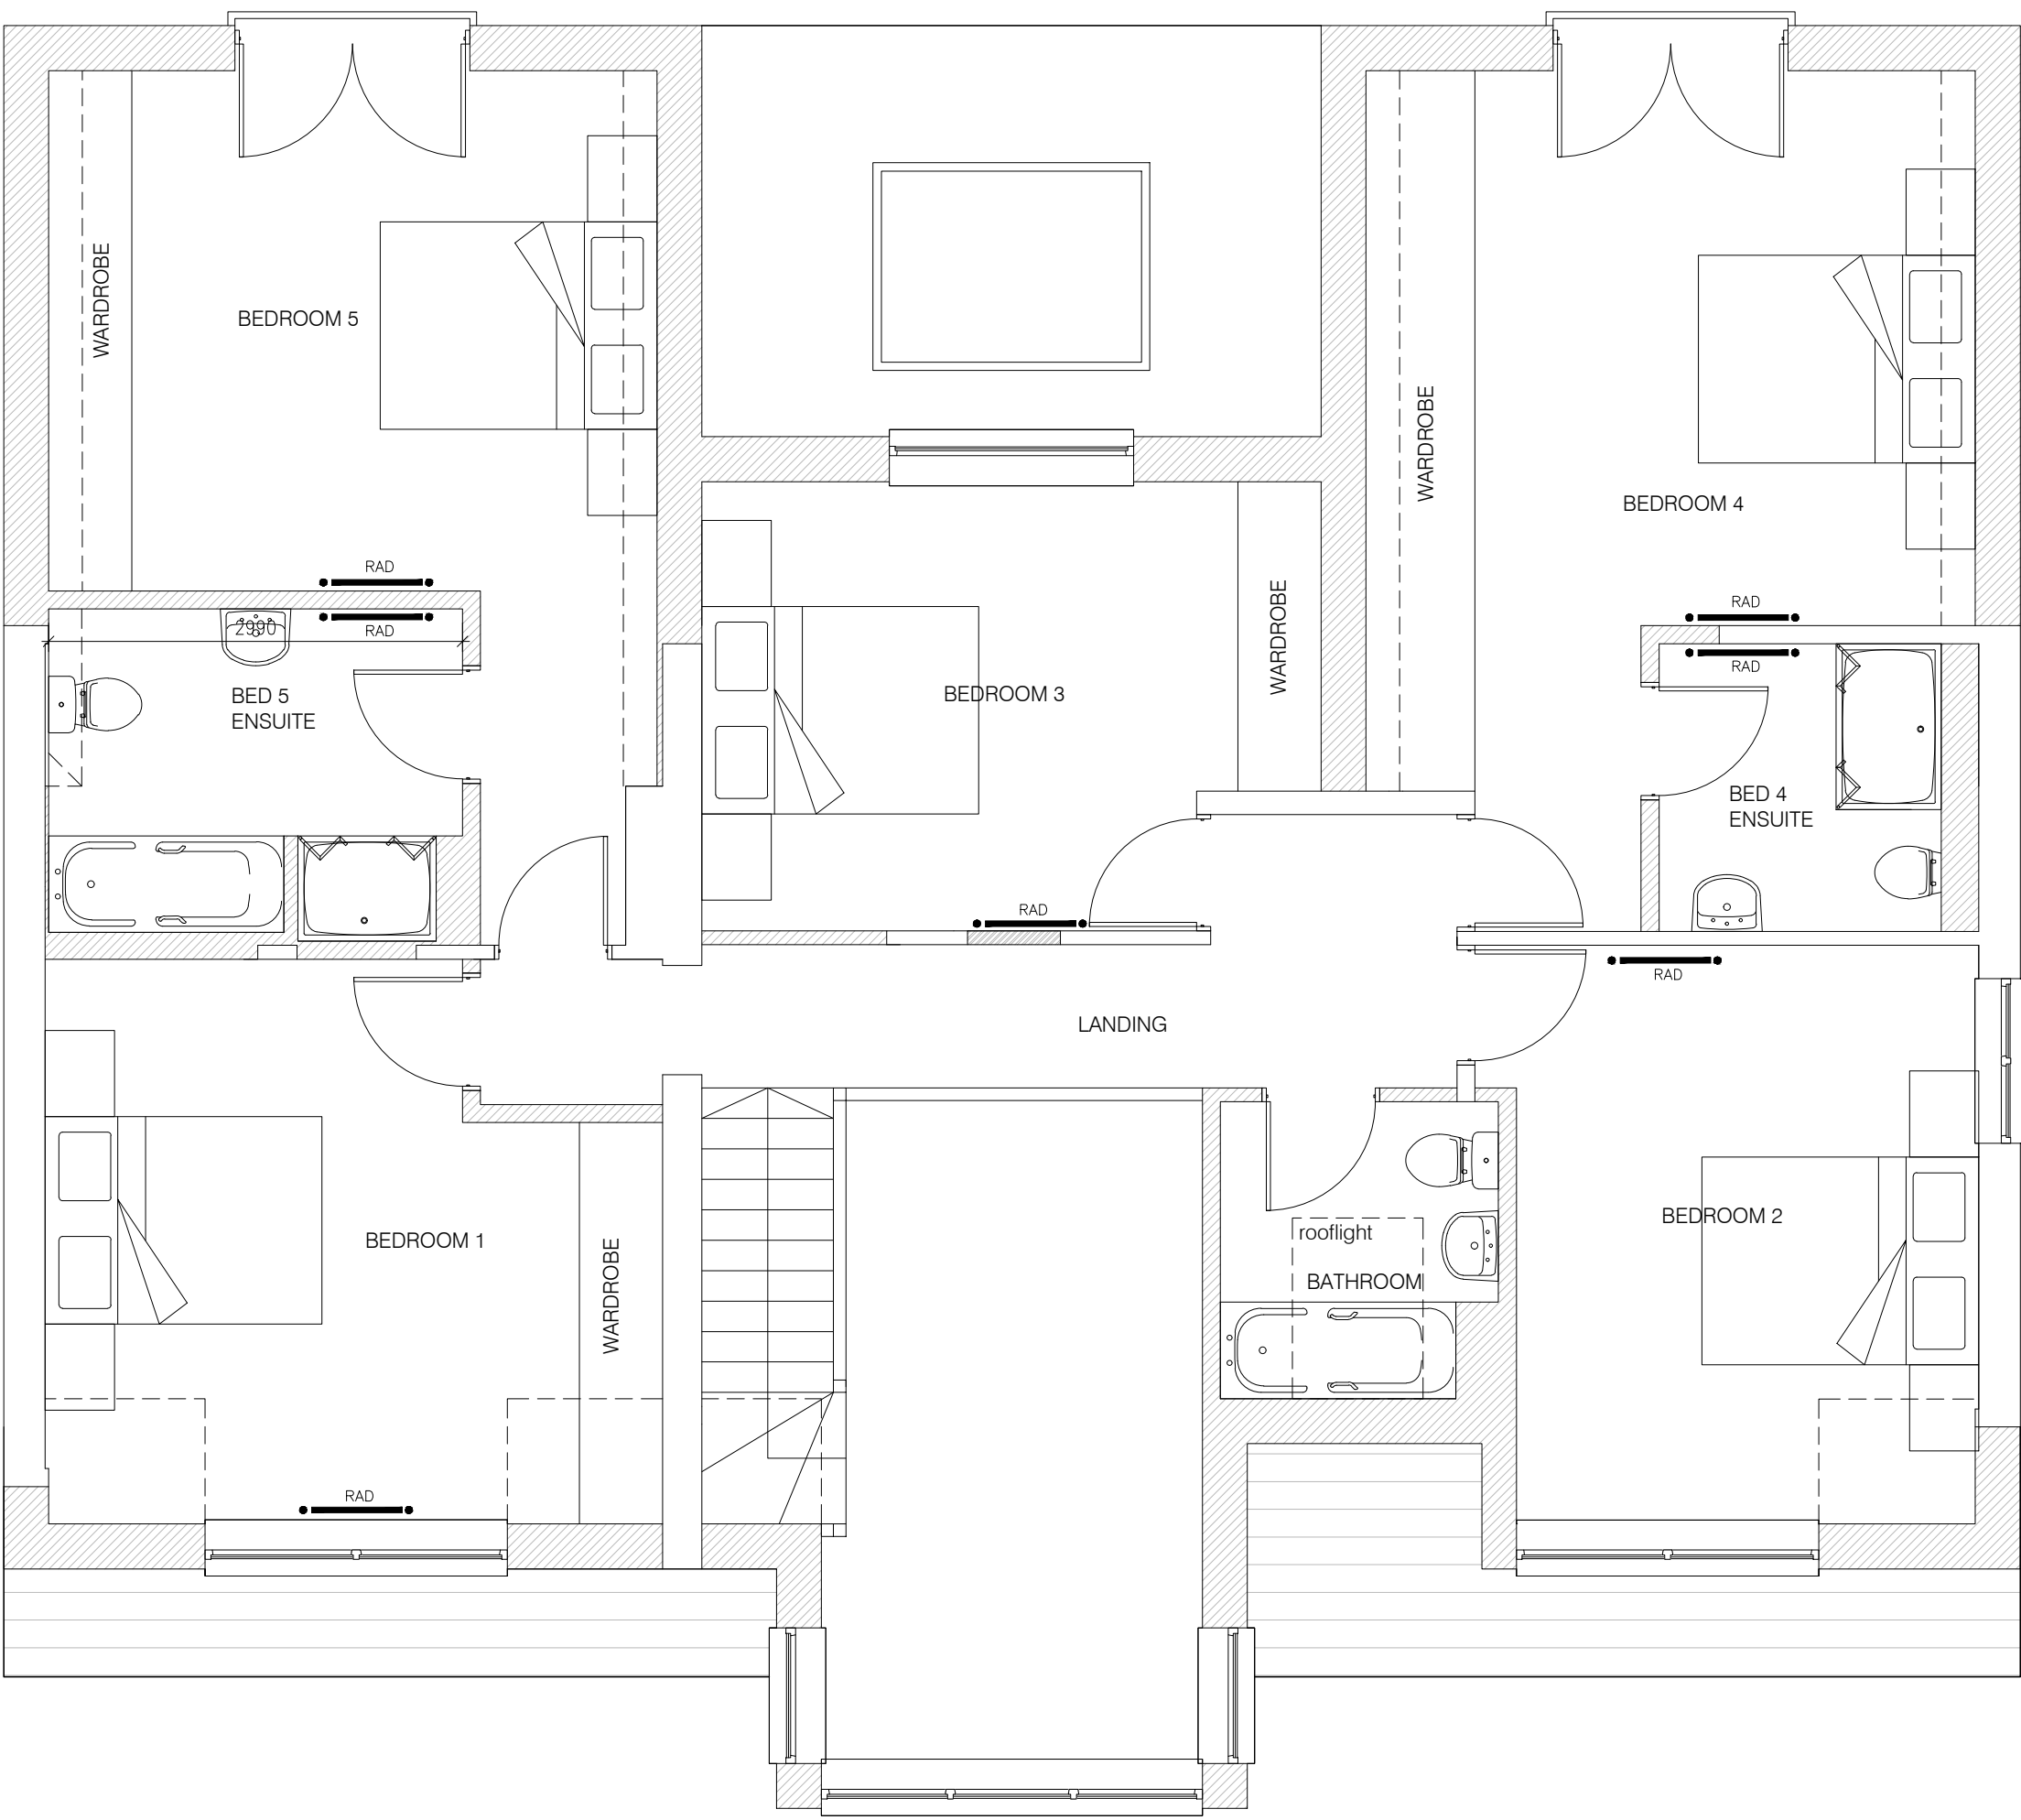


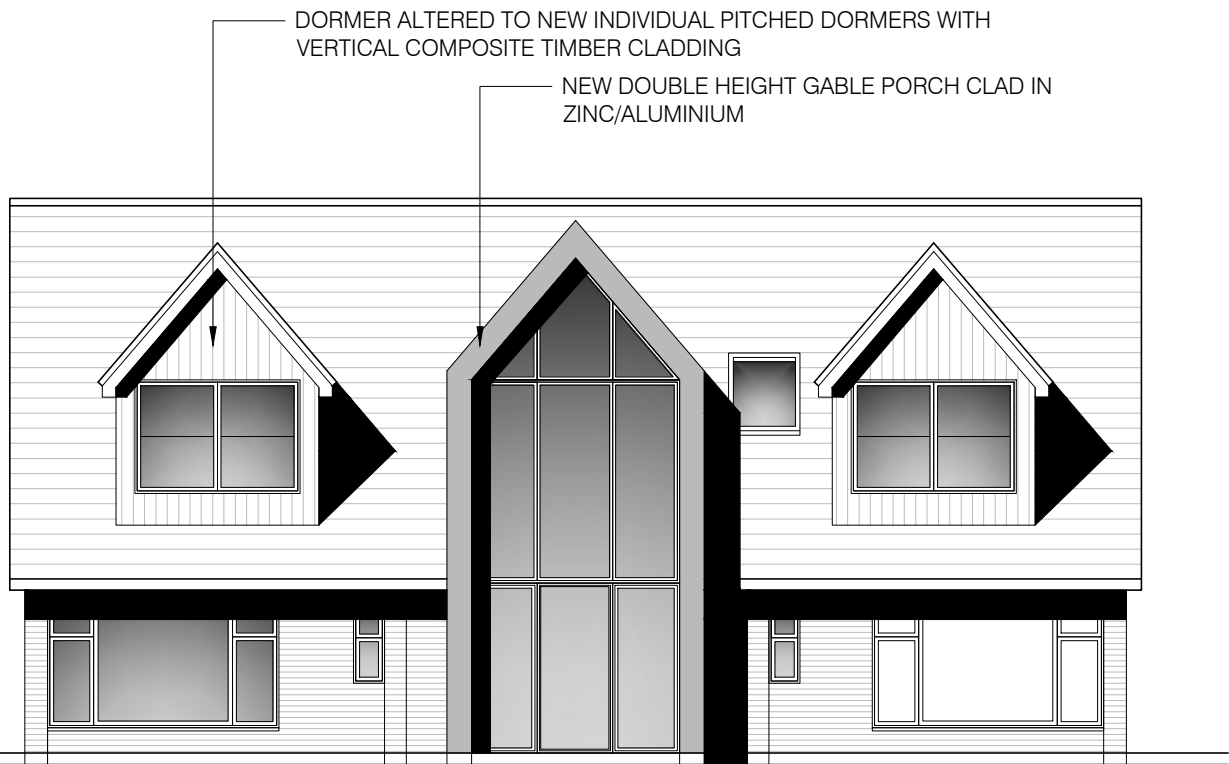


FIRST FLOOR PLAN
SCALE 1:50

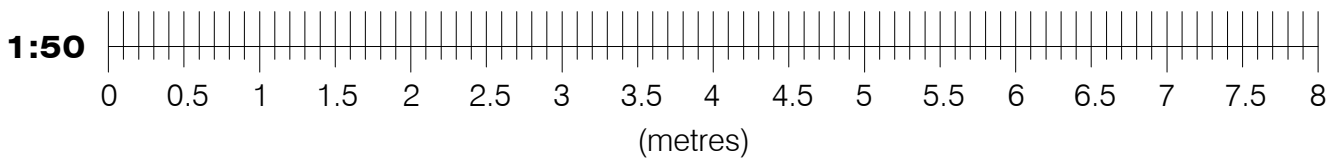

FRONT ELEVATION
SCALE 1:100

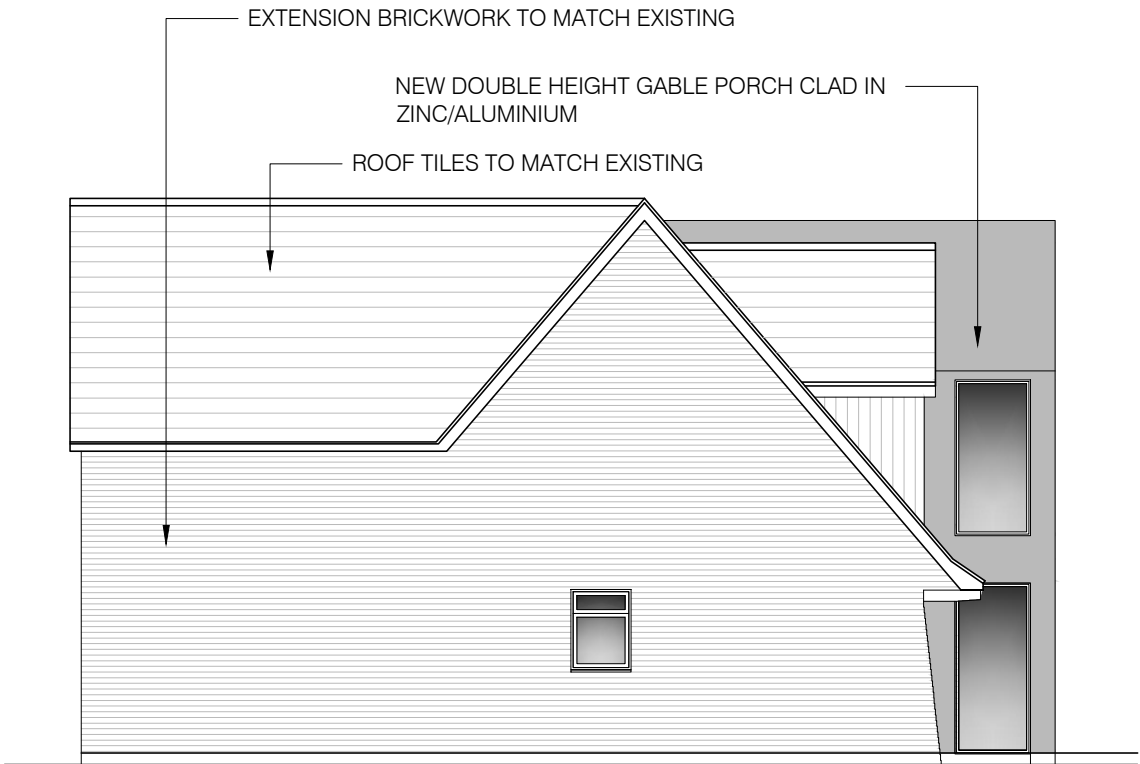

SIDE ELEVATION
SCALE 1:100

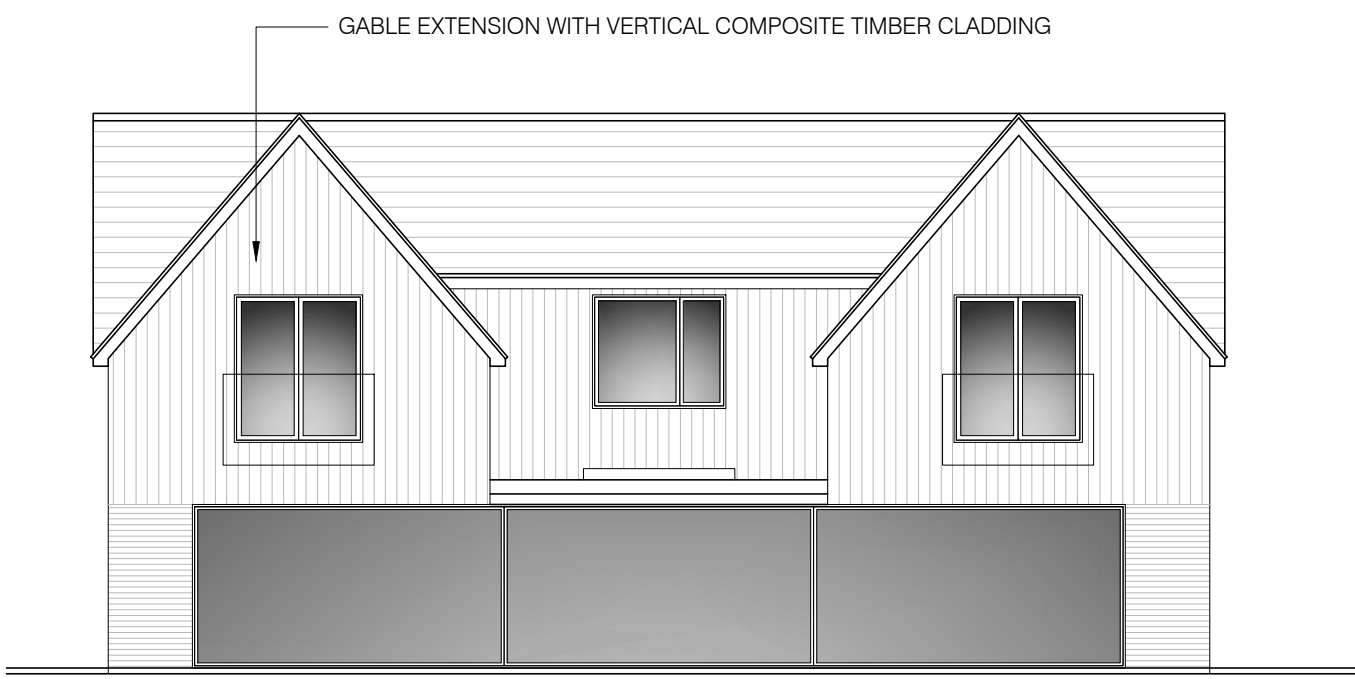

REAR ELEVATION
SCALE 1:100



SIDE ELEVATION
SCALE 1:100

- NOTES:
1. THIS DRAWING IS TO BE READ IN CONJUNCTION WITH ALL RELEVANT ARCHITECTS, SUB-CONTRACTORS AND ARCHITECTURAL DRAWINGS.
 2. THIS DRAWINGS REMAINS THE COPYRIGHT OF JETARCH DESIGN LTD AND MAY NOT BE SHARED OR REPRODUCED WITHOUT THEIR KNOWLEDGE



100 Berkshire Place
Winnersh Triangle
Wokingham, Berkshire RG41 5RD
Tel: 07787296792
email: info@jetarchdesign.co.uk

Client
MR & MRS JONES

Property:
24 KEEPHATCH ROAD
WOKINGHAM
RG40 1QJ

Drawing Title:
DETAILS OF EXISTING
FIRST FLOOR PLANS
AND ELEVATIONS

Rev.	Date	Revisions

Drawing No.
A1/451/04
Rev.
B

Plot Date: MAY 26
Scale 1:50 & 1:100 @ A1
Date MAY 26 Drawn JT