


3 Old Bath Road, RG4 6SZ

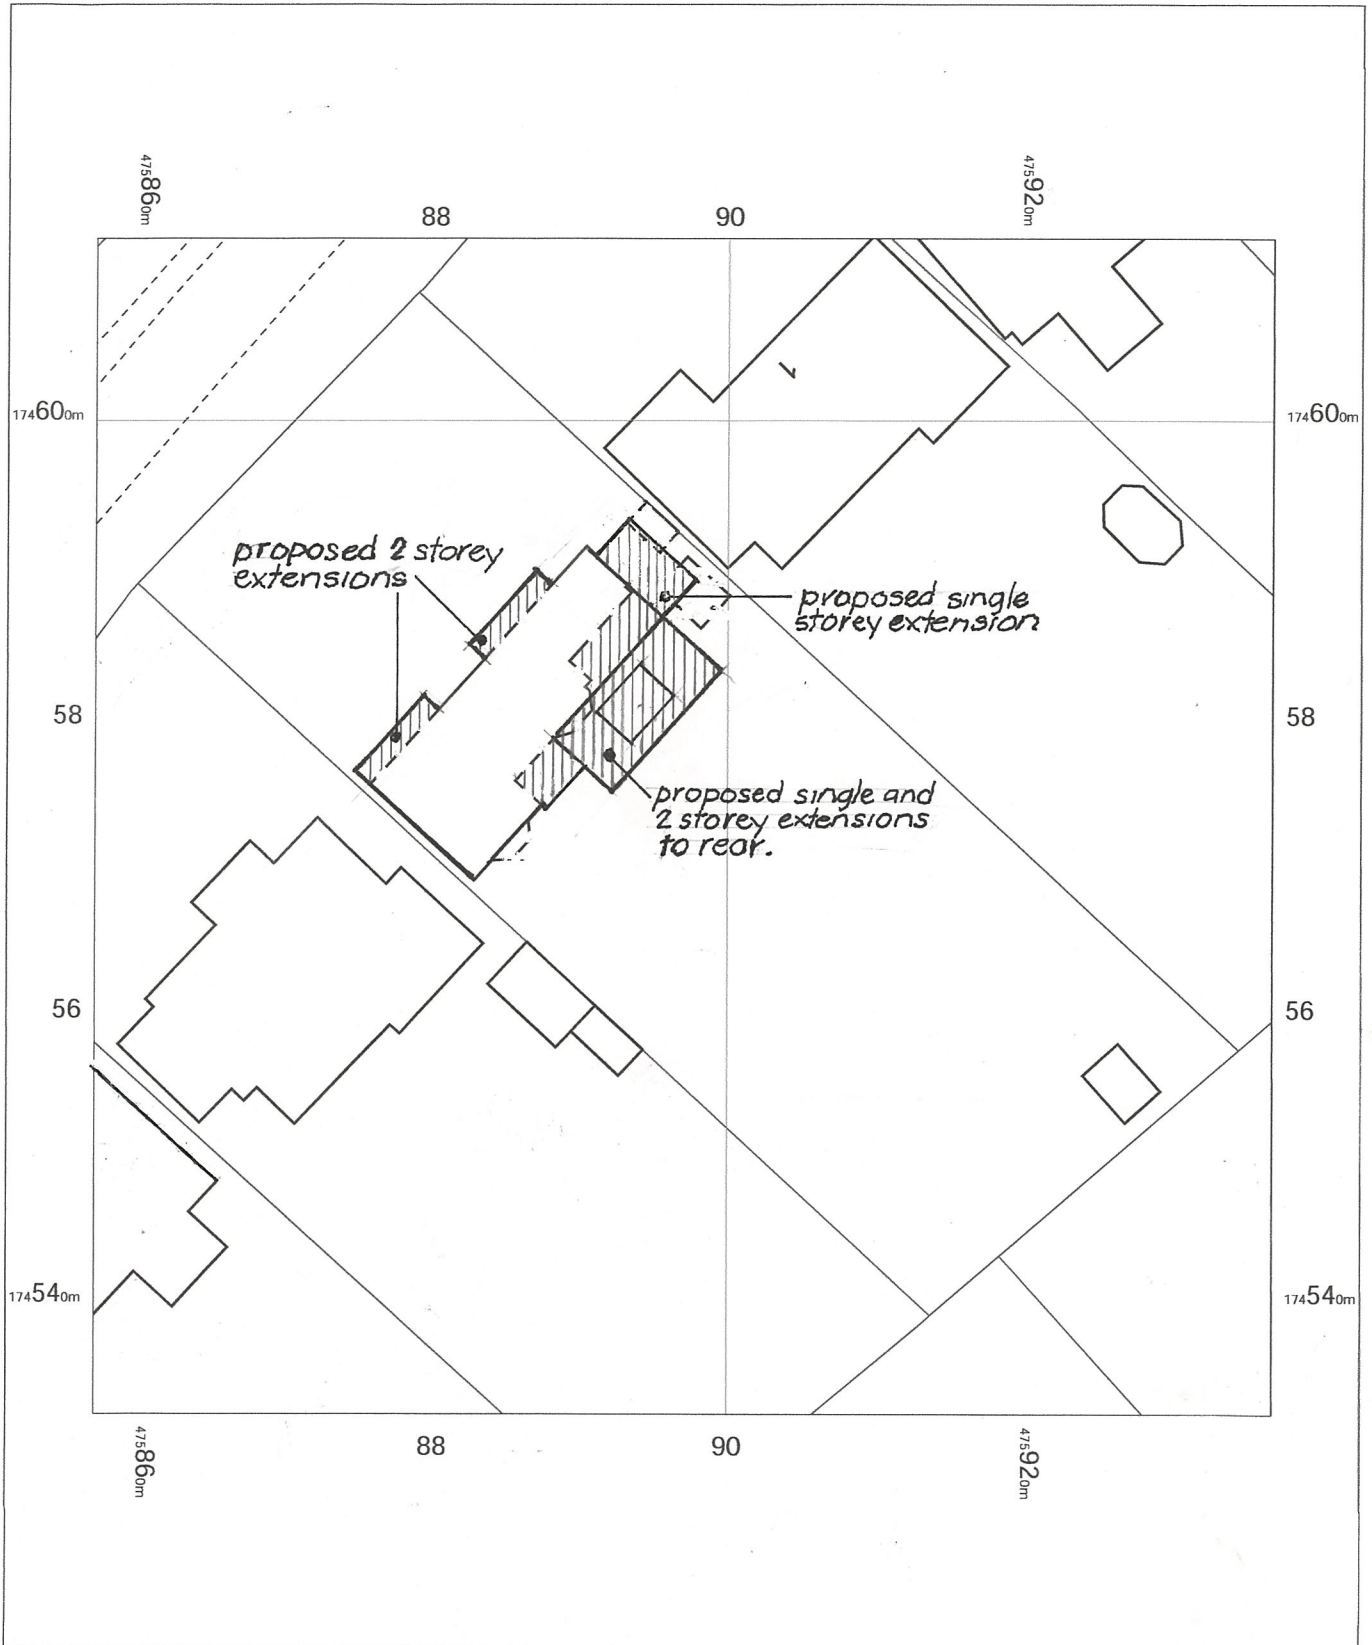


BLOCK PLAN

3 Old Bath Road,
Reading,
Sonning,
Wokingham
RG4 6SZ

OS MasterMap 1250/2500/10000 scale
Thursday, December 18, 2025, ID: LAT-01255903
www.latitudemaps.co.uk

1:500 scale print at A4, Centre: 475897 E, 174572 N


© Crown Copyright Ordnance Survey. Licence no.
AC0000806982

 

412-05-B



LATITUDE
MAPPING

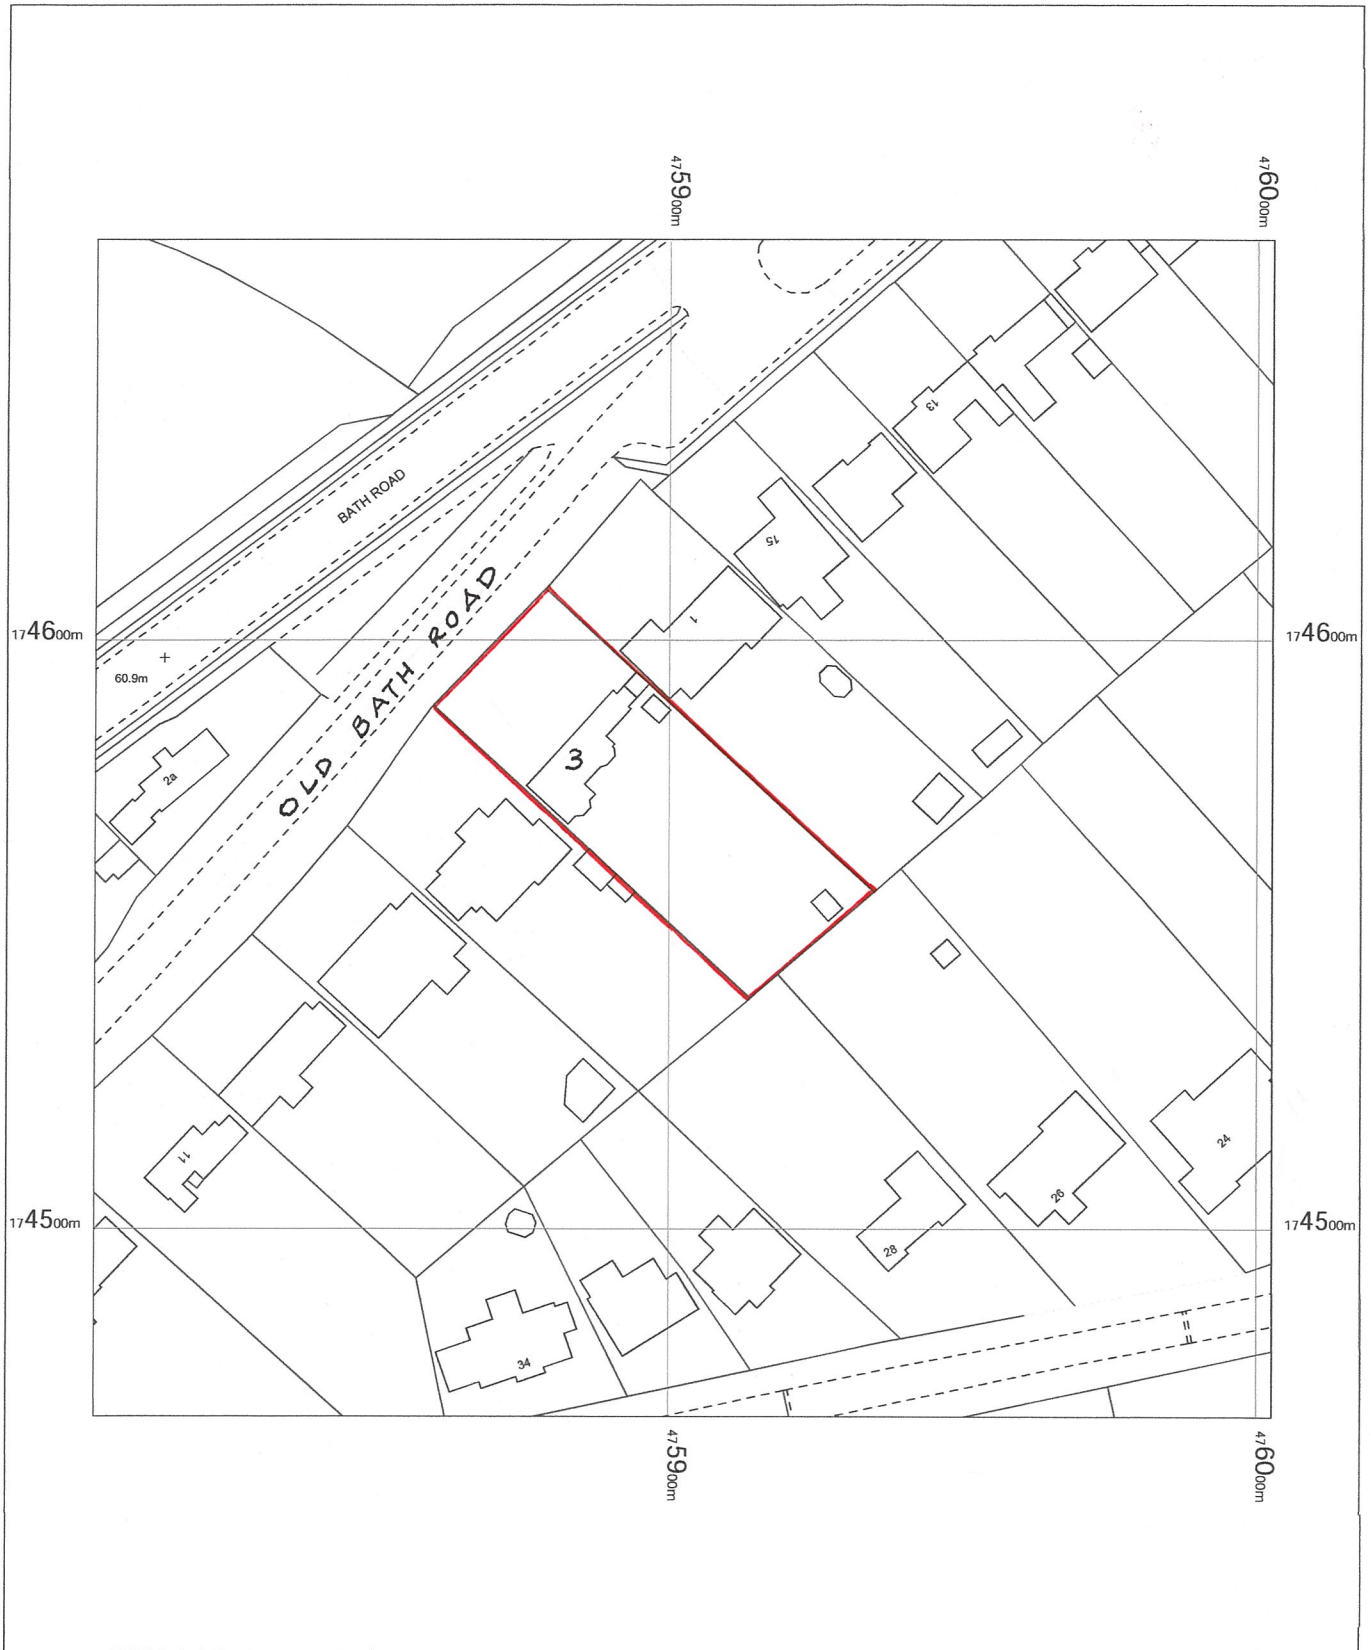

LOCATION PLAN

3 Old Bath Road,
Reading,
Sonning,
Wokingham
RG4 6SZ

OS MasterMap 1250/2500/10000 scale
Thursday, December 18, 2025, ID: LAT-01255904
www.latitudemaps.co.uk

1:1250 scale print at A4, Centre: 475903 E, 174568 N


© Crown Copyright Ordnance Survey. Licence no.
AC0000806982




412-06




LATITUDE
MAPPING

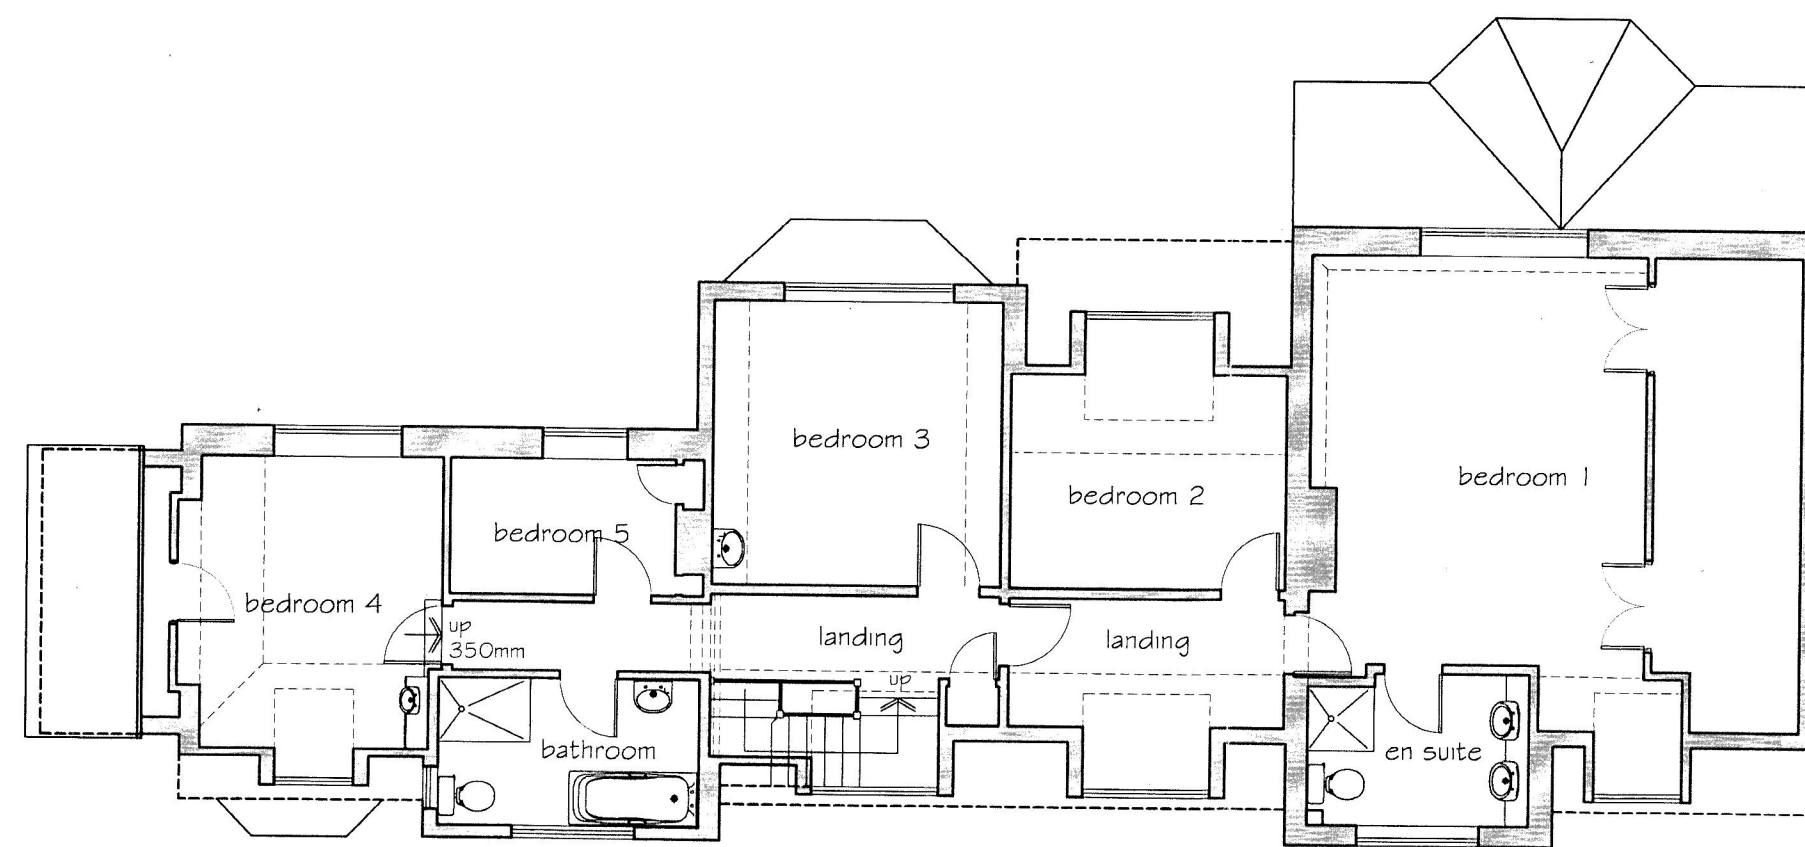


first floor plan

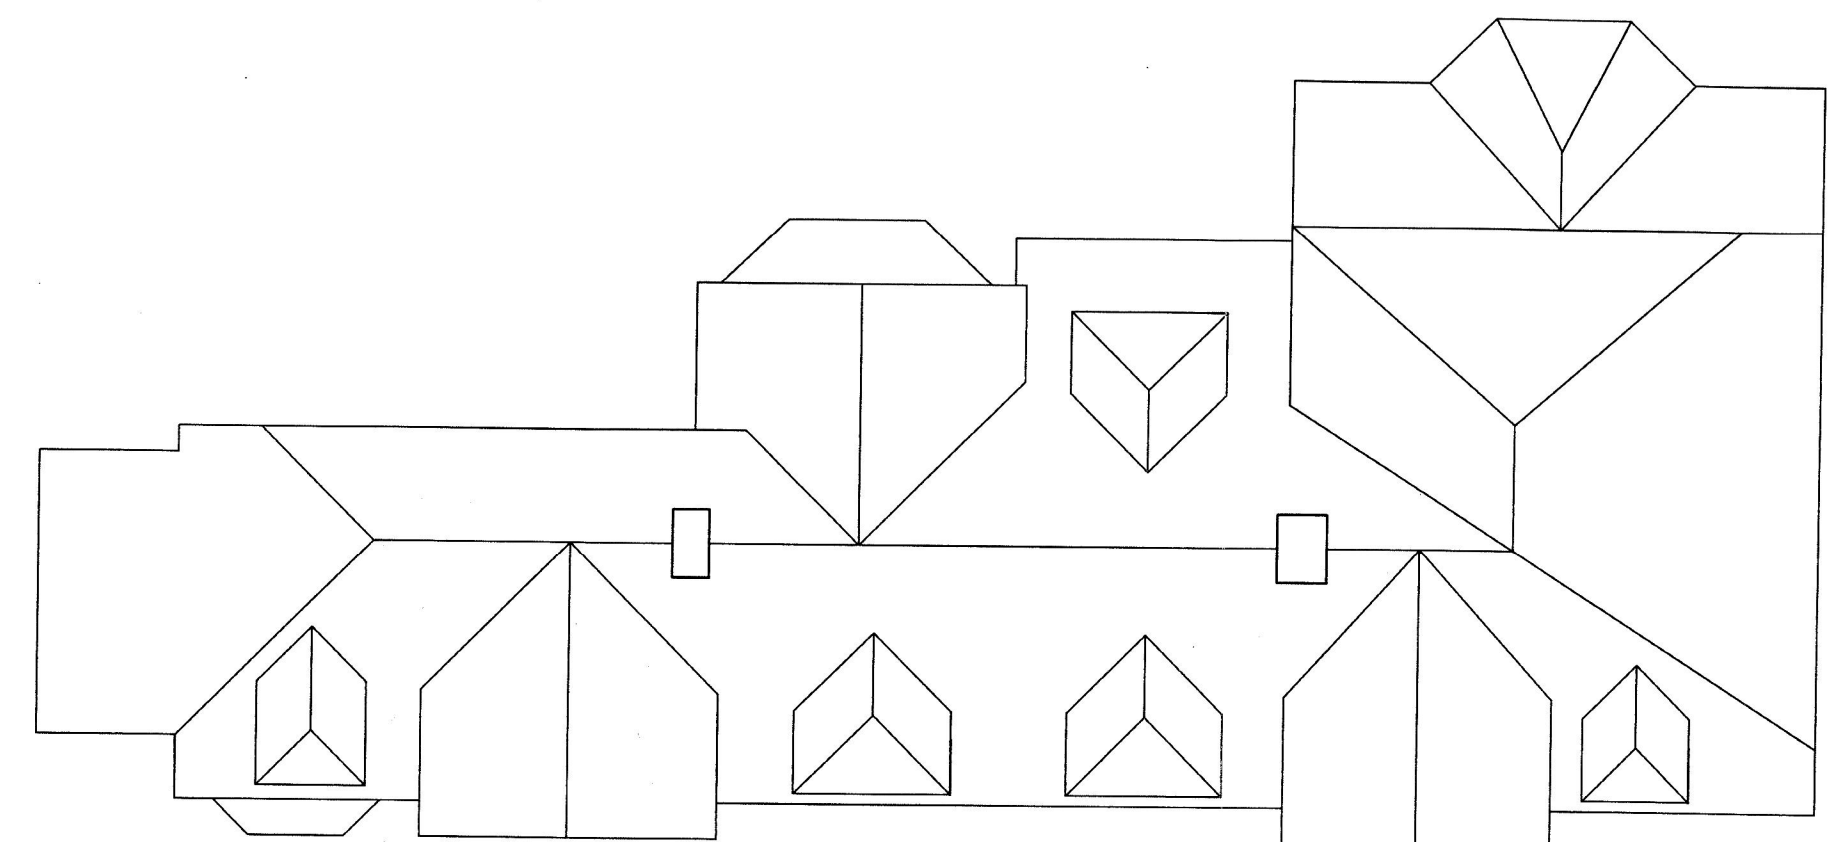

roof plan

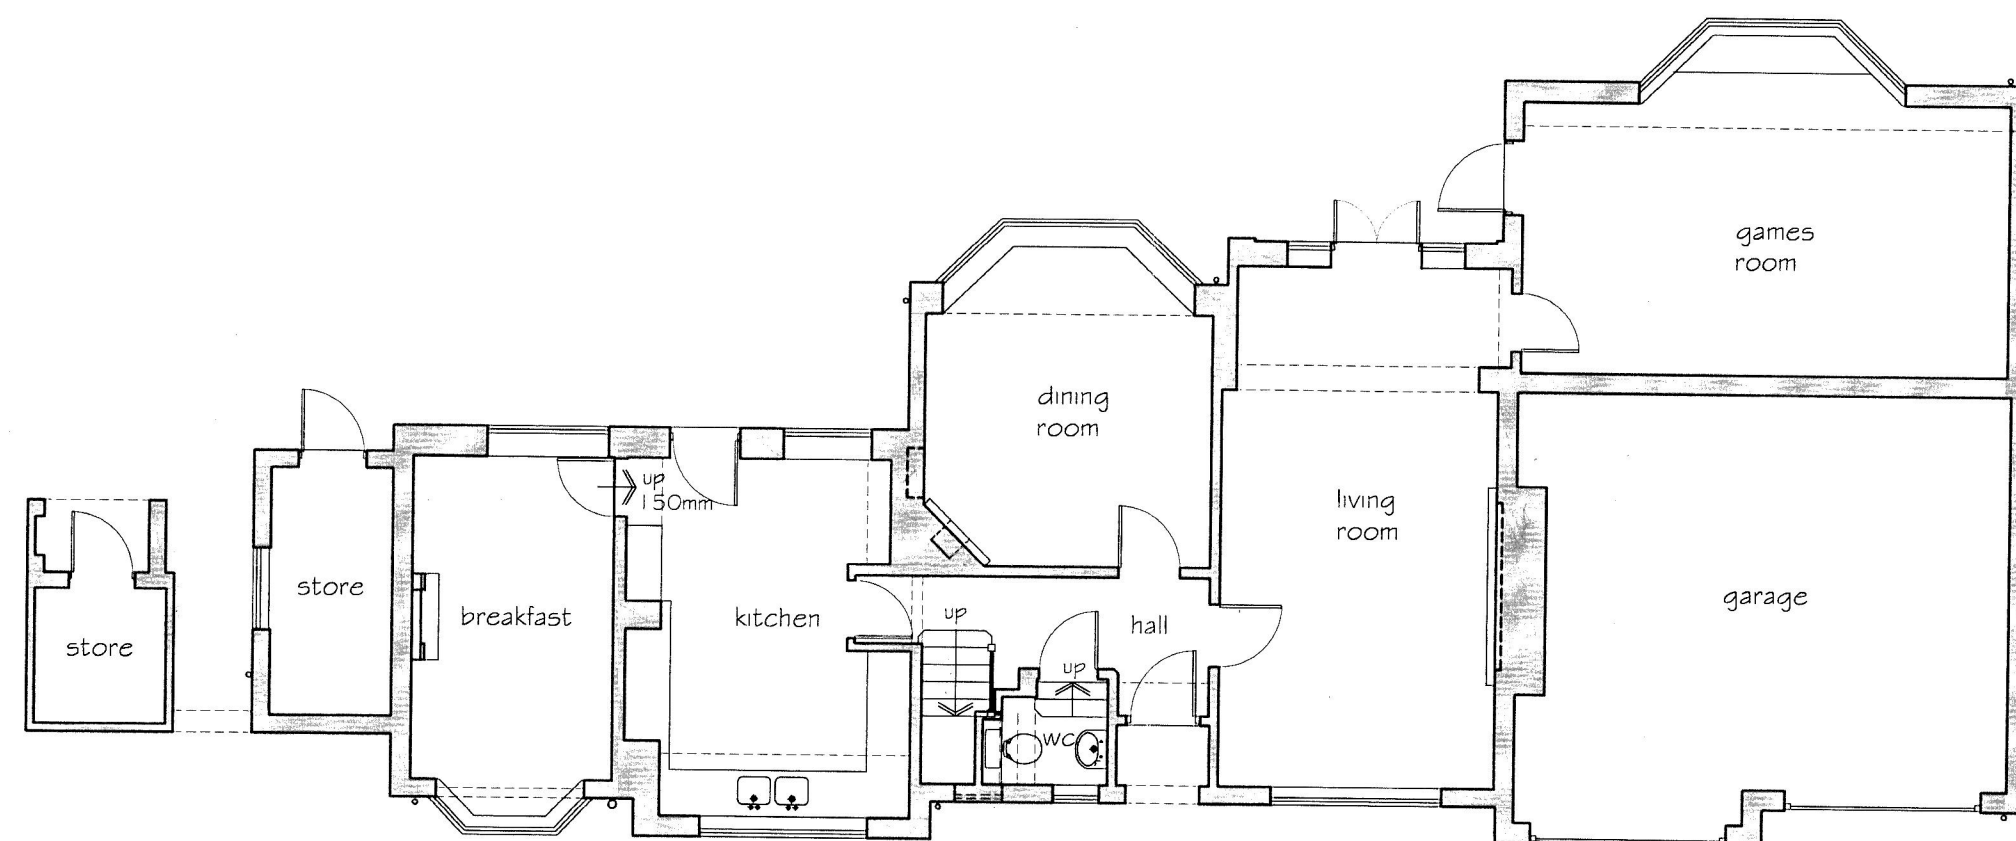

ground floor plan

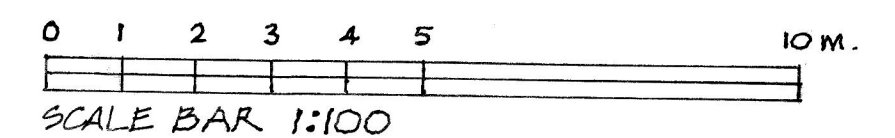

**3 OLD BATH ROAD,
SONNING, READING,
BERKSHIRE RG4 6SZ**

Scale 1:100
Date feb.2026
Revision

EXISTING

412-01


**Countryside
Designs**

countryside_designs@outlook.com

White Gables
School Road
Hurst
Berks, RG10 0DR
0118 9340390
07811 252850




front elevation N.W.

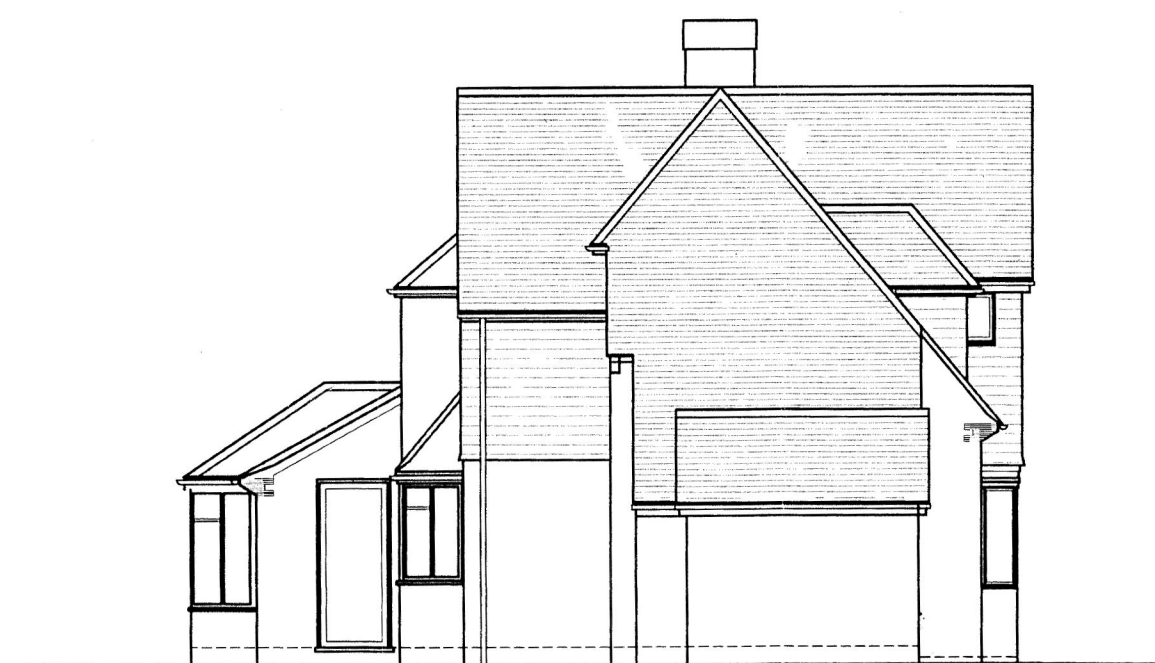


side elevation N.E.



rear elevation S.E.

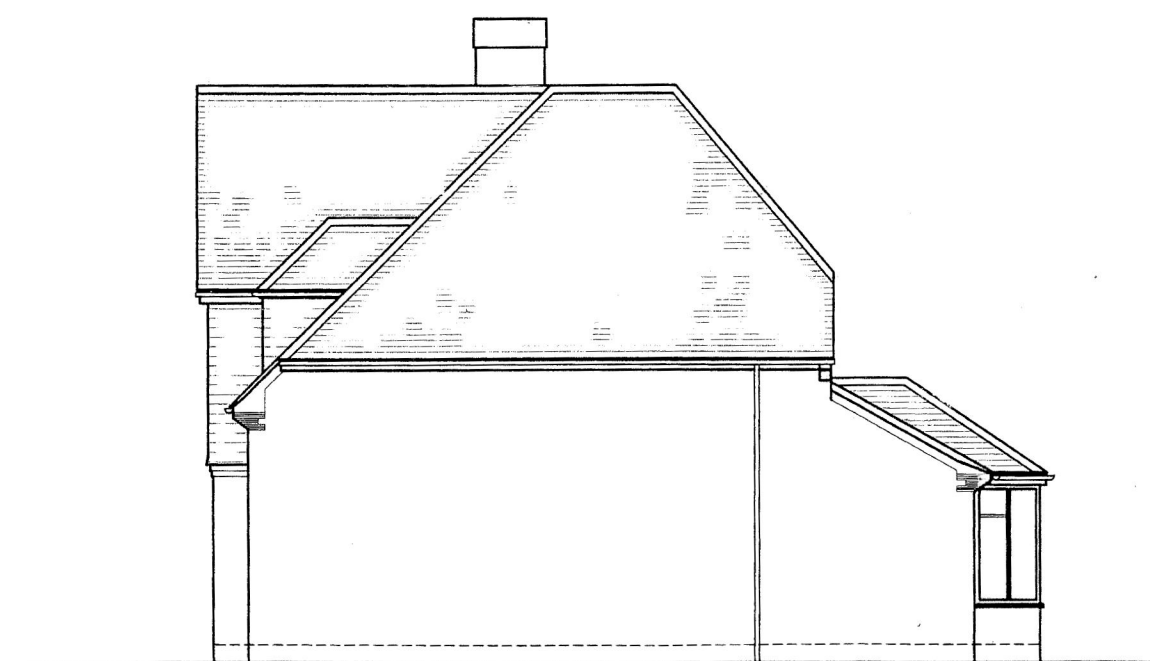

side elevation S.W.

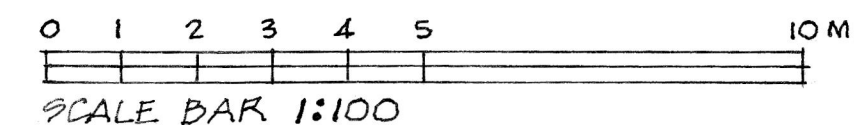

3 OLD BATH ROAD,
SONNING, READING,
BERKSHIRE RG4 6SZ

Scale 1:100
Date feb.2026
Revision


EXISTING

412- 02


Countryside
Designs

countryside_designs@outlook.com


White Gables
School Road
Hurst
Berks, RG10 0DR
0118 9340390
07811 252850

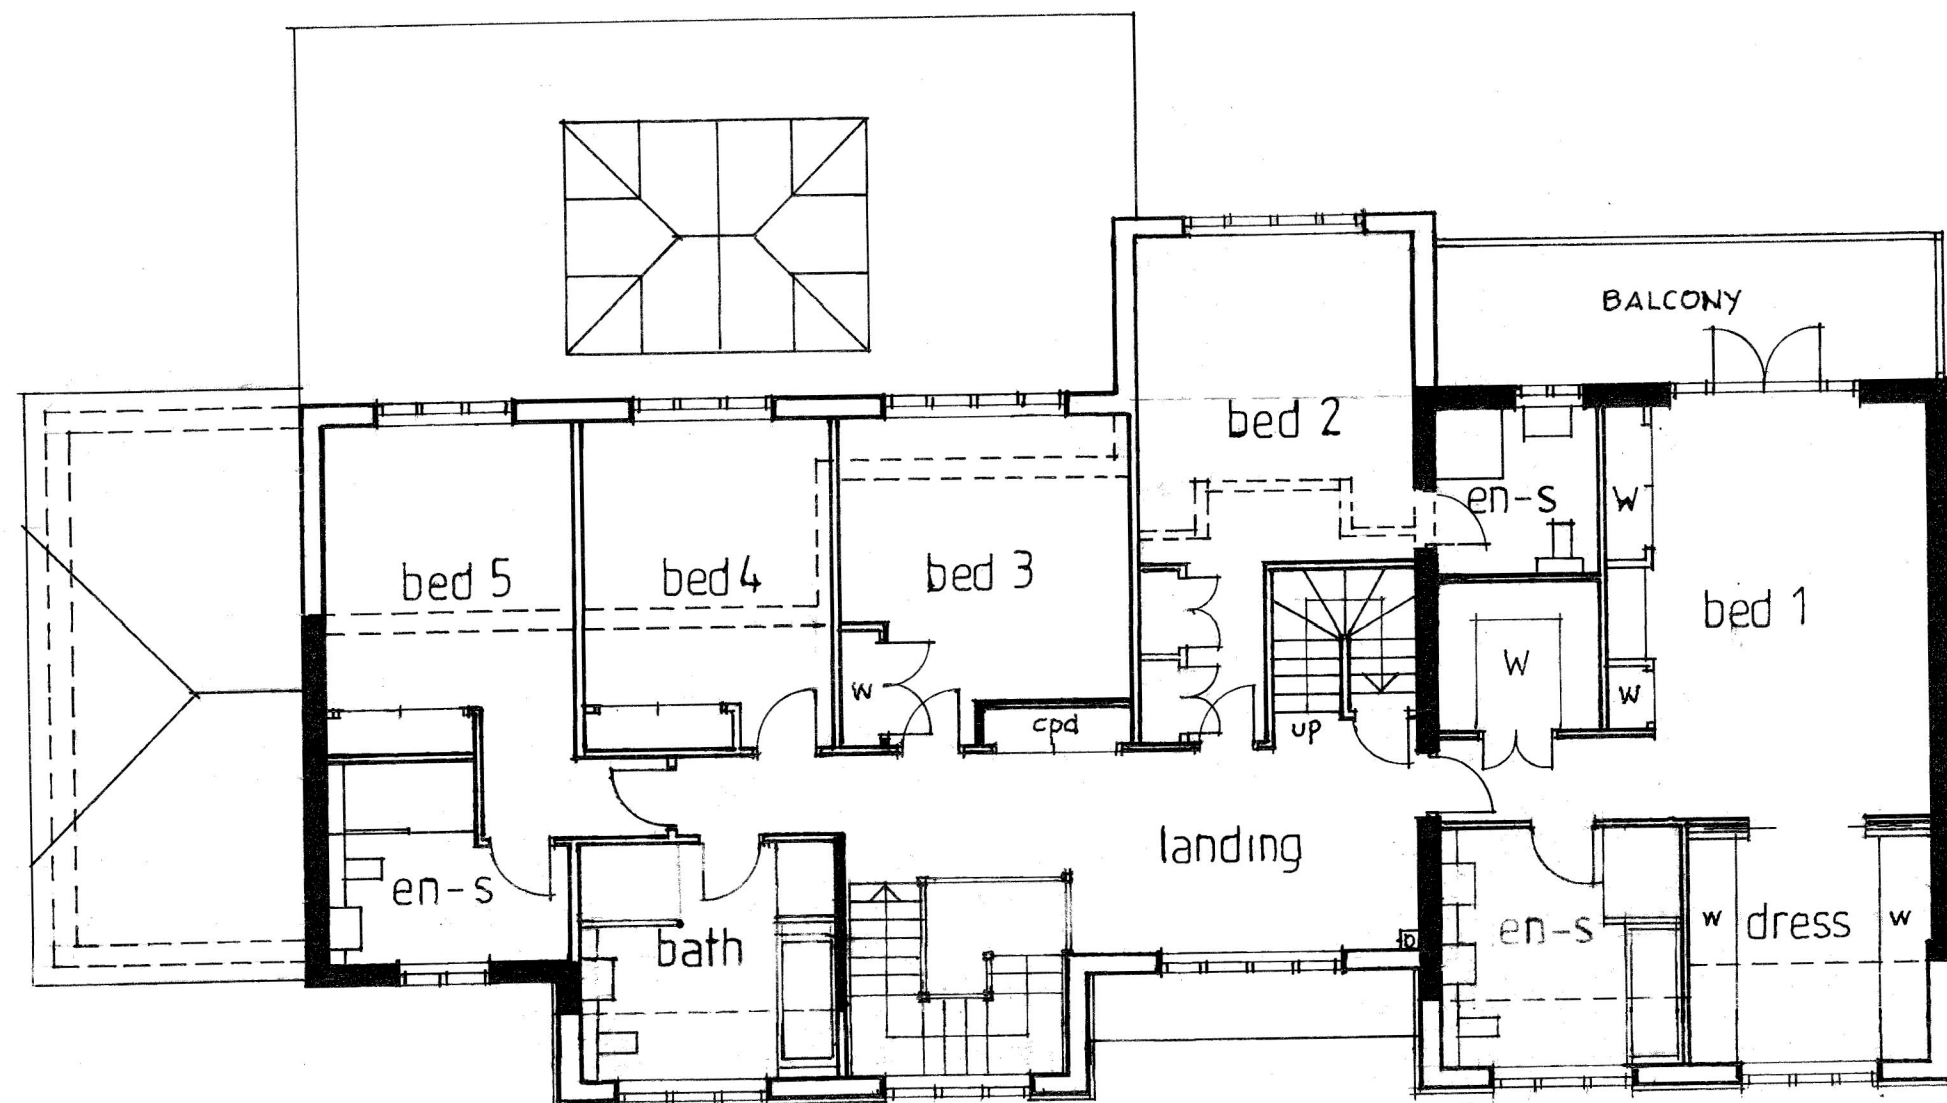

first floor plan

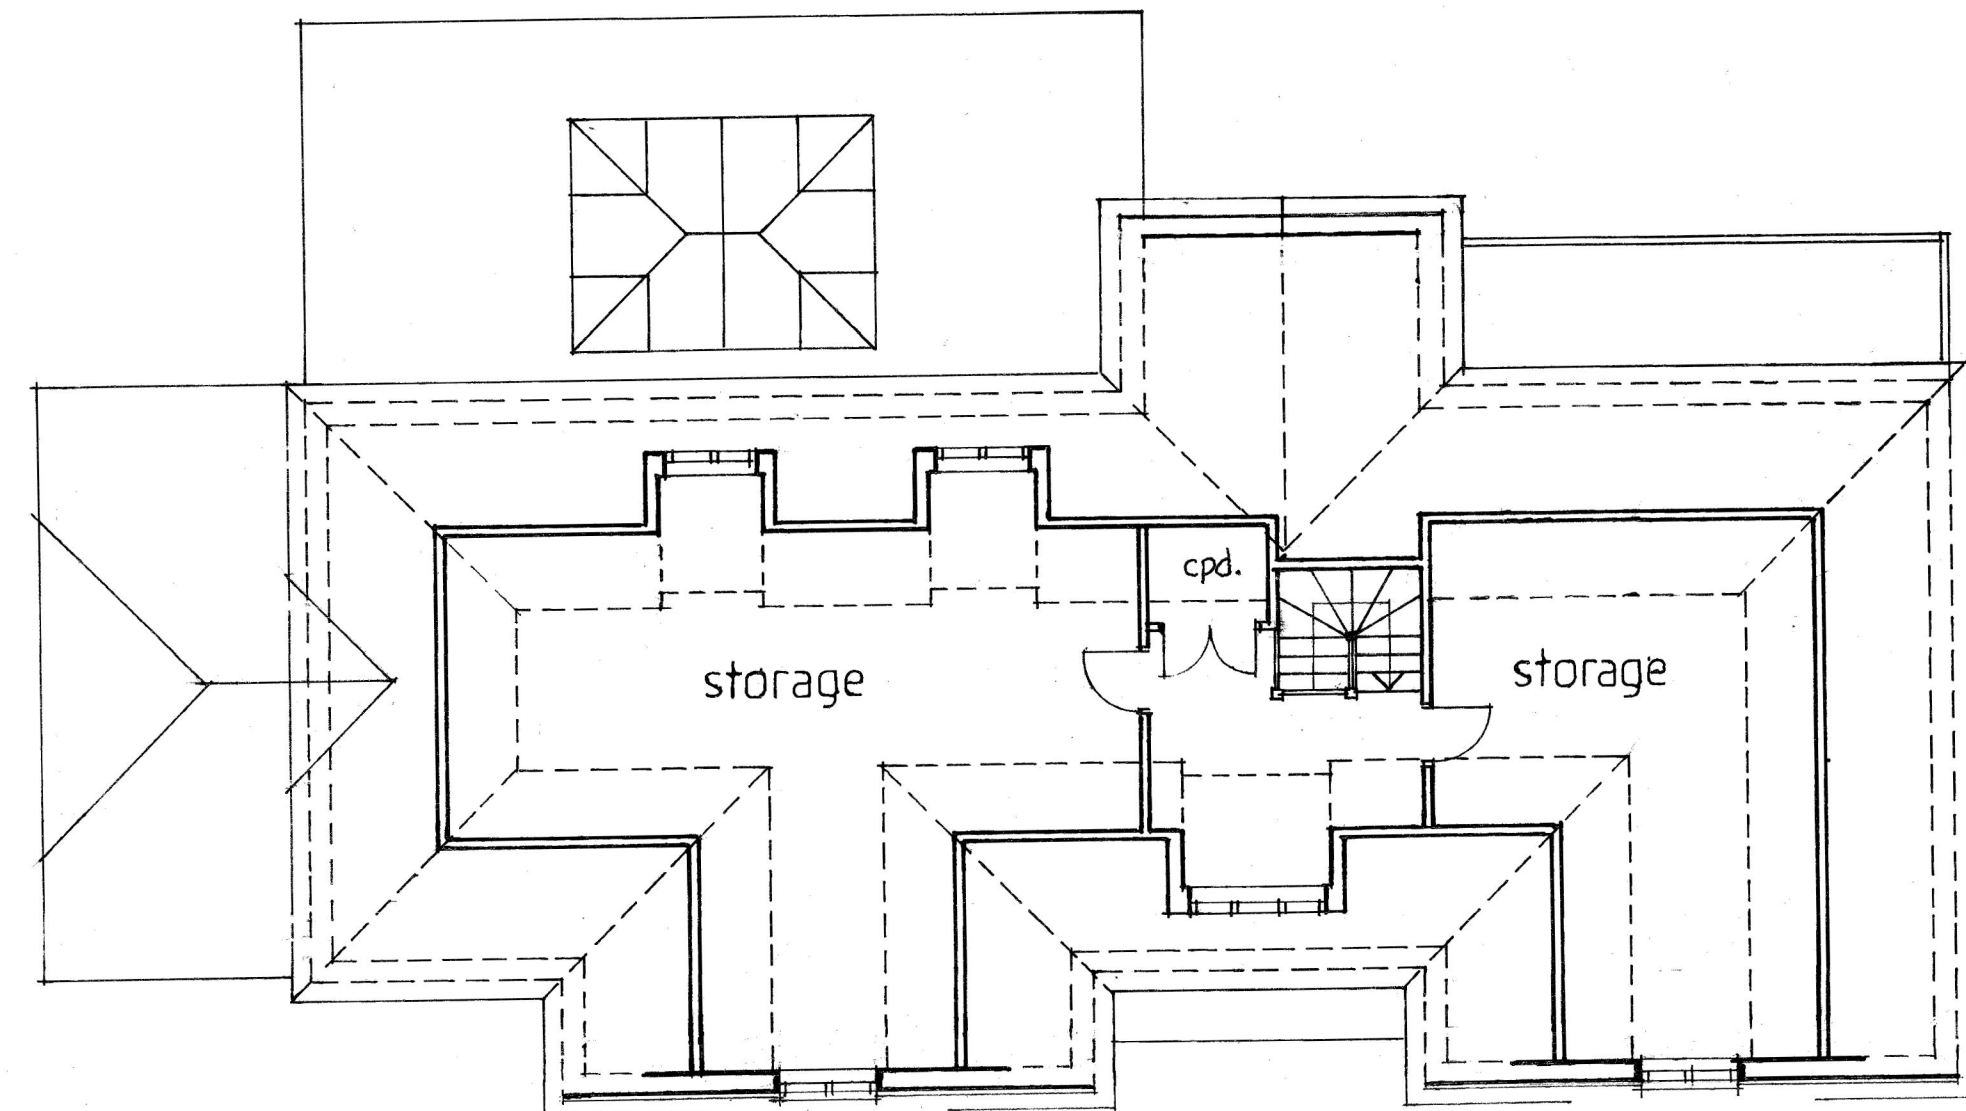

attic floor plan

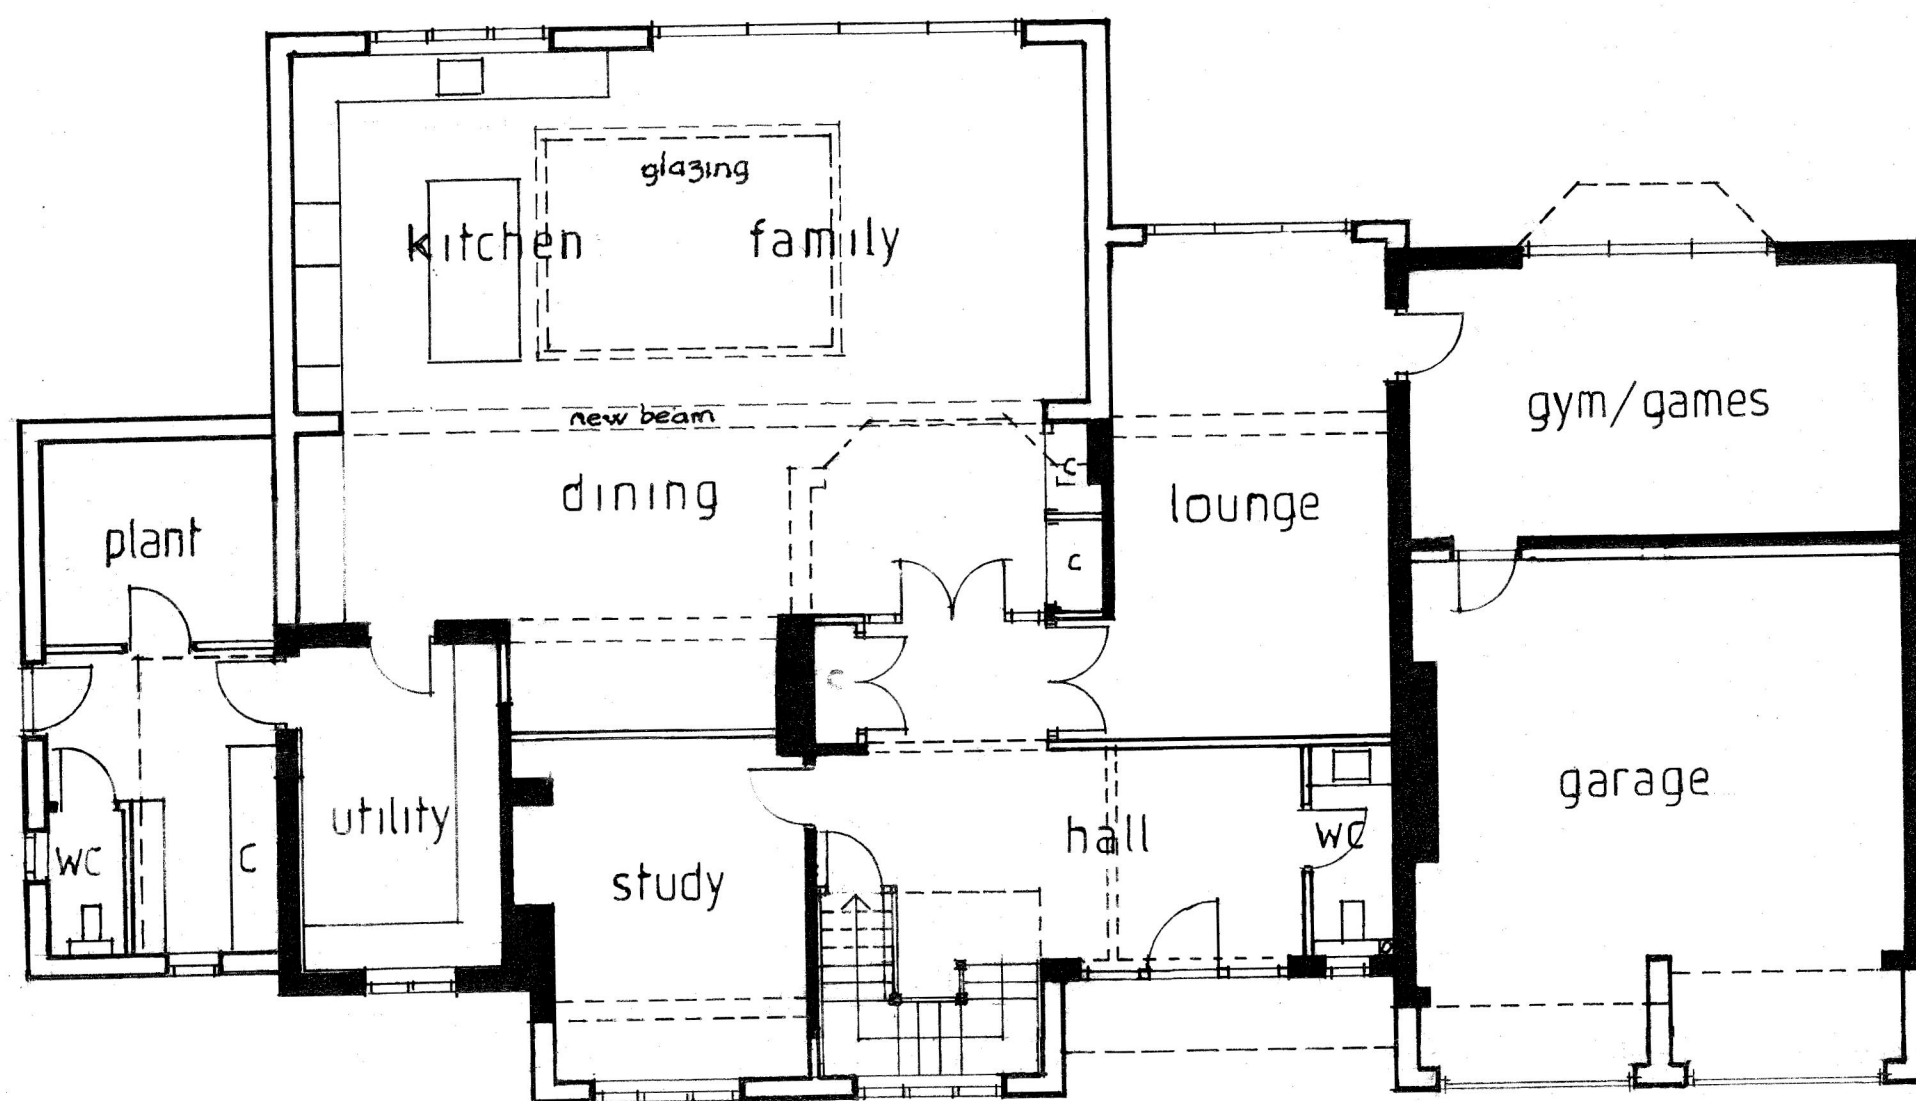

ground floor plan

REV. 'A' 14.5.2026

REV. 'B' 12.6.2026

0 1 2 3 4 5 10 M.

SCALE BAR 1:100

3, OLD BATH ROAD
SONNING, READING,
BERKSHIRE RG4 6SZ

Scale 1:100
Date feb.2026
Revision **B**

PROPOSED

412-03

**Countryside
Designs**

countryside_designs@outlook.com

White Gables
School Road
Hurst
Berks, RG10 0DR
0118 9340390
07811 252850




front elevation (N.W.)




side elevation (N.E.)



rear elevation (S.E.)

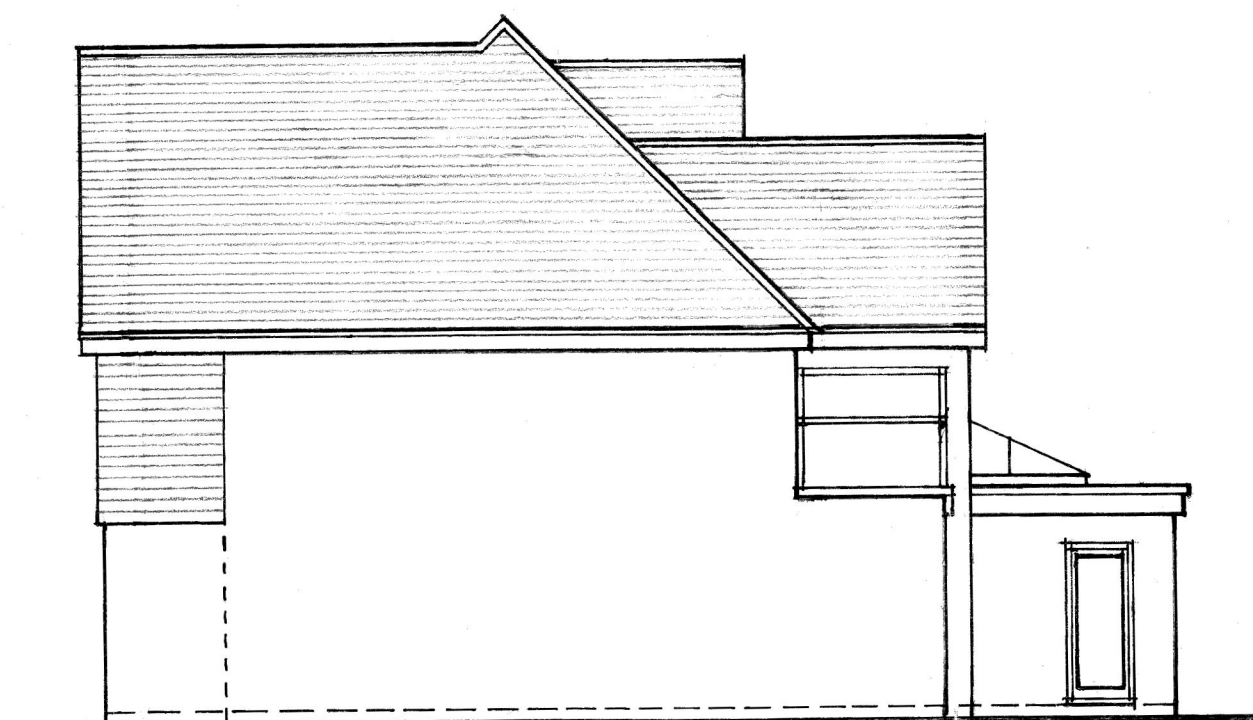

side elevation (S.W.)

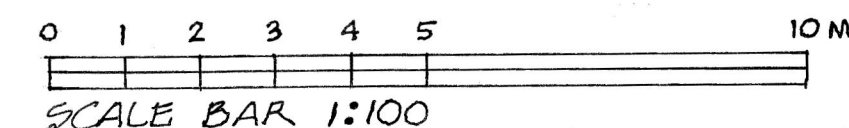

REV.'A' 14.5.2026
REV.'B' 12.6.2026

3, OLD BATH ROAD, SONNING, READING, BERKSHIRE RG4 6SZ	Scale 1:100
	Date feb.2026
	Revision B
PROPOSED	412-04

Countryside Designs	White Gables School Road Hurst Berks, RG10 0DR
	0118 9340390 07811 252850
countryside_designs@outlook.com	