

CENTRE COORDINATES: 478730 , 170989





Supplied by Streetwise Maps Ltd
www.streetwise.net
Licence No: AC0000847942

LOCATION PLAN
SCALE 1:1250@A3




BLOCK PLAN
SCALE 1:500@A3

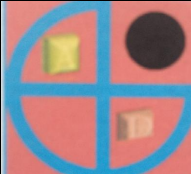
	PROJECT:	18 Grovelands Avenue Winnersh	DRAWN BY:	P.S.	DRAWING TITLE:		
	PROPOSED SINGLE GARAGE CONVERSION		DATE:	15/07/2026	LOCATION AND BLOCK PLAN		
			SCALE:	AS SHOWN@A3			
			FILENAME:	26026	DRAWING NUMBER:	GA—01	
							

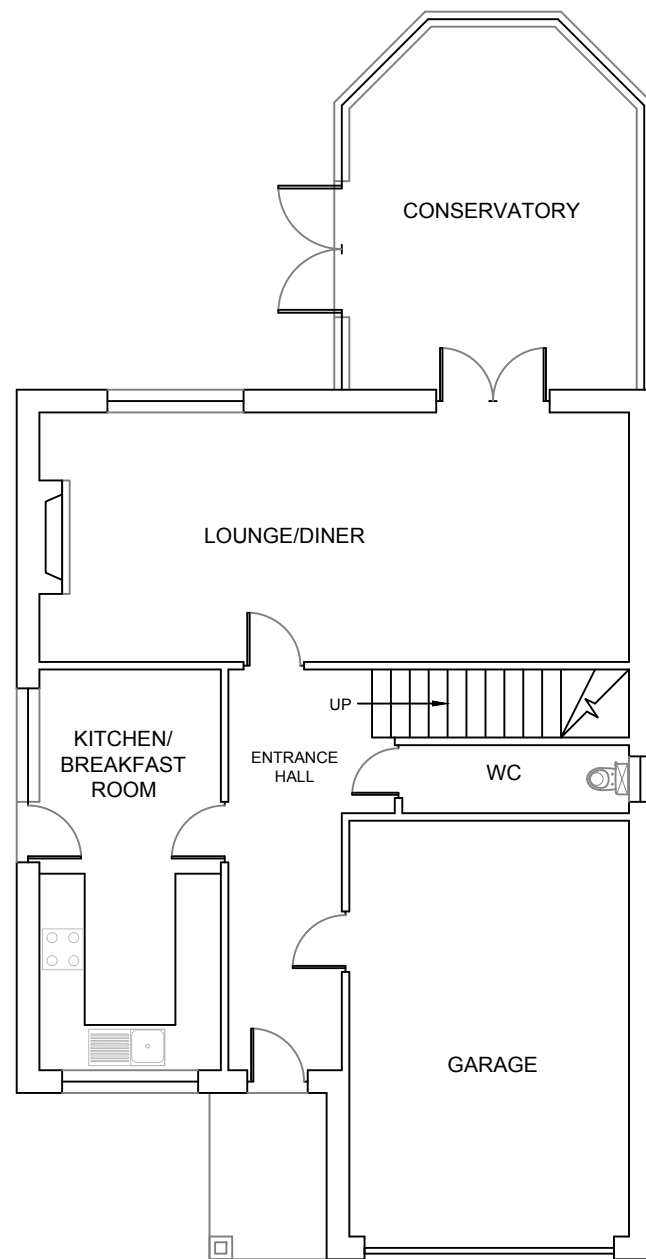


EXISTING GROUND FLOOR PLAN

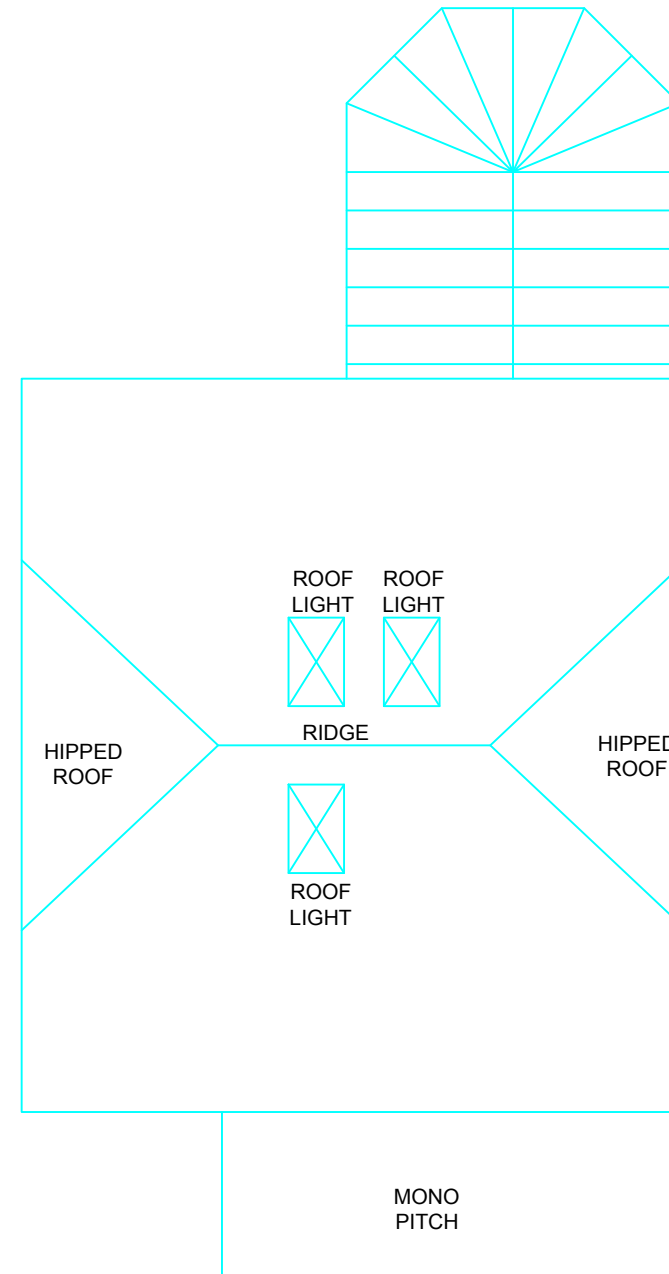


EXISTING ROOF PLAN

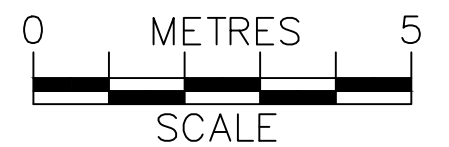

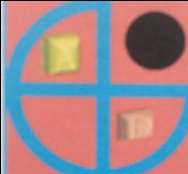	PROJECT:	18 Grovelands Avenue Winnersh	DRAWN BY:	P.S.	DRAWING TITLE:		ArchDezine Limited archdeziner7@gmail.com
	PROPOSED SINGLE GARAGE CONVERSION		DATE:	15/07/2026	EXISTING PLANS		
			SCALE:	1:100@A3			
			FILENAME:	26026			
					DRAWING NUMBER:	GA-02	




EXISTING FRONT ELEVATION

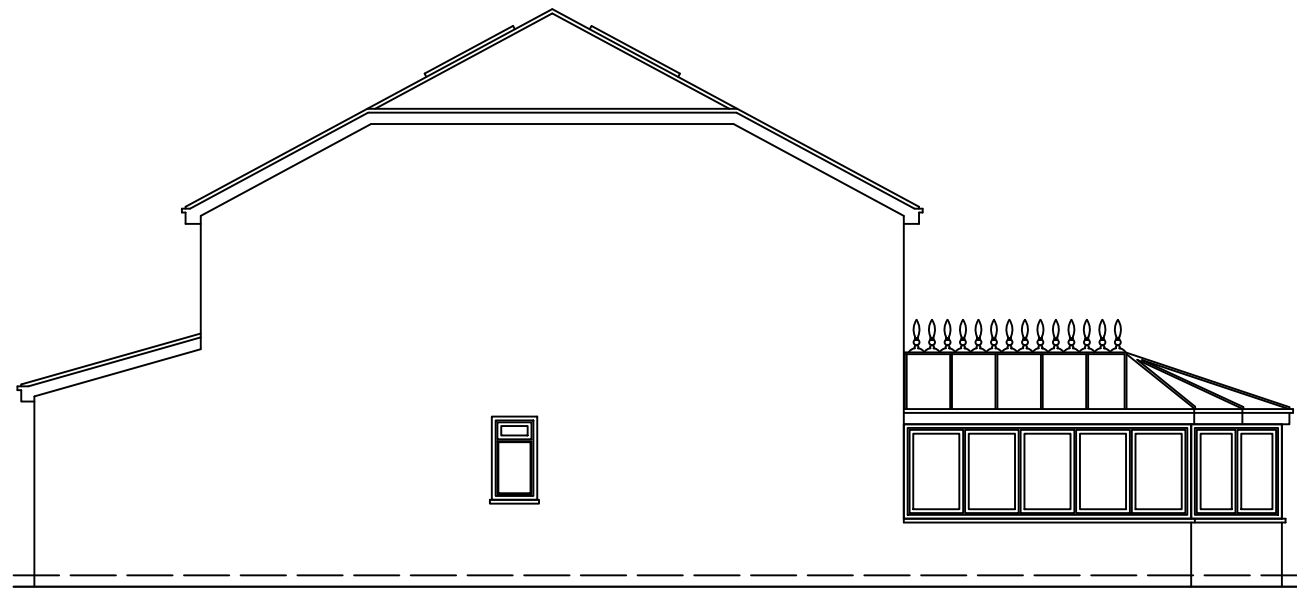


EXISTING SIDE-1 ELEVATION





EXISTING REAR ELEVATION

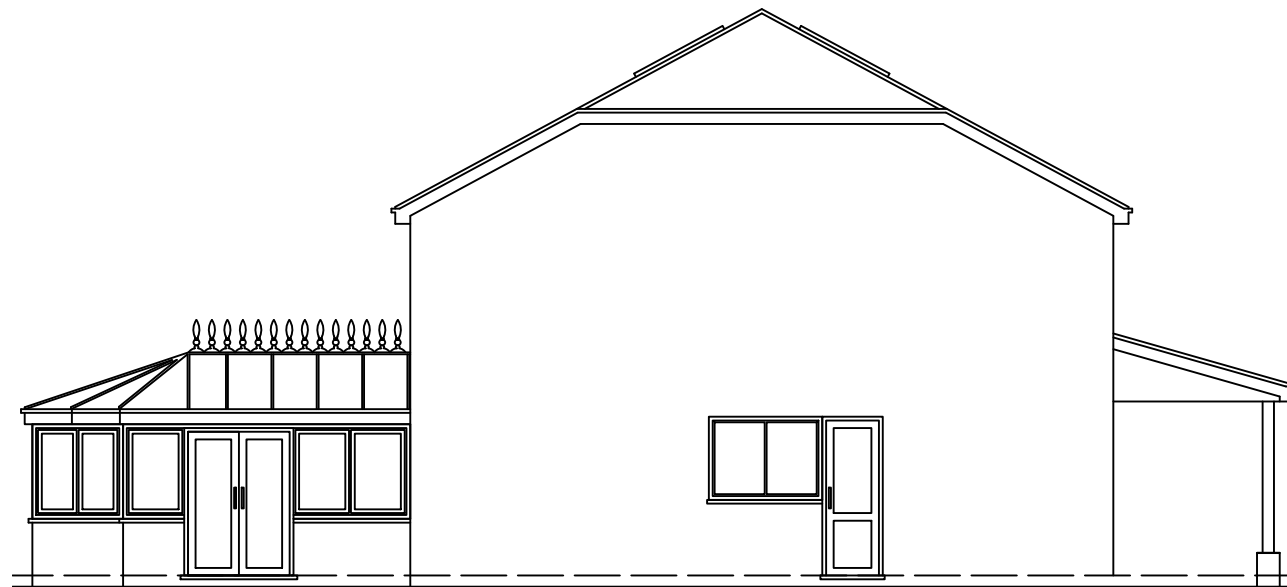

EXISTING SIDE-2 ELEVATION

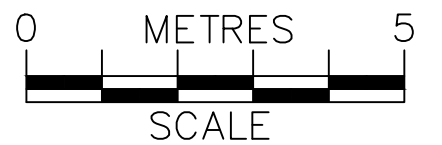

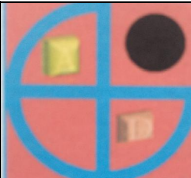	PROJECT:	18 Grovelands Avenue Winnersh	DRAWN BY:	P.S.	DRAWING TITLE:		ArchDezine Limited archdeziner7@gmail.com
	PROPOSED SINGLE GARAGE CONVERSION		DATE:	15/07/2026	EXISTING ELEVATIONS		
			SCALE:	1:100@A3			
			FILENAME:	26026			
					DRAWING NUMBER:	GA-03	

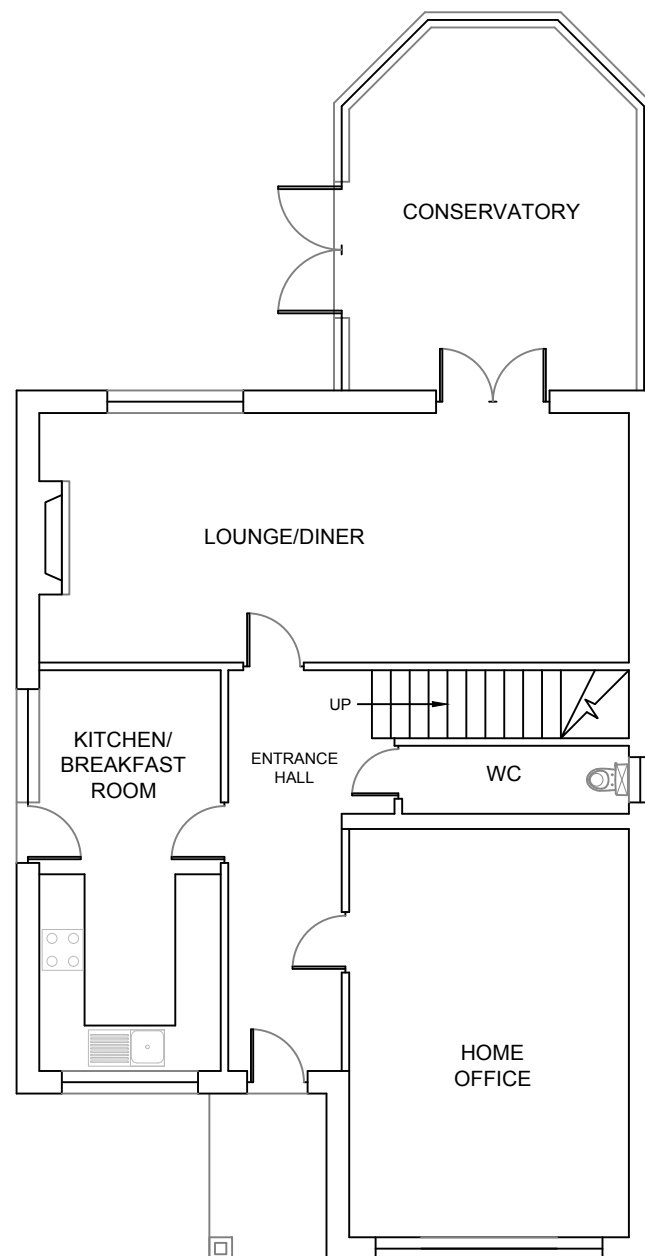



PROPOSED GROUND FLOOR PLAN



PROPOSED FRONT ELEVATION

THERE IS NO CHANGE TO OTHER ELEVATIONS

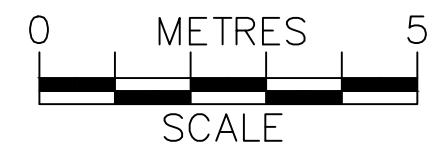

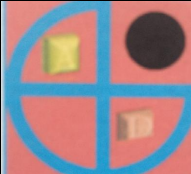	PROJECT:	18 Grovelands Avenue Winnersh	DRAWN BY:	P.S.	DRAWING TITLE:		ArchDezine Limited archdeziner7@gmail.com
	PROPOSED SINGLE GARAGE CONVERSION		DATE:	15/07/2026	PROPOSED PLANS & ELEVATIONS		
			SCALE:	1:100@A3			
			FILENAME:	26026	DRAWING NUMBER:	GA-04	