




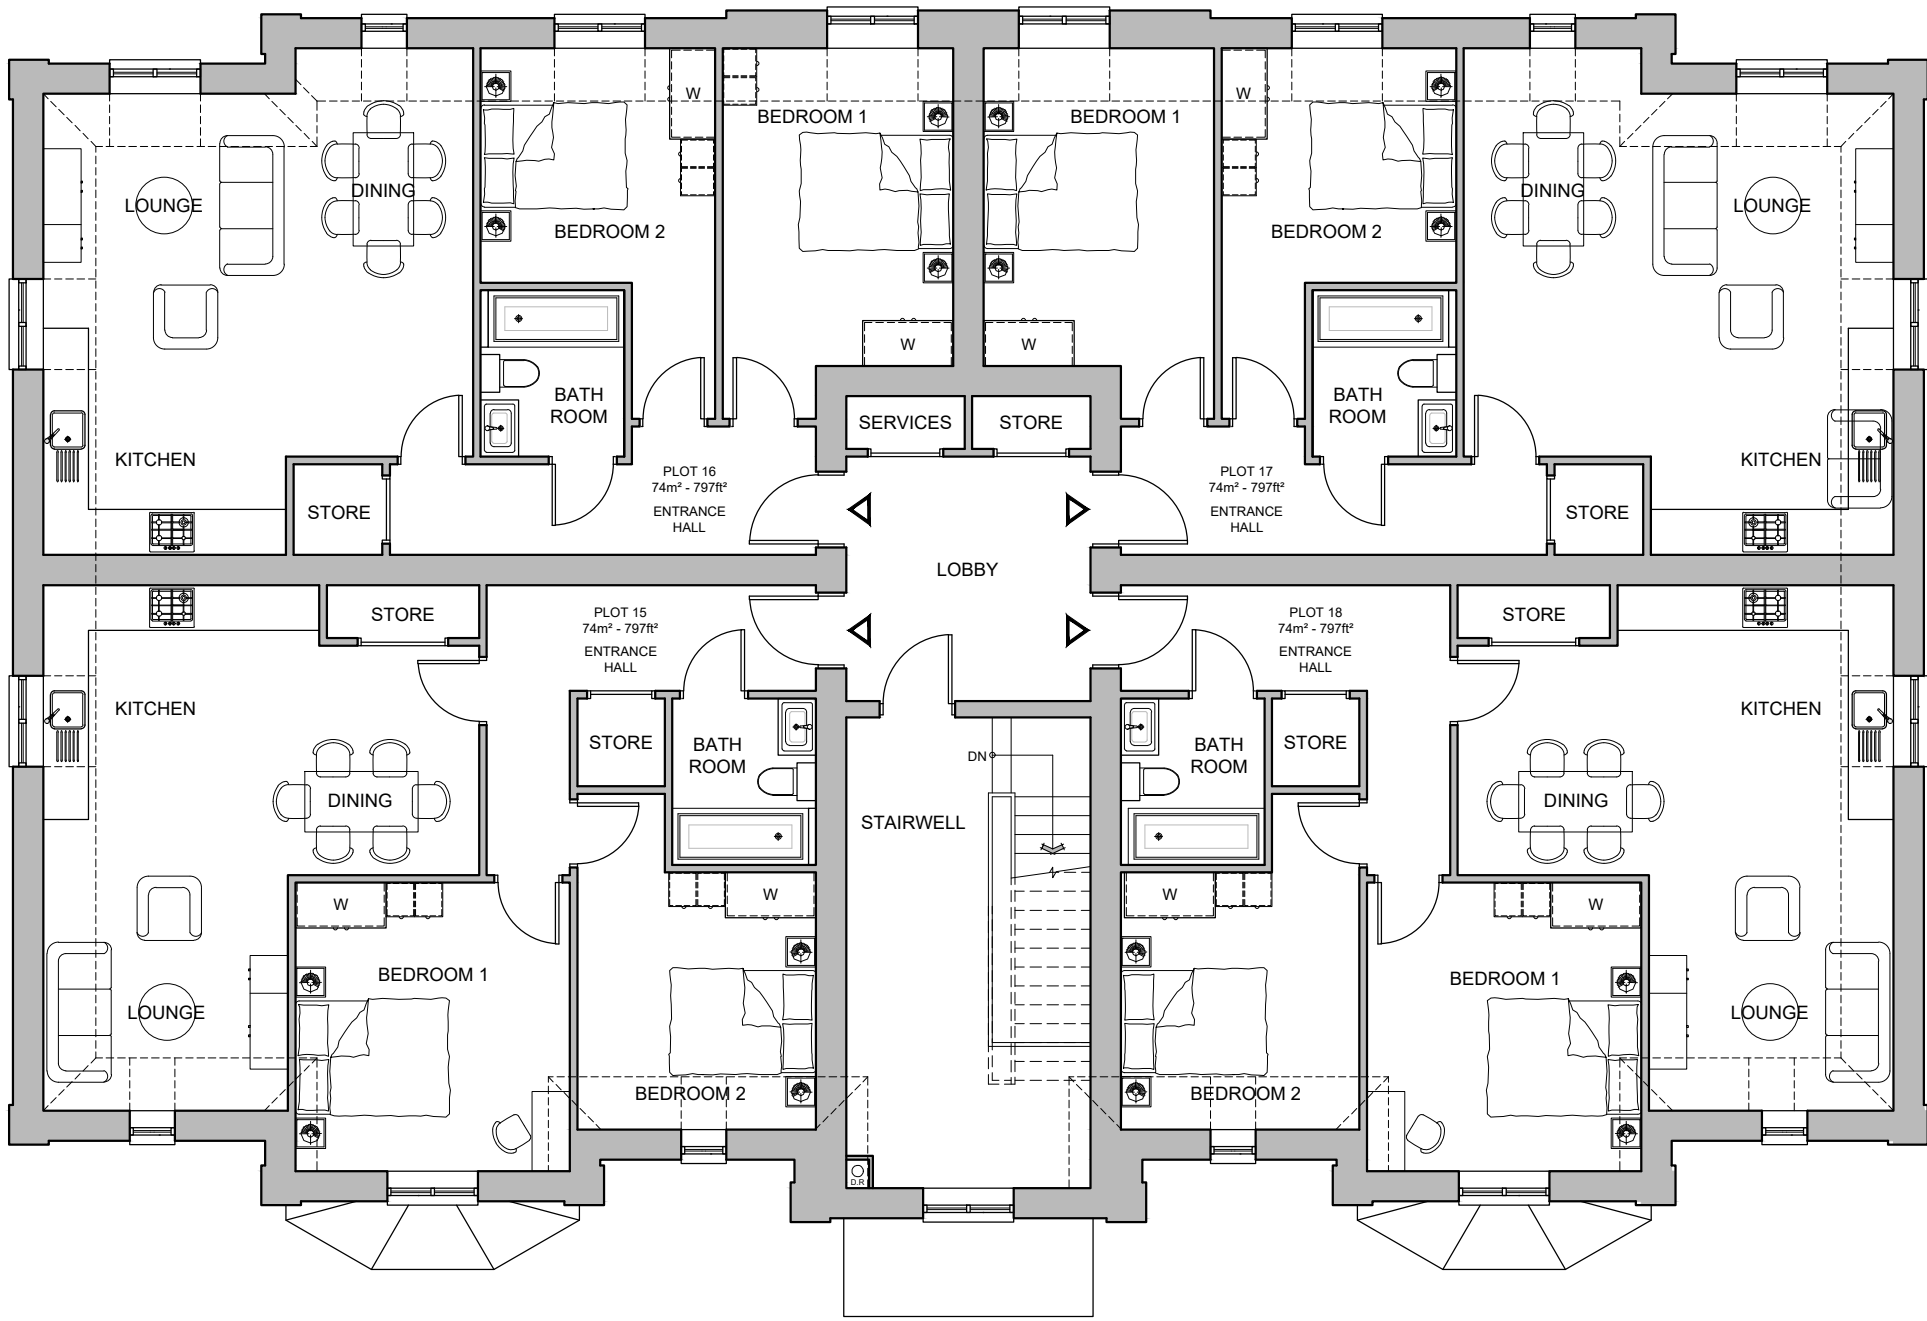


PLOTS 7 - 18
SECOND FLOOR PLAN

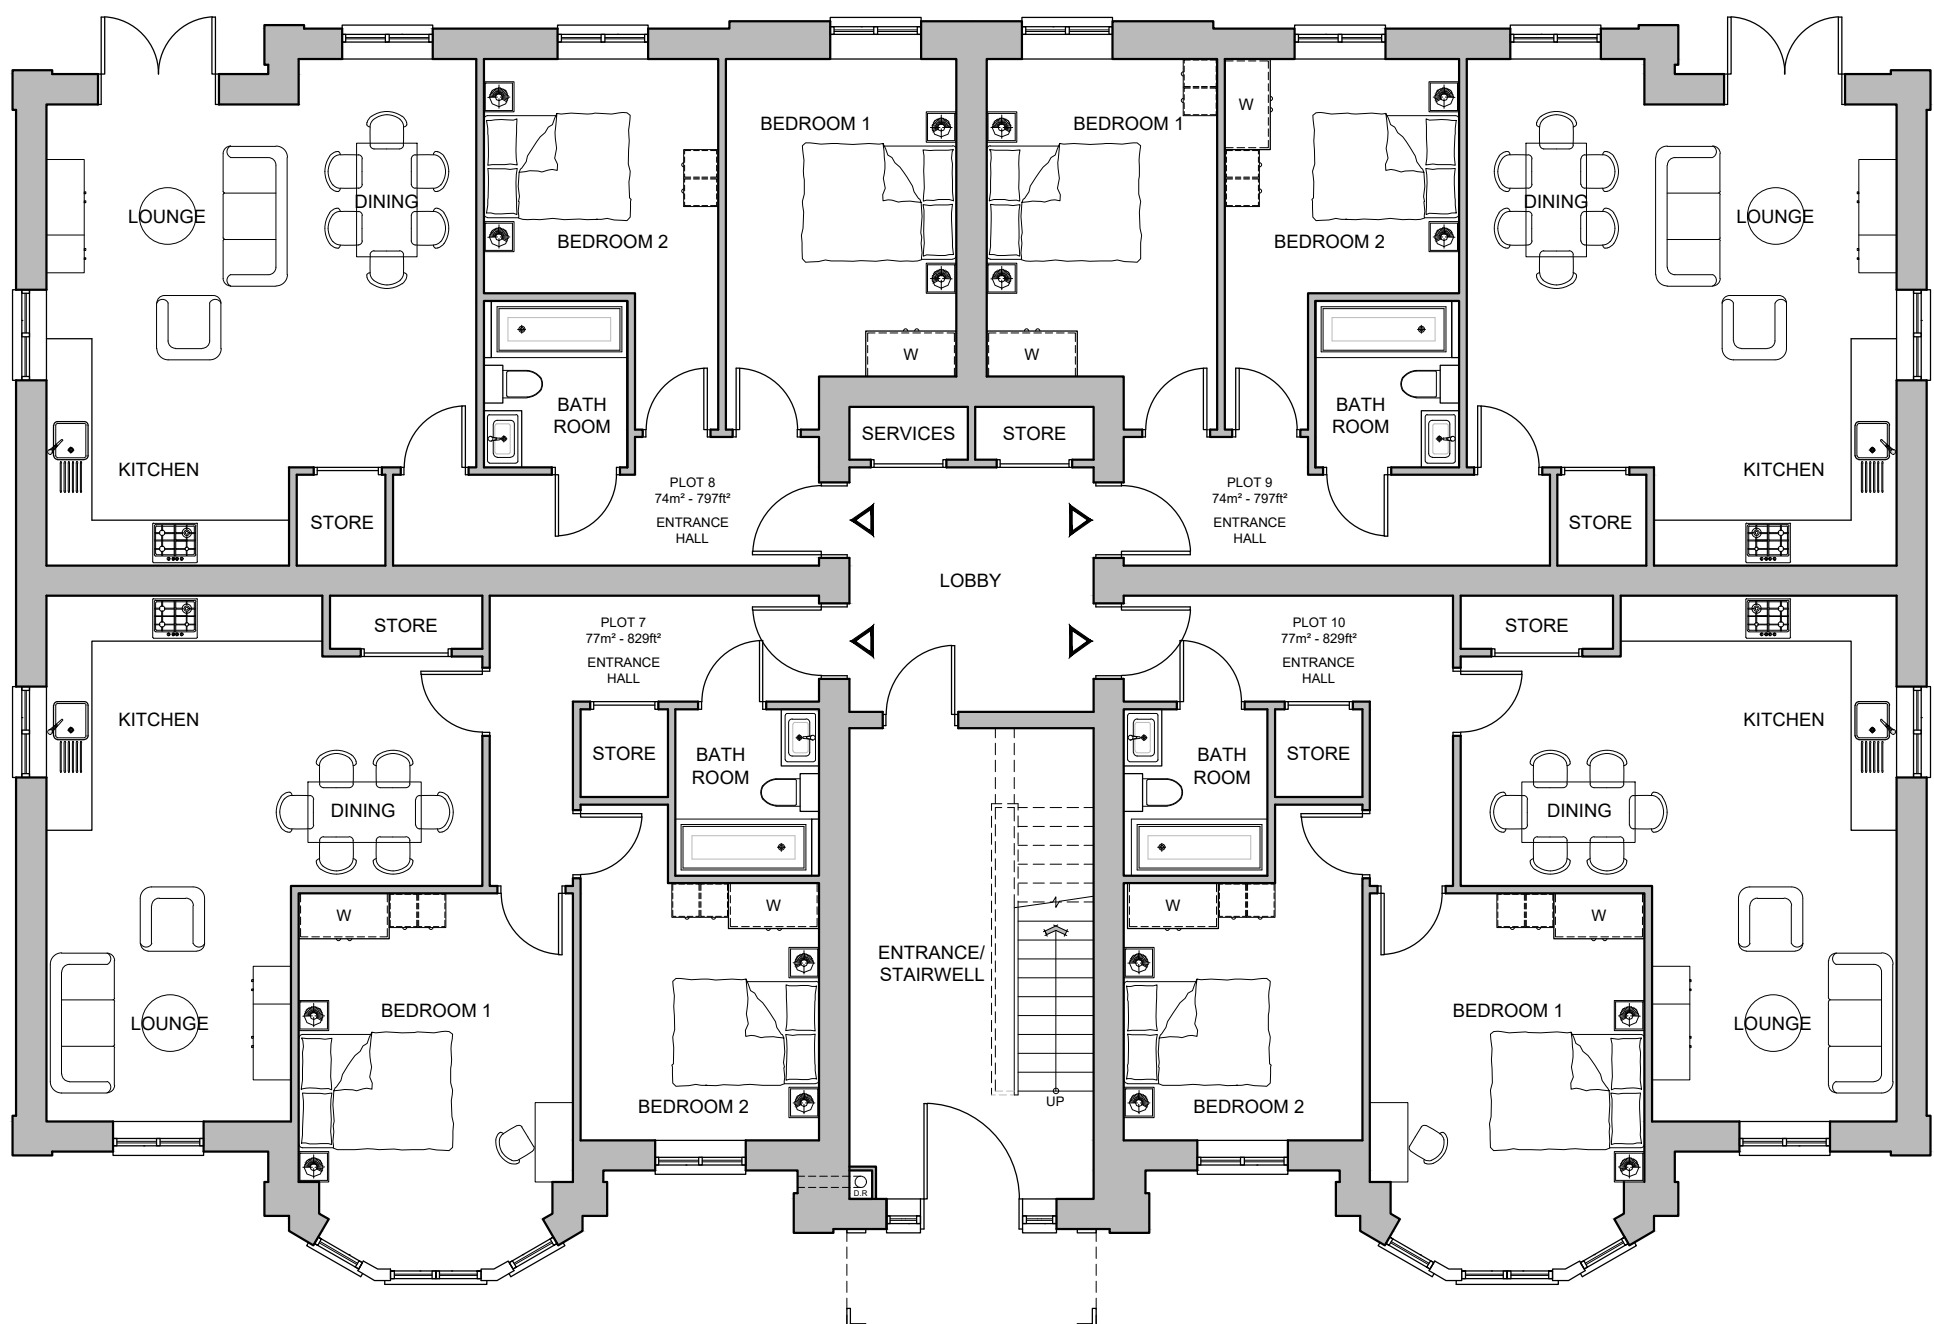

PLOTS 7 - 18
GROUND FLOOR PLAN

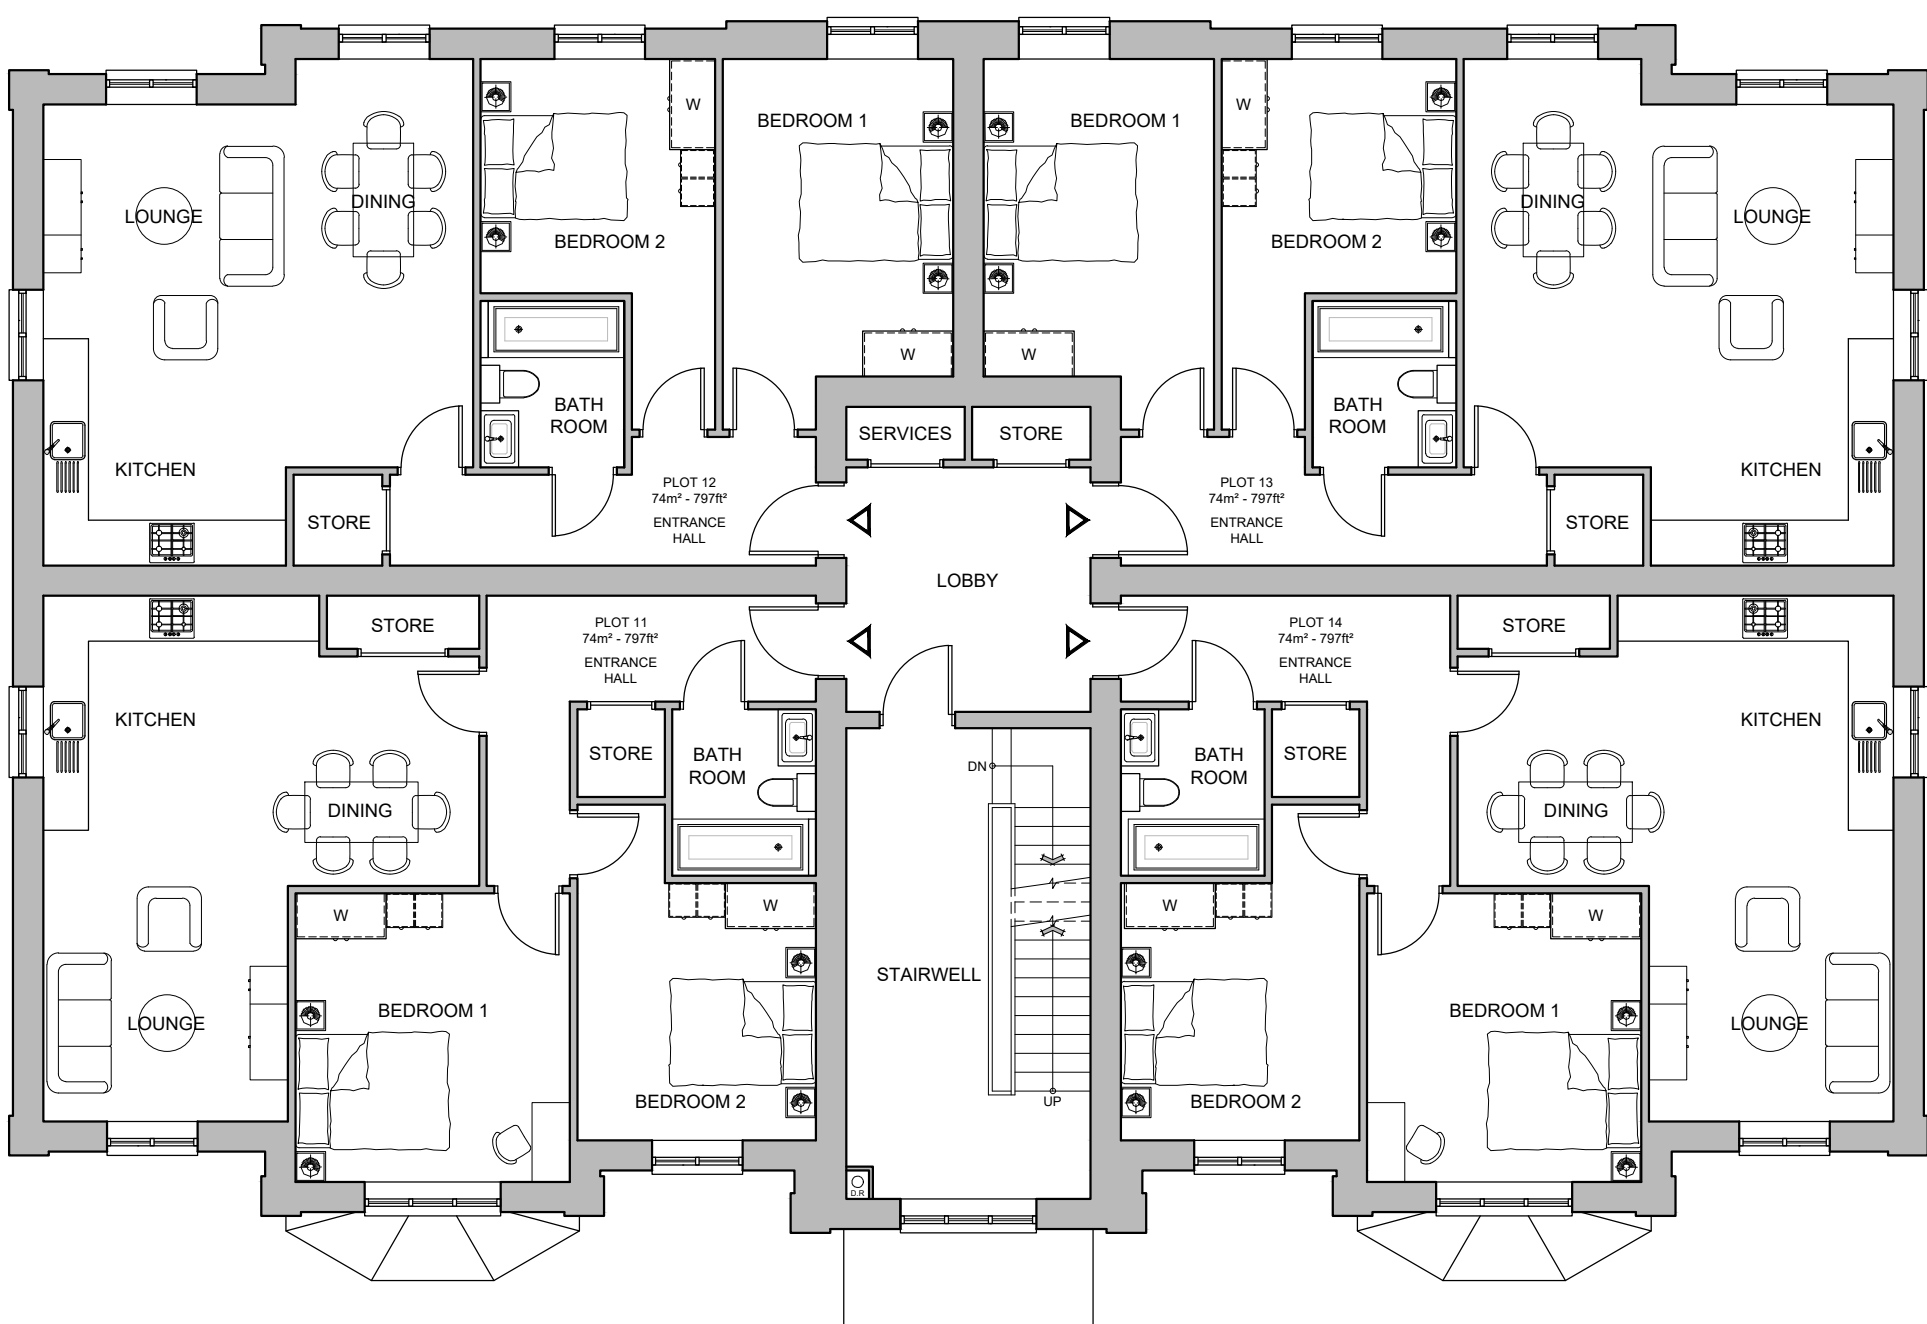

PLOTS 7 - 18
FIRST FLOOR PLAN

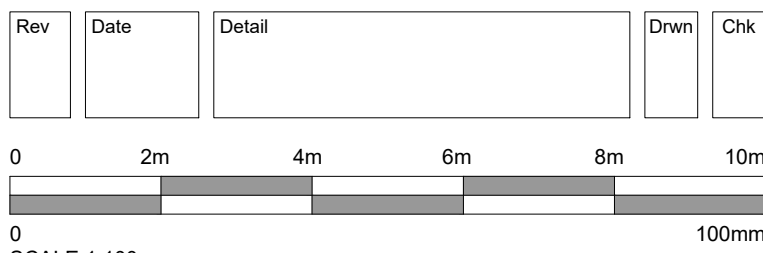

Status

PLANNING



ASCOT DESIGN
Timeless architecture

HEAD OFFICE
Ashurst Manor,
Ashurst Park, Church
Lane, Sunninghill,
Ascot, SL5 8DD
Tel: 01344 299 330

MANCHESTER
No. 1 Booths Park,
Chelford Road,
Knutsford,
WA16 9CS
Tel: 01565 743 772

LONDON
29 Farm Street,
Mayfair,
London,
W1J 8RL
Tel: 020 39940015

Email: info@ascotdesign.com
www.ascotdesign.com

Client

SONNING GOLF CLUB

Project Title

**LAND AT SONNING GOLF CLUB,
DUFFIELD ROAD, SONNING, RG4 6GJ**

Drawing Title


**PLOTS 7 - 18
FLOOR PLANS**

Scale	Date	Drawn	Rev
1:100 @ A1	JUNE 2026	S.F	

Drawing N°


25 - J4915 - 02 - 005

The Copyright in this document and design is confidential to and the property of Ascot Design Limited.

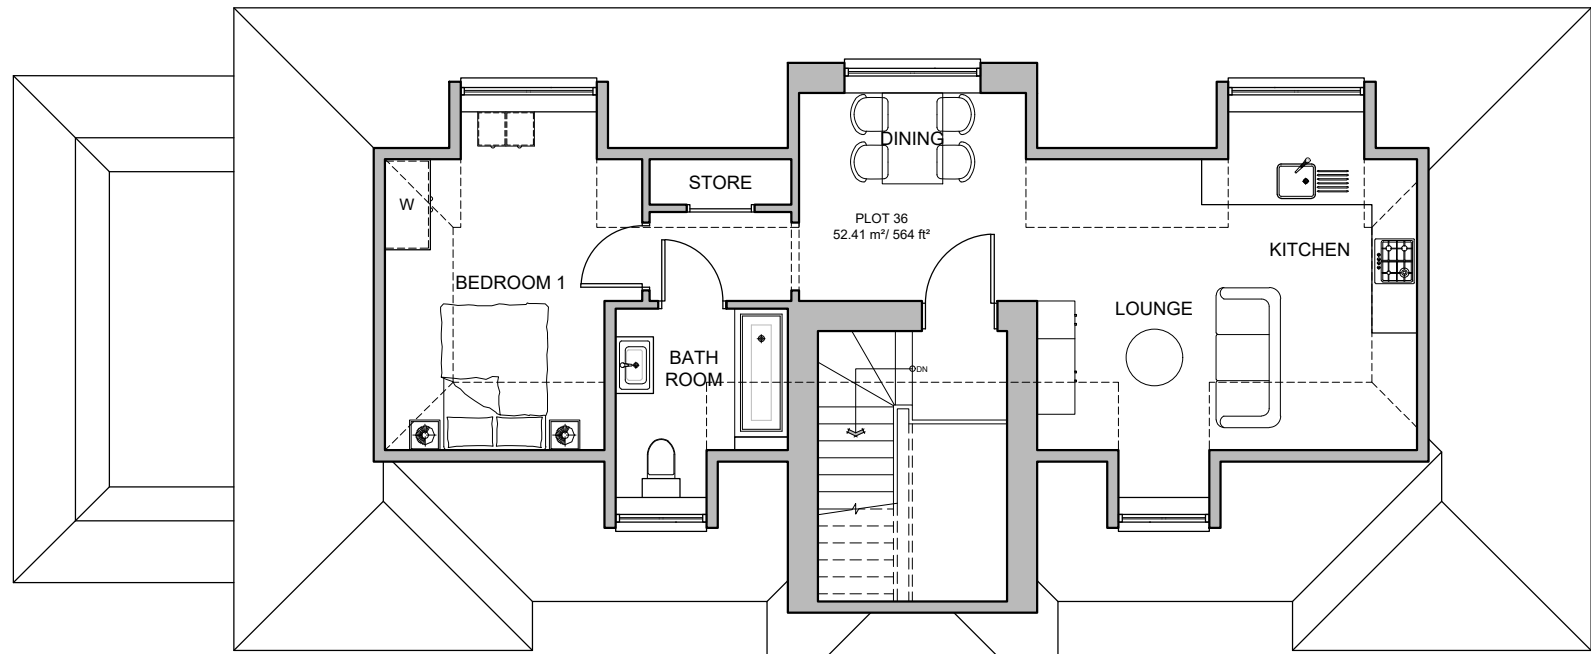


PLOTS 32 - 36
SECOND FLOOR PLAN


2400 Ceiling Line -----

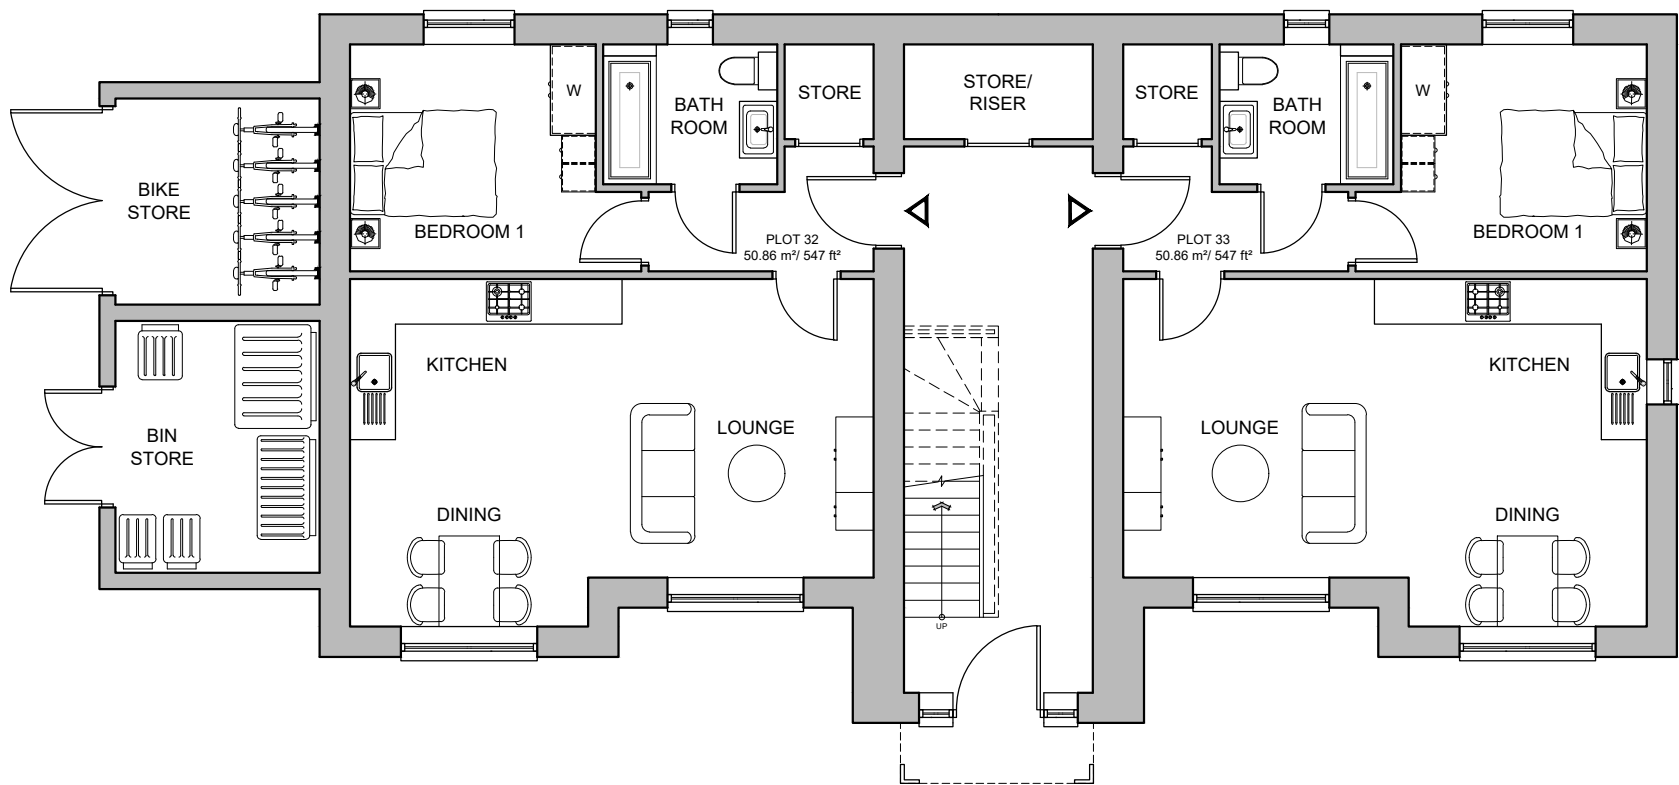

PLOTS 32 - 36
GROUND FLOOR PLAN

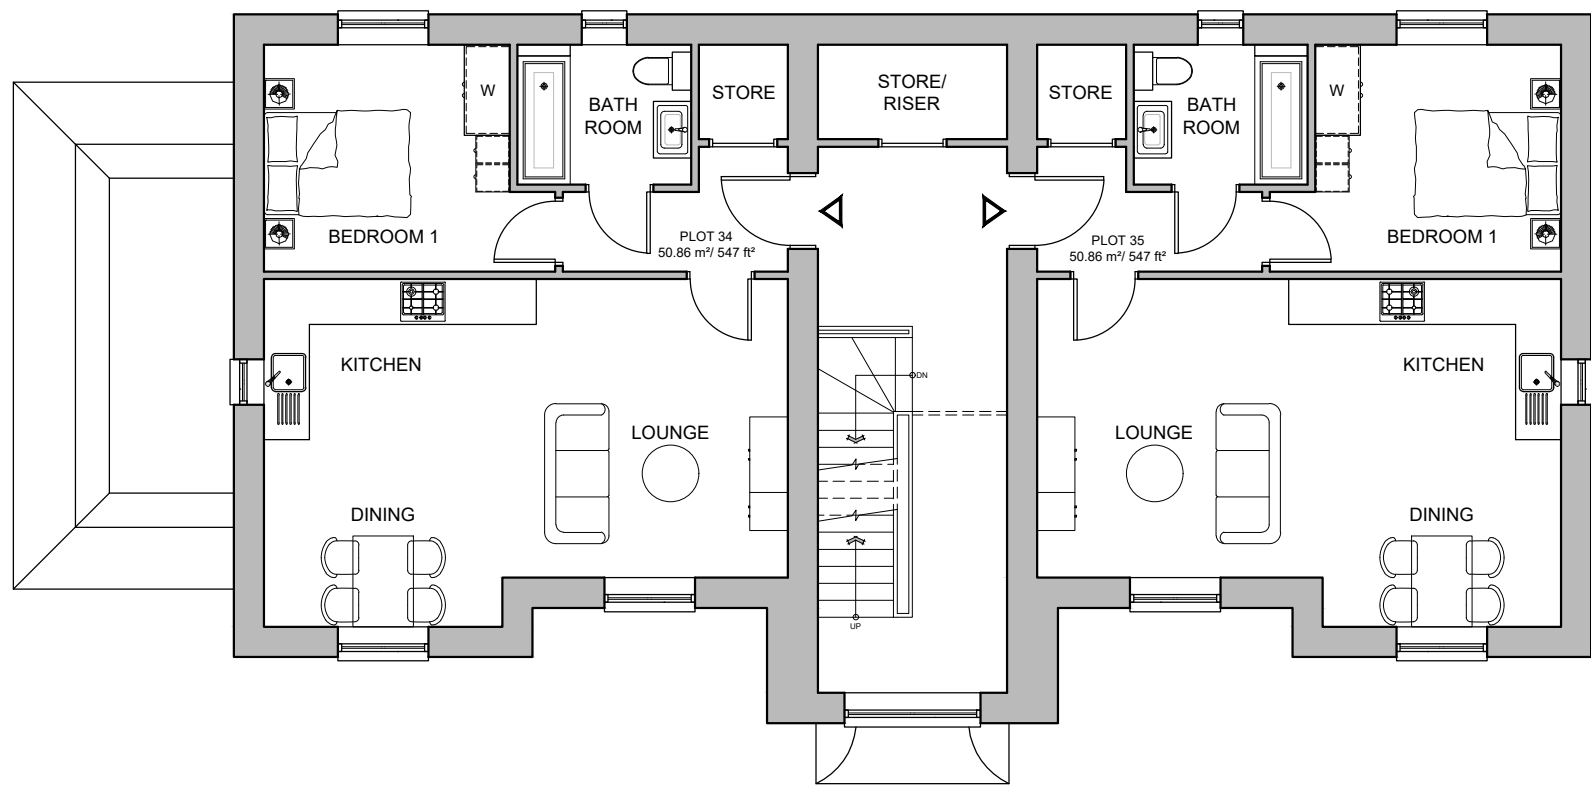

PLOTS 32 - 36
FIRST FLOOR PLAN

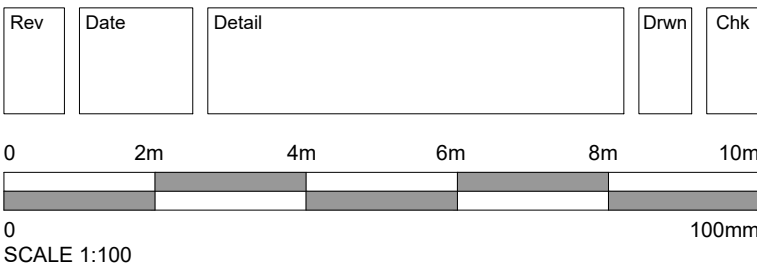

Status

PLANNING

**ASCOT DESIGN**
Timeless architecture

HEAD OFFICE
Ashurst Manor,
Ashurst Park, Church
Lane, Sunninghill,
Ascot, SL5 7DD
Tel: 01344 299 330

MANCHESTER
No. 1 Booths Park,
Chelford Road,
Knutsford,
WA16 9CS
Tel: 01565 743 772

LONDON
29 Farm Street,
Mayfair,
London,
W1J 3RL
Tel: 020 39940015

Email: info@ascotdesign.com
www.ascotdesign.com



Client

SONNING GOLF CLUB

Project Title

**LAND AT SONNING GOLF CLUB,
DUFFIELD ROAD, SONNING, RG4 6GJ**

Drawing Title

**PLOTS 32 - 36
FLOOR PLANS**

Scale	Date	Drawn	Rev
1:100 @ A1	JULY 2026	S.F	

Drawing N°

25 - J4915 - 02 - 011

The Copyright in this document and design is confidential to
and the property of Ascot Design Limited.