





PLOTS 32 - 36
FRONT ELEVATION



PLOTS 32 - 36
SIDE ELEVATION

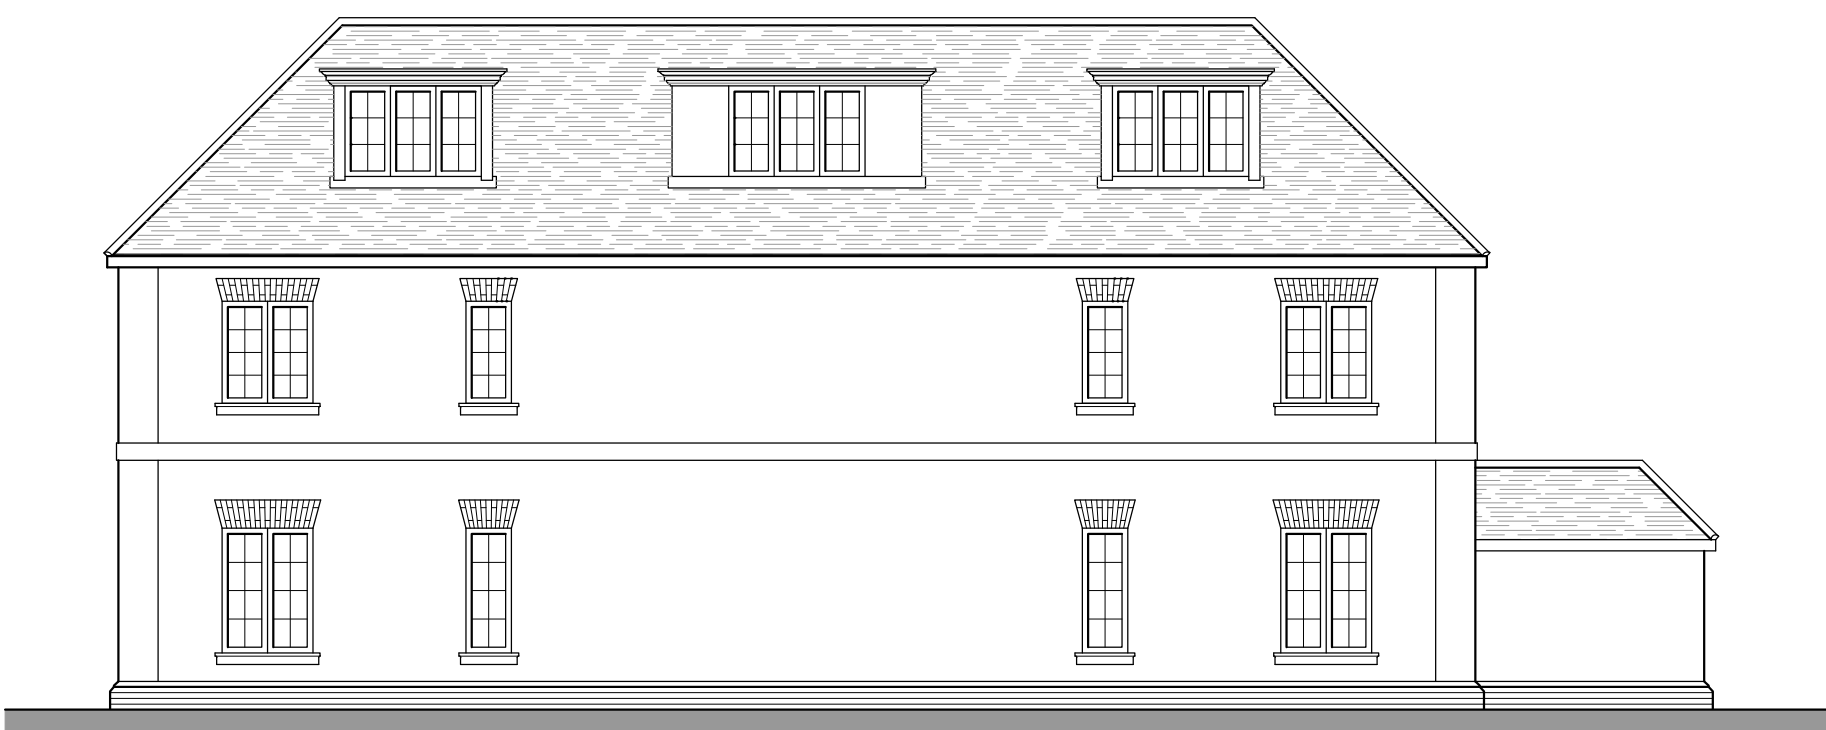

PLOTS 32 - 36
REAR ELEVATION

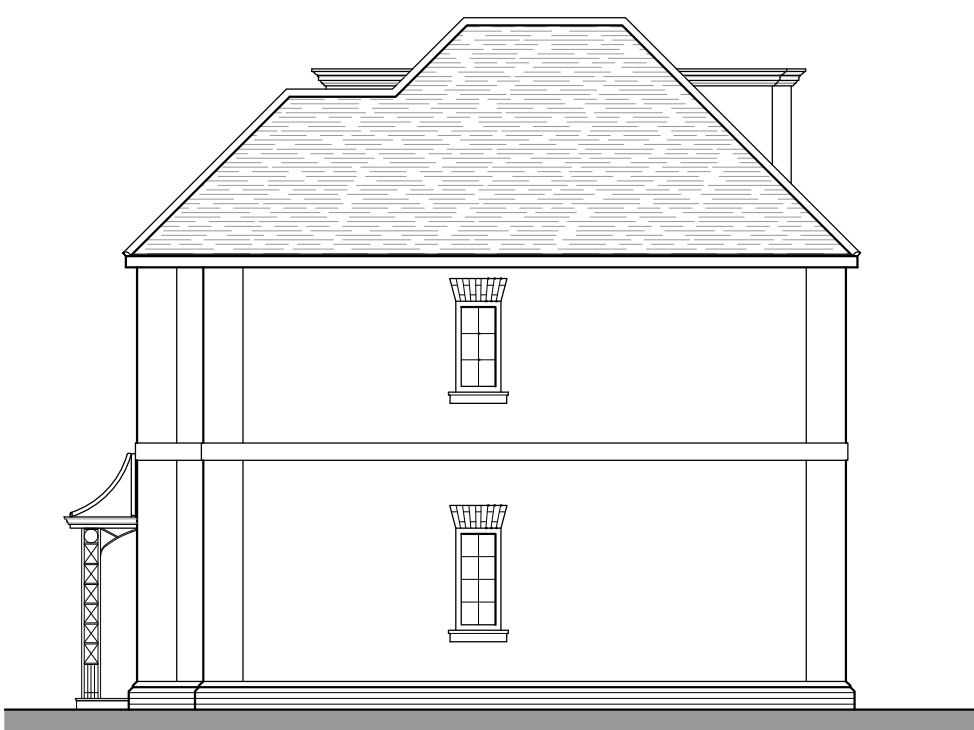

PLOTS 32 - 36
FLANK ELEVATION

Rev	Date	Detail	Drwn	Chk

02m4m6m8m10m

0100mm

SCALE 1:100

Status
PLANNING



ASCOT DESIGN
Timeless architecture

HEAD OFFICE
Ashurst Manor,
Ashurst Park, Church
Lane, Sunninghill,
Ascot, SL5 7DD
Tel: 01344 299 330

MANCHESTER
No. 1 Booths Park,
Chelford Road,
Knutsford,
WA16 9CS
Tel: 01565 743 772

LONDON
29 Farm Street,
Mayfair,
London,
W1J 3PL
Tel: 020 39940015

Email: info@ascotdesign.com
www.ascotdesign.com



Client
SONNING GOLF CLUB

Project Title
LAND AT SONNING GOLF CLUB,
DUFFIELD ROAD, SONNING, RG4 6GJ

Drawing Title
PLOTS 32 - 36
ELEVATIONS

Scale 1:100 @ A1	Date JULY 2026	Drawn S.F	Rev
---------------------	-------------------	--------------	-----

Drawing N°
25 - J4915 - 02 - 010

The Copyright in this document and design is confidential to
and the property of Ascot Design Limited.