



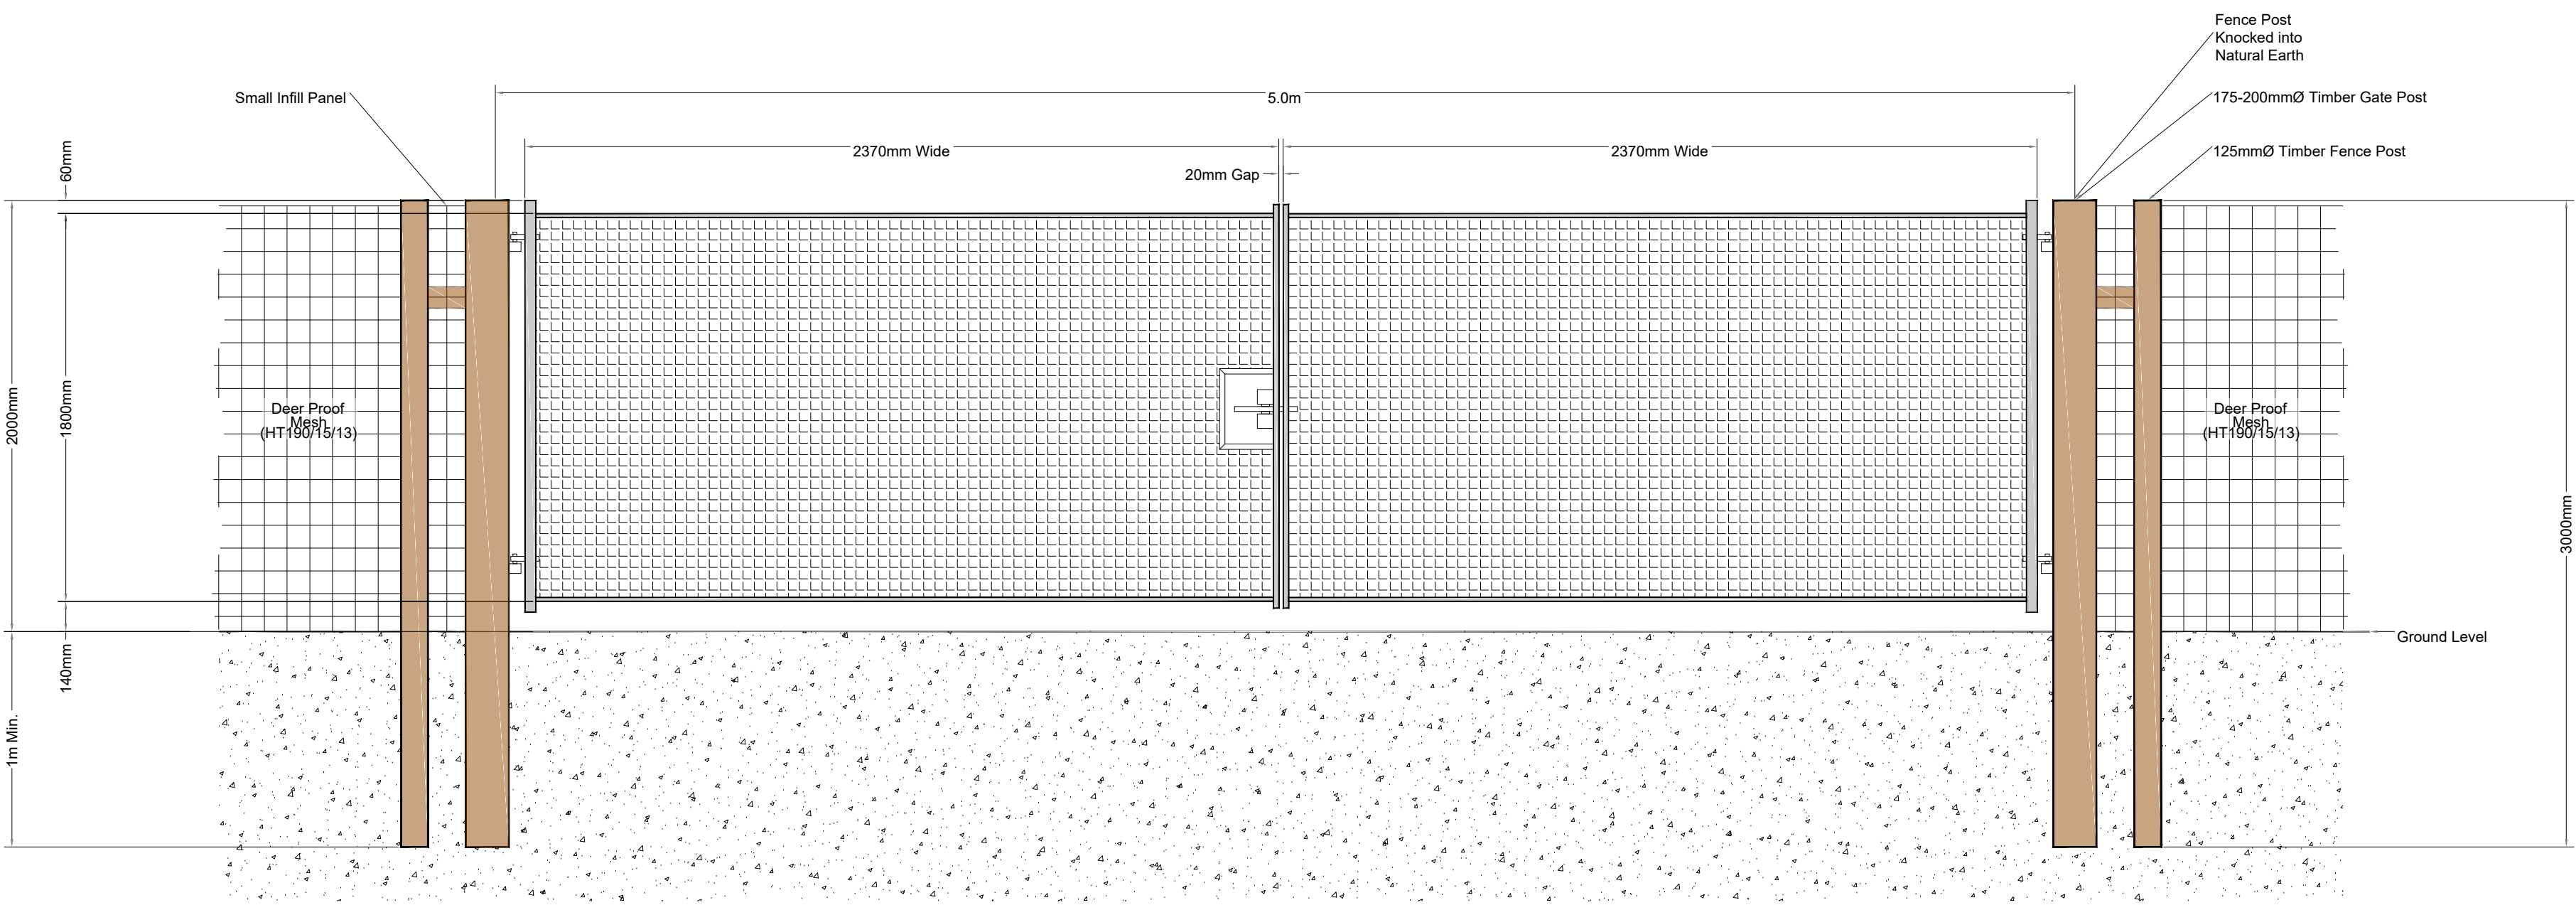

Front Elevation:

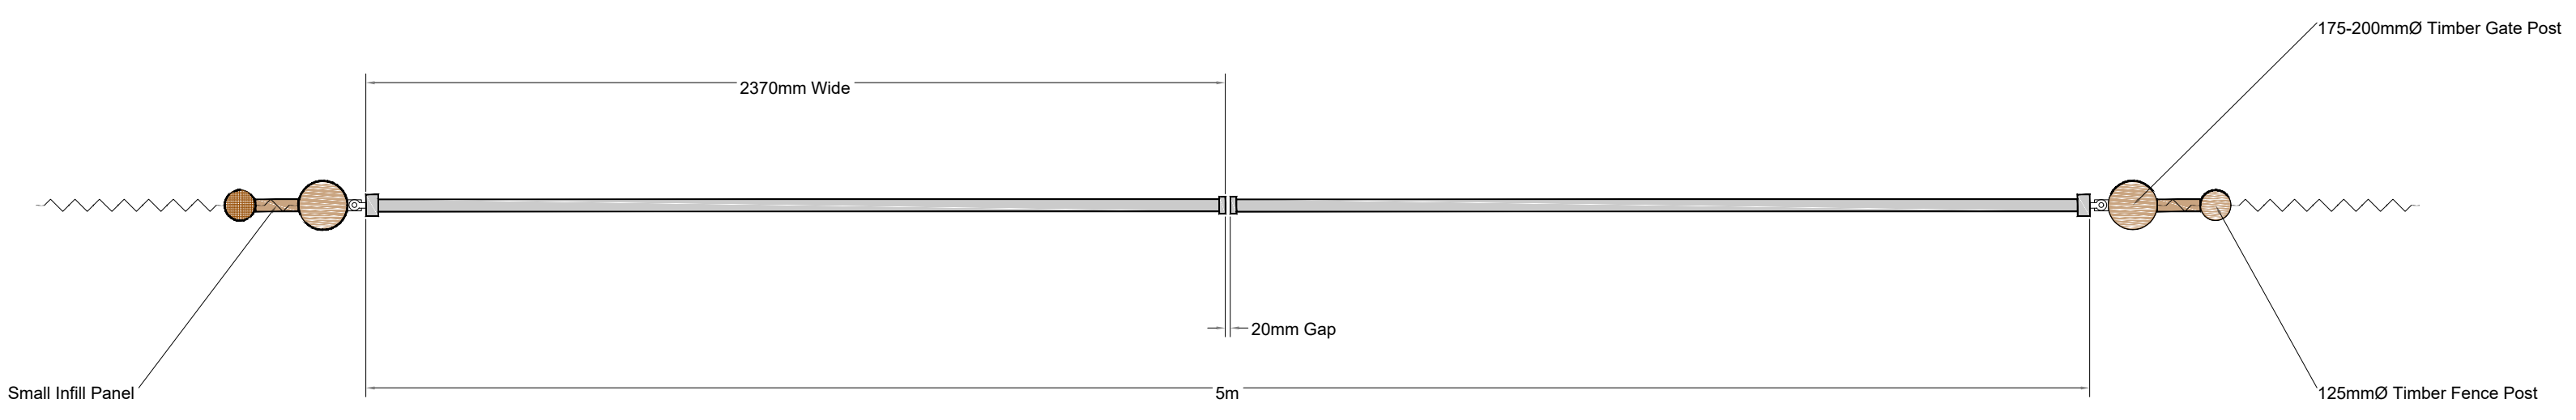

Top Elevation:

Rev #	Date	By	Description
-	10 Mar ACT		First Issue
P01	05 Apr ACT		Re-issued for Approval
P02	13/02/24 RT		Re-issued for Approval
P03	04/03/24 RT		Re-issued for Approval
C01	18/04/24 RT		Re-issued for Approval
C02	24/04/24 RT		Issued for Construction

Perimeter Protection System	
BRLCOT-CTSG-XX-ZZ-DR-Y2-5605	
Design: R Curtis	File: CTSG-VSS-GEN-002
First Drawn: 10/03/2023	Revision: C02

- NOTES:
- DRAWING NOT TO BE USED FOR CONSTRUCTION.
 - DRAWING PROVIDED BY SOLAR PLANT SECURITY SPECIALISTS.
 - FENCING AND GATE SUPPLIER TO BE APPROVED BY ENGINEER BEFORE ORDERING.
 - FINAL LOCATION OF GATES & FENCING TO BE DETERMINED BY ENGINEER ON SITE.
 - GATE TO BE INSTALLED IN ACCORDANCE WITH MANUFACTURERS SPECIFICATIONS.
 - DRAWING TO BE READ IN CONJUNCTION WITH ALL OTHER DRAWINGS.
 - FOR GENERAL ARRANGEMENT PLANS REFER TO DRAWINGS BSFS-RAMB-XX-DR-L-3001 AND 3002.
 - FOR FENCING DETAILS REFER TO DRAWING BSFS-RAMB-XX-DR-L-3029.

Rev	Description	Date	By Chk SL LG	App TM
P01	First Issue	17.05	SL LG	TM
P02	Amendments from first review	04.06	SL AB	TM
P03	Amendments from WBC comments	14.10	SL LG	TM

BARKHAM_SOLAR_FARM

tel 020 7631 5291 fax 020 7323 4645 london@ramboll.co.uk www.ramboll.co.uk

LANDSCAPE_DETAILS
SHEET_8_OF_9

Scale: AS_SHOWN	Date: 14/10/2024	Drawn: SCL	Checked: TM
Drawing No.: BFSF-RAMB-XX-DR-L-3028			Rev: P03