



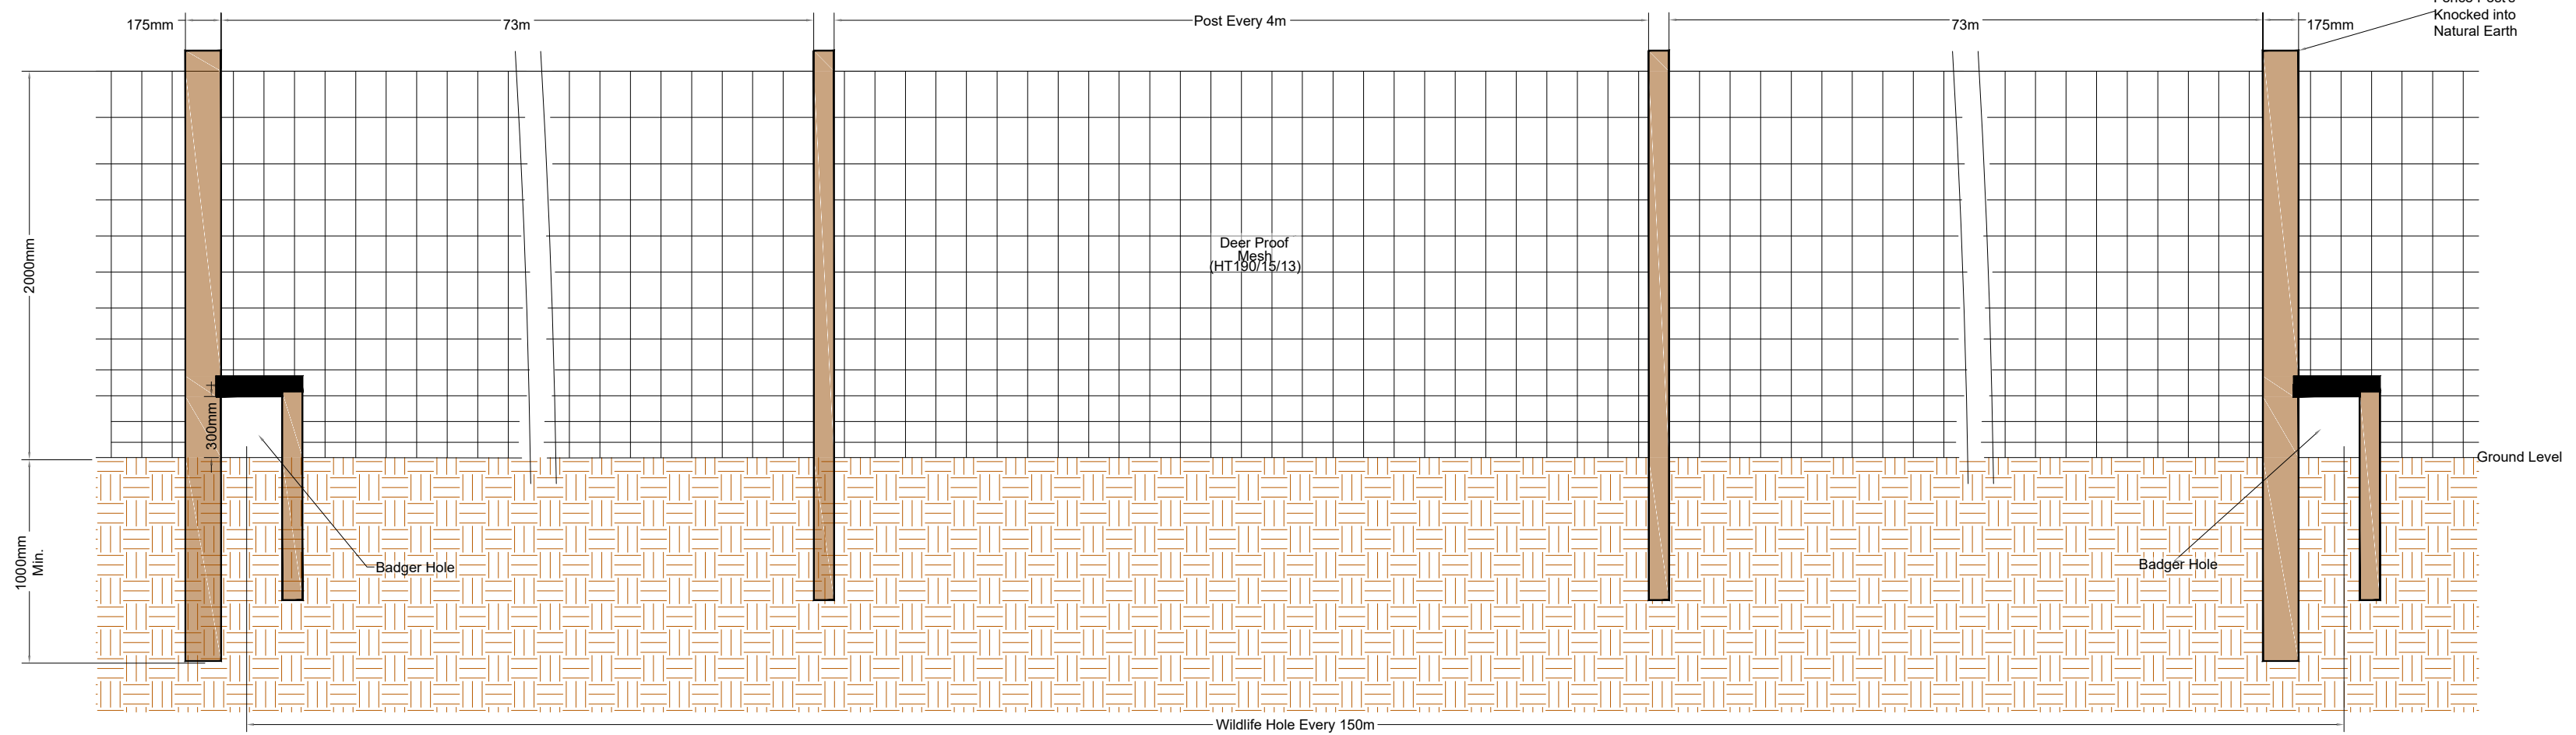


Front Elevation:

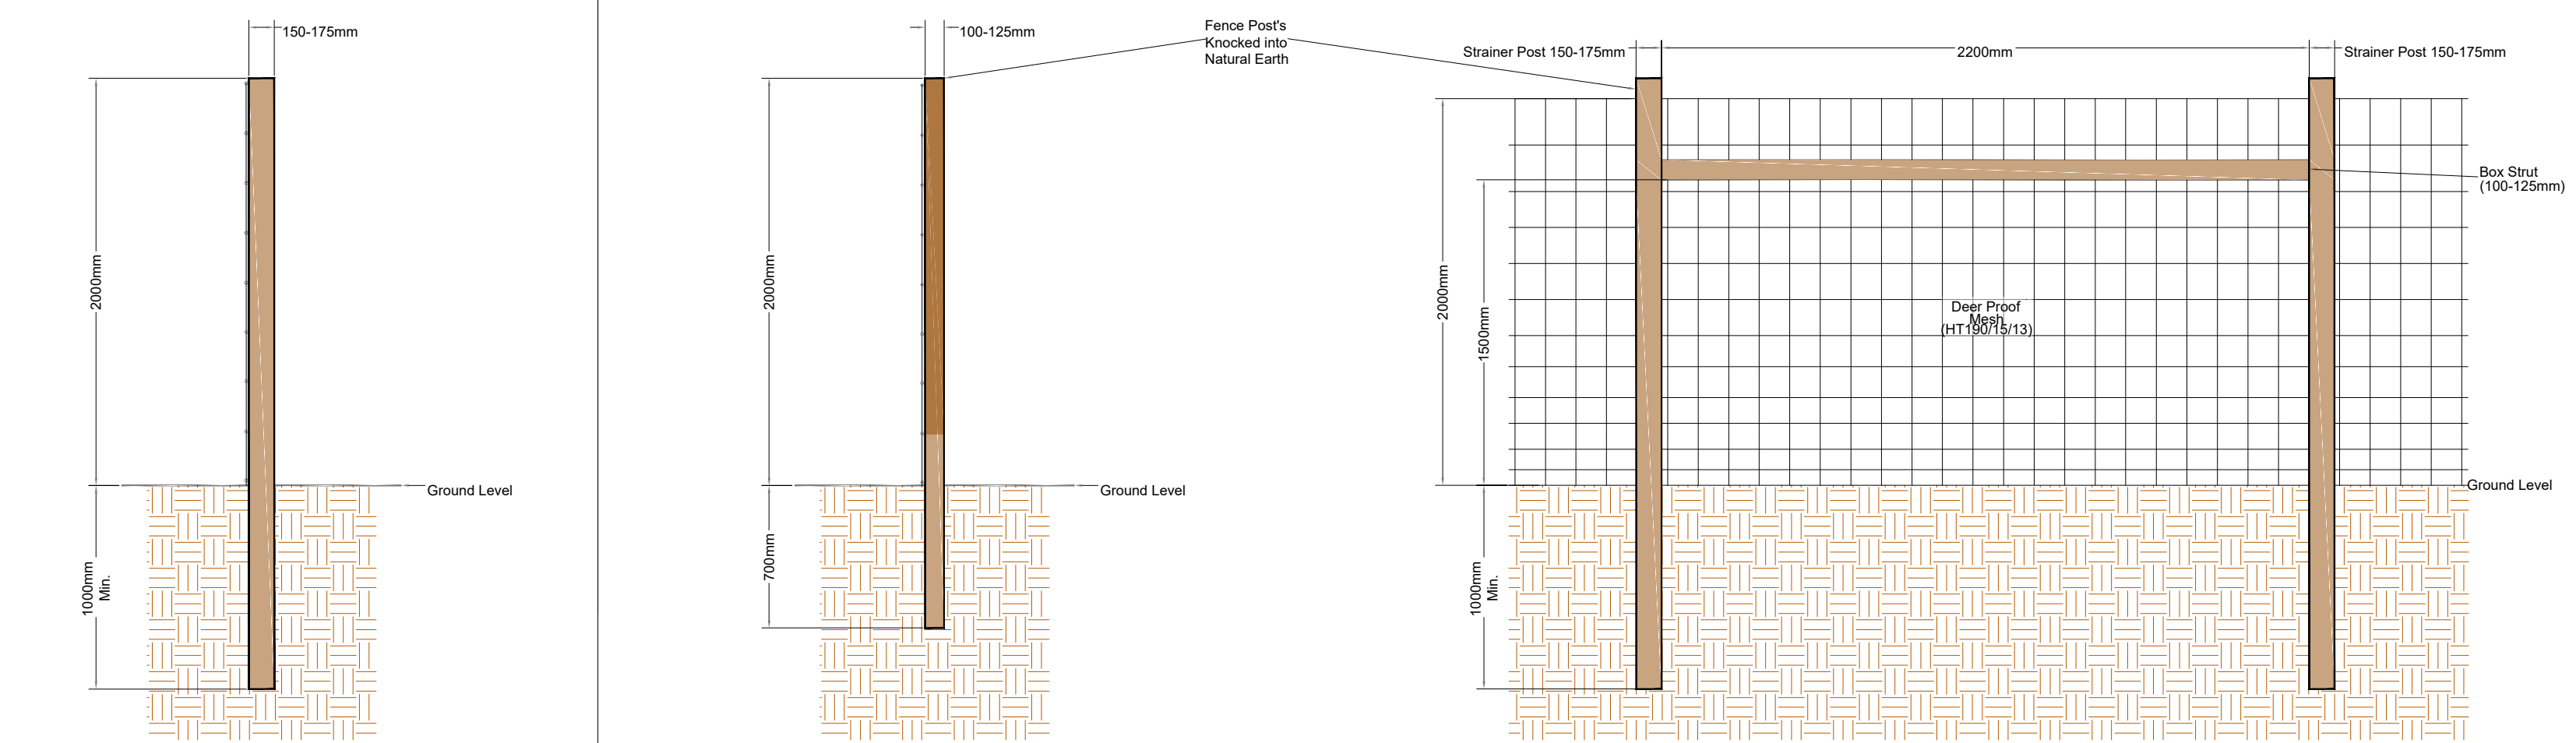

Strainer Post (Every 100m) Side Elevation: Intermediate Post (Every 4m)

Box Strut Profile (Angles of 30° & Changes of Direction)

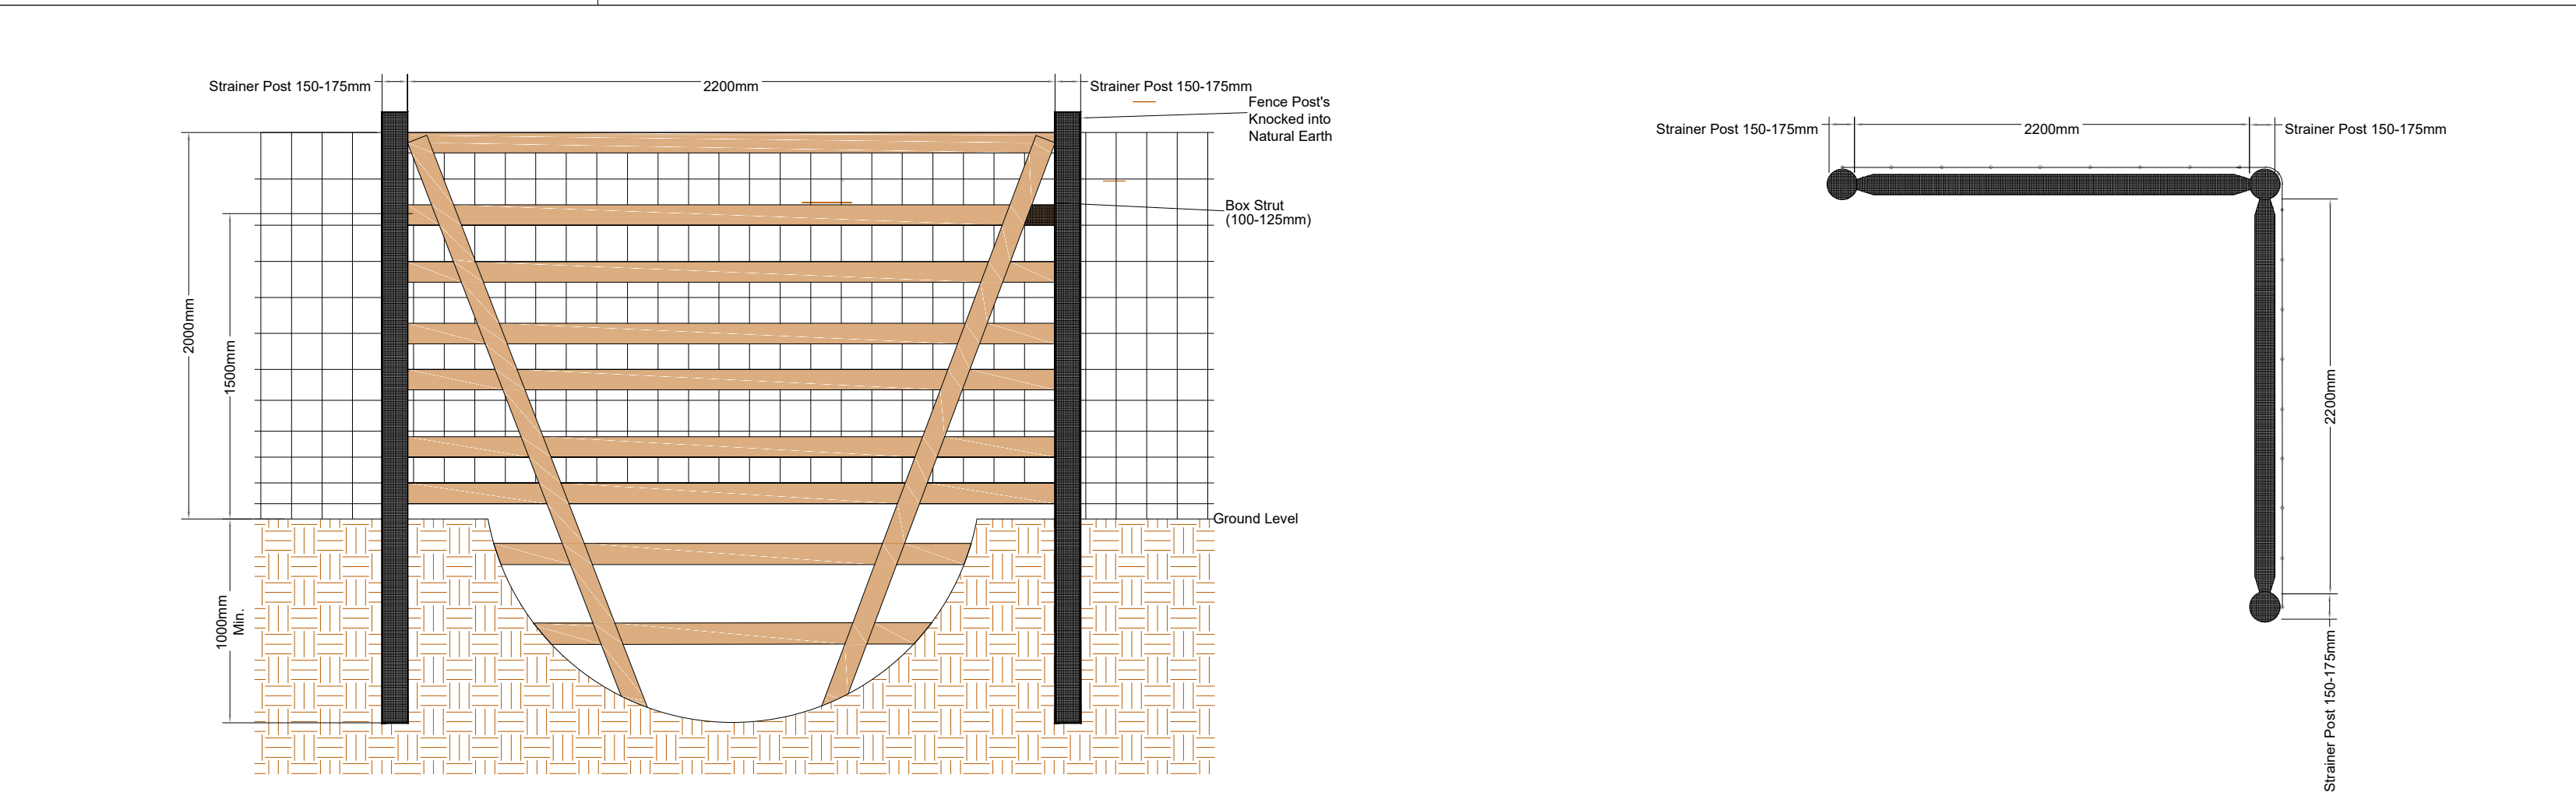

Fence Spanning Ditch

Rev #	Date	By	Description
P01	13/02/24	RT	Issued for Information
P02	04/03/24	RT	Issued for Information
C01	18/04/24	RT	Issued for Information
C02	24/04/24	RT	Issued for Information

COTMOOR SOLAR PLANT
BRLCOT-CTSG-XX-ZZ-DR-Y2-5604

Design: R.Tustain	File: CTSG-VSS-GEN-001
First Drawn: 13/02/2024	Revision: C02

- NOTES:
- DRAWING NOT TO BE USED FOR CONSTRUCTION.
 - DRAWING PROVIDED BY SOLAR PLANT SECURITY SPECIALISTS.
 - SUPPLIER TO BE APPROVED BY ENGINEER BEFORE ORDERING.
 - FINAL LOCATION OF GATES & FENCING TO BE DETERMINED BY ENGINEER ON SITE.
 - GATE TO BE INSTALLED IN ACCORDANCE WITH MANUFACTURERS SPECIFICATIONS.
 - DRAWING TO BE READ IN CONJUNCTION WITH ALL OTHER DRAWINGS.
 - FOR GENERAL ARRANGEMENT PLANS REFER TO DRAWINGS BSFS-RAMB-XX-DR-L-3001 AND 3002.
 - FOR GATE DETAILS REFER TO DRAWING BSFS-RAMB-XX-DR-L-3028.

Rev	Description	Date	By	App
P01	First Issue	17.05	SL	TM
P02	Amendments from first review	04.06	SL	TM
P03	Amendments from WBC comments	14.10	SL	TM

BARKHAM_SOLAR_FARM

RAMBOLL

tel 020 7631 5291 fax 020 7323 4645 london@ramboll.co.uk
www.ramboll.co.uk