


© This drawing is the sole copyright of Archytas Ltd and no part may be reproduced without their written consent.
ONLY SCALE FROM THIS DRAWING FOR THE PURPOSES OF DETERMINING A PLANNING APPLICATION
All dimensions are to be checked on site.
This drawing is to be read in conjunction with all relevant consultants information.

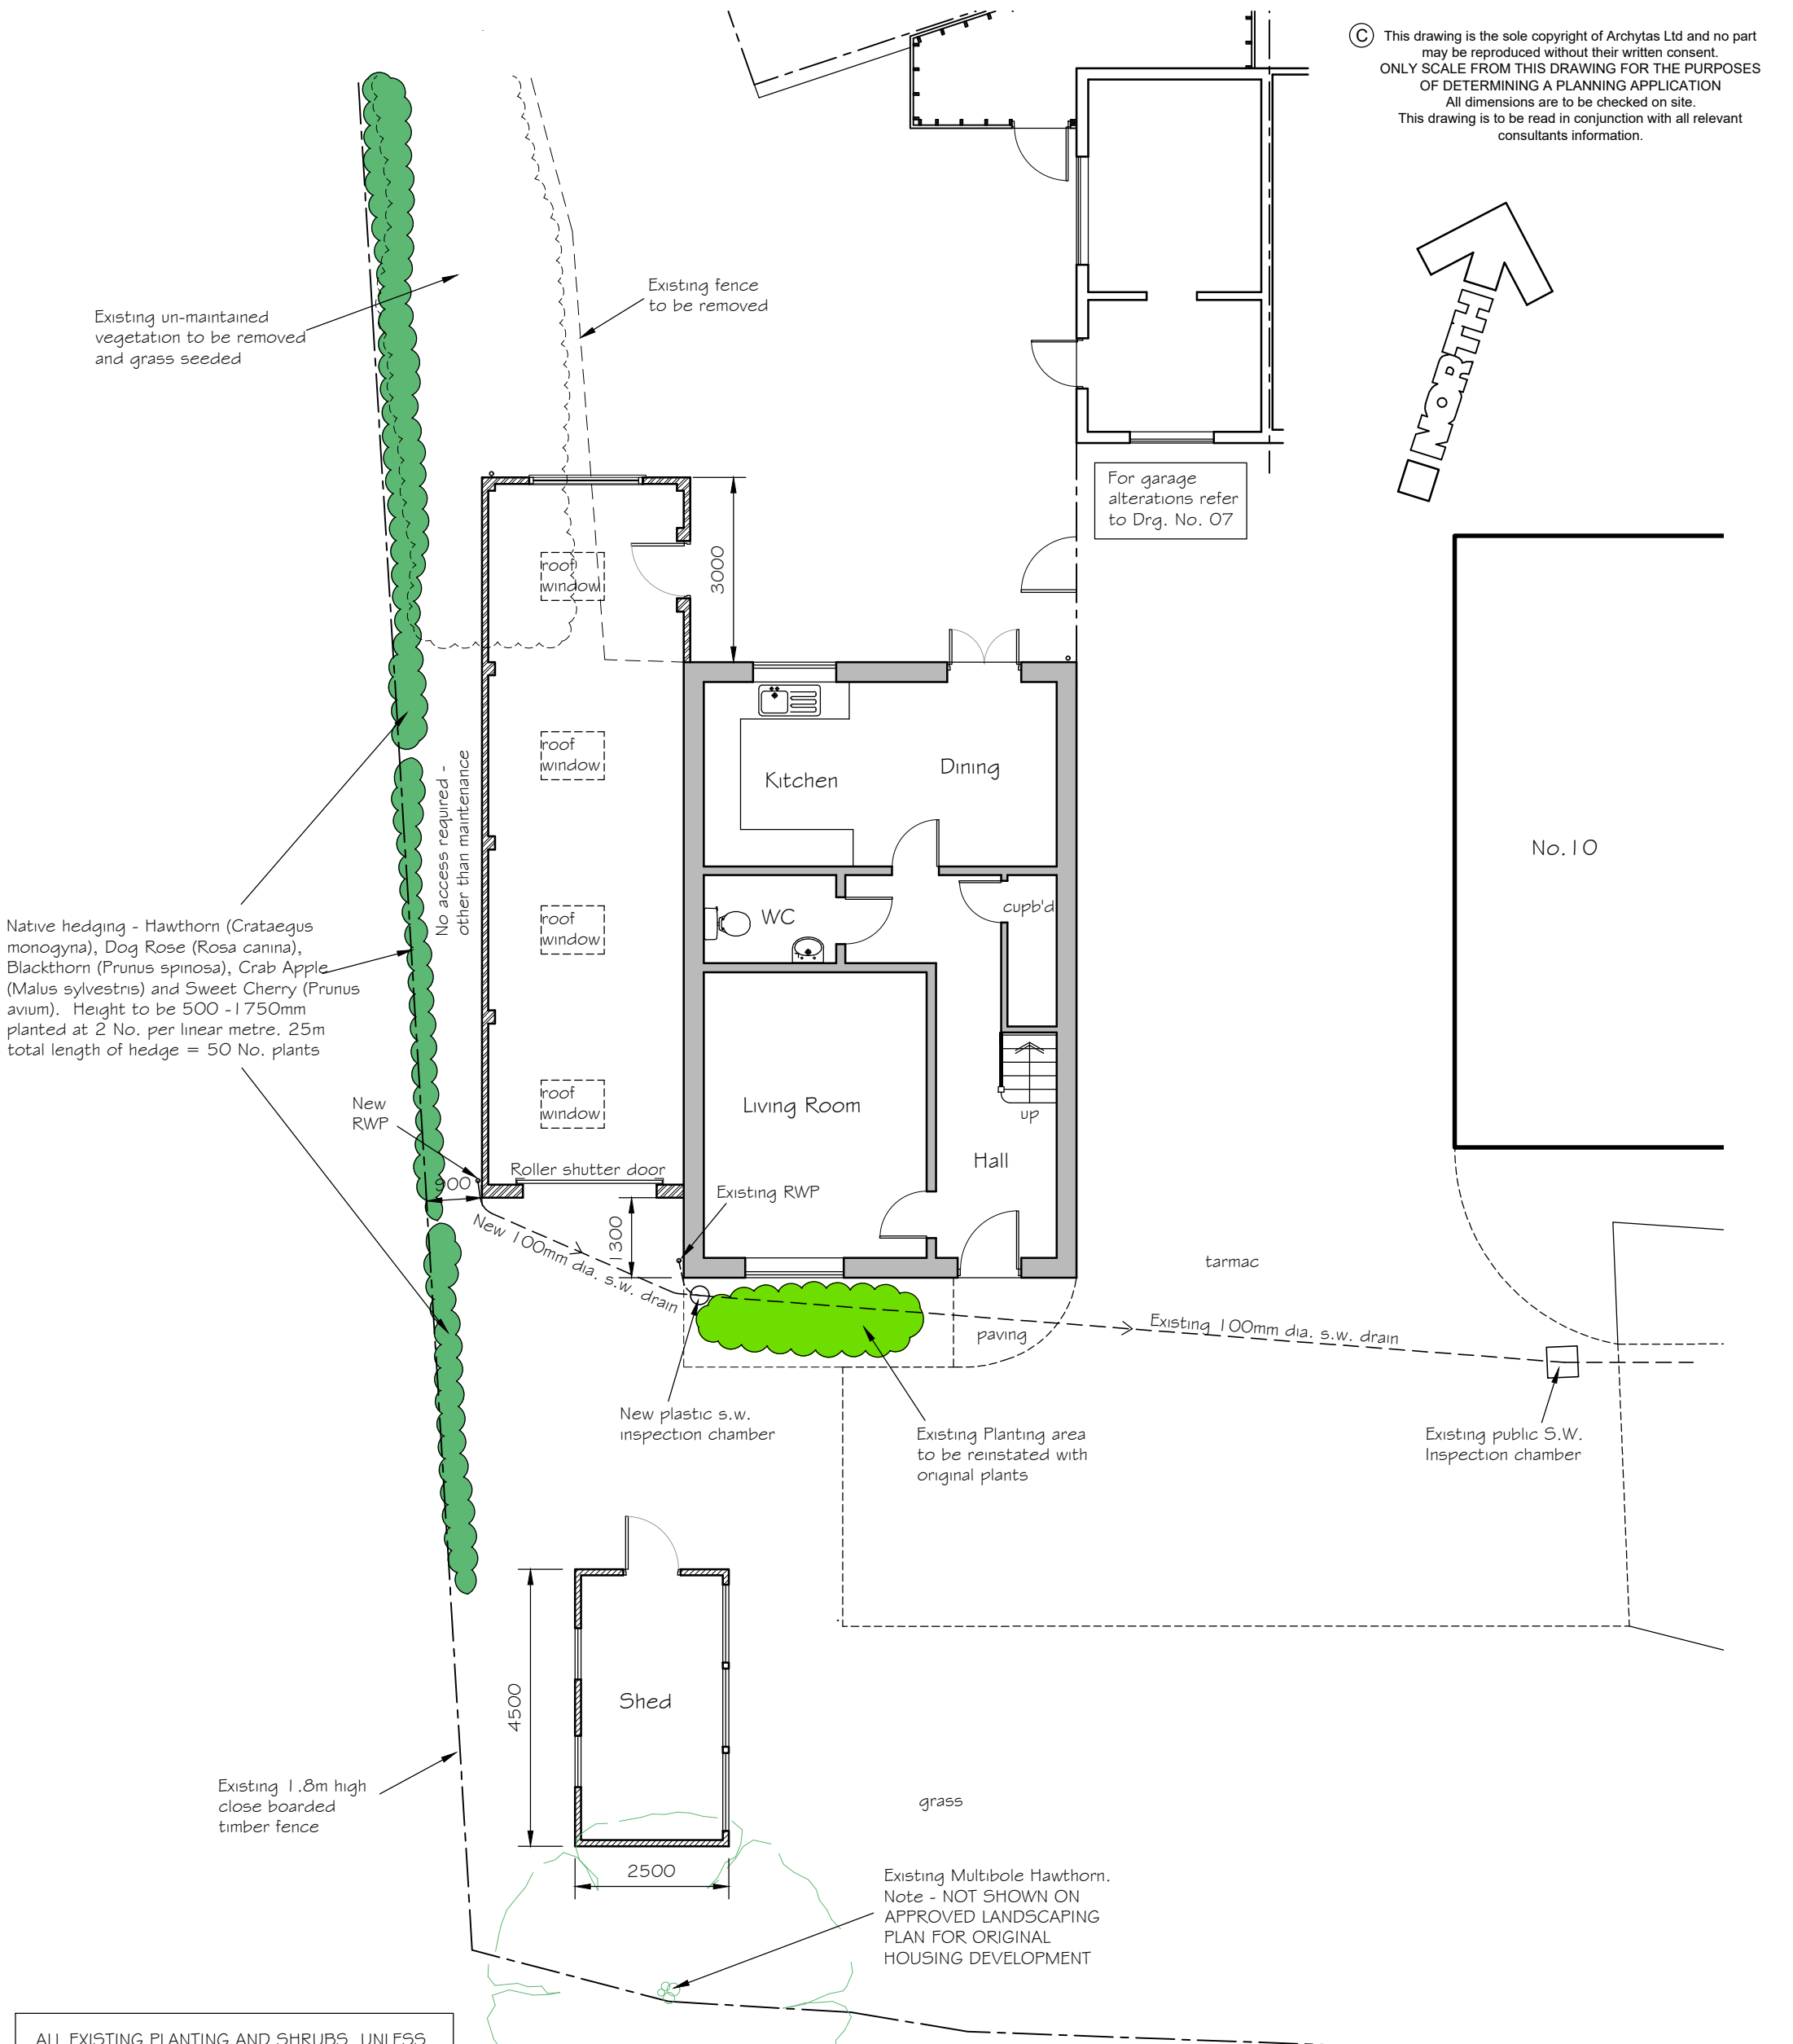

GROUND FLOOR PLAN

F.	Windows amended to shed. Landscaping notes added	06.07.26
E.	Door/window amended. Landscaping notes amended	02.06.26
D.	Stormwater drainage amended	13.05.26
C.	Landscaping details added	30.01.26
B.	Redrawn	18.11.25
A.	Notes added	03.10.25
No.	Revision	Date

Project	Project No	Drg No	Rev
Proposed single storey side extension	AL 01695	04	F
11, Mayflower Meadow, Spencers Wood, RG7 1YD	Scale	Drawn by	
Drawing Title	1:100 @ A3	CG	
Proposed Ground Floor Plan	Date	Aug 2025	

Rowan Lodge Φ Southend Road Φ Southend Bradfield Φ RG7 6ES
tel: 0118 9745100 Φ e-mail: enquiries@archytas.co.uk
Architectural Design Services Φ Planning Φ Building Design Φ Surveying
New Build Φ Extensions Φ Residential and Commercial Φ Listed Buildings



0 1 2 3 4m
Scale 1:100