


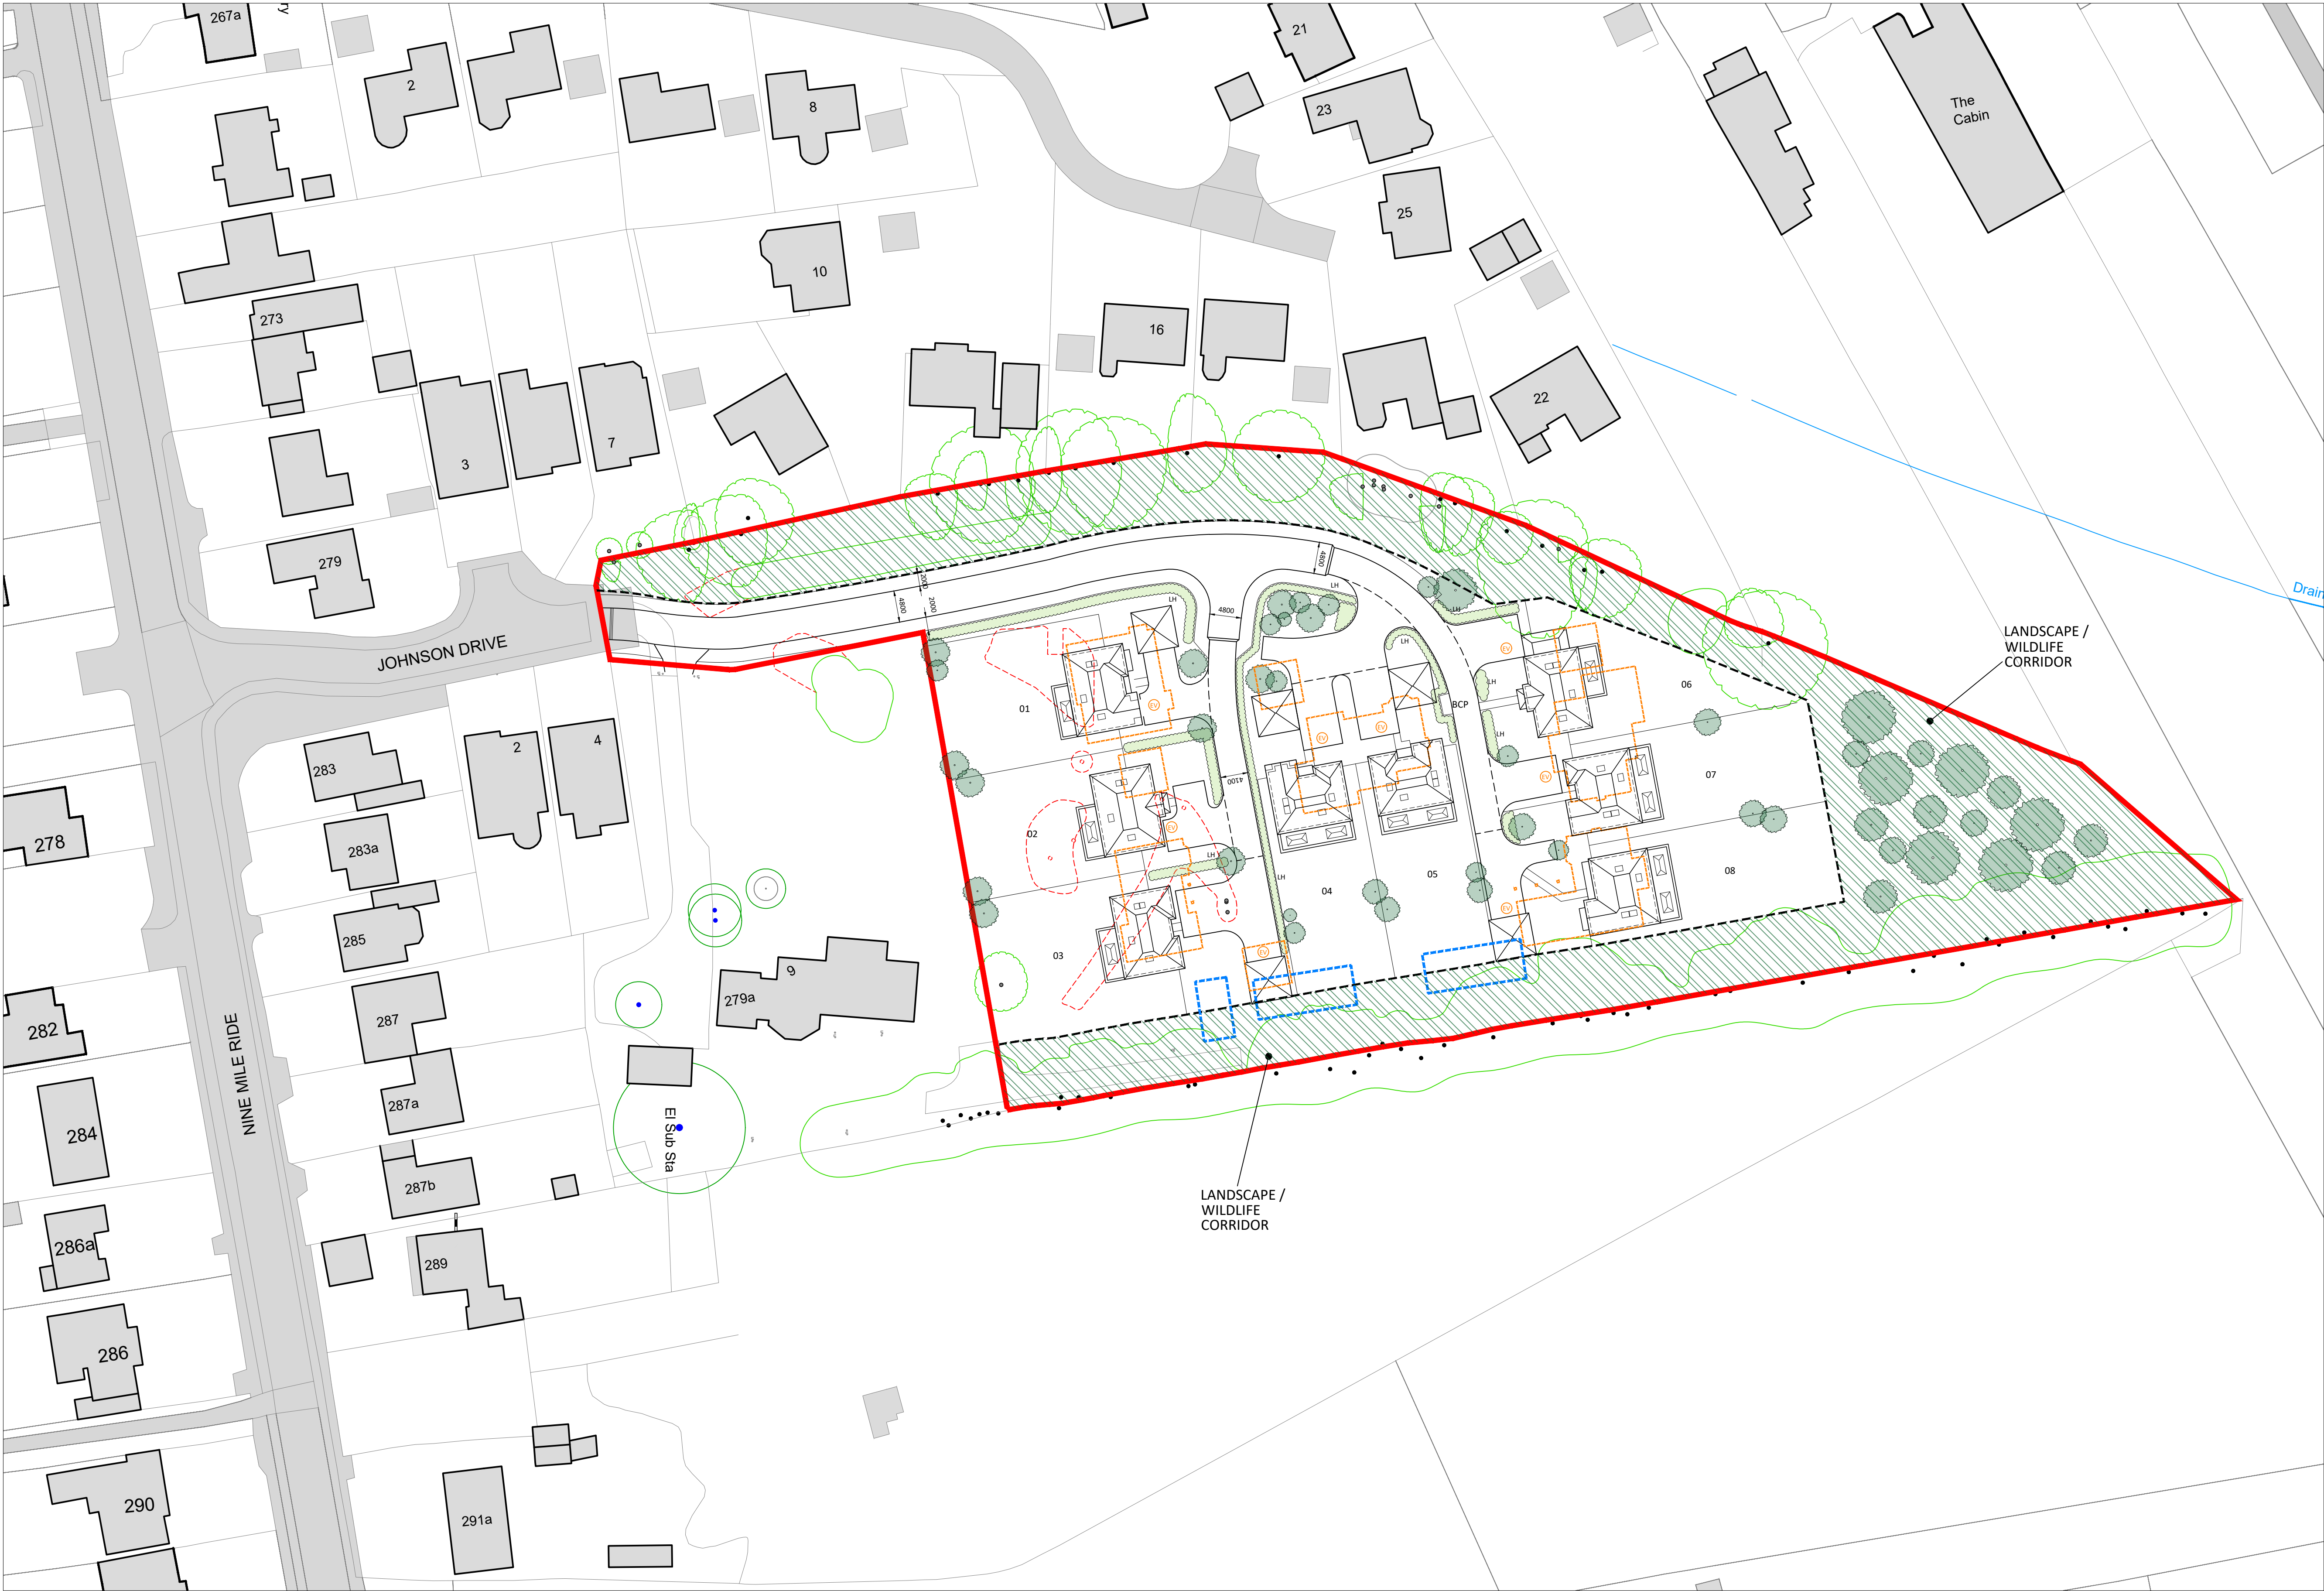

© This drawing is copyright and is not to be reproduced or disclosed to third parties without hparchitectures prior permission.


Do not scale from this drawing, other than for Local Authority Planning purposes.

This drawing is to be read in conjunction with all relevant consultants, specialist manufacturers drawings and specifications.

Any discrepancies in dimensions or details on or between these drawings should be drawn to our attention.


All dimensions are in millimetres unless noted otherwise.

Any surveyed information incorporated within this drawing cannot be guaranteed as accurate unless confirmed by fixed dimension.

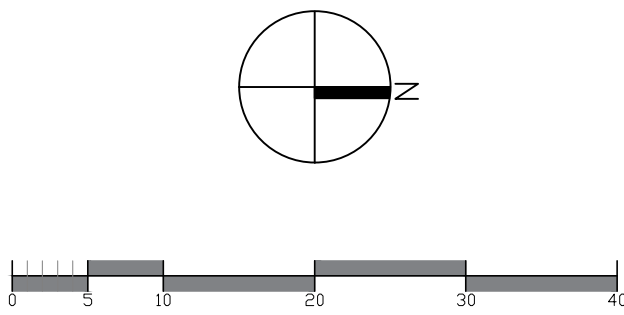

P7	14.01.26	ISSUED FOR THE NON MATERIAL AMENDENET APPLICATION.	GJD
P6	29.07.25	PLOTS 4, 5, 7 AND CAR BARN TO CLIENT COMMENTS - S73.	GJD
P5	02.07.25	CAR BARN TO PLOTS 1, 4, 5, 6 AS PER CLIENT COMMENTS.	GJD
P4	09.09.24	AMENDED TO ACCORD WITH REVISED PLOT 01.	GJD
P3	07.08.24	ISSUED PLANNING - WILDLIFE CDOR AMENDED TO COMMENTS.	GJD
P2	20.02.24	ISSUED PLANNING - P6 CAR BARN REMOVED. DRIVE ADJUSTED	GJD
P1	28.11.23	ISSUED FOR PLANNING.	GJD
Rev	Date	Description	By

PLANNING

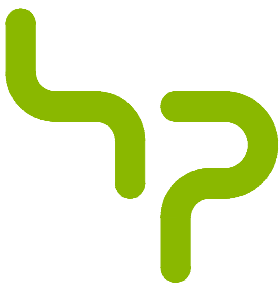


hparchitecture.co.uk / 01344 752 271
Manhattan House, 140 High Street, Crowthorne, Berkshire RG45 7AY

Client
PALATINE HOMES

Project
**LAND AT JOHNSON DRIVE
FINCHAMPSTEAD, BERKSHIRE**

Drawing
SITE PLAN

Scale	Date	Drawn By	Checked By
1:500@A1	01.09.23	HPA	SS
Project No.	Drawing No.	Revision	
23.405	101	P7	

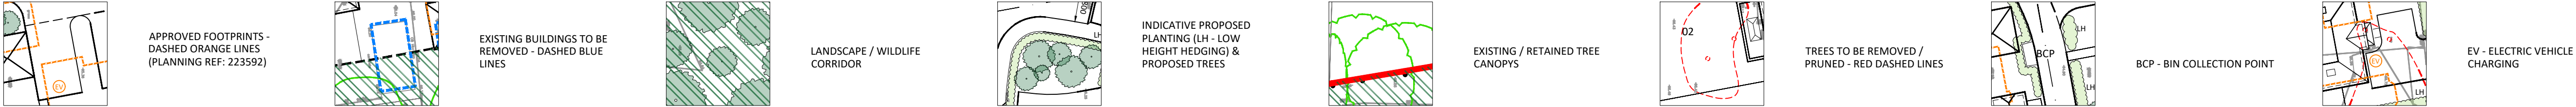

SITE PLAN