




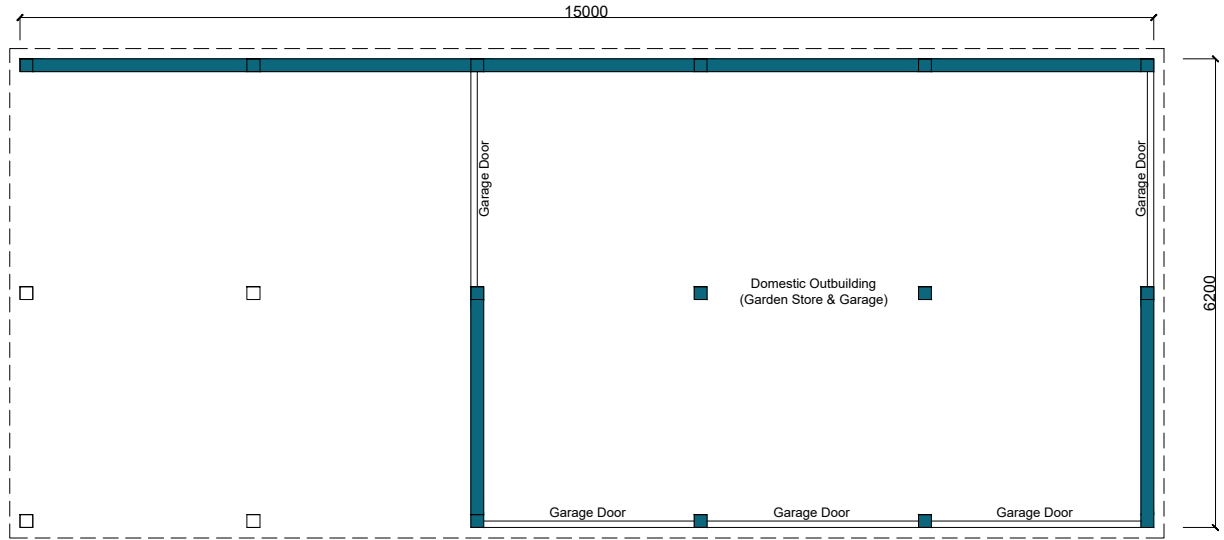


Proposed Floor Plan

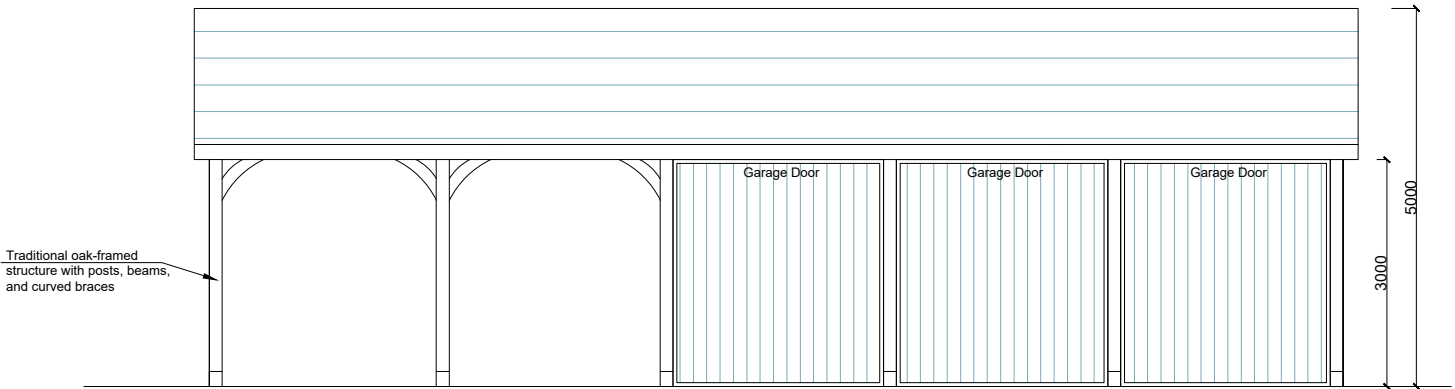


Proposed Front Elevation

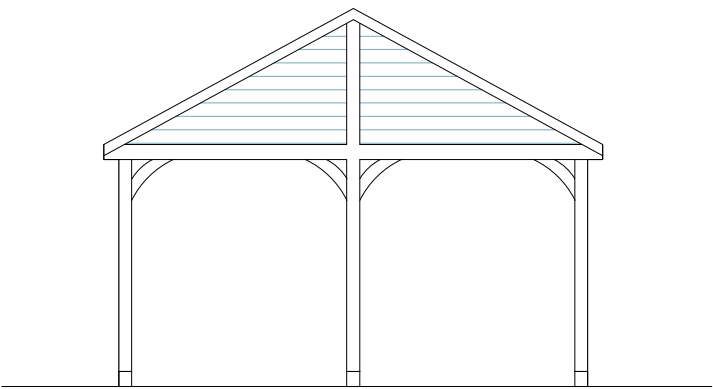

Proposed Side Elevation

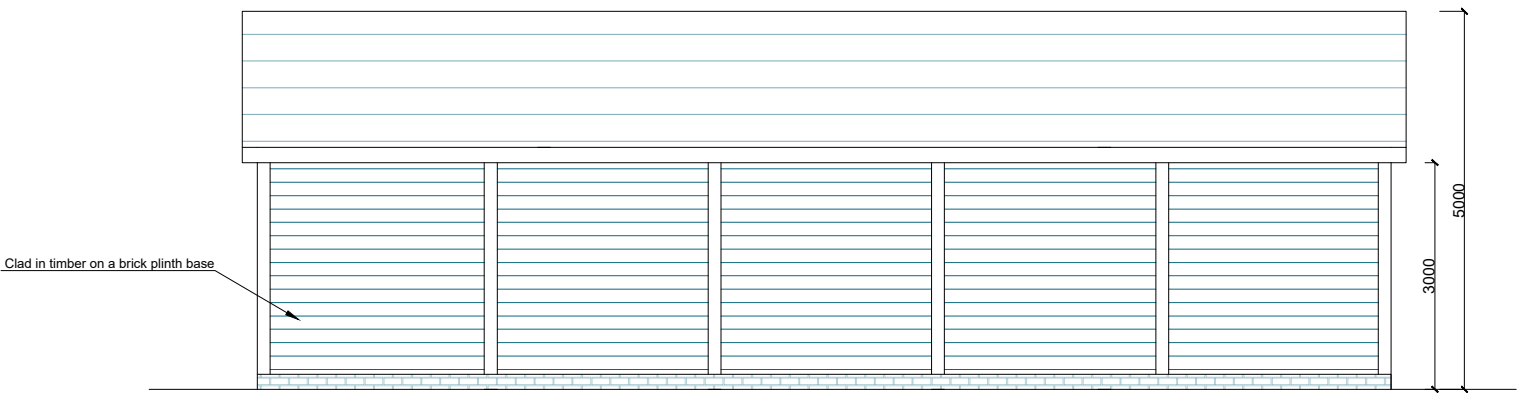


Proposed Rear Elevation

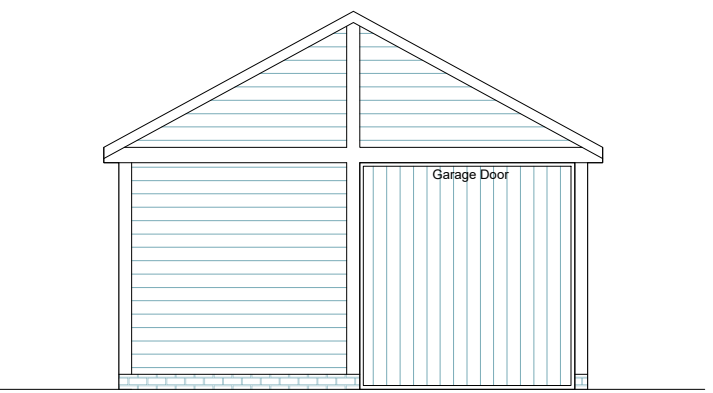

Proposed Side Elevation

Any dimensions shown should be checked on site and discrepancies reported to the Architect prior to construction. Designs are not coordinated with engineer projects. Do not scale for construction purposes.

 

Existing Proposed

PROPOSED ROOF VOLUME

$$V = A \times B \times C / 2$$
$$V = 6,2 \times 15 \times 1,8 / 2$$
$$= 83,7$$

Drawing Name

Proposed Plans

Project Address

Holly Tree House, Heath Ride,
Wokingham, Berkshire, RG40 3QN

Drawing No.

HollyTreeHouse_
ProposedPlans_V4

Scale

1/100 at A3

Designer

BB

Date

20.05.2026

Drawing No.

04

Revision

V4



Planning By Design Ltd
www.planning-by-design.co.uk
hello@planning-by-design.co.uk