

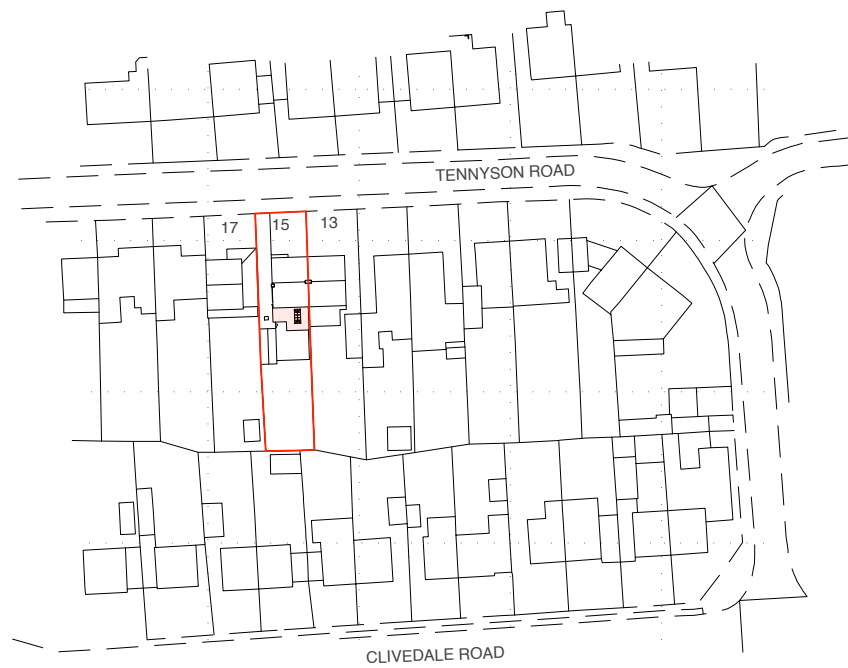


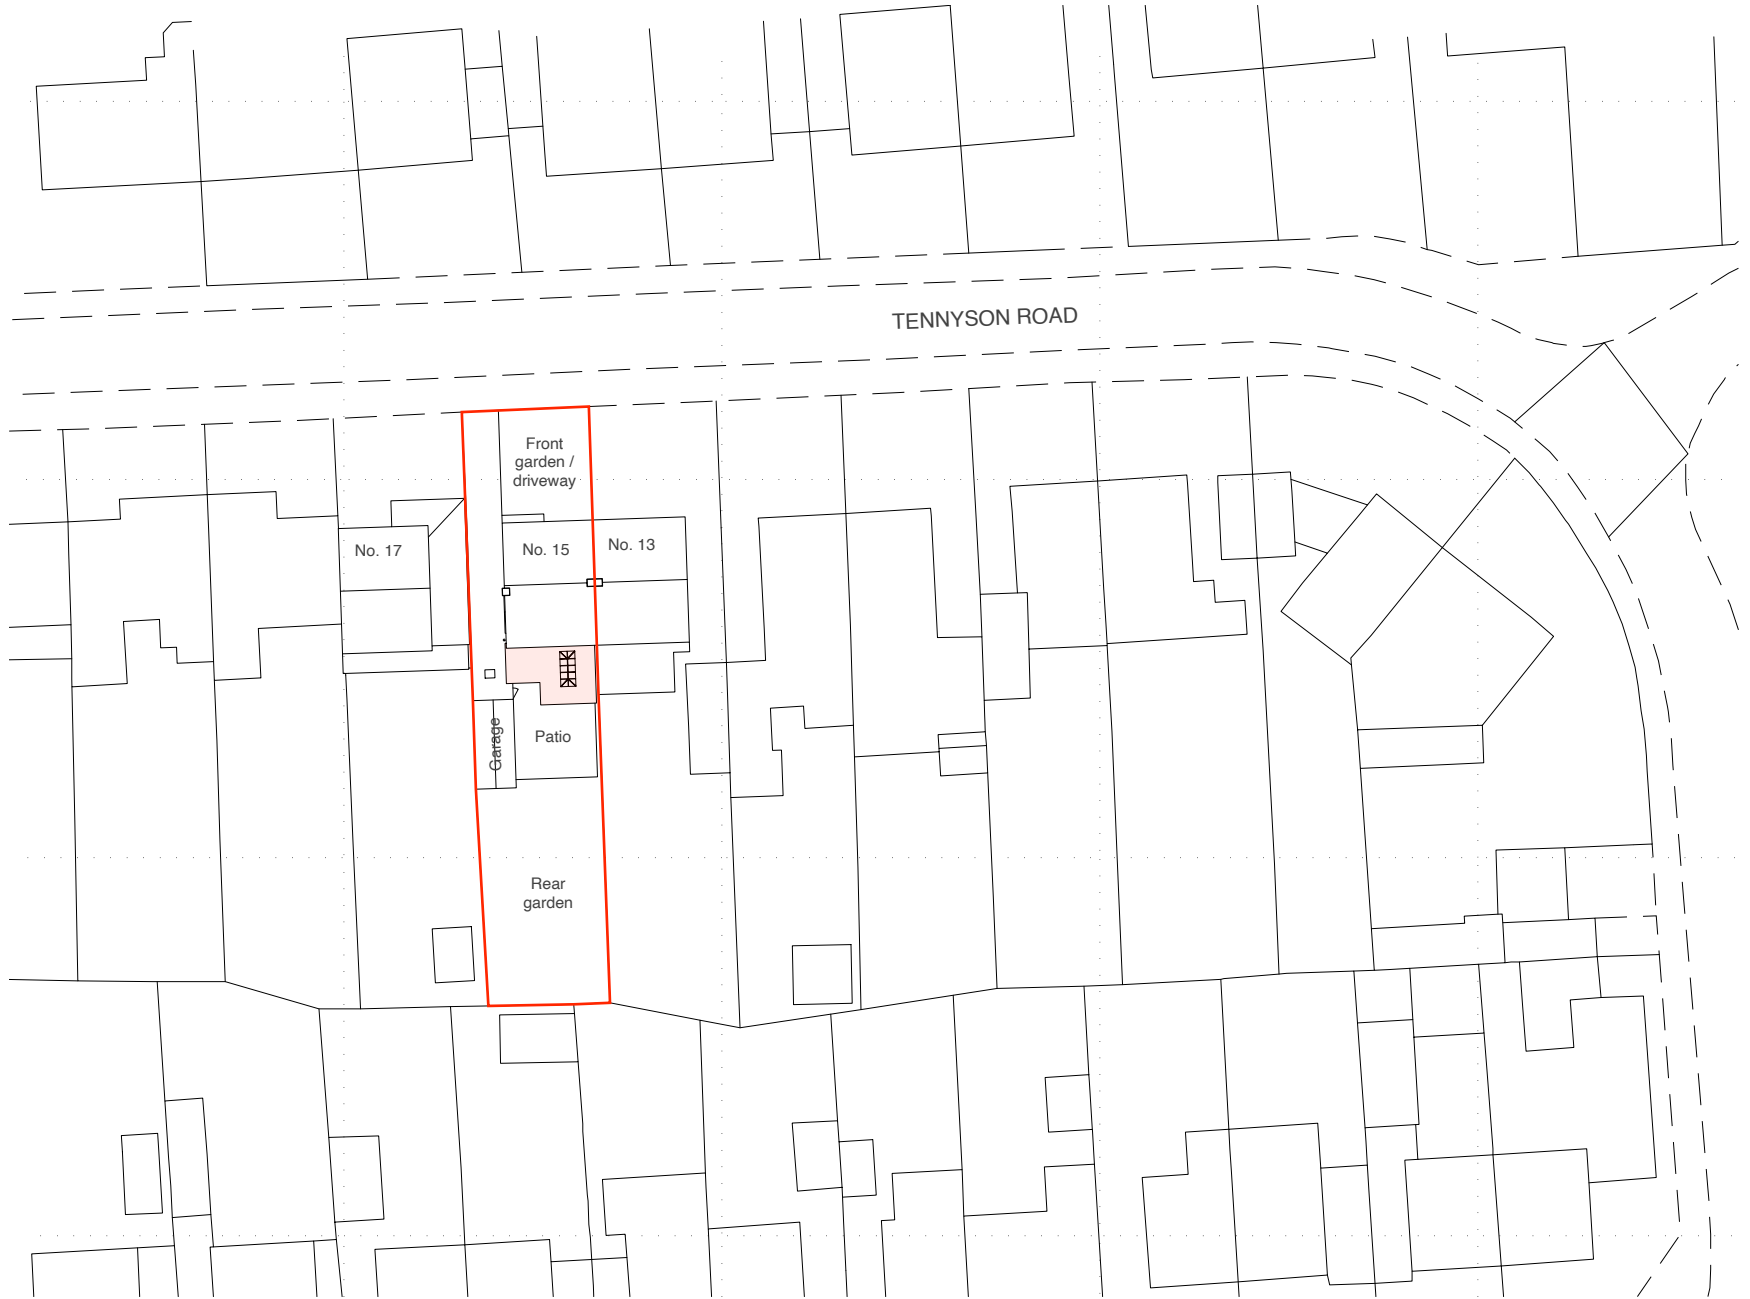


© Crown Copyright and database rights 2026. OS AC0000813445

Site location plan

 


Block plan

 


Drawing Title	
Location + Block Plan As Proposed	
Project	Client
15 Tennyson Road, Woodley, Reading, RG5 3RH	David and Claire Senior
Date	
March 2026	

Project no. / Stage /	Drawing no. / Revision
1161- PLA-	050_A
Revision notes:	Drawn by: LW
A - First Issue	
Copyright Whitfield Design Architects © 2026 Web: www.whitfield-design.co.uk Email: liam@whitfield-design.co.uk Phone: 07810794436	
NOTES: Print all drawings in full colour at A3 size. All measurements to be confirmed on site by the contractor prior to starting any building work. All structures indicative, see Structural Engineer's drawings for more information. Design to comply with the latest Building Regulations and Approved Documents.	


WHITFIELD : DESIGN
ARCHITECTS

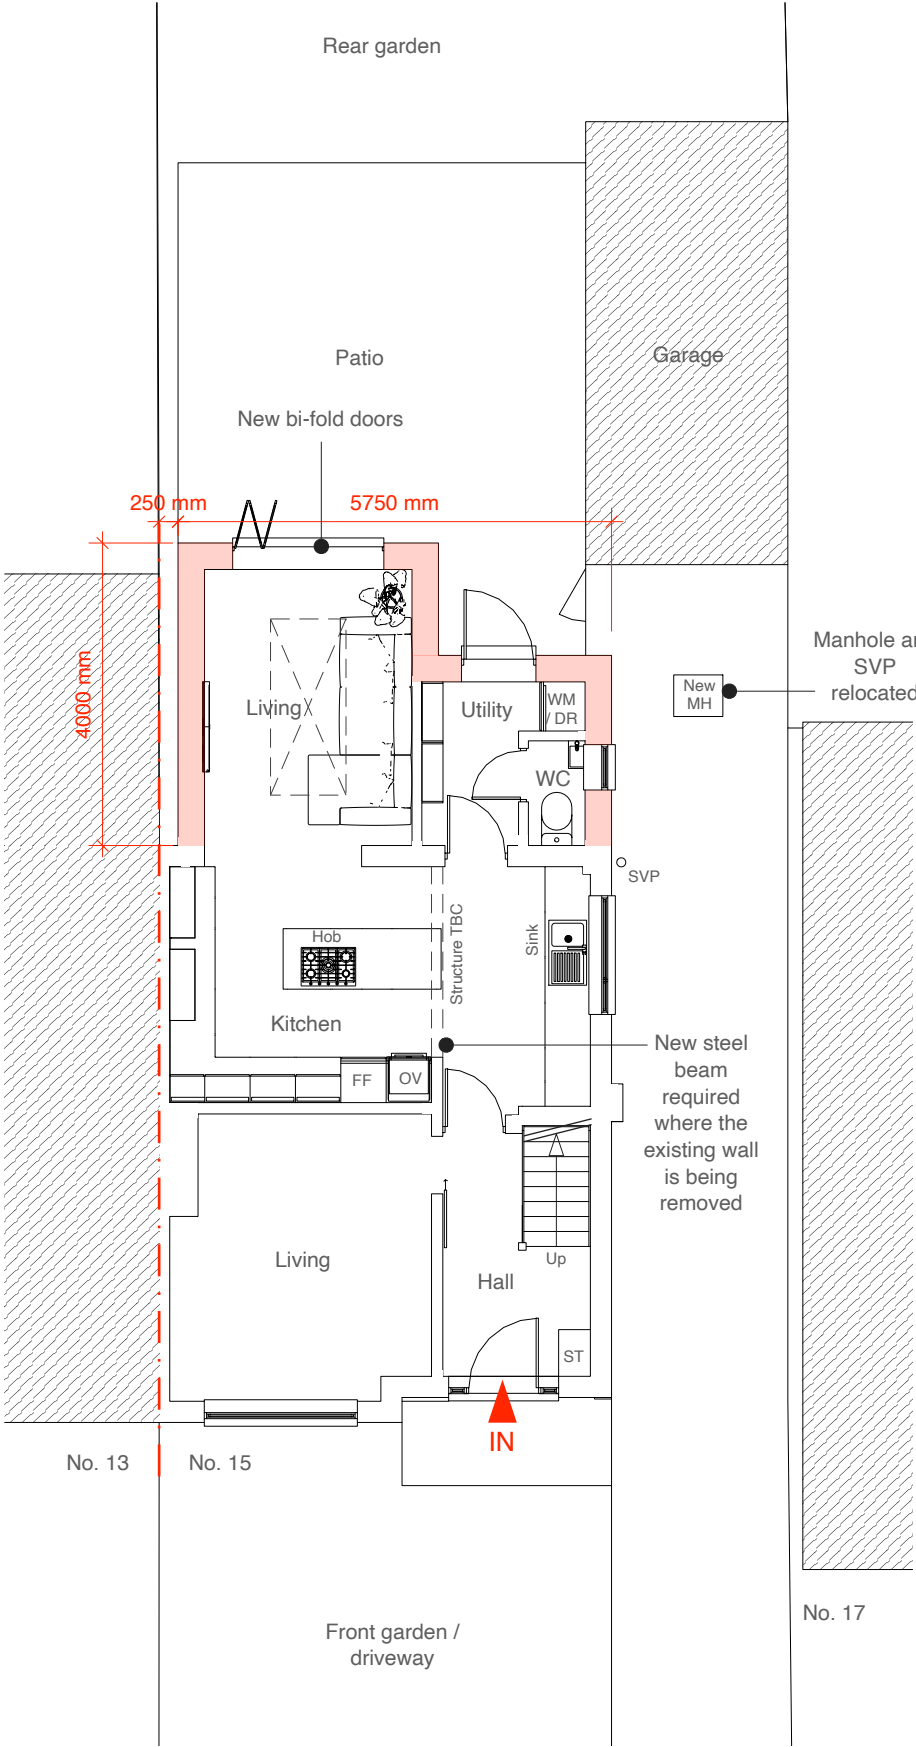


Ground floor plan

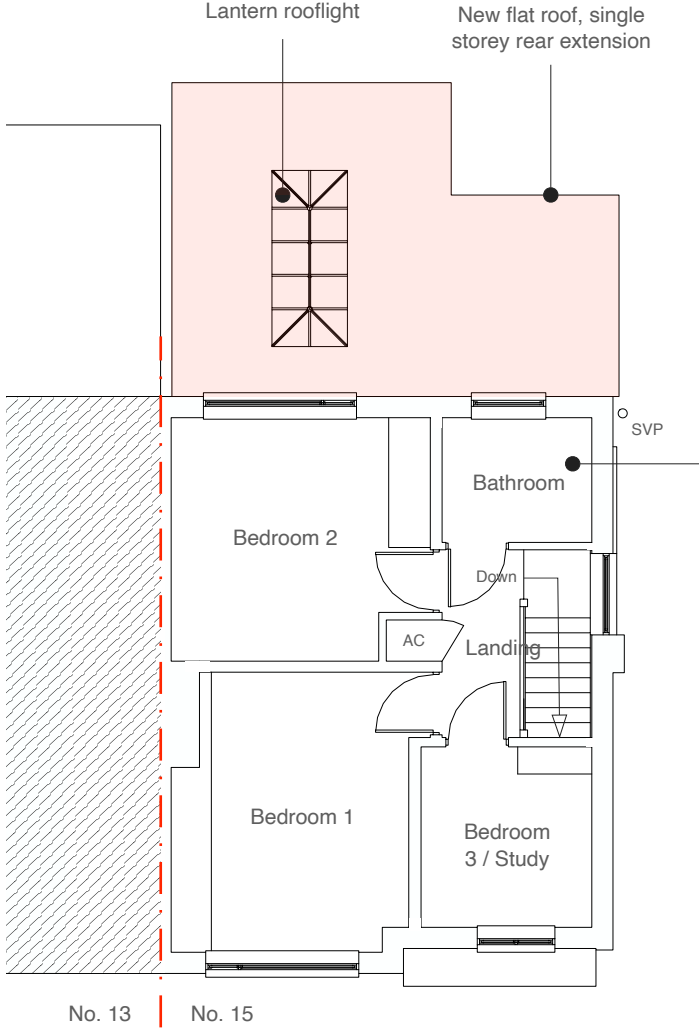

First floor plan

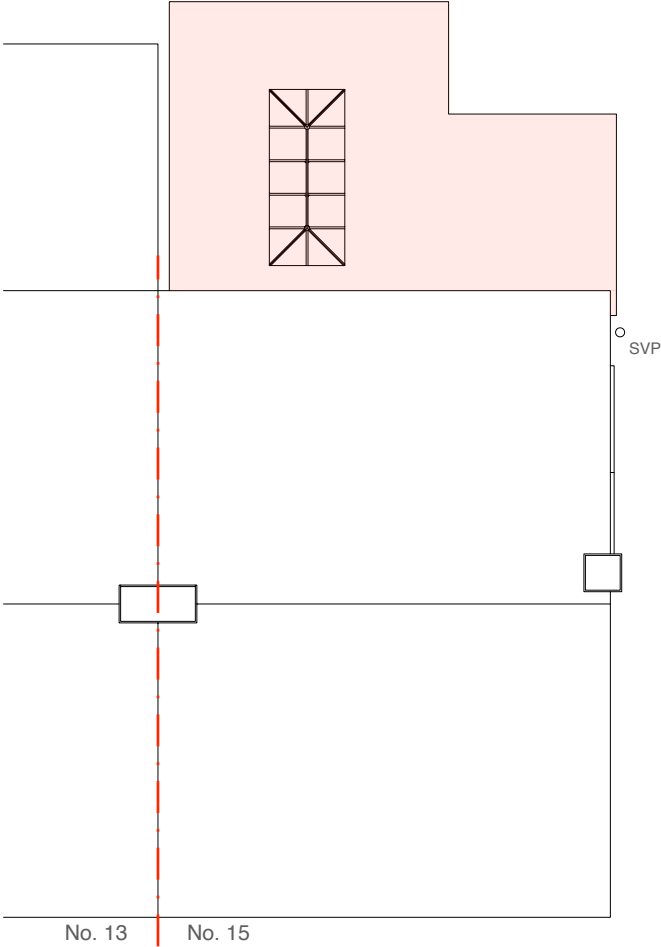

Roof plan

 

Drawing Title	
Proposed GA Plans	
Project	Client
15 Tennyson Road, Woodley, Reading, RG5 3RH	David and Claire Senior
Date	
March 2026	


Project no. / Stage /		Drawing no. / Revision	
1161- PLA-		051_A	
Revision notes:		Drawn by: LW	
A - First Issue			
Copyright Whitfield Design Architects © 2026 Web: www.whitfield-design.co.uk Email: liam@whitfield-design.co.uk Phone: 07810794436			
NOTES: Print all drawings in full colour at A3 size. All measurements to be confirmed on site by the contractor prior to starting any building work. All structure indicative, see Structural Engineer's drawings for more information. Design to comply with the latest Building Regulations and Approved Documents.			

WHITFIELD : DESIGN
ARCHITECTS




Front elevation

- MATERIALS KEY:
- ① Soffit and fascia to match existing
 - ② Windows to match existing in colour and material
 - ③ Facing brickwork to match the existing property in colour and texture
 - ④ Dpc - Brickwork below dpc to be frost resisting engineering brick

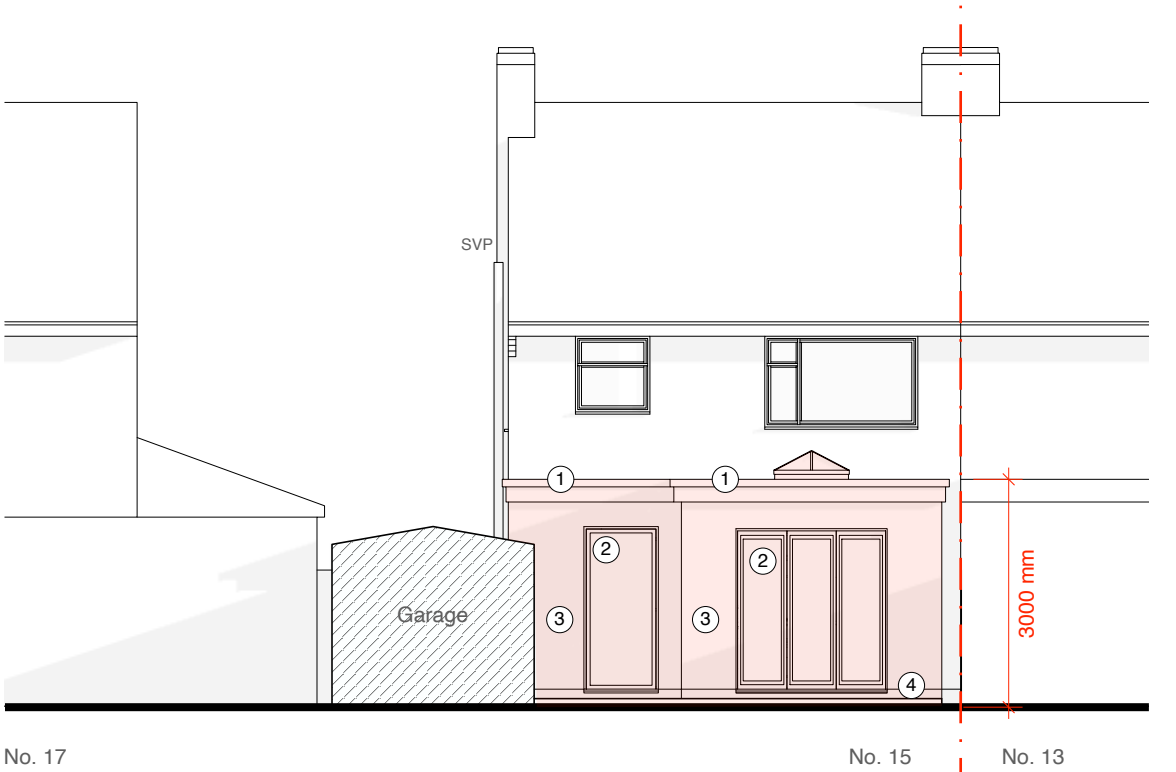


Rear elevation

5750 mm

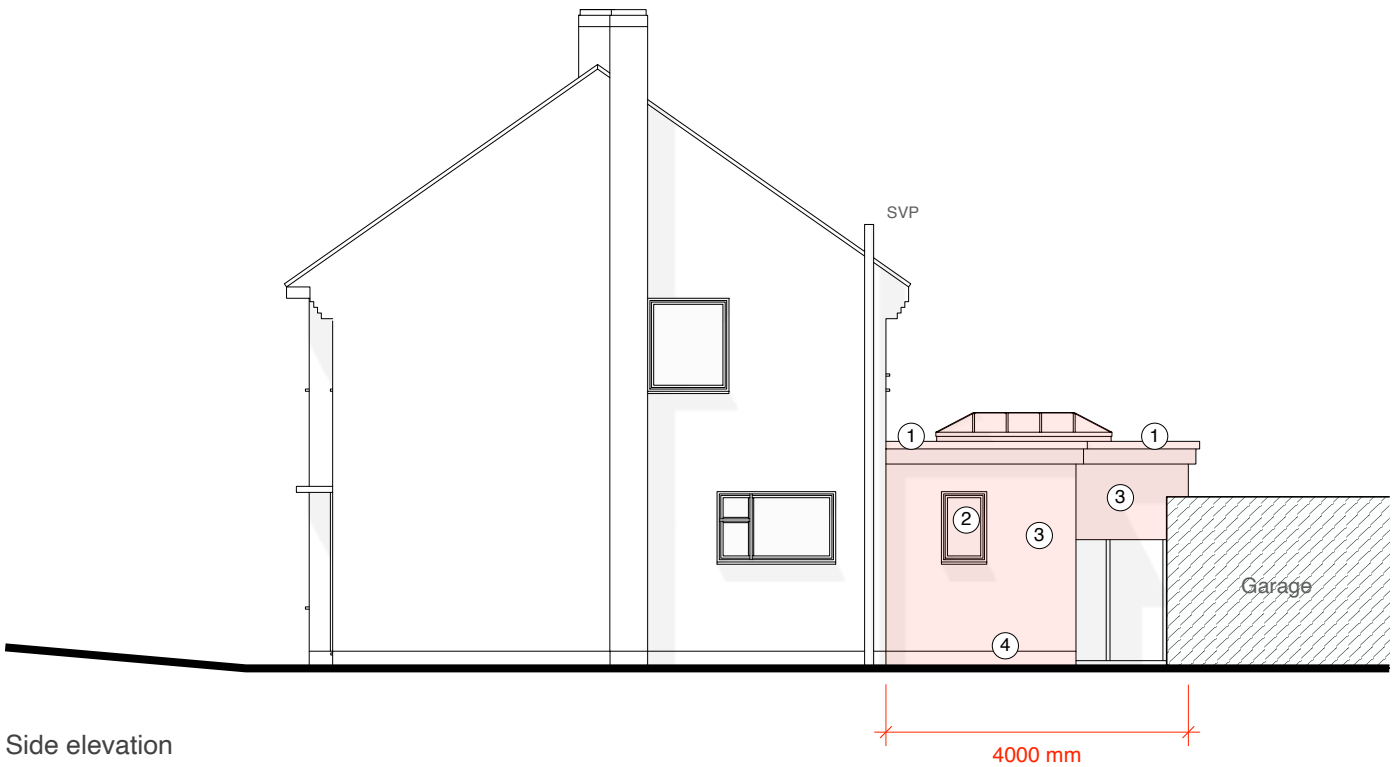

Side elevation

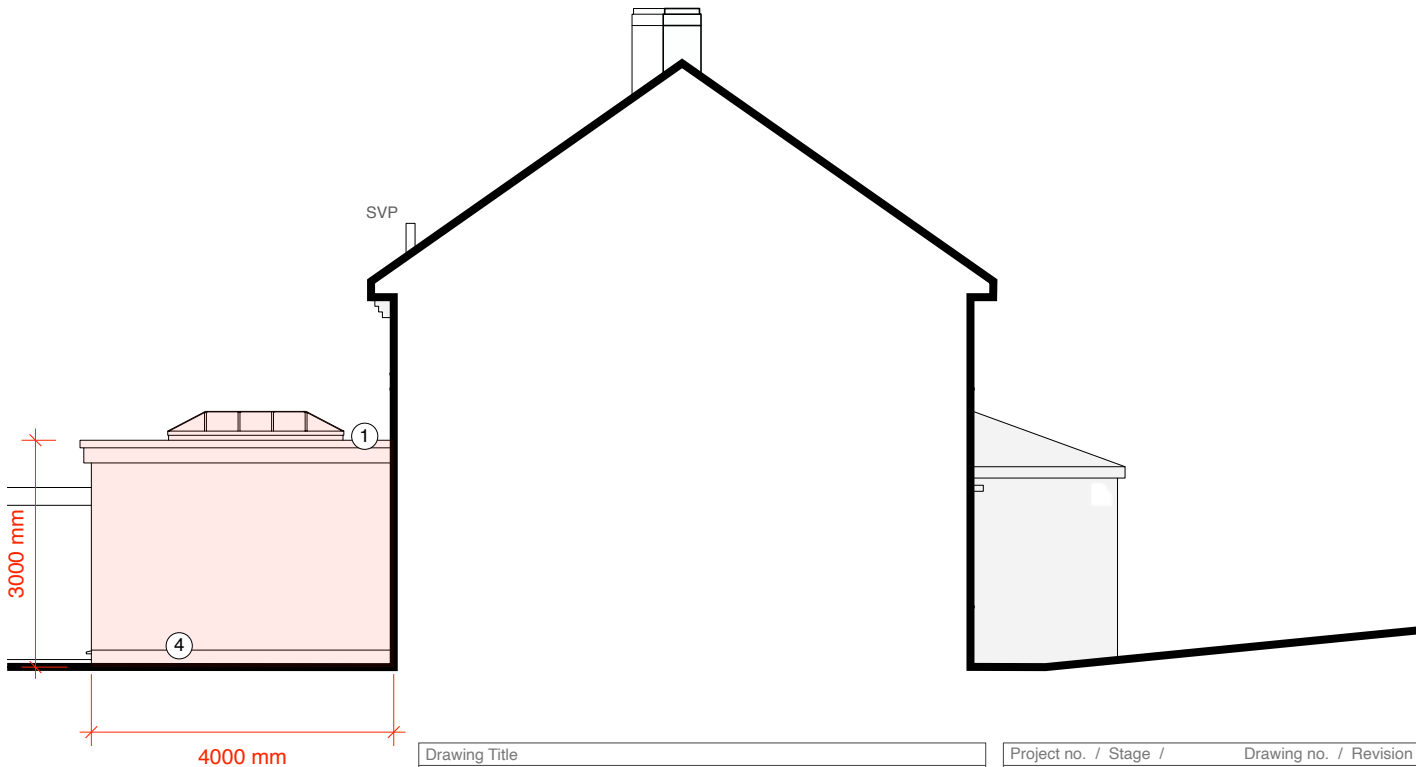

Section through the party wall between no. 13 + 15


1:100 @ A3

0 1 2 3 4 5 10m

Drawing Title	
Proposed Elevations	
Project	Client
15 Tennyson Road, Woodley, Reading, RG5 3RH	David and Claire Senior
Date	
March 2026	

Project no. / Stage /	Drawing no. / Revision
1161- PLA-	052_A
Revision notes:	Drawn by: LW
A - First Issue	
Copyright Whitfield Design Architects © 2026 Web: www.whitfield-design.co.uk Email: liam@whitfield-design.co.uk Phone: 07810794436	
NOTES: Print all drawings in full colour at A3 size. All measurements to be confirmed on site by the contractor prior to starting any building work. All structure indicative, see Structural Engineer's drawings for more information. Design to comply with the latest Building Regulations and Approved Documents.	

WHITFIELD : DESIGN
ARCHITECTS

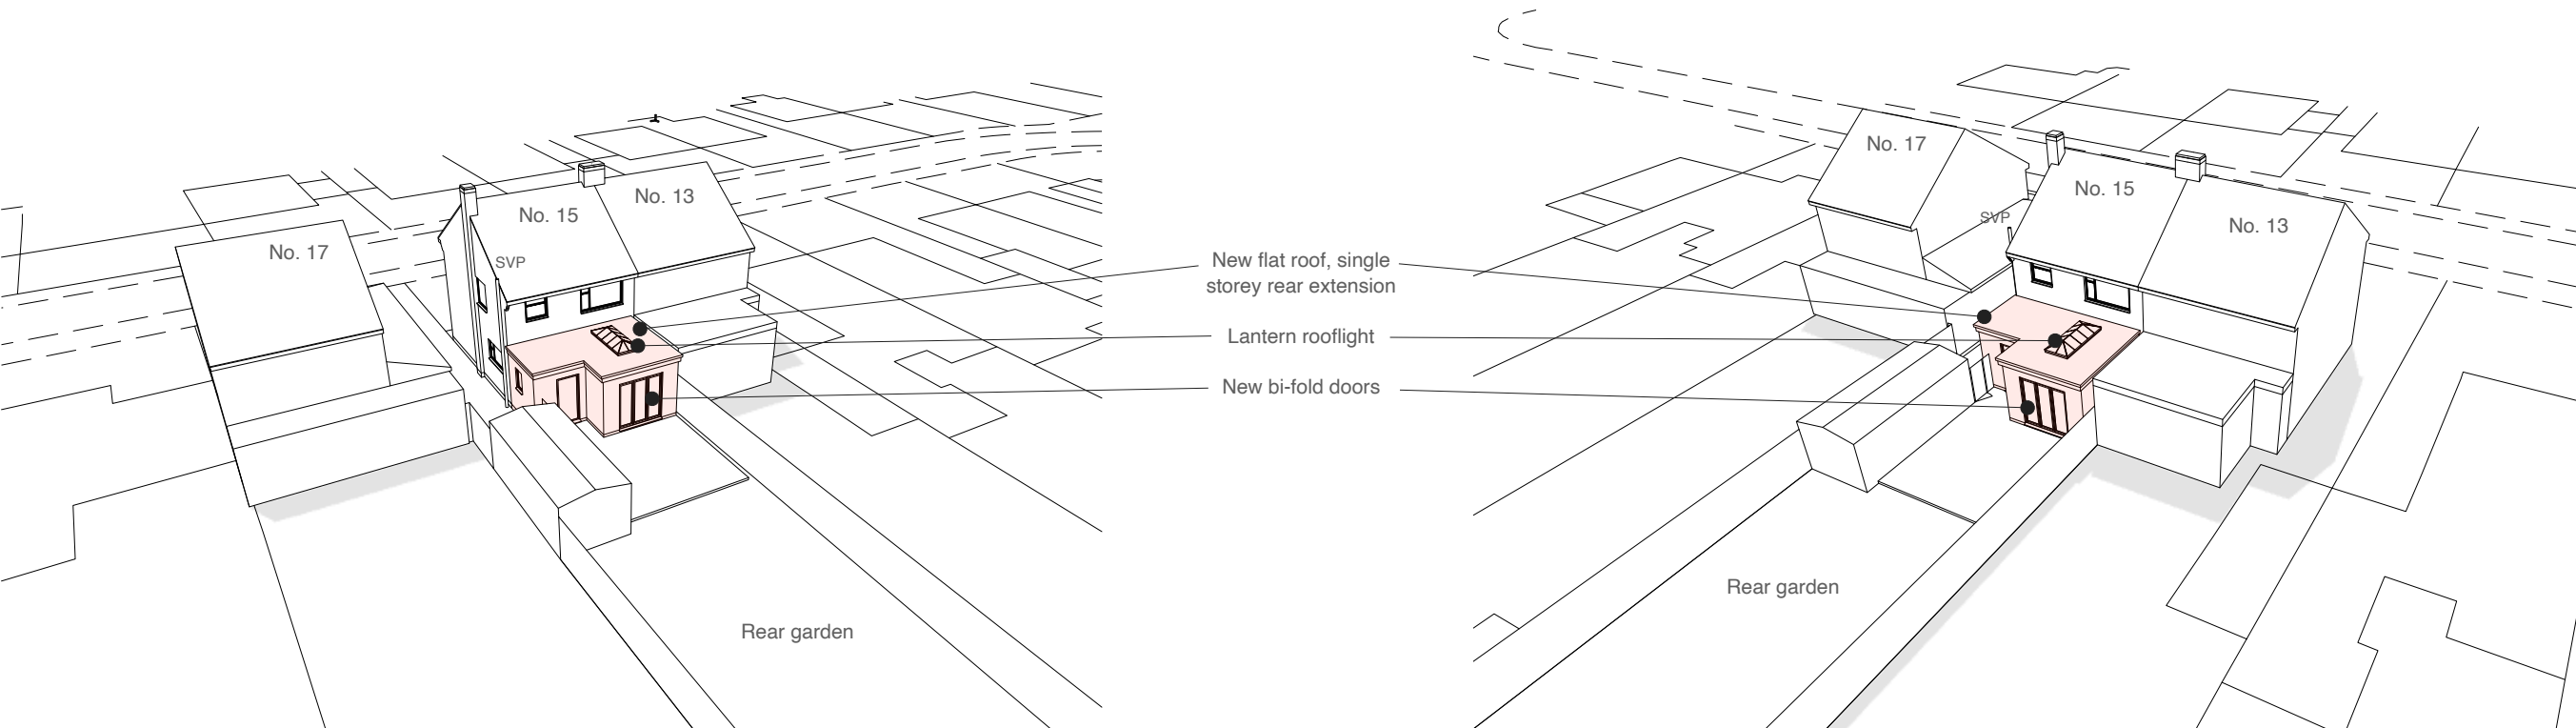

3D birds eye views



3D perspective view

Drawing Title	
Proposed 3D Views	
Project	Client
15 Tennyson Road, Woodley, Reading, RG5 3RH	David and Claire Senior
Date	
March 2026	

Project no. / Stage /	Drawing no. / Revision
1161- PLA-	053_A
Revision notes:	Drawn by: LW
A - First Issue	
Copyright Whitfield Design Architects © 2026 Web: www.whitfield-design.co.uk Email: liam@whitfield-design.co.uk Phone: 07810794436	
NOTES: Print all drawings in full colour at A3 size. All measurements to be confirmed on site by the contractor prior to starting any building work. All structure indicative, see Structural Engineer's drawings for more information. Design to comply with the latest Building Regulations and Approved Documents.	



Drawing Title	
Proposed Interior Views	
Project	Client
15 Tennyson Road, Woodley, Reading, RG5 3RH	David and Claire Senior
Date	
March 2026	

Project no. / Stage /	Drawing no. / Revision
1161- PLA-	054_A
Revision notes:	Drawn by: LW
A - First Issue	
Copyright Whitfield Design Architects © 2026 Web: www.whitfield-design.co.uk Email: liam@whitfield-design.co.uk Phone: 07810794436	
NOTES: Print all drawings in full colour at A3 size. All measurements to be confirmed on site by the contractor prior to starting any building work. All structure indicative, see Structural Engineer's drawings for more information. Design to comply with the latest Building Regulations and Approved Documents.	