


This document and its design content is copyright ©. It shall be read in conjunction with all other associated project information including models, specifications and related consultants documents. Do not scale from documents except for planning purposes. All dimensions to be checked on site. Immediately report any discrepancies, errors or omissions on this document to the Originator. If in doubt ASK.



28, Measham Way, Earley, Wokingham, RG6 4ES

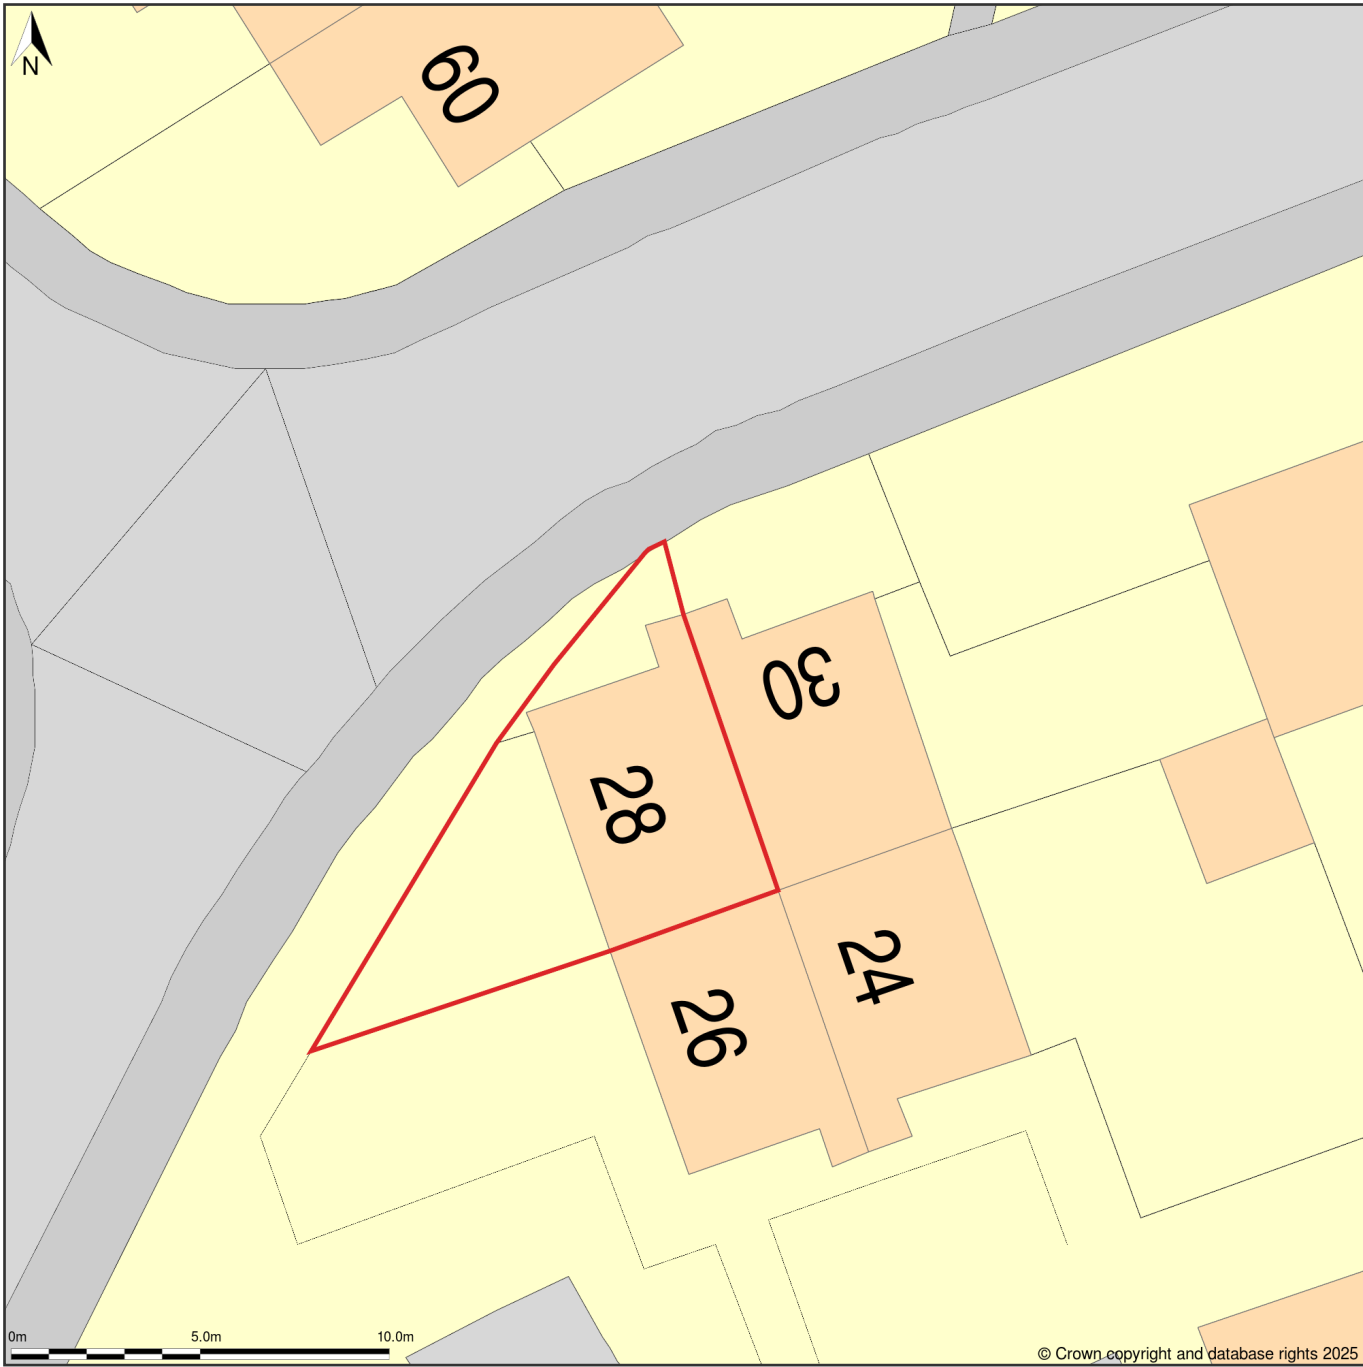

Site Plan (also called a Block Plan) shows area bounded by: 475254.99, 170472.02 475290.99, 170508.02 (at a scale of 1:200), OSGridRef: SU75277049. The representation of a road, track or path is no evidence of a right of way. The representation of features as lines is no evidence of a property boundary.

Produced on 3rd Mar 2025 from the Ordnance Survey National Geographic Database and incorporating surveyed revision available at this date. Reproduction in whole or part is prohibited without the prior permission of Ordnance Survey. © Crown copyright 2025. Supplied by www.buyaplan.co.uk a licensed Ordnance Survey partner (100053143). Unique plan reference: #00962397-60118B.

Ordnance Survey and the OS Symbol are registered trademarks of Ordnance Survey, the national mapping agency of Great Britain. Buy A Plan® logo, pdf design and the www.buyaplan.co.uk website are Copyright © Passinc Ltd 2025.

Rev	By	Layout	Comment	Date												
 JAMES WILLIAMSON ARCHITECTS 1907 West Marches 2 Victoria Way Woking GU21 6EW 07738 409199 james@jameswilliamson.archi Client's name ★ Job title 28 Measham Way, Lower Earley, Reading, RH6 4ES Drawing title Existing Site Plan Scale 1:200 @A3 <table><thead><tr><th>Drawn</th><th>Checked</th><th>Date</th></tr></thead><tbody><tr><td>JW</td><td>-</td><td>03/03/2025</td></tr></tbody></table> <table><thead><tr><th>Job No</th><th>Drawing No</th><th>Rev</th></tr></thead><tbody><tr><td>25-009</td><td>210-200</td><td>-</td></tr></tbody></table> Status PLANNING					Drawn	Checked	Date	JW	-	03/03/2025	Job No	Drawing No	Rev	25-009	210-200	-
Drawn	Checked	Date														
JW	-	03/03/2025														
Job No	Drawing No	Rev														
25-009	210-200	-														